



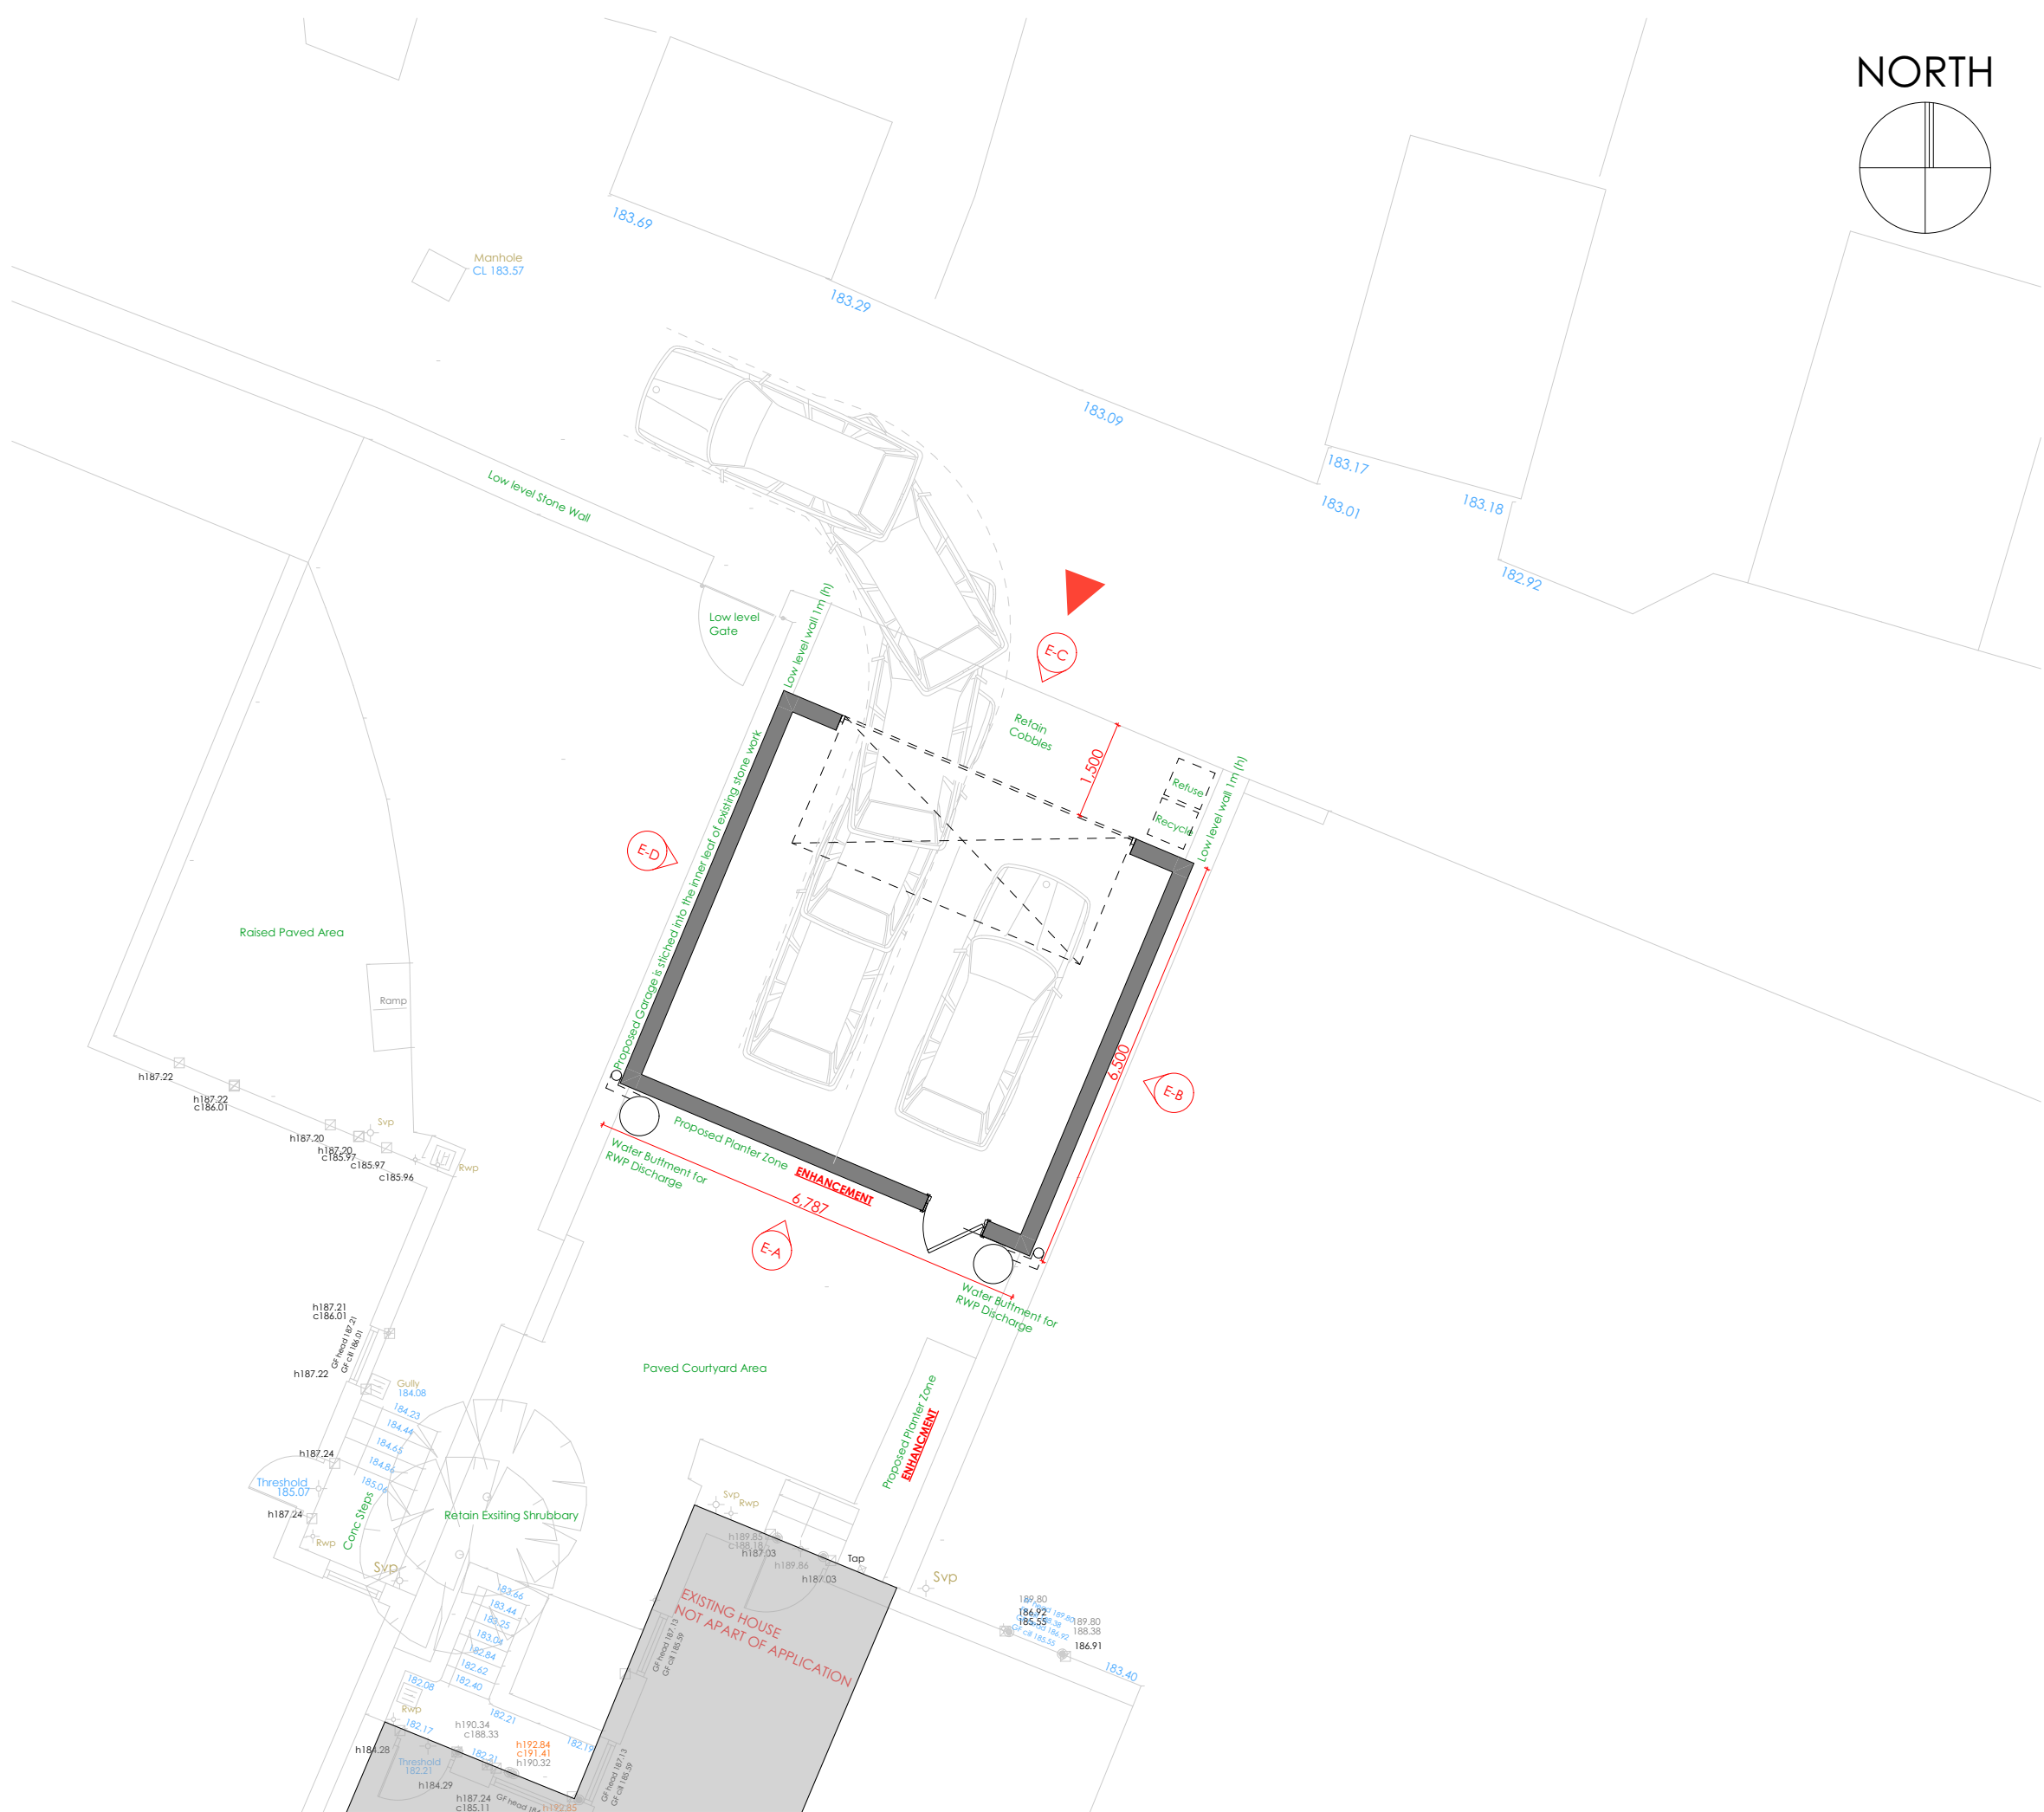

Ground Floor Plan

1:100

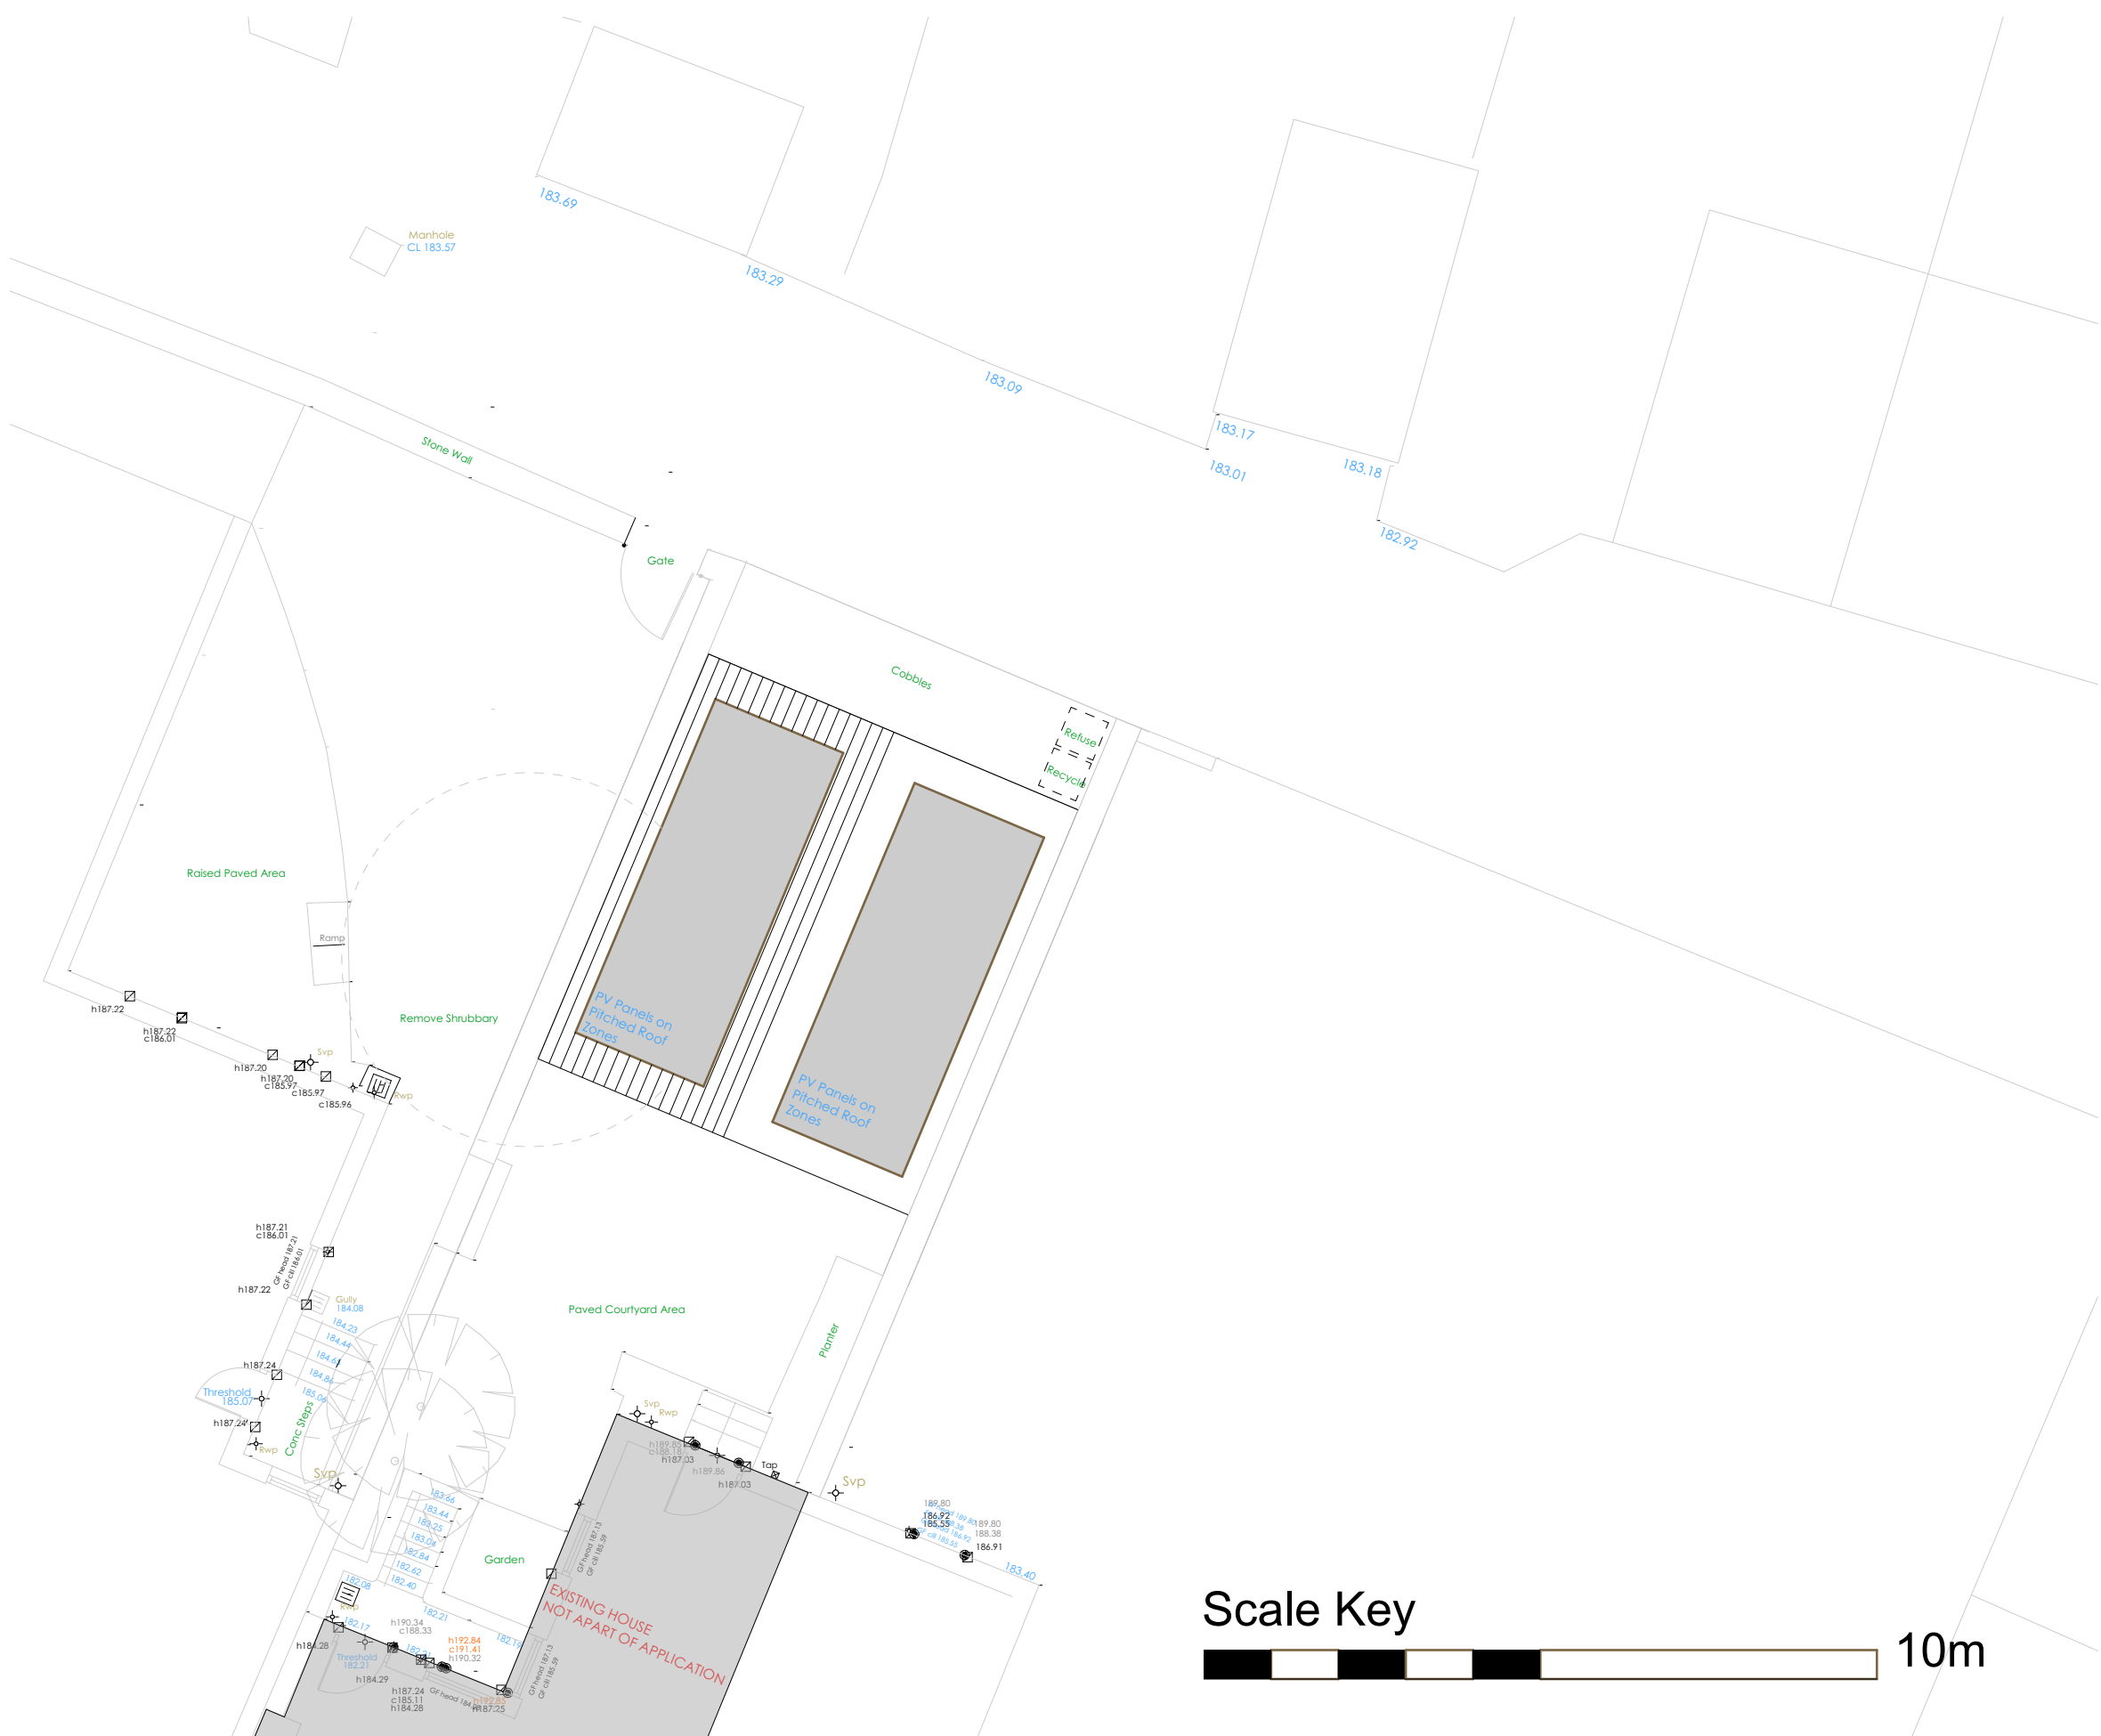


Roof Plan

1:100

Scale Key





10m

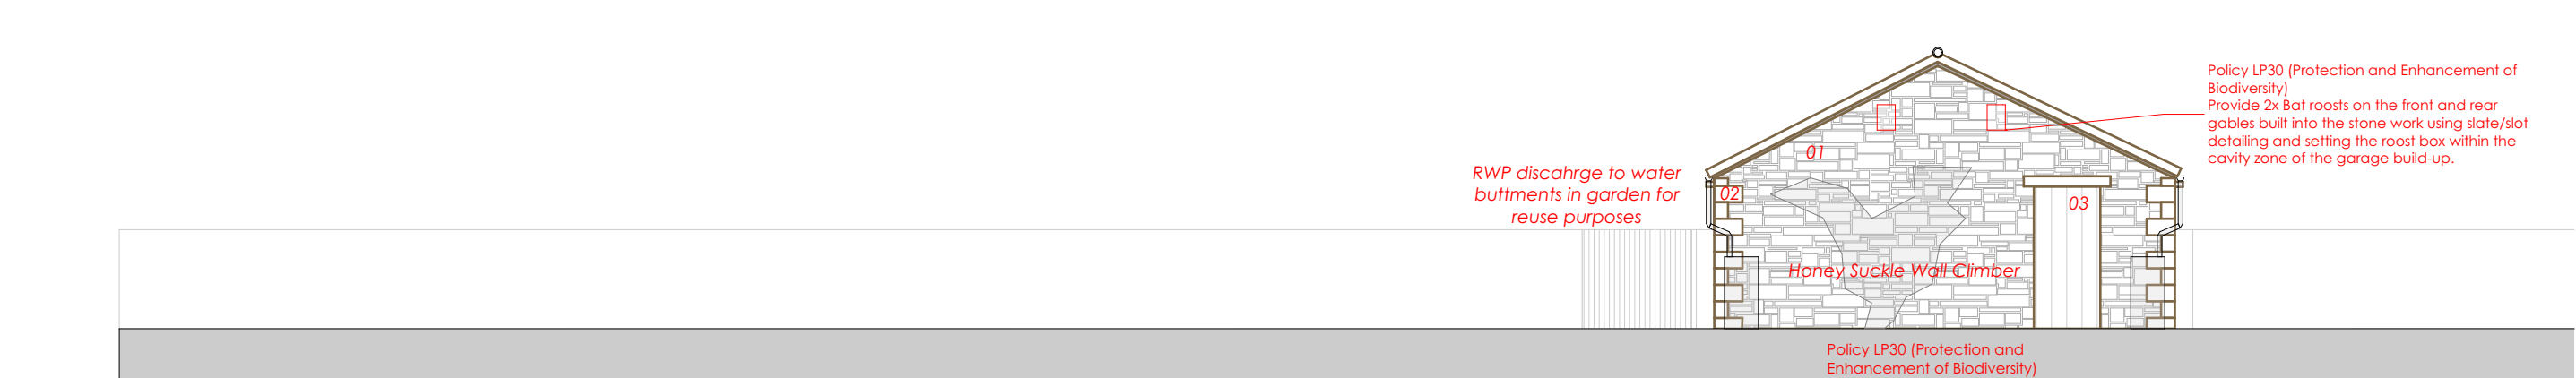


Proposed Elevation E-A

1:100

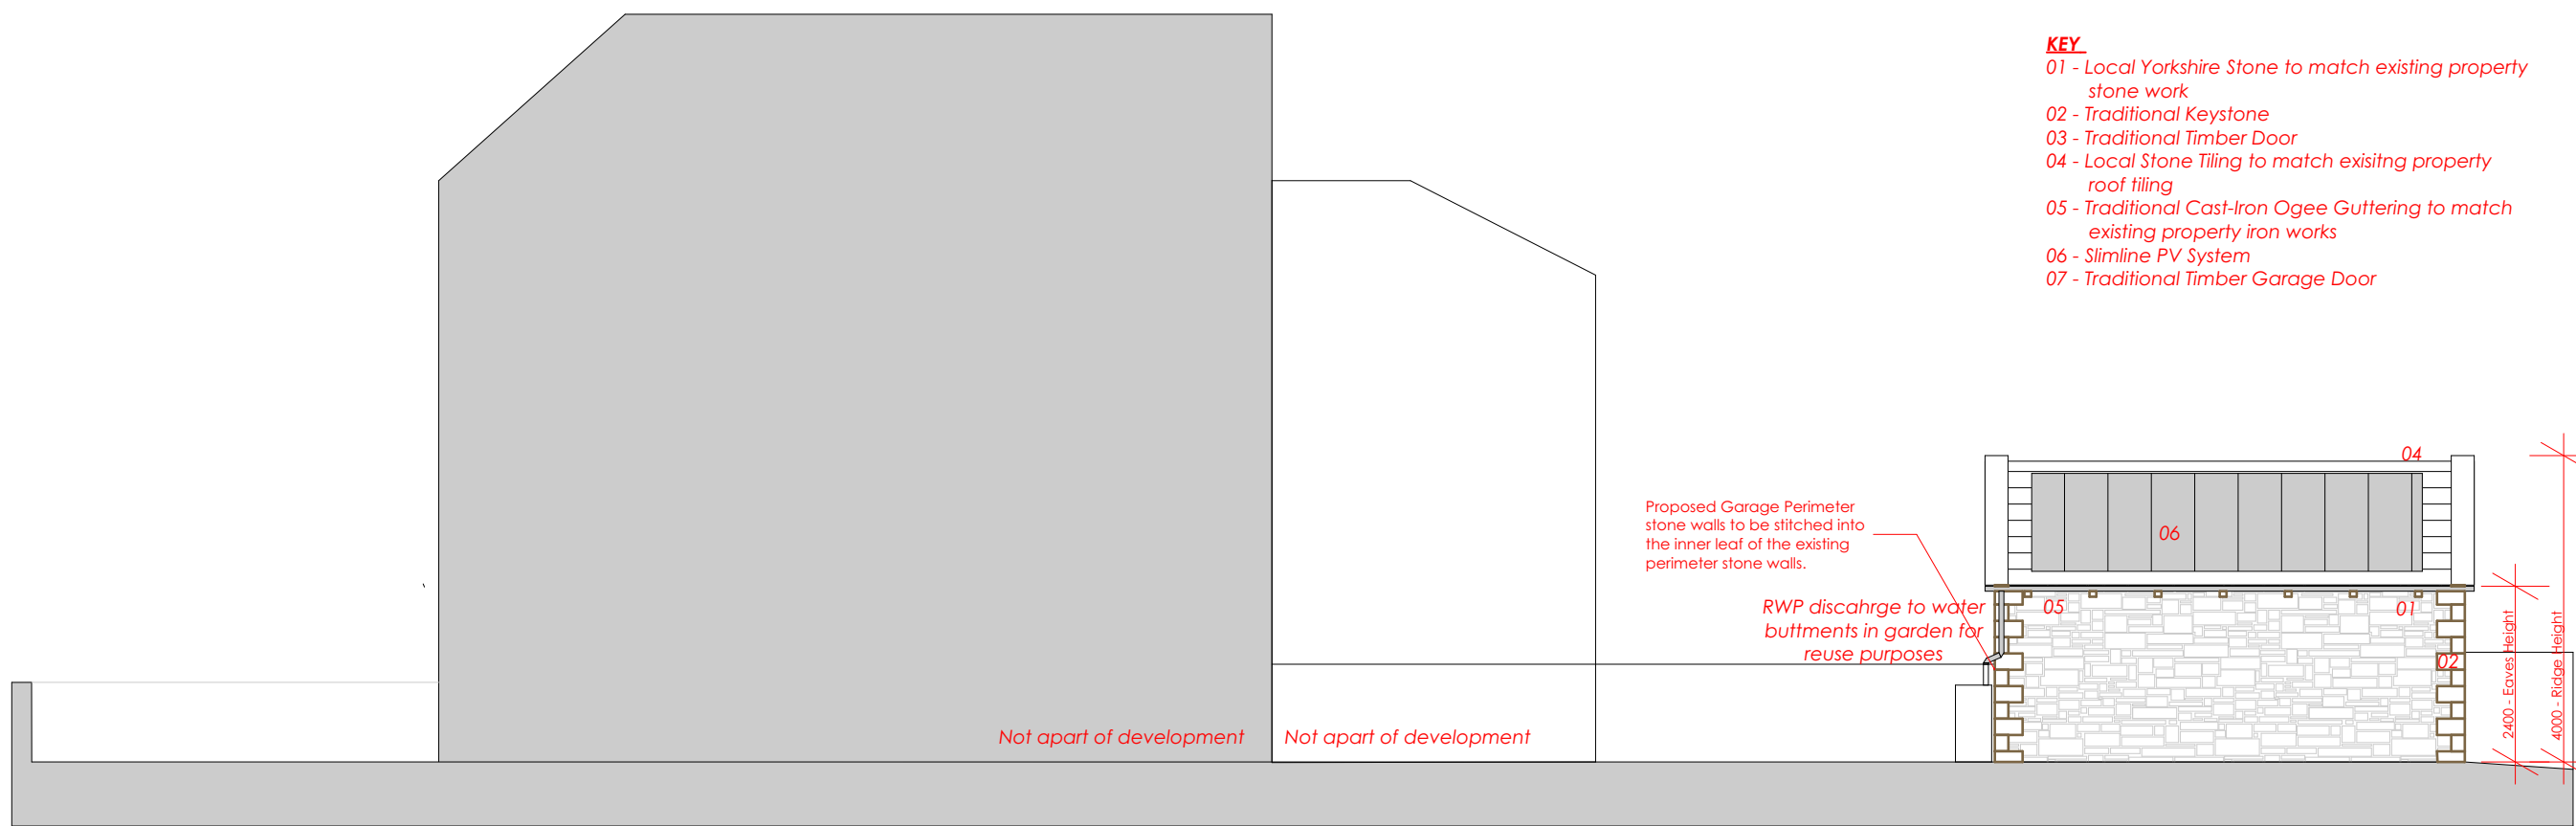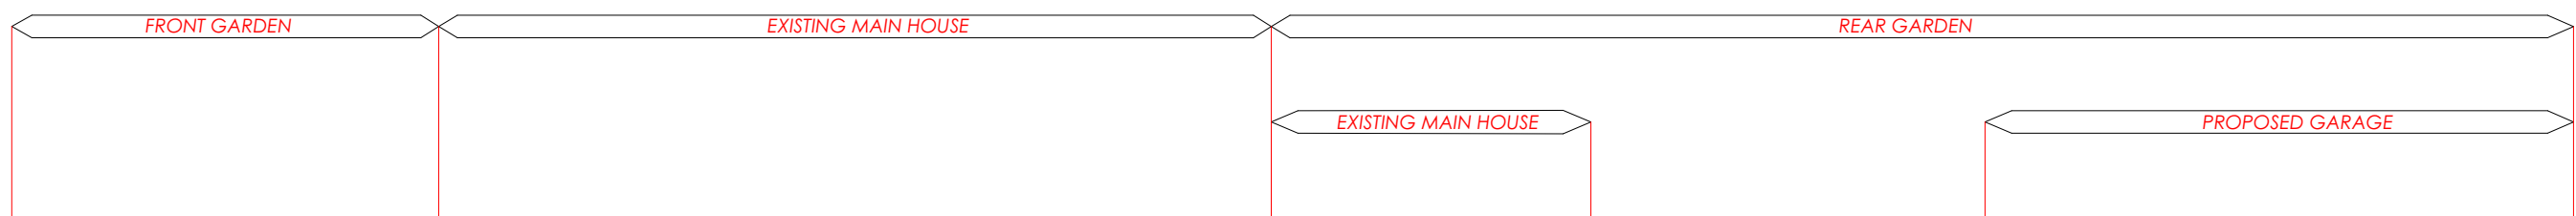



Proposed Elevation E-B

1:100

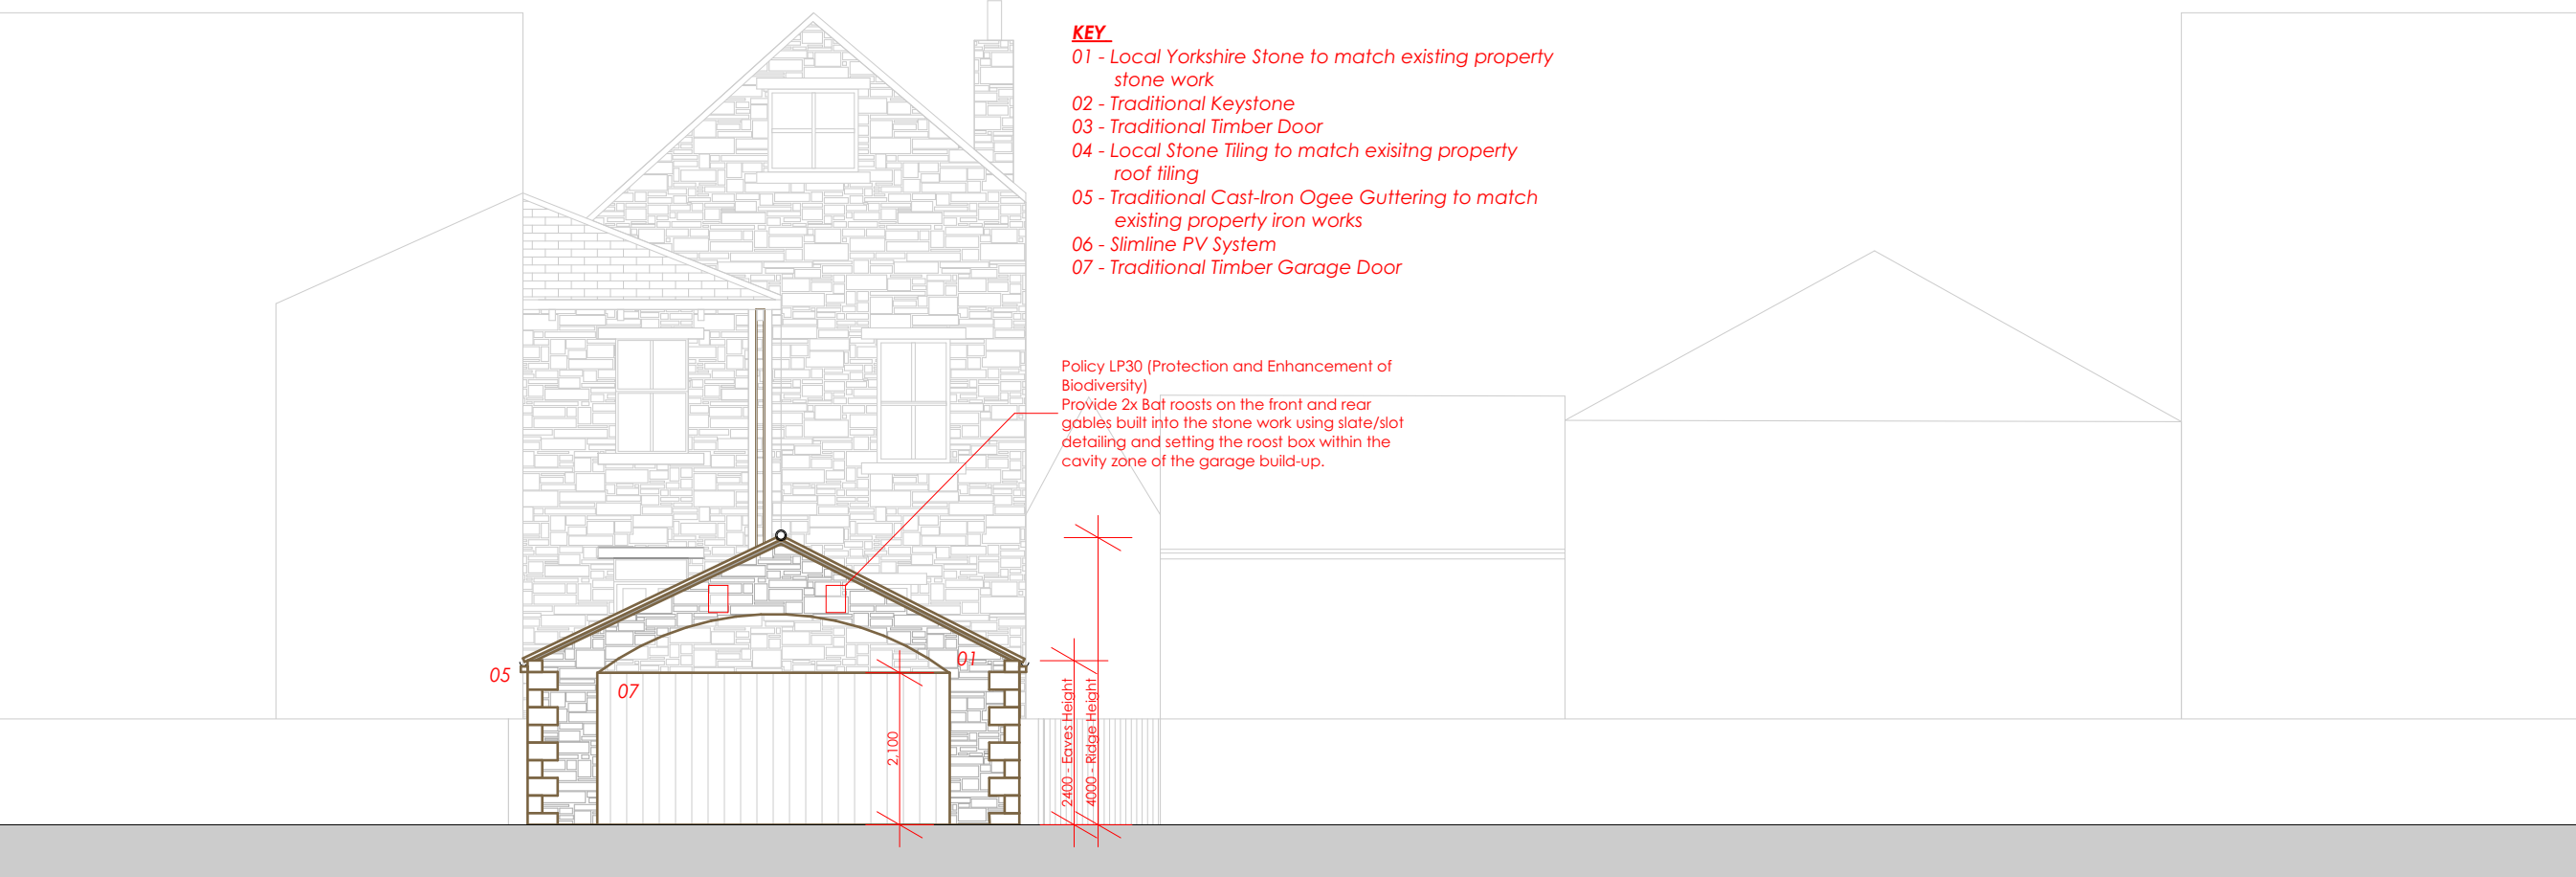

Proposed Elevation E-C

1:100

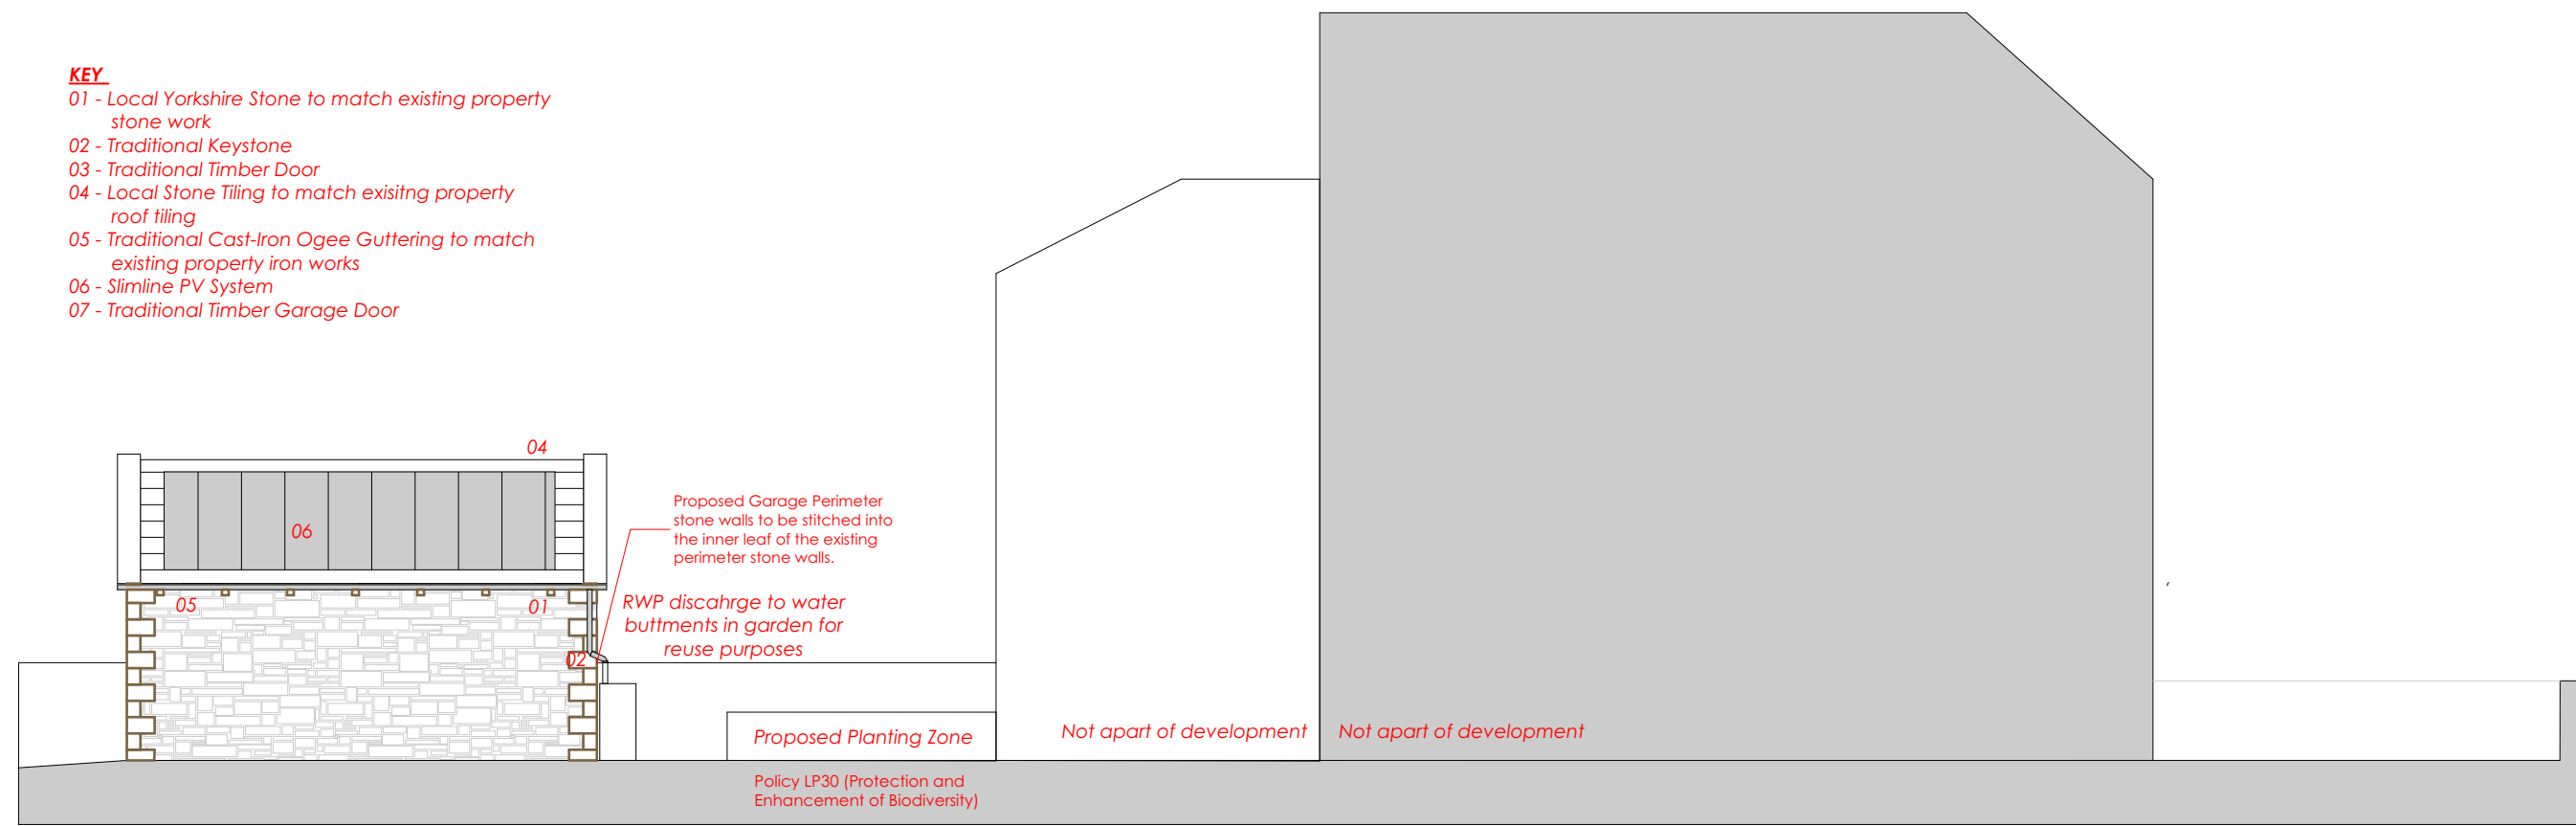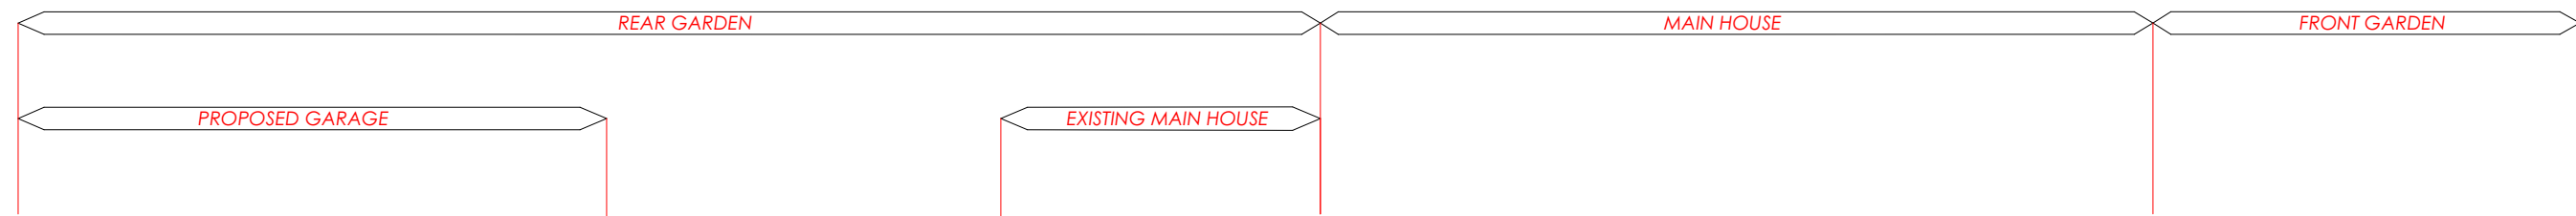

Proposed Elevation E-D

1:100

- KEY**
- 01 - Local Yorkshire Stone to match existing property stone work
 - 02 - Traditional Keystone
 - 03 - Traditional Timber Door
 - 04 - Local Stone Tiling to match existing property roof tiling
 - 05 - Traditional Cast-Iron Ogee Guttering to match existing property iron works
 - 06 - Slimline PV System
 - 07 - Traditional Timber Garage Door

Key Plan

Revisions

Pre Application Submission		JC	JC	22/10/2023
Rev	Description	Drw	Chk	Date
Drawing Status:				
P L A N N I N G				
Client:				
MR & MRS LITTLER.				
Project:				
68 New Hey Road, Huddersfield, HD3 3XU				
Drawing:				
PROPOSED PLANS, ELEVATIONS & SECTIONS.				
Project No:		Drawing No:		
6801		02_04		
1:Scale:	Date:	Drawn by:	Checked by:	
1:100@A1	FEB 24	JC	—	