



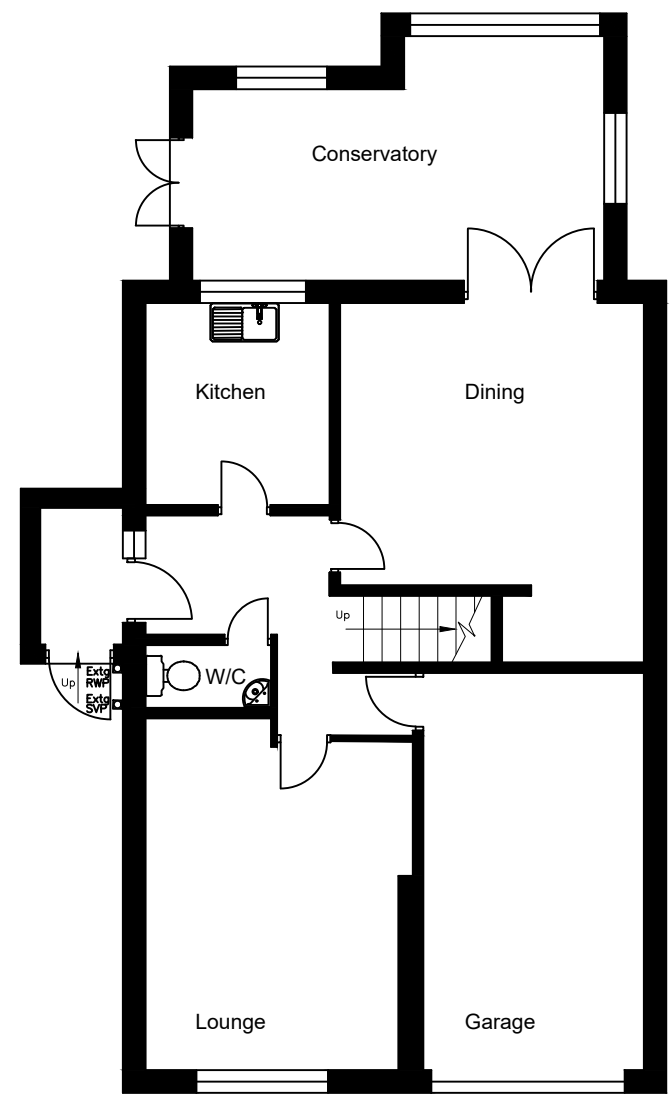

Ground Floor Layout
as Existing

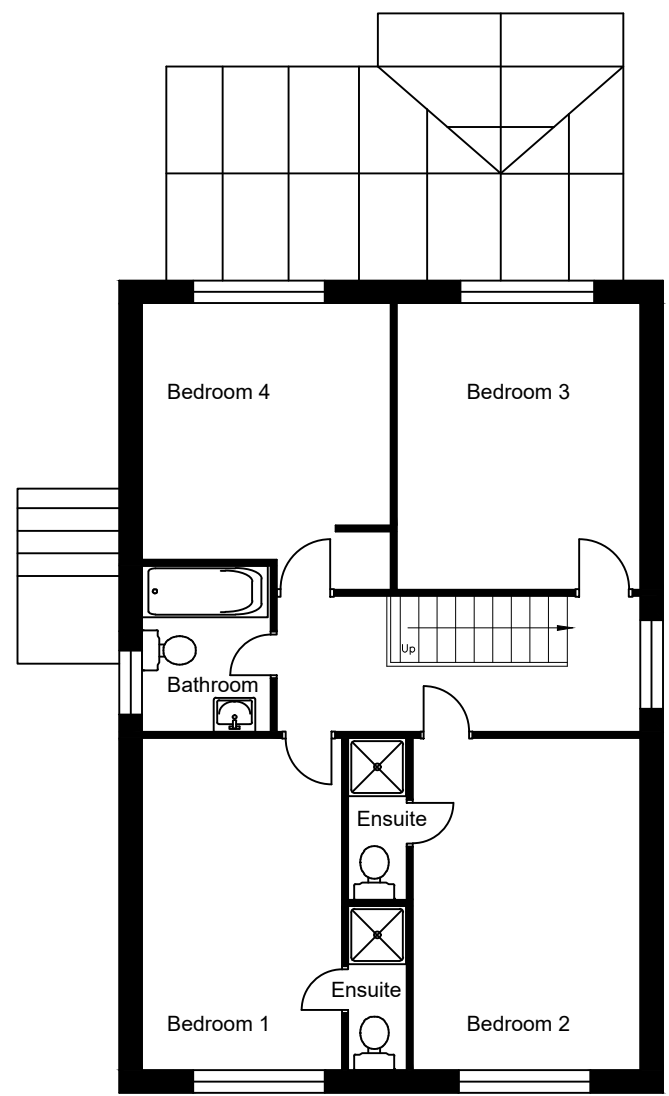

First Floor Layout
as Existing



Front Elevation.
as Existing

Side Elevation.
as Existing

Rear Elevation.
as Existing

Side Elevation.
as Existing




Front Elevation.
as Proposed


Side Elevation.
as Proposed

Rear Elevation.
as Proposed


Side Elevation.
as Proposed

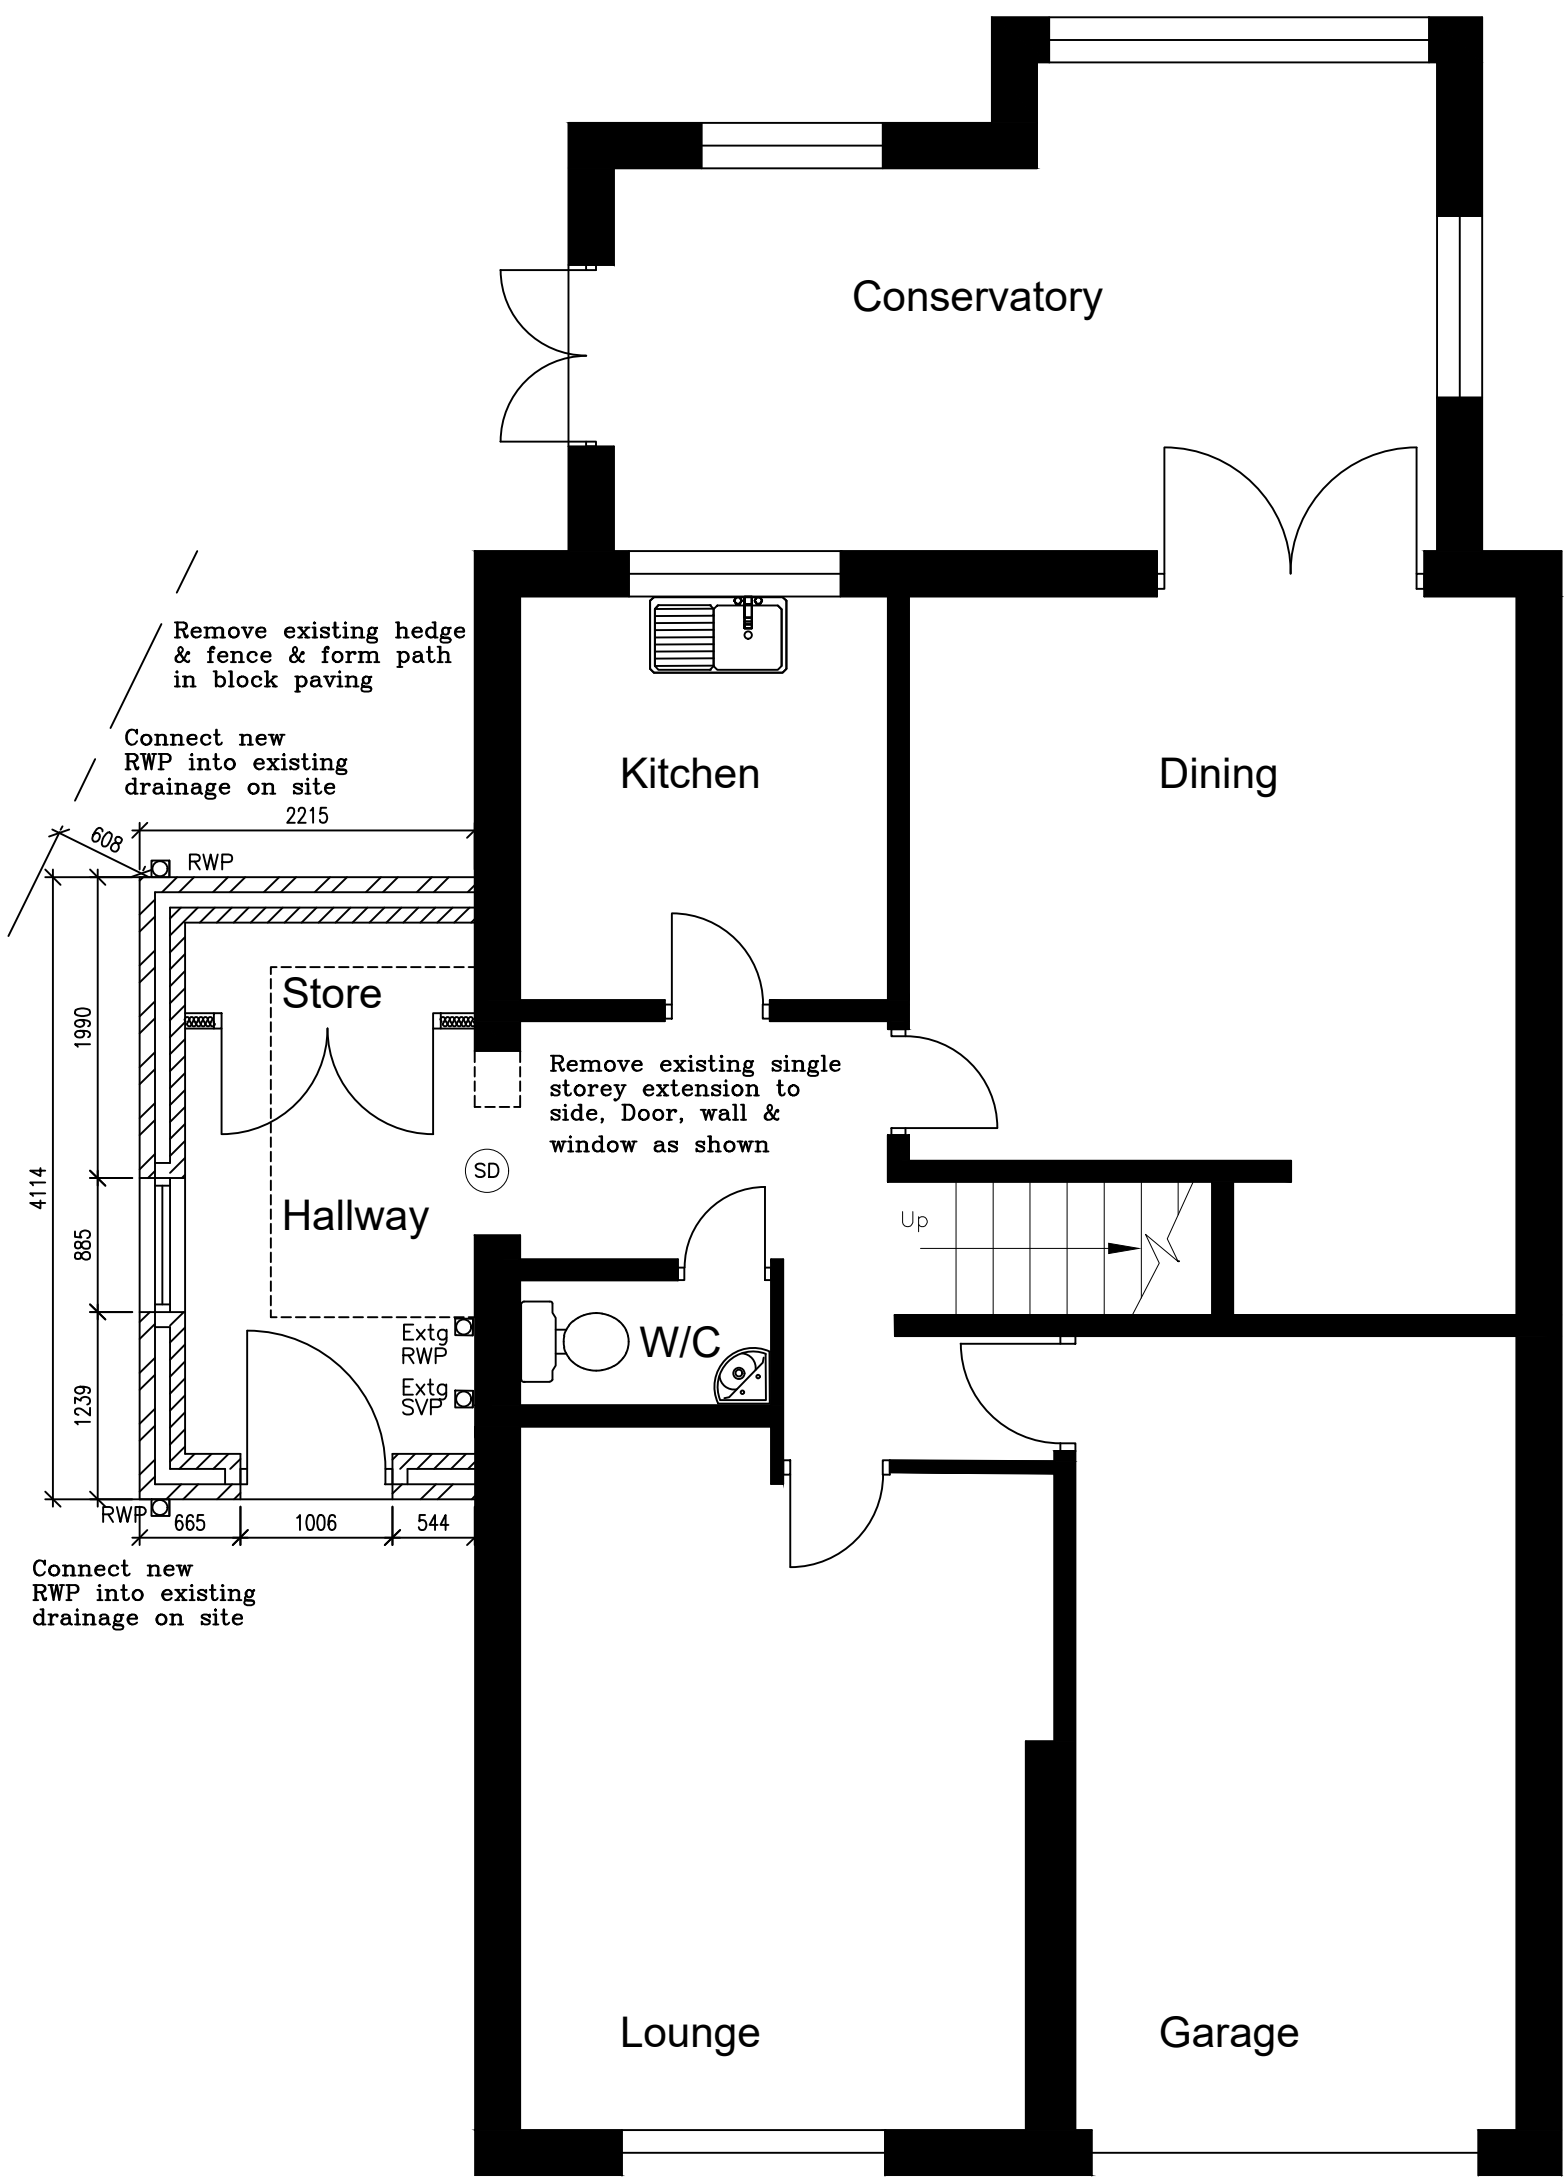

Ground Floor Layout
as Proposed

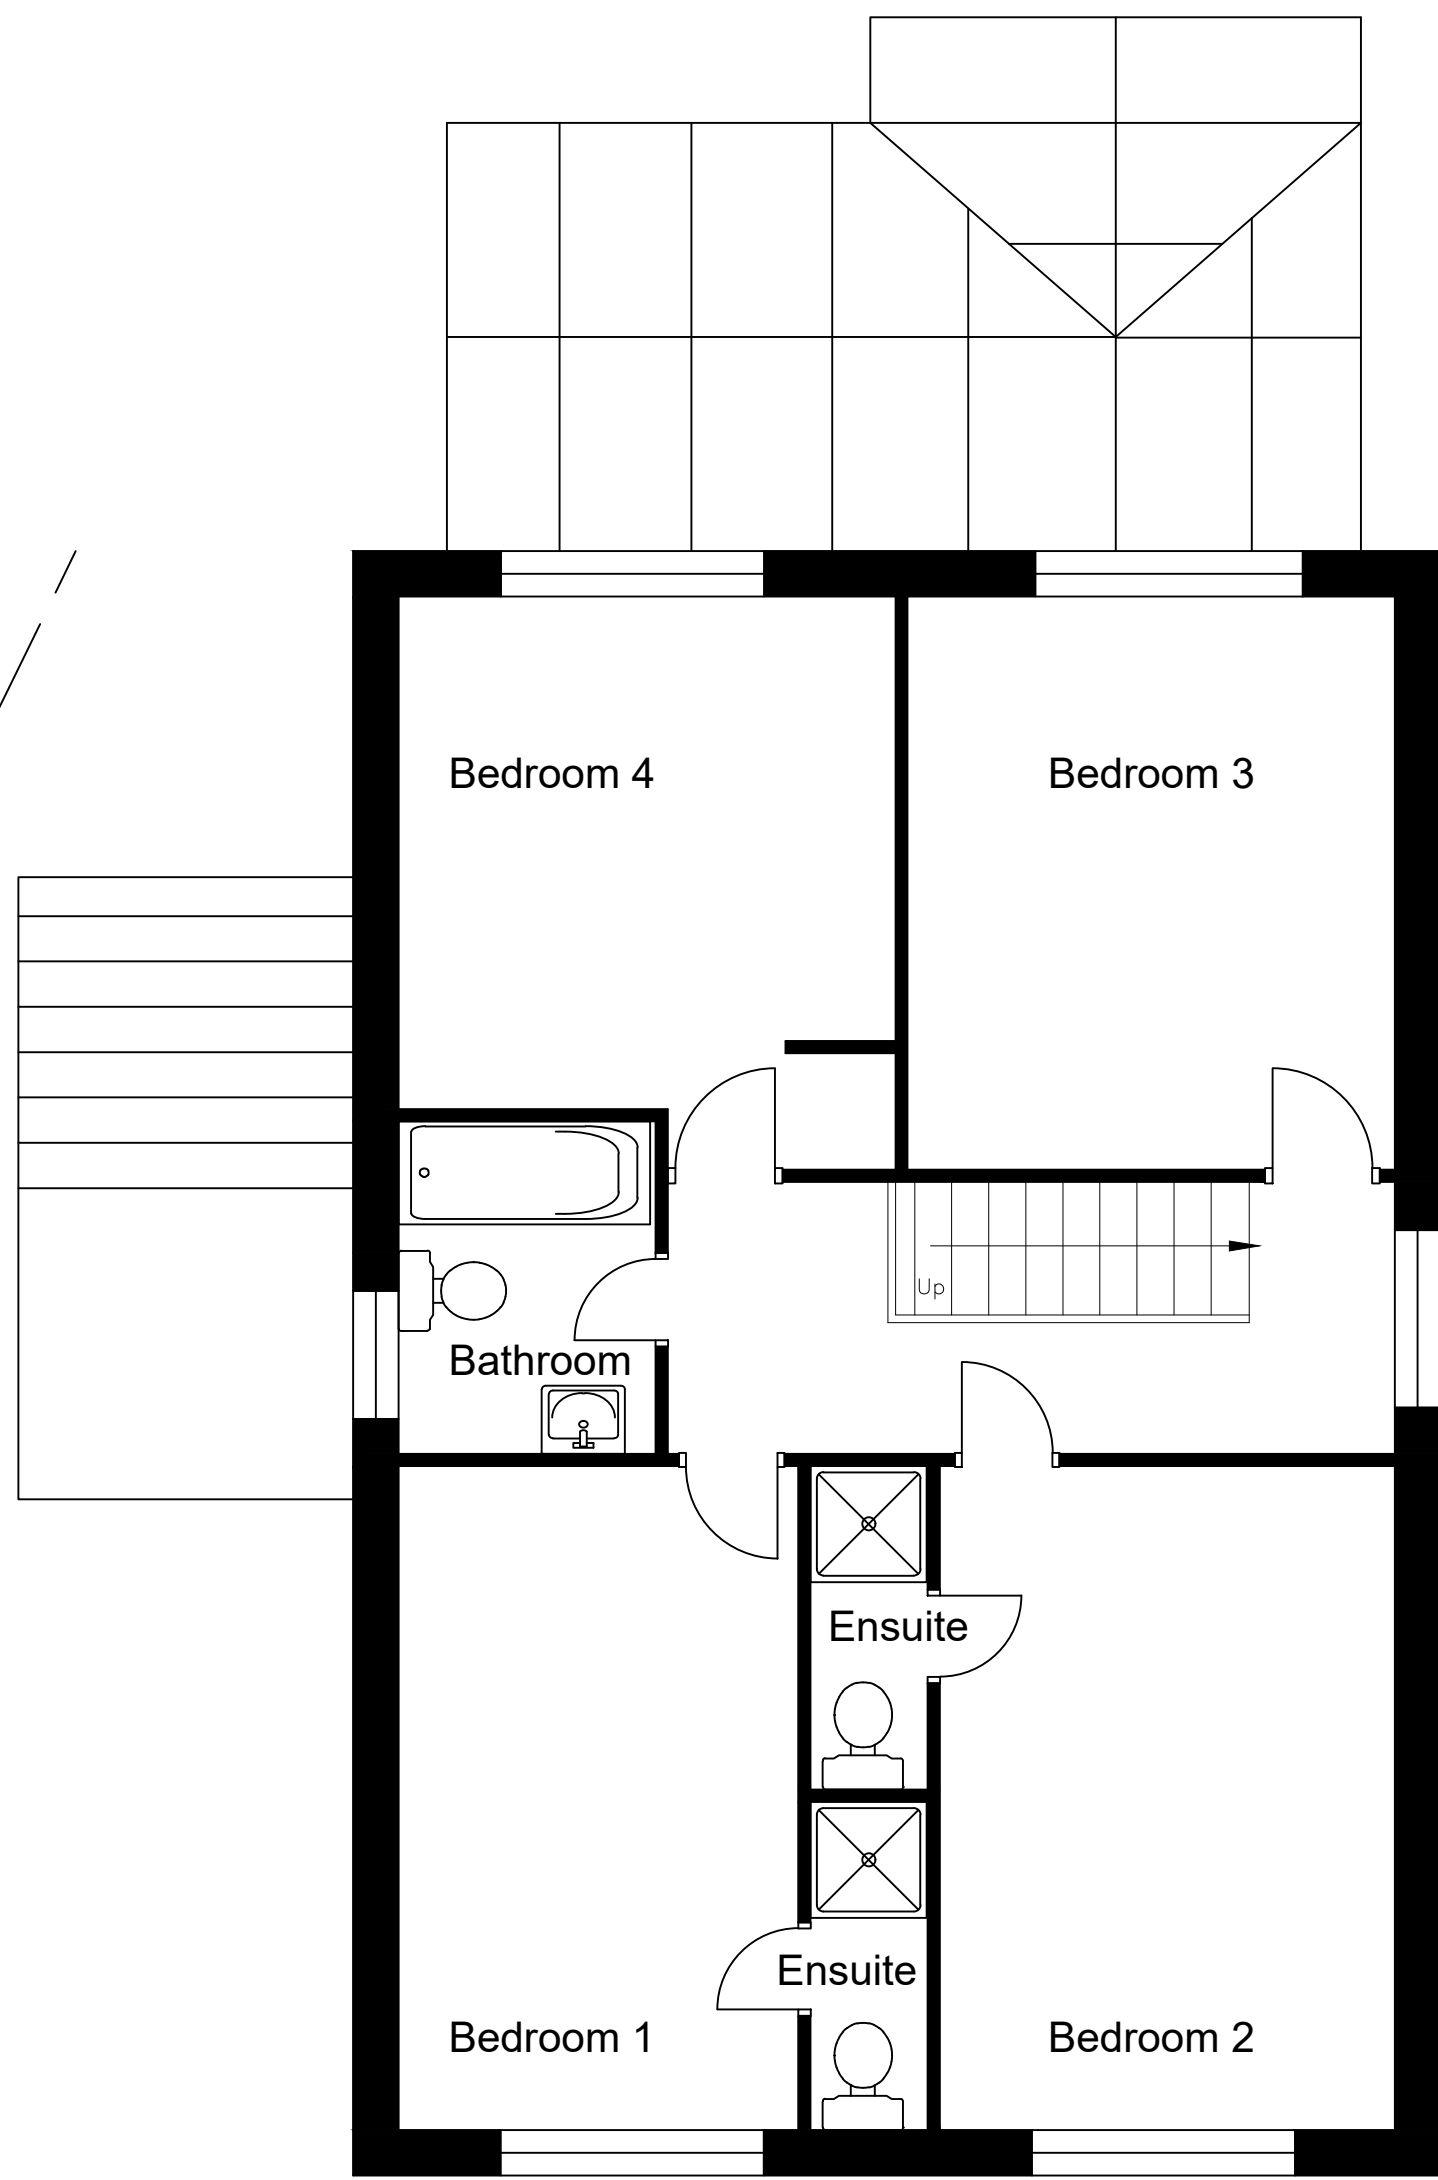

First Floor Layout
as Proposed

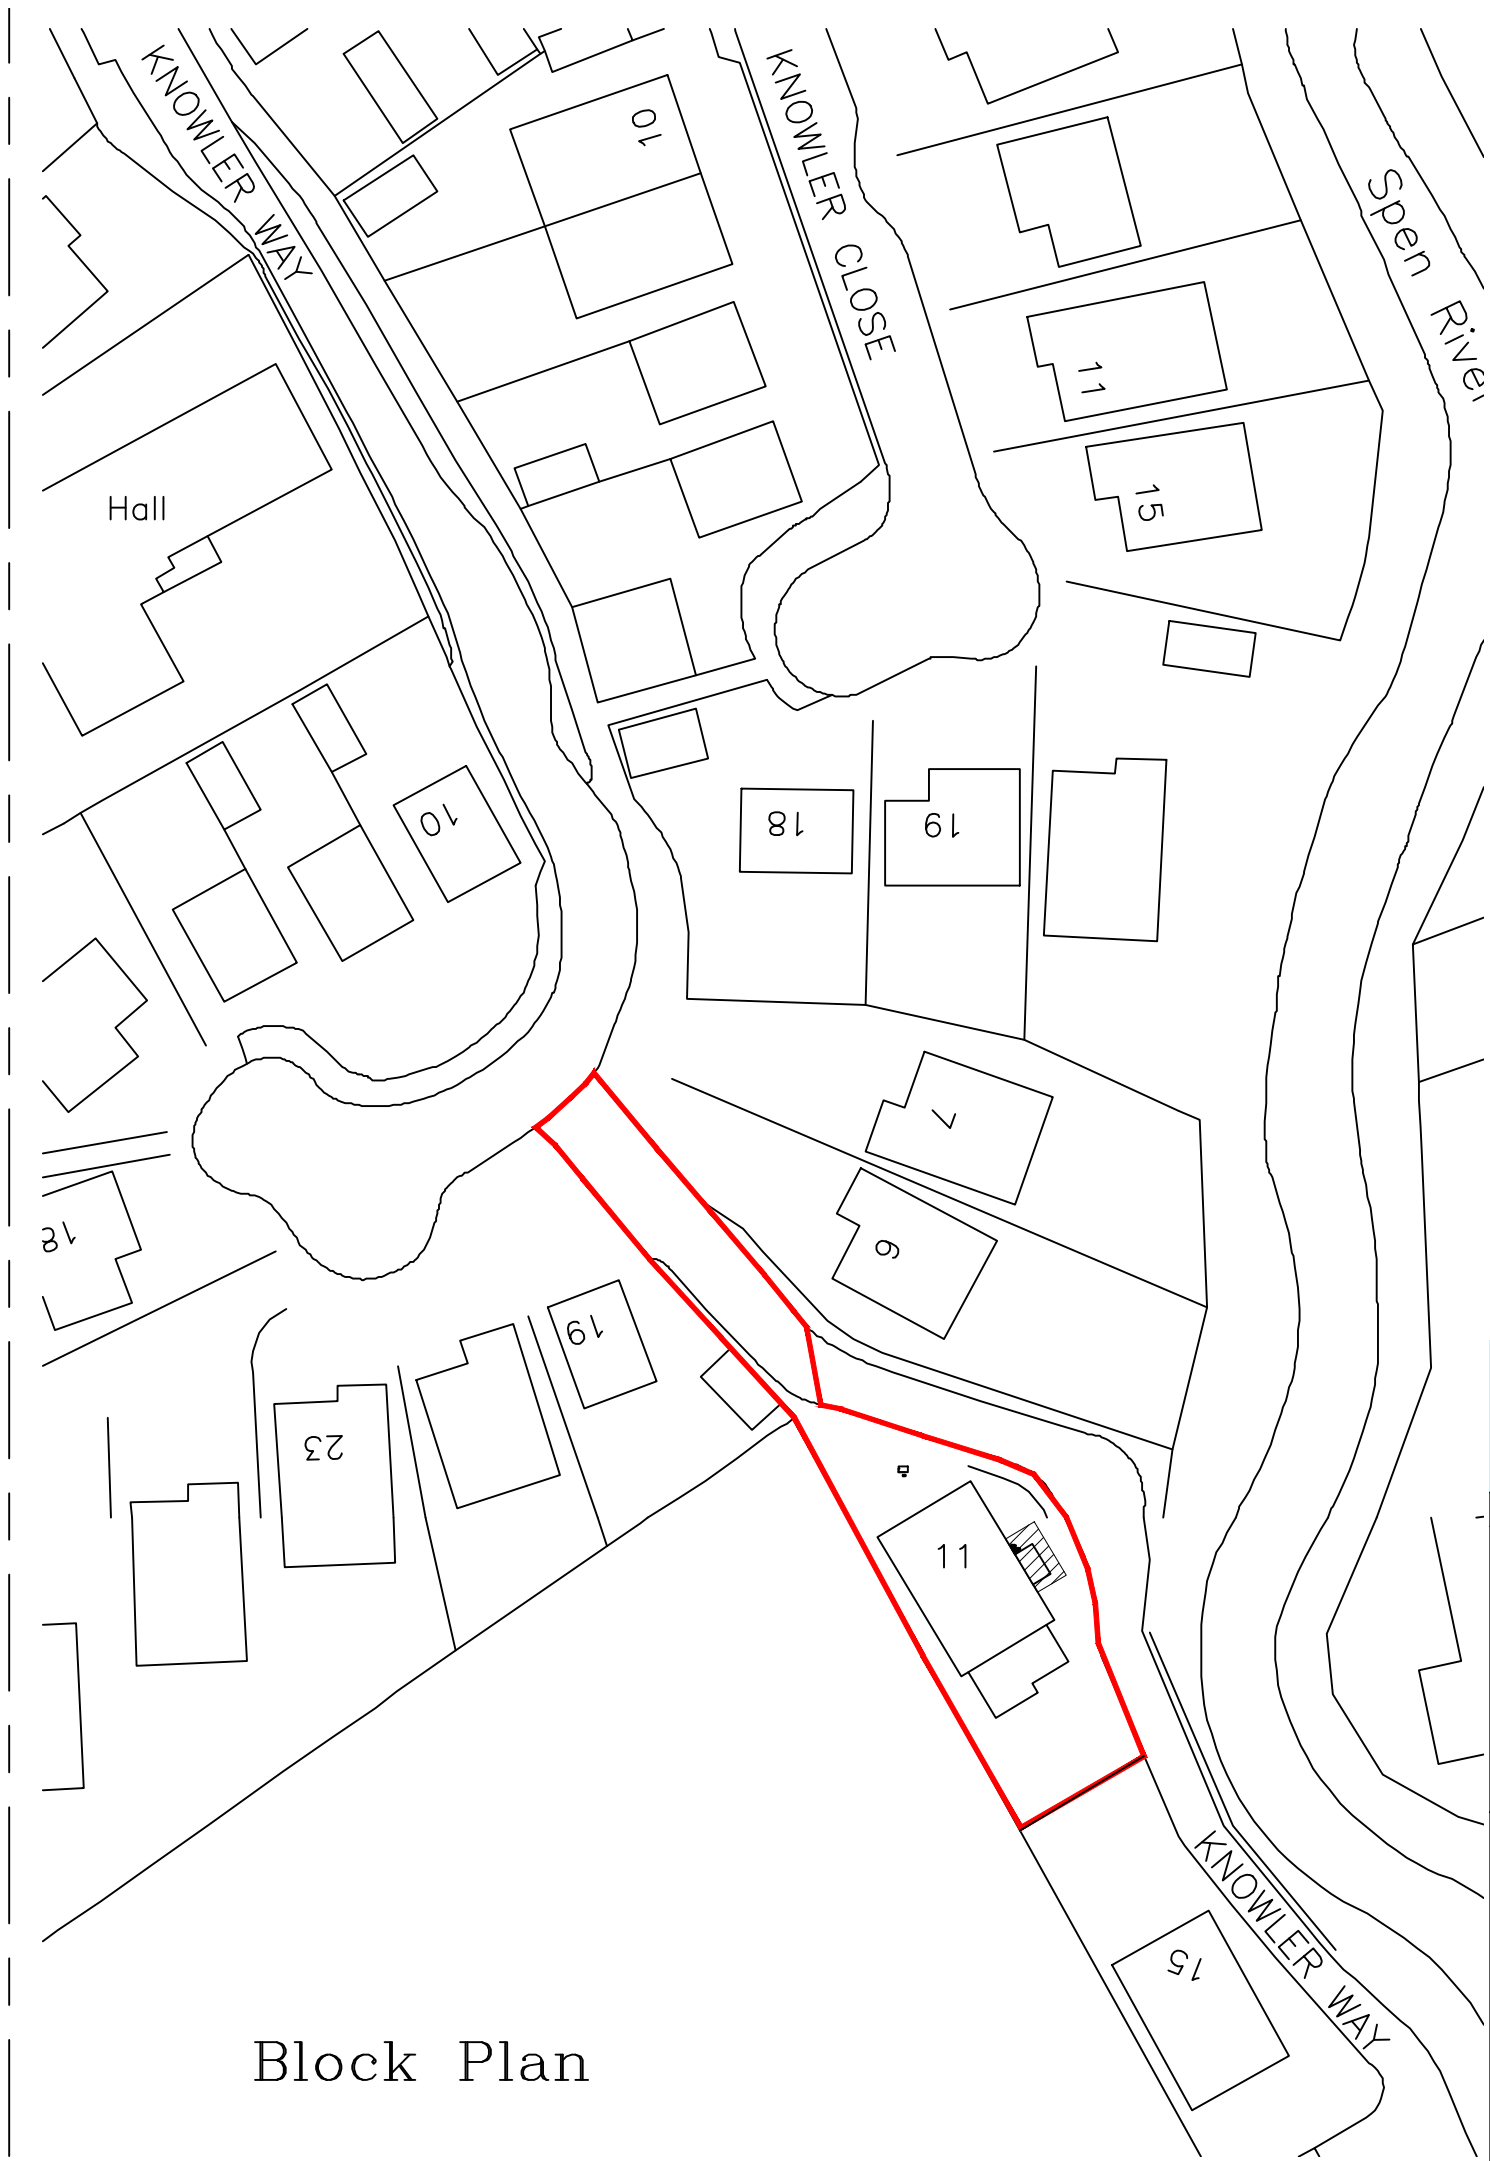

Block Plan

FOR PLANNING PURPOSES ONLY

NOT TO BE USED FOR CONSTRUCTION

REVISION	DATE	DESCRIPTION
A	21/07/2021	Redline Boundary amended at Planners request
B	15/12/2021	Construction Details added
C	29/03/2022	Building Control Plan Check Notes added
D	01/02/2024	Extension reduced from 2 Storey to Single Storey at Clients request

CHARTERED

NEIL BOWEN

R.I.B.A.

ARCHITECTS

Office F7

Flexspace

Monckton Road

Wakefield, WF2 7AS

Email: neil@neilbowenarchitects.co.uk

Phone:01924 380873

Date 08/07/2021

Project

Proposed Single Storey Extension to Side of 11 Knowler Way, Liversedge WF15 6DG for Mrs Coleman

Drawing

Existing & Proposed Plans, Elevations & Block Plan

A1

2341

R

D

1

Scale

1:50

1:100

1:500

Drg No