



NORTH ELEVATION




WEST ELEVATION




SOUTH ELEVATION


IF IN ANY DOUBT PLEASE ASK THE ARCHITECT FOR CLARIFICATION.
DO NOT SCALE FROM DRAWING. ALL DIMENSIONS TO BE CHECKED ON SITE.
THE COPYRIGHT FOR THESE DRAWINGS REMAINS THE PROPERTY OF THE ARCHITECT. THEY MUST NOT BE REPRODUCED IN ANY WAY WITHOUT THE ARCHITECTS PRIOR WRITTEN CONSENT.

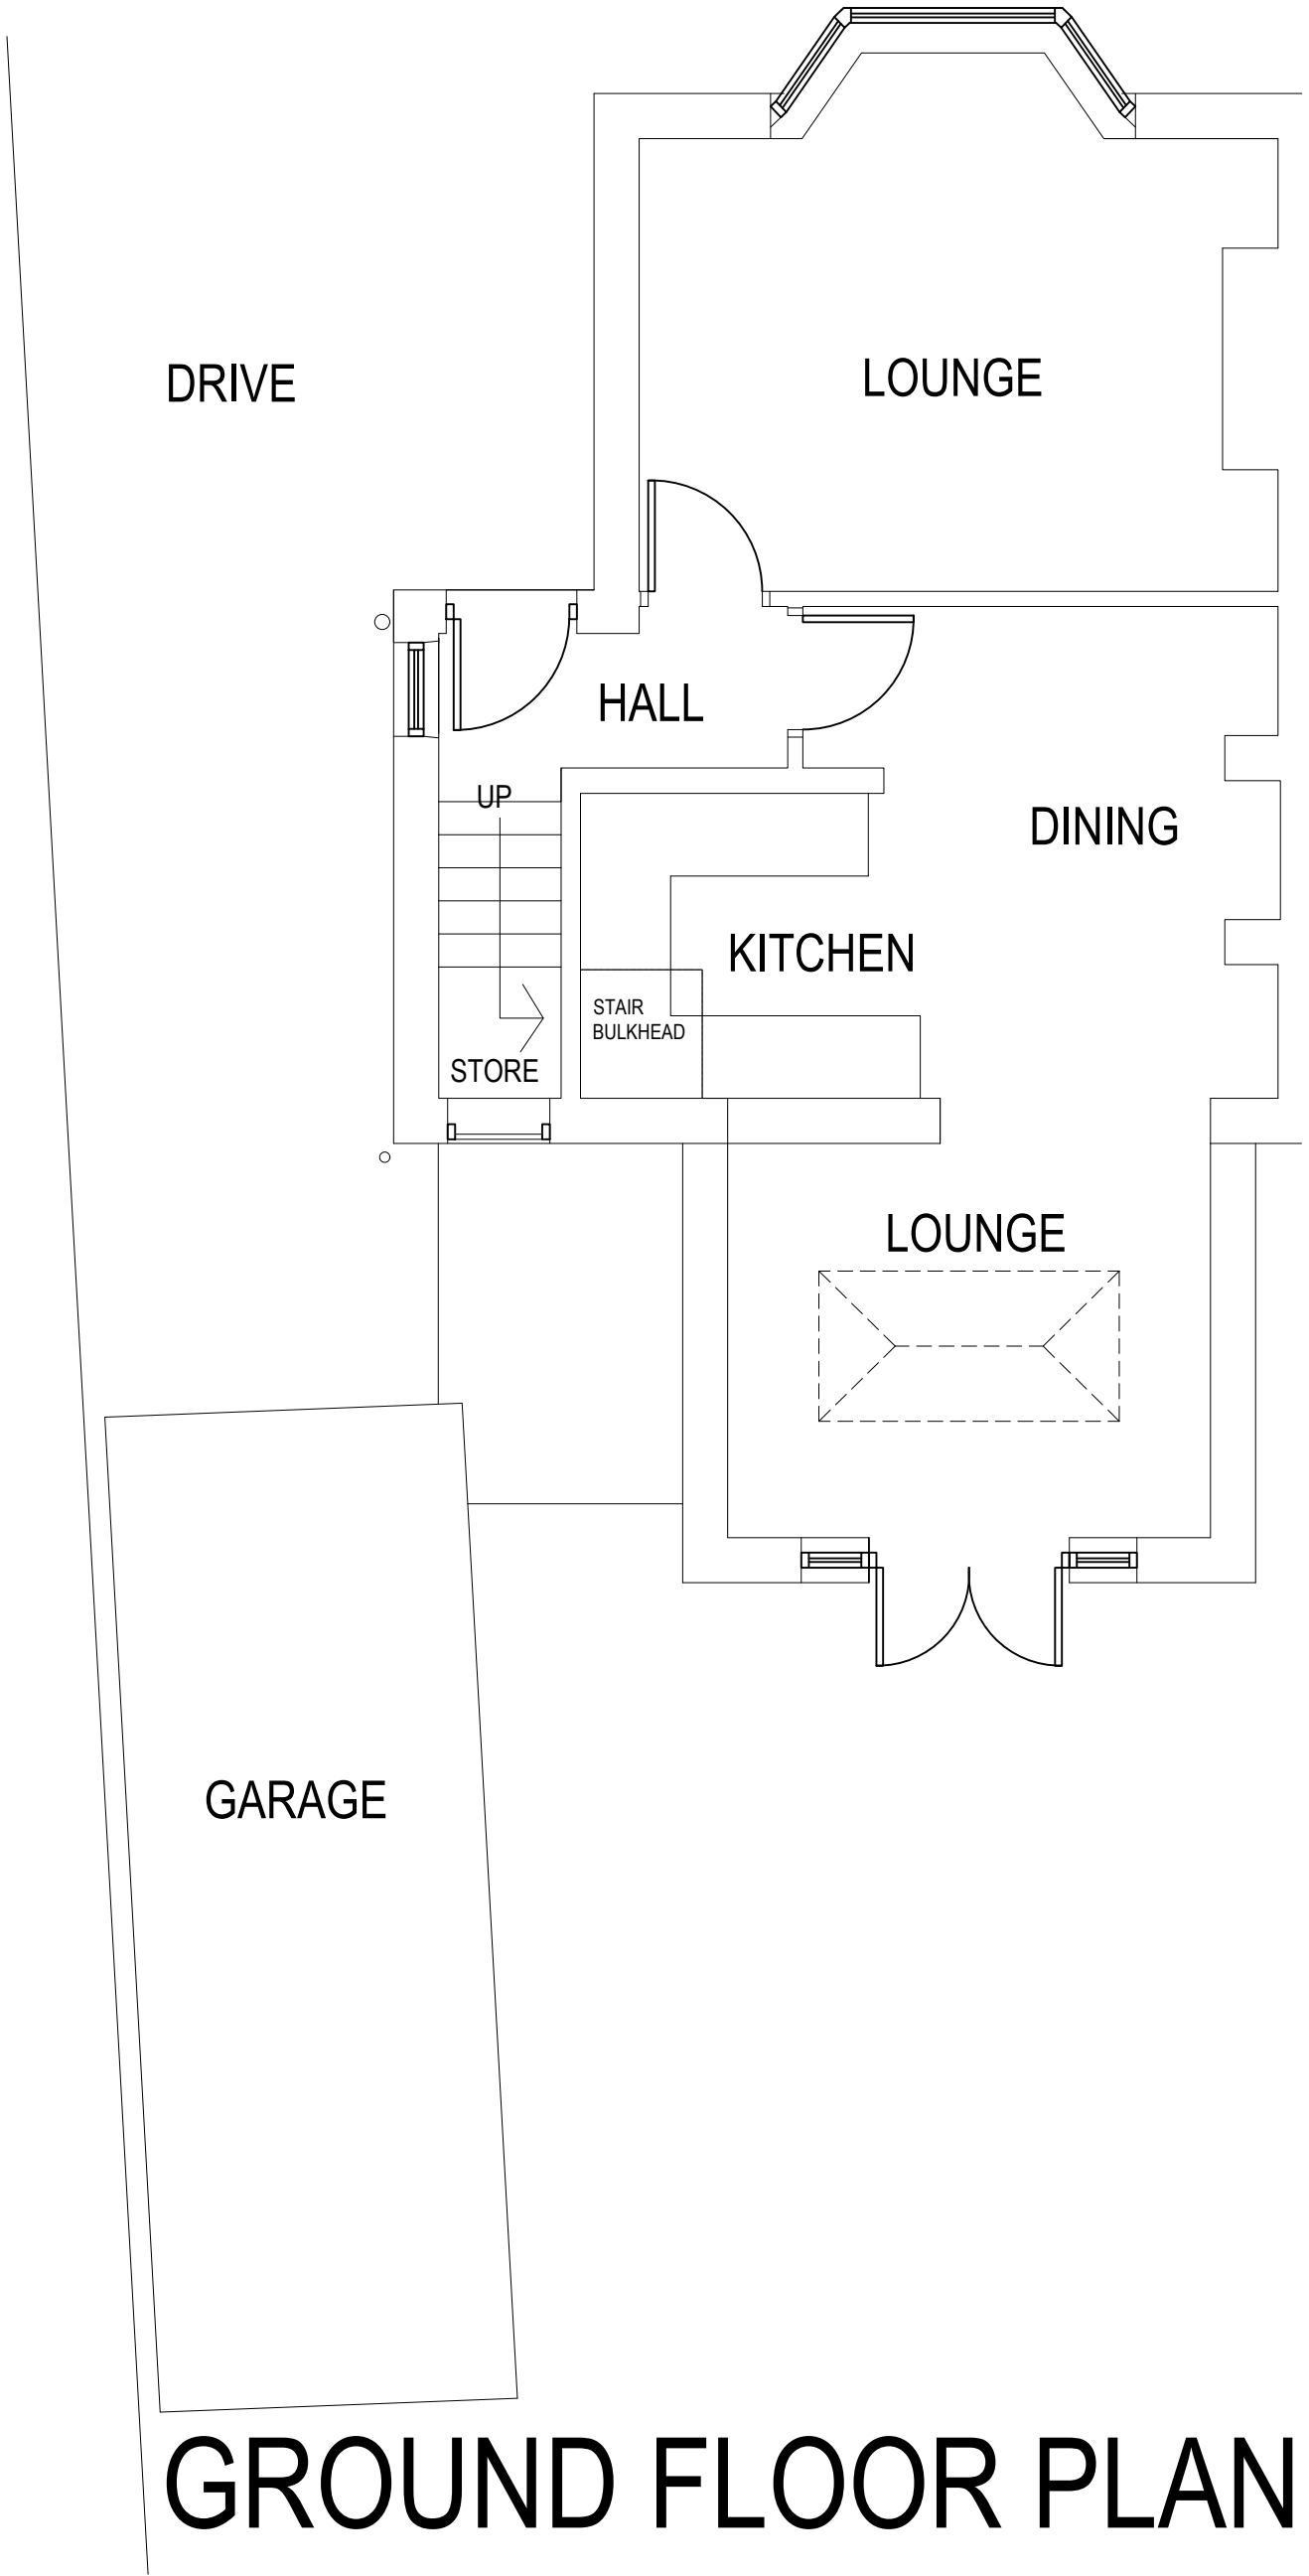

GROUND FLOOR PLAN

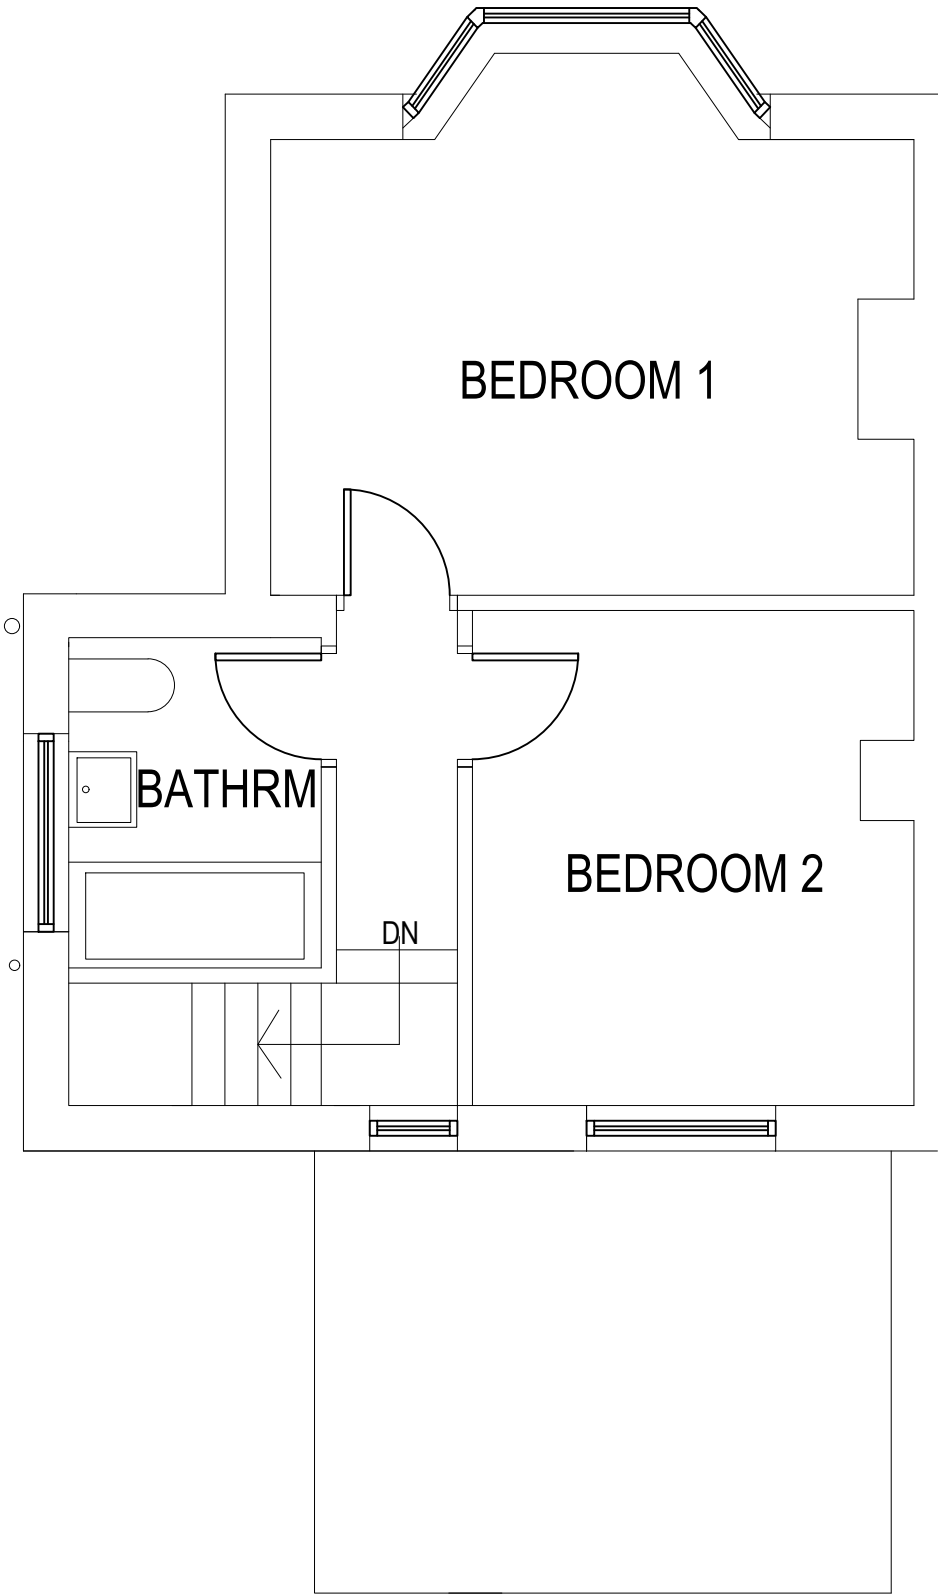

FIRST FLOOR PLAN

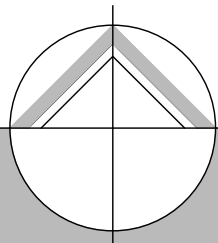

northern design
partnership

Chartered Architects
The Chapel, Millmoor Road,
Meltham, Holmfirth, HD9 5JU

www.northerndesignpartnership.co.uk
Instagram: @northerndesignp
Telephone: (01484) 854848

client	RYAN CARTER AND LEAH WORSLEY		
project	PROPOSED EXTENSION TO 13 BENOMLEY CRESCENT ALMONDBURY HUDDERSFIELD, HD5 8LT		
drawing	EXISTING PLANS		
revision	notes	date	drawn
*	*	*	*
scale :	1:50 AND 1:100 AT A1	05.23	PB
project no.	2283	drawing no.	01