






south elevation

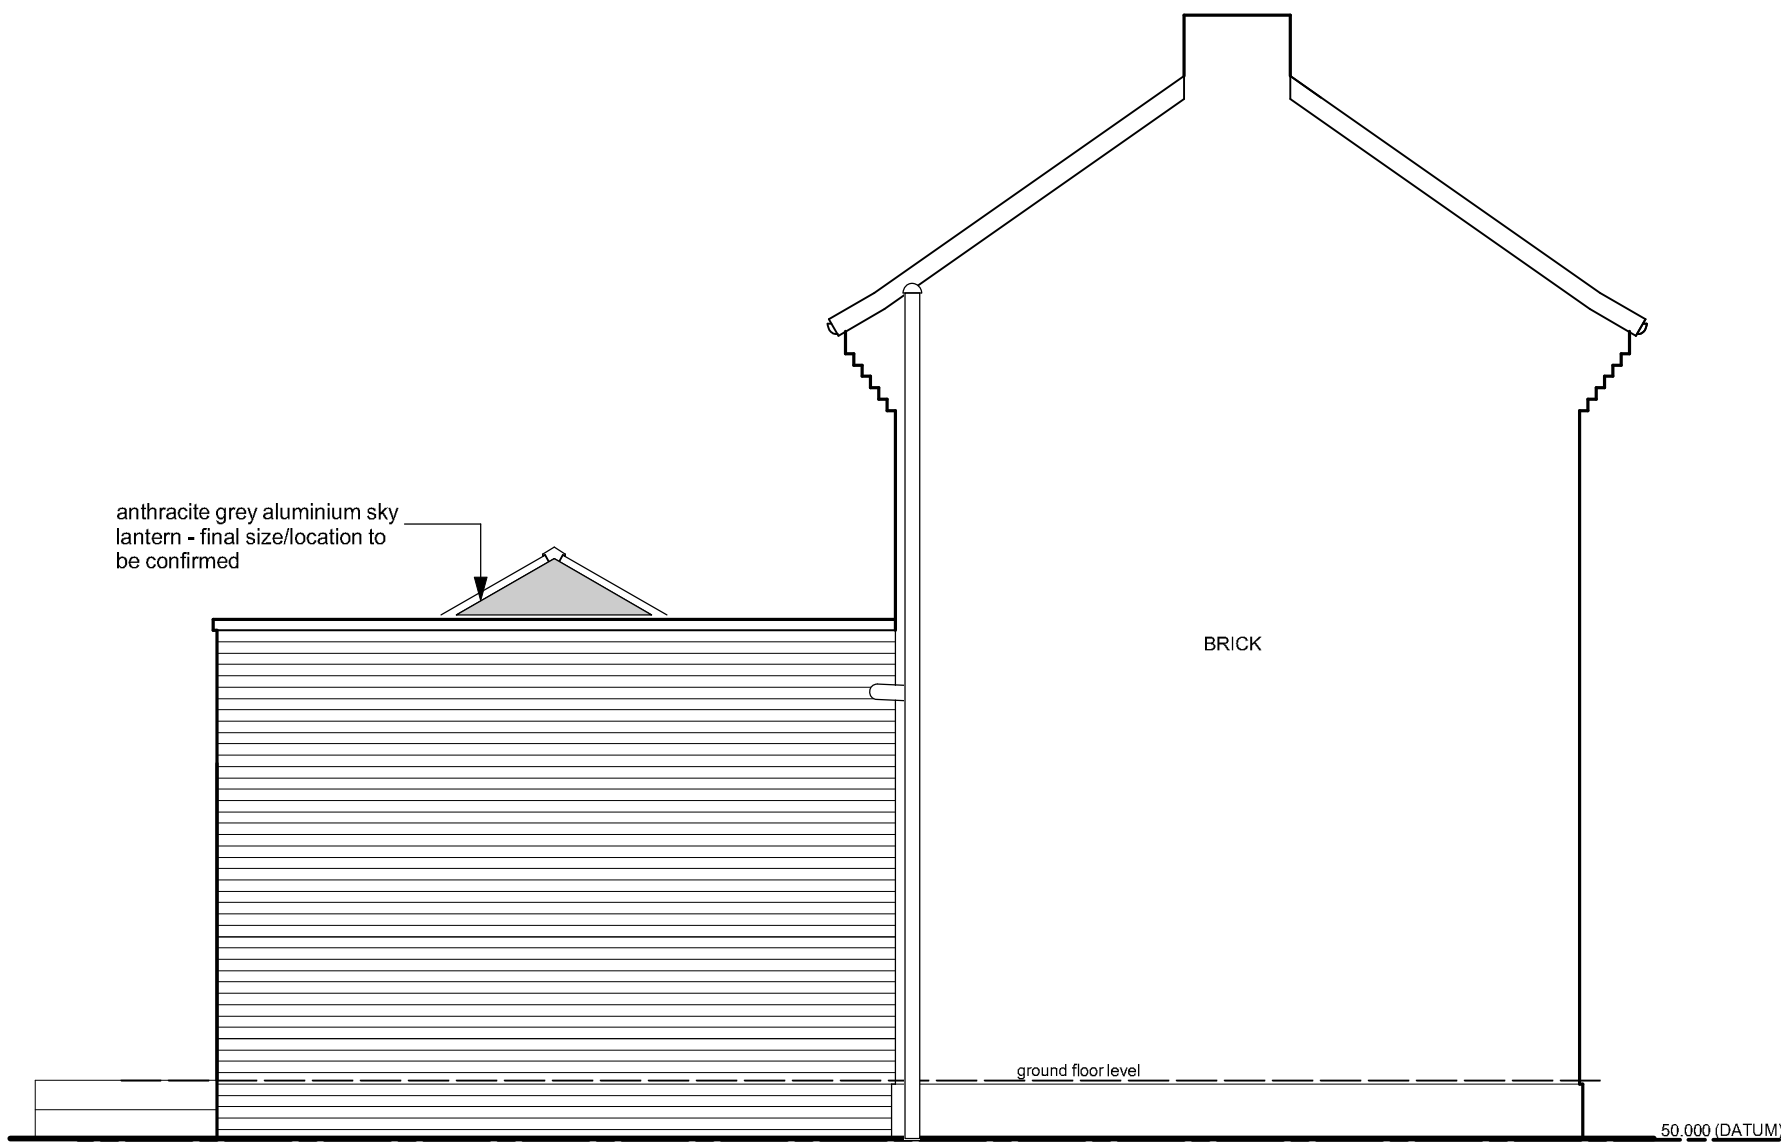

east elevation

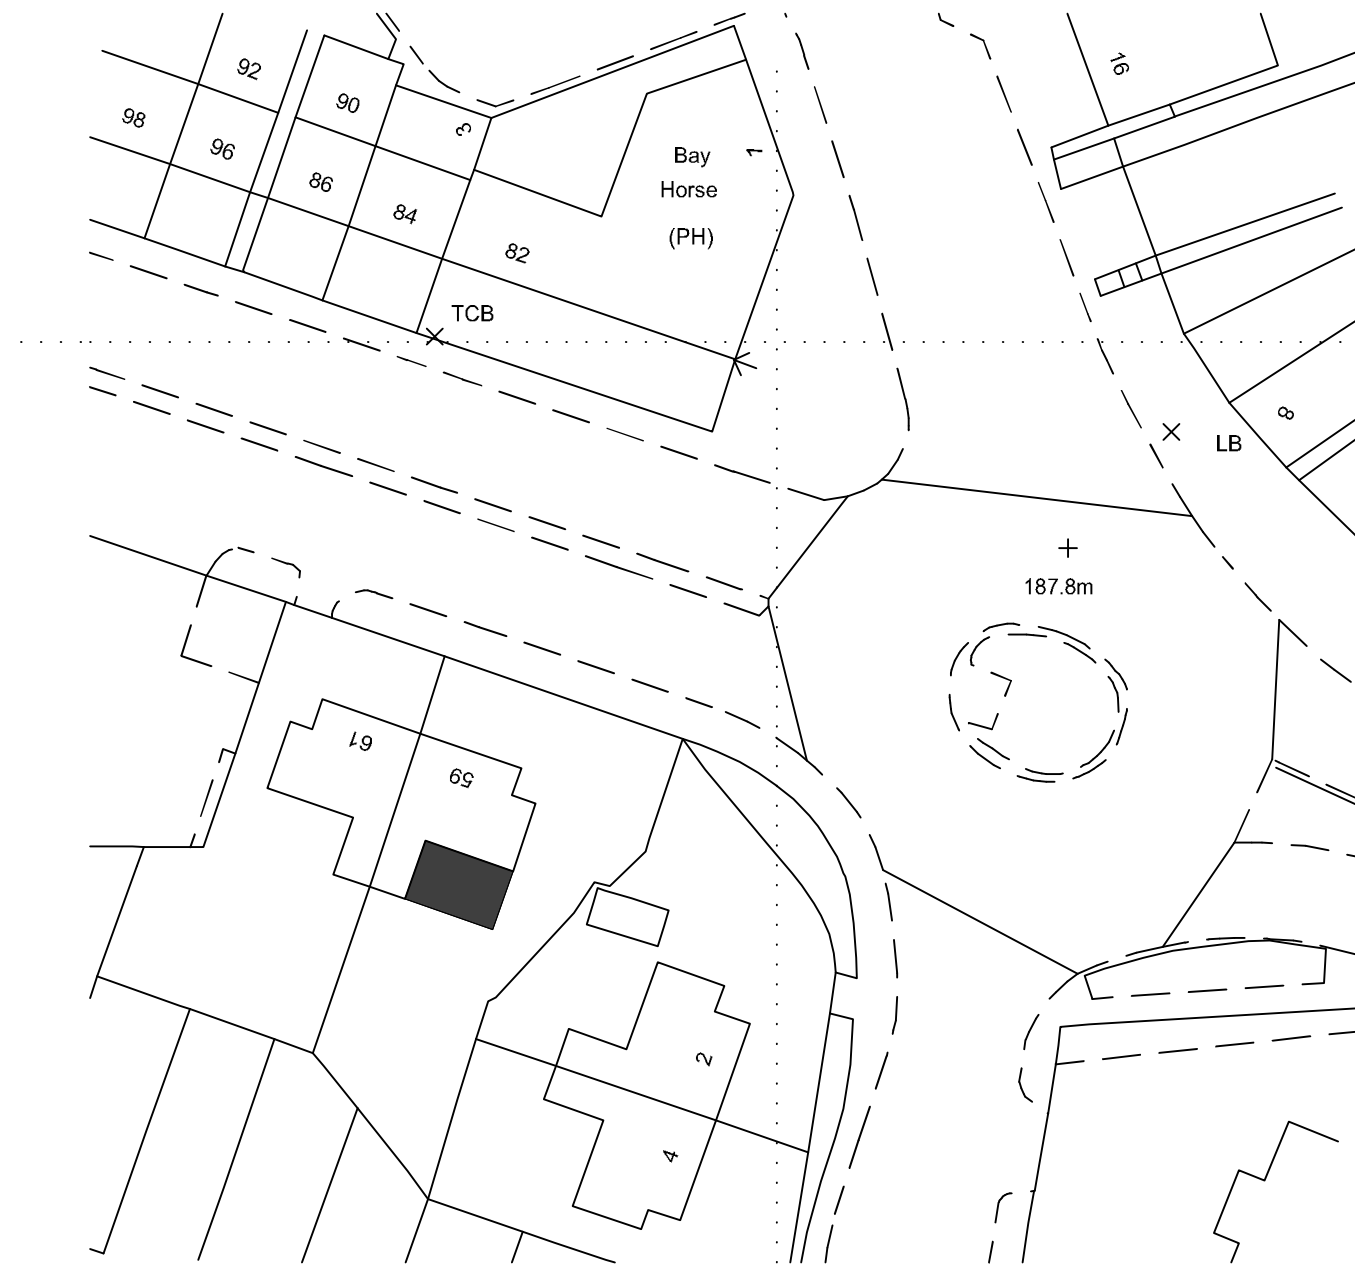

SITE PLAN 1/500

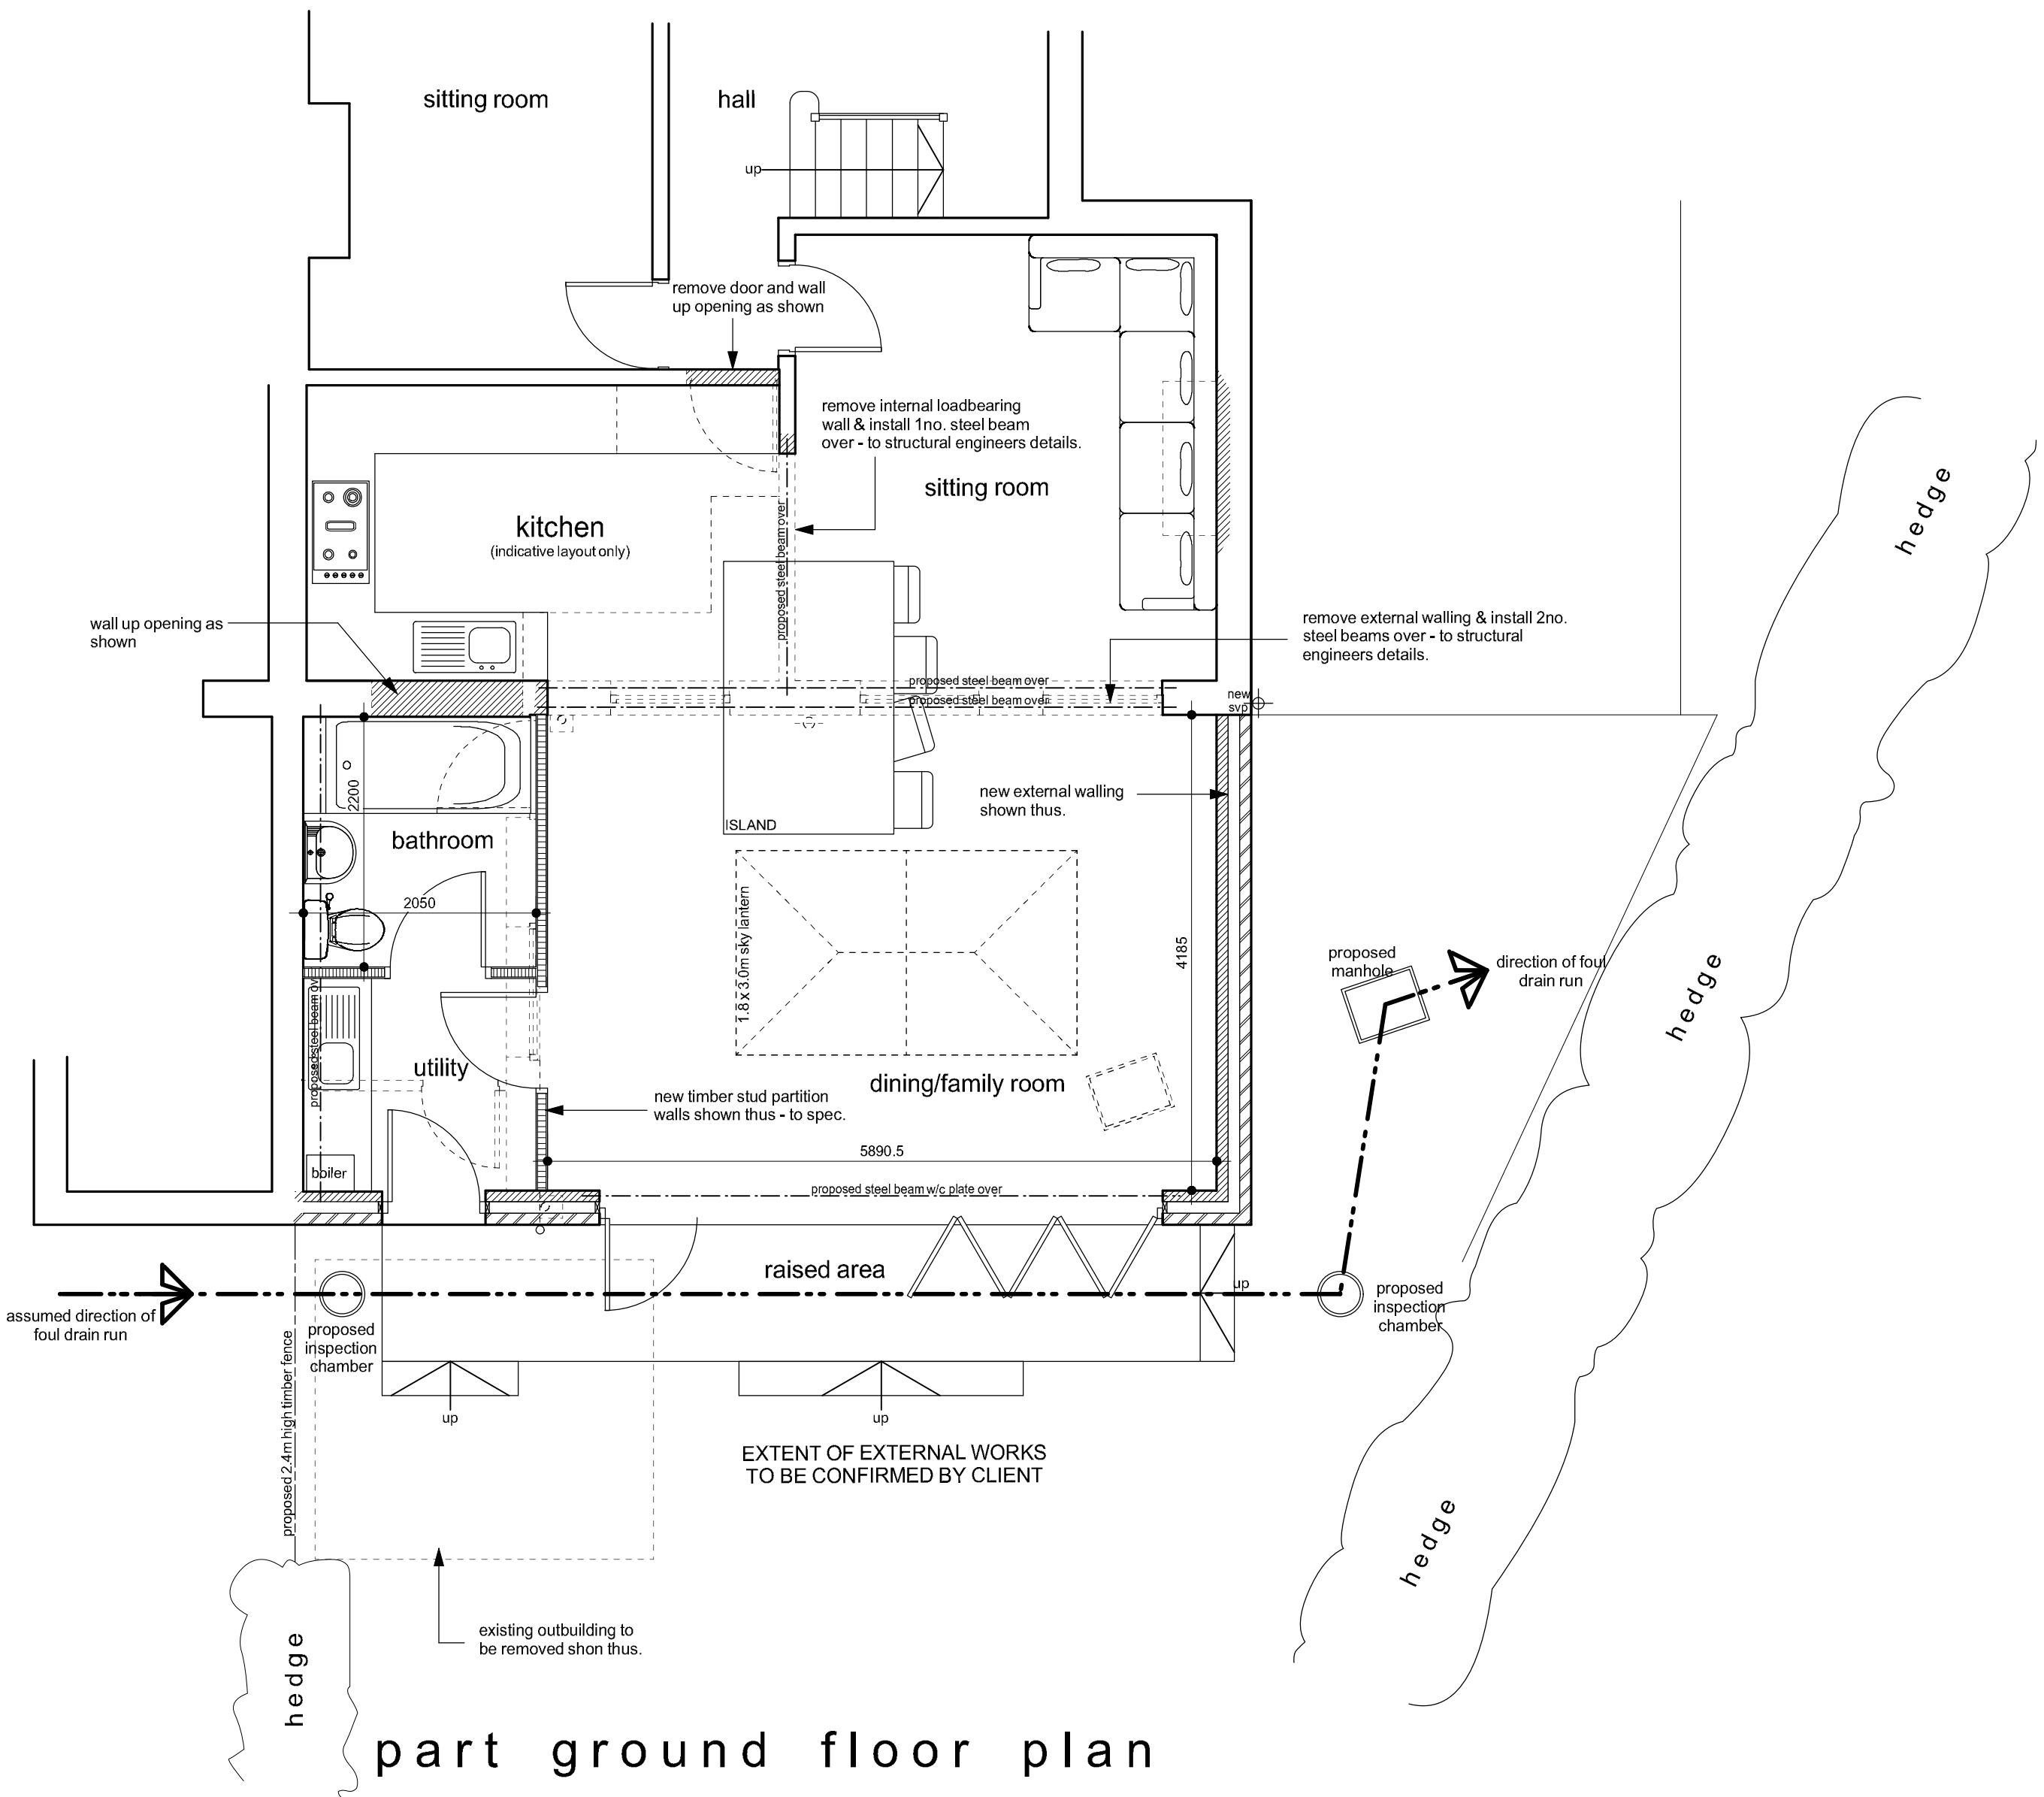


part ground floor plan




north elevation (as exg)

east elevation (as exg)

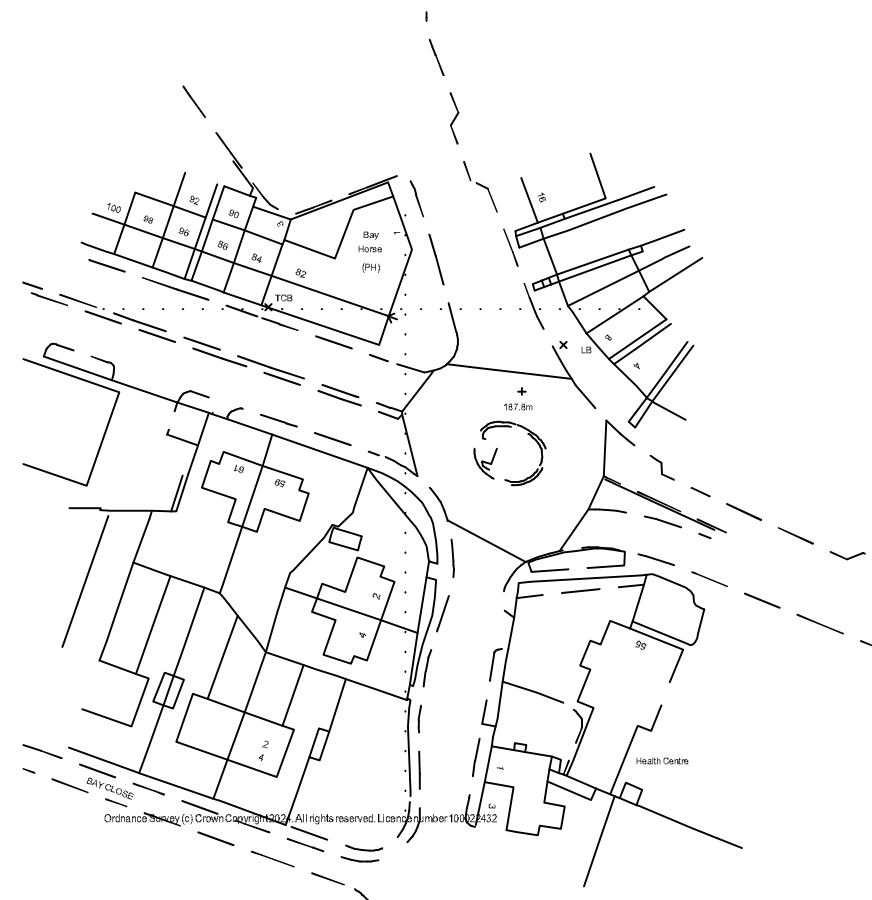

LOCATION PLAN 1/250

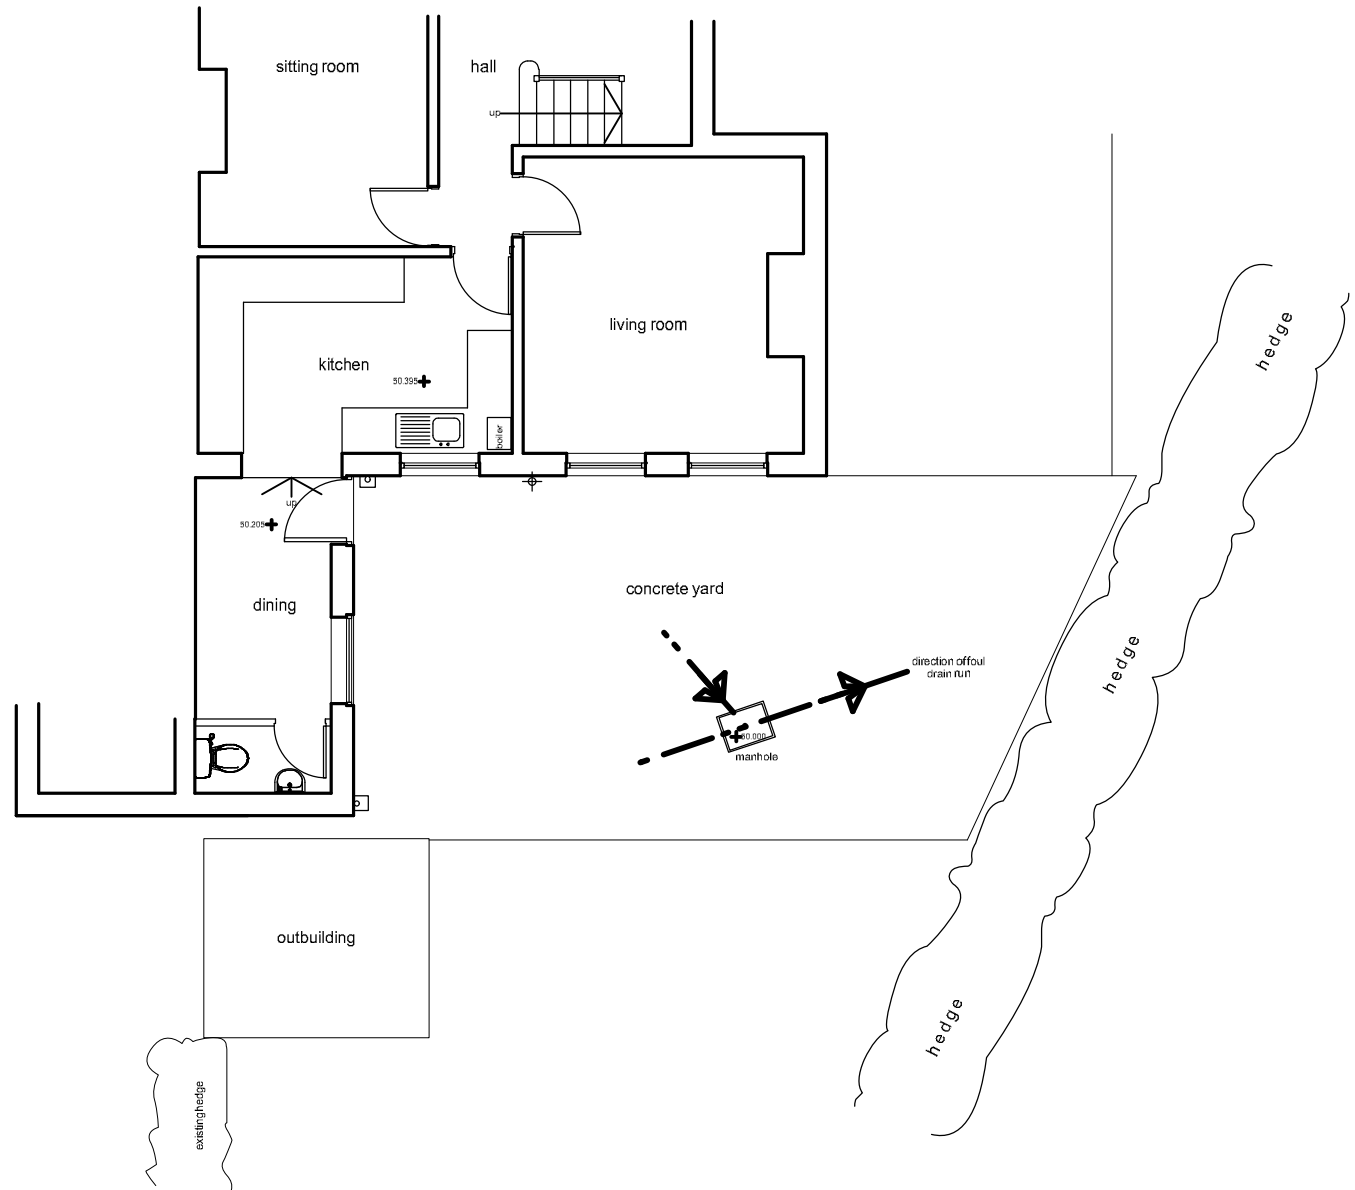

part ground floor plan (as exg)

Notes:
This drawing has been prepared specifically for the purpose of Planning Permission (where appropriate) & Building Regulation Approval. Valley Properties accept no liability for errors or omissions. The drawing may be used for estimating purposes, but the Principal Contractor must cost fully from a site investigation. The Contractor is responsible for checking site dimensions, materials etc. and all building work, such work being checked by Building Control on site, as may be appropriate. Valley Properties disclaim any liability for works carried out.

Revisions:
Rev.A
Rev.B
Rev.C
Rev.D
Rev.E

VALLEY PROPERTIES
ARCHITECTURAL DESIGN SERVICES
5 Holmfirth Road
Meltham
Holmfirth HD9 4AA
Tel: 01484 854100 Mob: 07769736142
Email: vproperties@upanel.com

Client Details
Pat Rooney

Project Title
Proposed single storey rear extension at
59 New Hey Road
Salendine Nook
Huddersfield

Drawing Title
Planning Drawing

Scale: 1:50 & 1:100	Drawing Number 2023/058/03	Rev. February 2024	Date Drawn February 2024	Drawn By Andrew Smith
------------------------	-------------------------------	-----------------------	-----------------------------	--------------------------