




EXISTING GROUND FLOOR PLAN
@ SCALE 1:200@A3

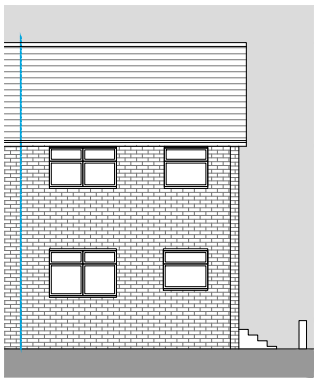

EXISTING REAR ELEVATION
@ SCALE 1:100@A3

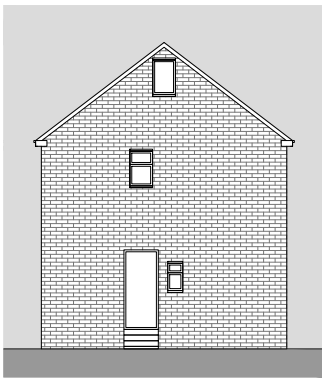

EXISTING SIDE ELEVATION
@ SCALE 1:100@A3

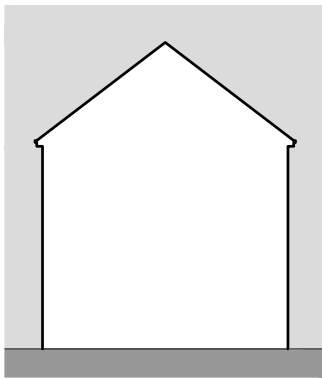

EXISTING OTHER SIDE ELEVATION
@ SCALE 1:100@A3

Use figured dimensions only. DO NOT SCALE.
All dimensions are in millimetres unless noted otherwise.
All levels are in metres above ordnance datum unless noted otherwise.
This drawing must be read in conjunction with all other relevant drawings and specifications from the Architect and other consultants.
© KUFIC 2024


NOTES:

PLAN KEY -


DEMOLITION

EXISTING WALL


PROPOSED WALL

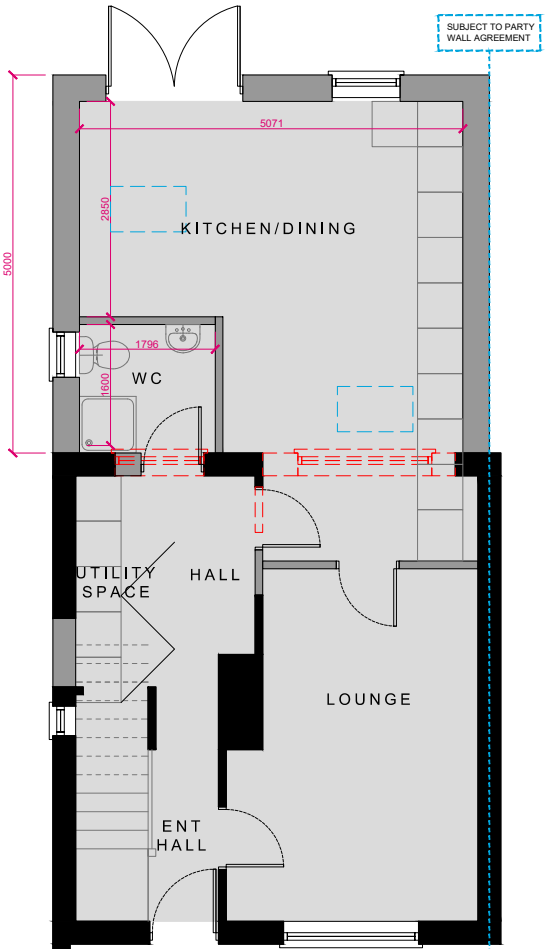


EXISTING GROUND FLOOR PLAN
@ SCALE 1:200@A3

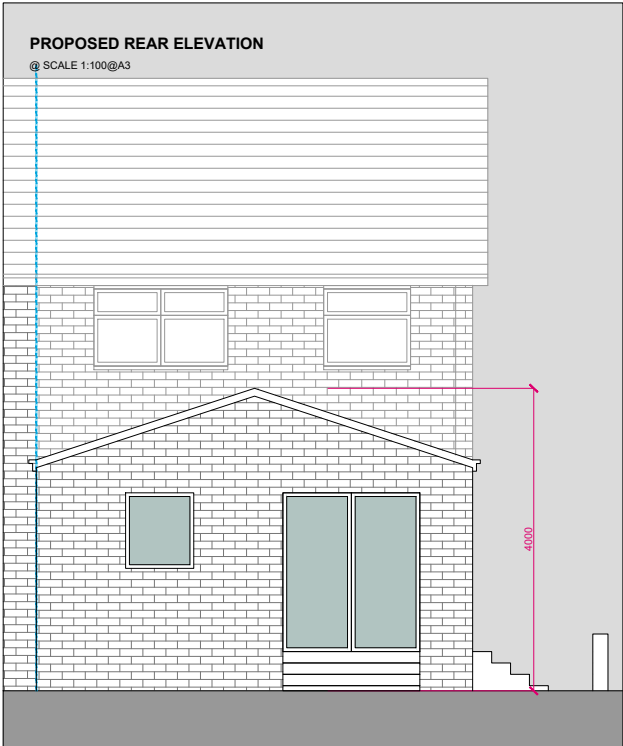

PROPOSED REAR ELEVATION
@ SCALE 1:100@A3

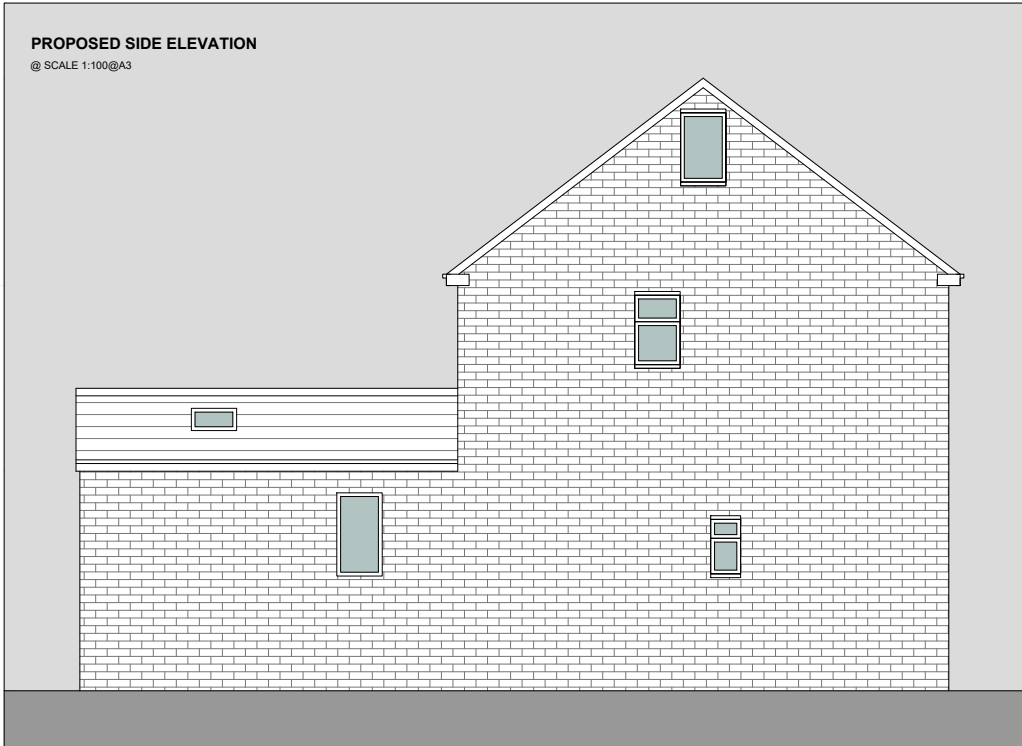

PROPOSED SIDE ELEVATION
@ SCALE 1:100@A3

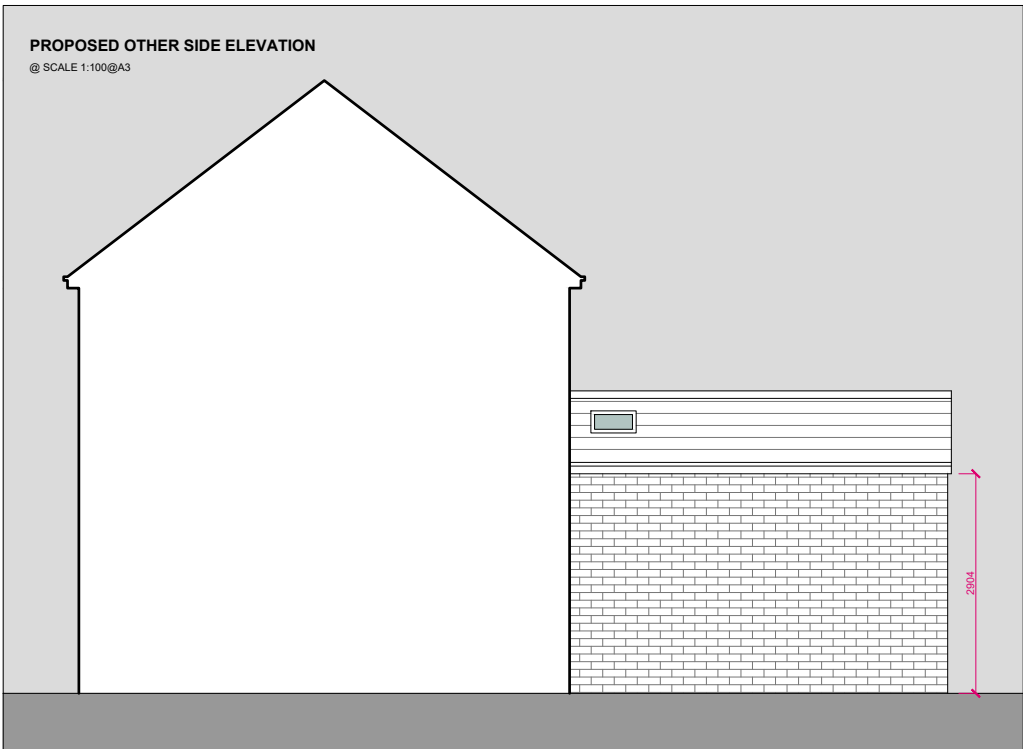

PROPOSED OTHER SIDE ELEVATION
@ SCALE 1:100@A3

KUFIC ARCHITECTS

Suite 24 Batley Business Park,
Technology Drive,
Batley WF17 6ER
Tel: 01924 694 404
info@kufic.co.uk
www.kufic.co.uk

PROJECT:
24 JAMES ST, BATLEY WF17 7PS

TITLE:
5M SINGLE STOREY REAR EXTENSION

DESCRIPTION:
GROUPED PLANS AND ELEVATIONS

DATE: 09/02/24
SCALE: VARIES @ A3
DRAWN: HD
CHECKED: YA

DRAWING REF: 23294-D03-A
REV: