



IF IN ANY DOUBT PLEASE ASK THE ARCHITECT FOR CLARIFICATION.
DO NOT SCALE FROM DRAWING. ALL DIMENSIONS TO BE CHECKED ON SITE.
THE COPYRIGHT FOR THESE DRAWINGS REMAINS THE PROPERTY OF THE ARCHITECT. THEY MUST NOT BE REPRODUCED IN ANY WAY WITHOUT THE ARCHITECTS PRIOR WRITTEN CONSENT

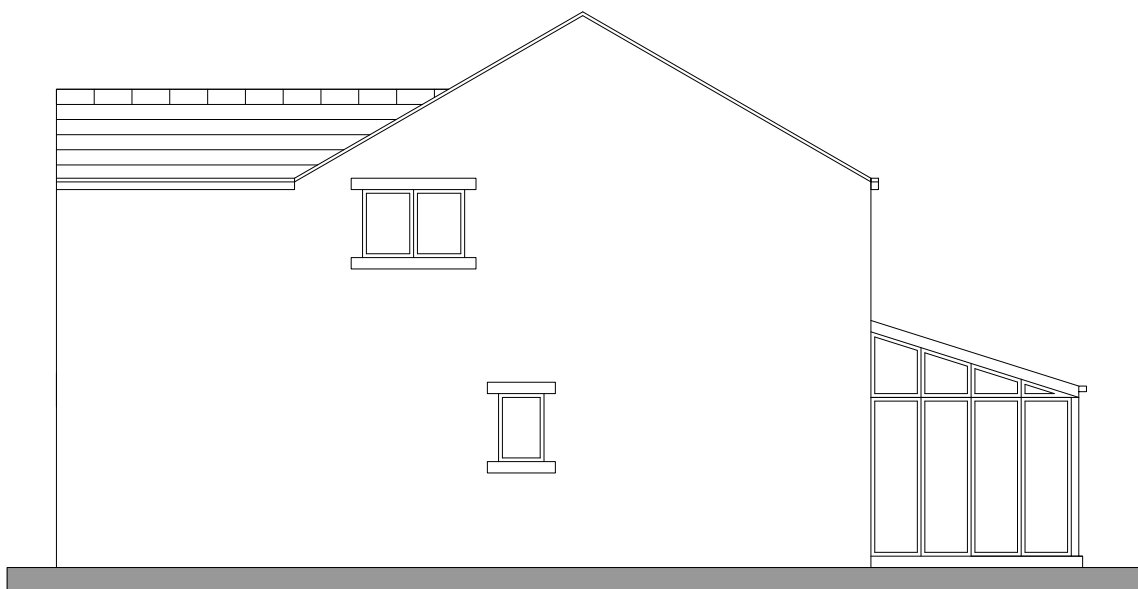

NORTH WEST
ELEVATION 1:100




SOUTH WEST
ELEVATION

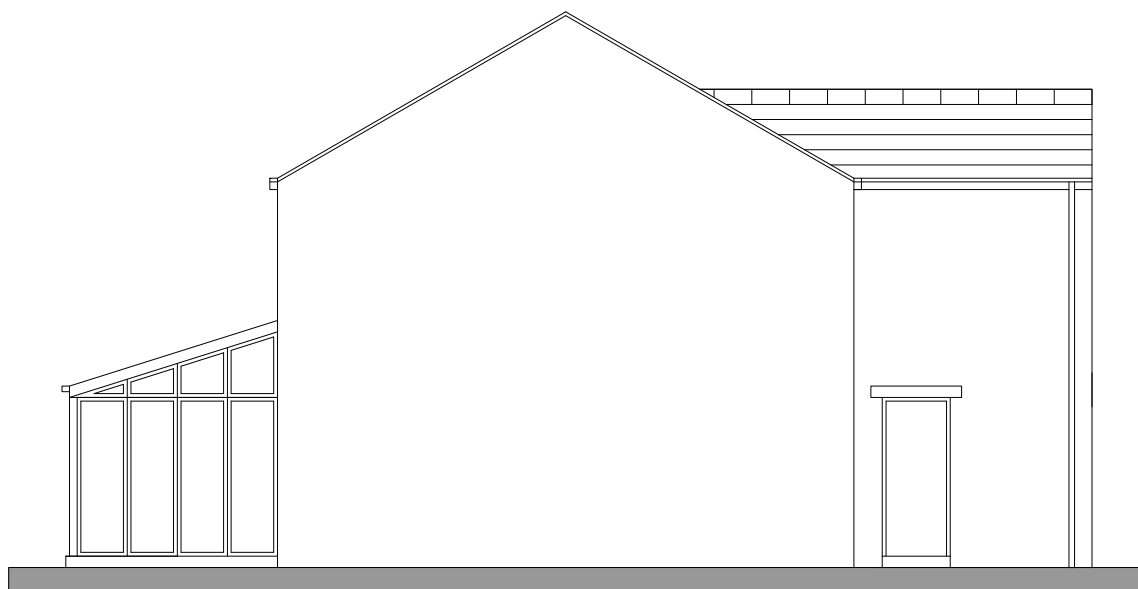


NORTH EAST
ELEVATION




SOUTH EAST
ELEVATION

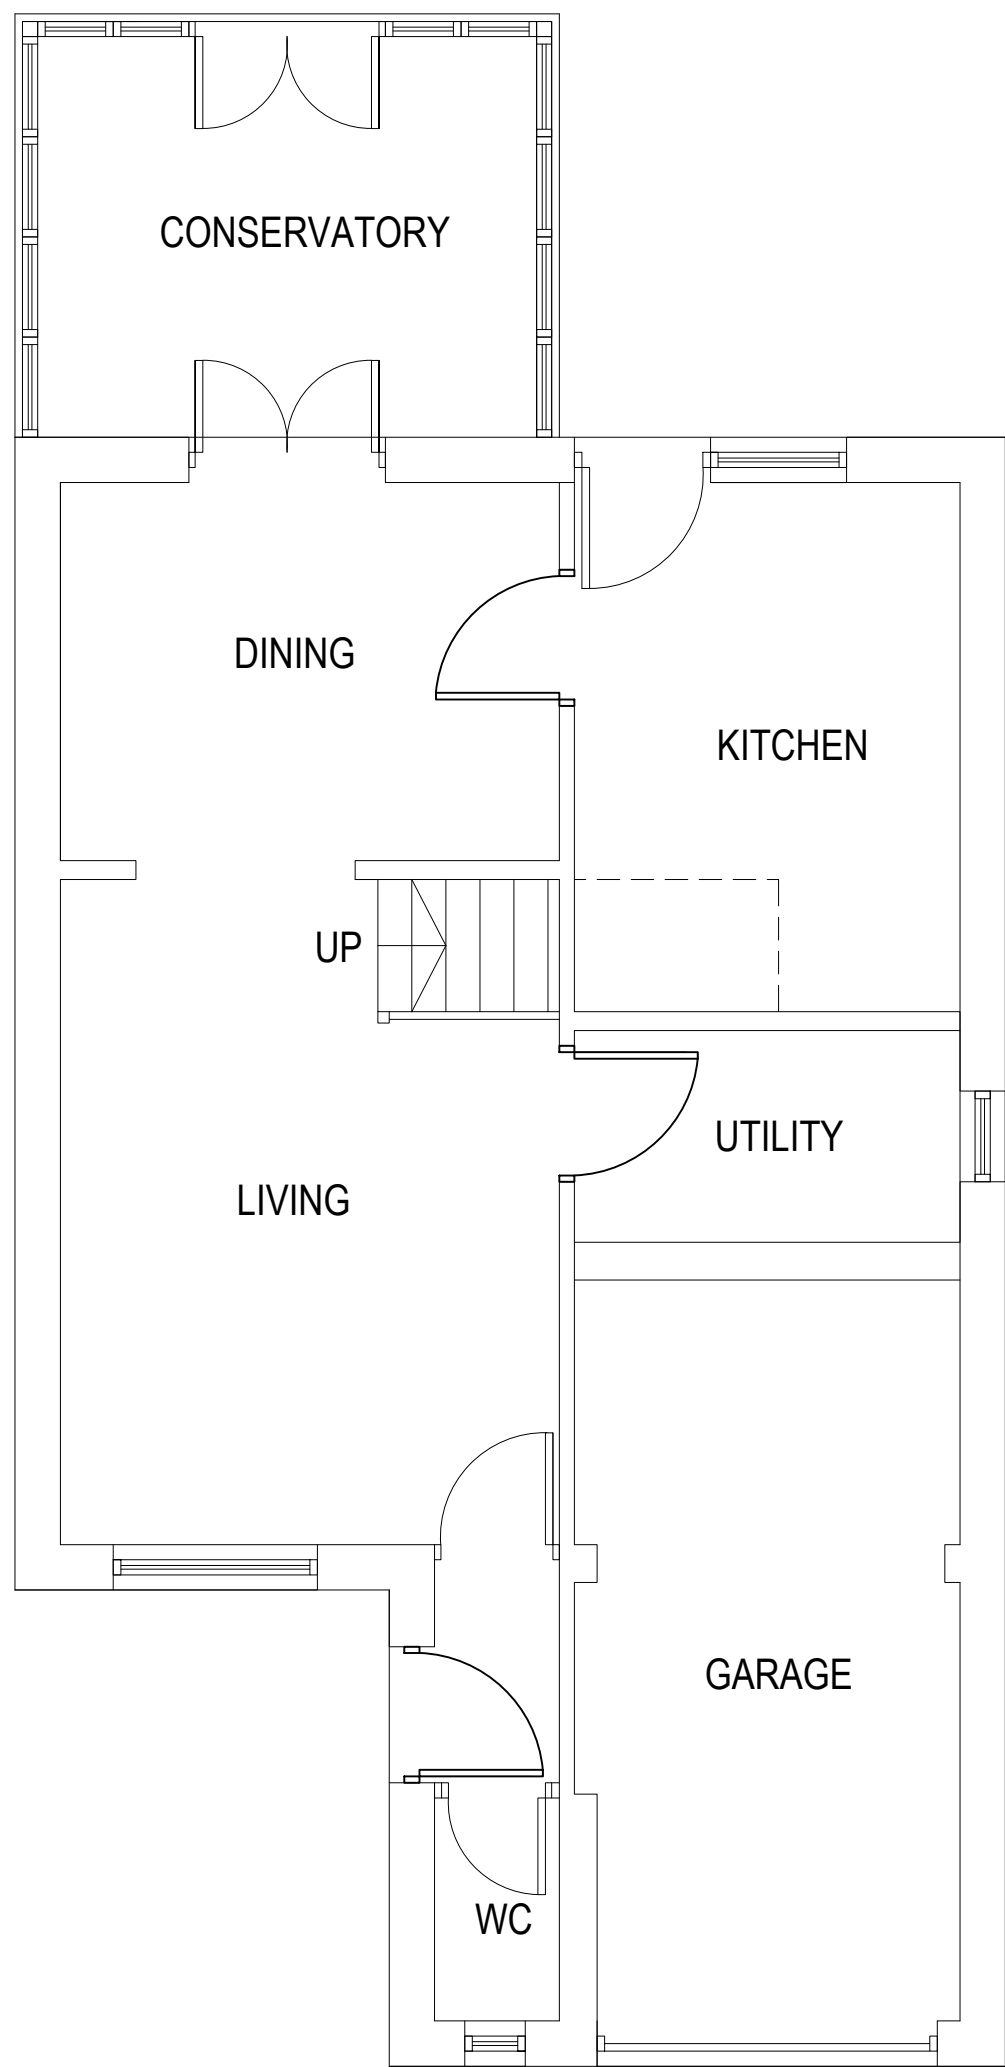

GROUND FLOOR PLAN 1:50

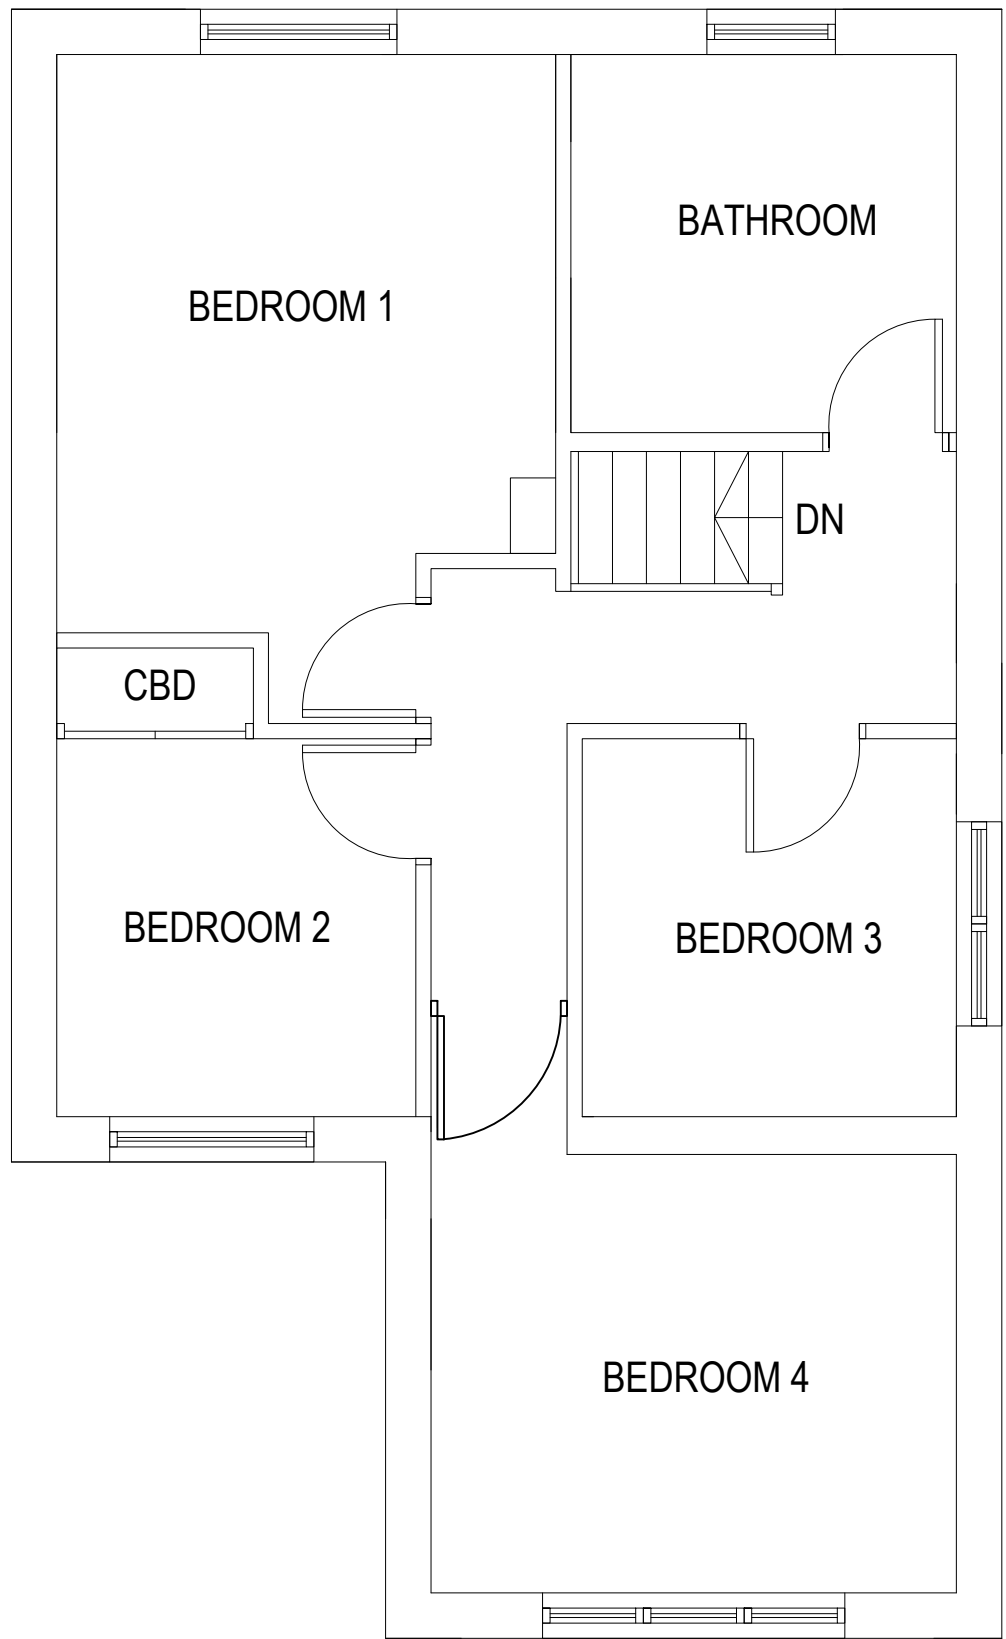

FIRST FLOOR PLAN 1:50

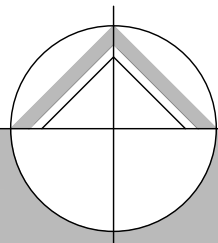

northern design
partnership

Chartered Architects
The Chapel, Millmoor Road,
Meltham, Holmfirth, HD9 5JU

www.northerndesignpartnership.co.uk
Instagram: @northerndesignp
Telephone: (01484) 854848

client	MR & MRS PRINGLE		
project	PROPOSED EXTENSION 25 HOWARD WAY MELTHAM HOLMFIRTH, HD9 4NW		
drawing	EXISTING PLANS AND ELEVATIONS		
revision	notes	date	drawn
*	*	*	*
scale :	1:50 & 1:100 AT A1	07.22	MG
project no.	drawing no.	revision	
2233	01	-	