




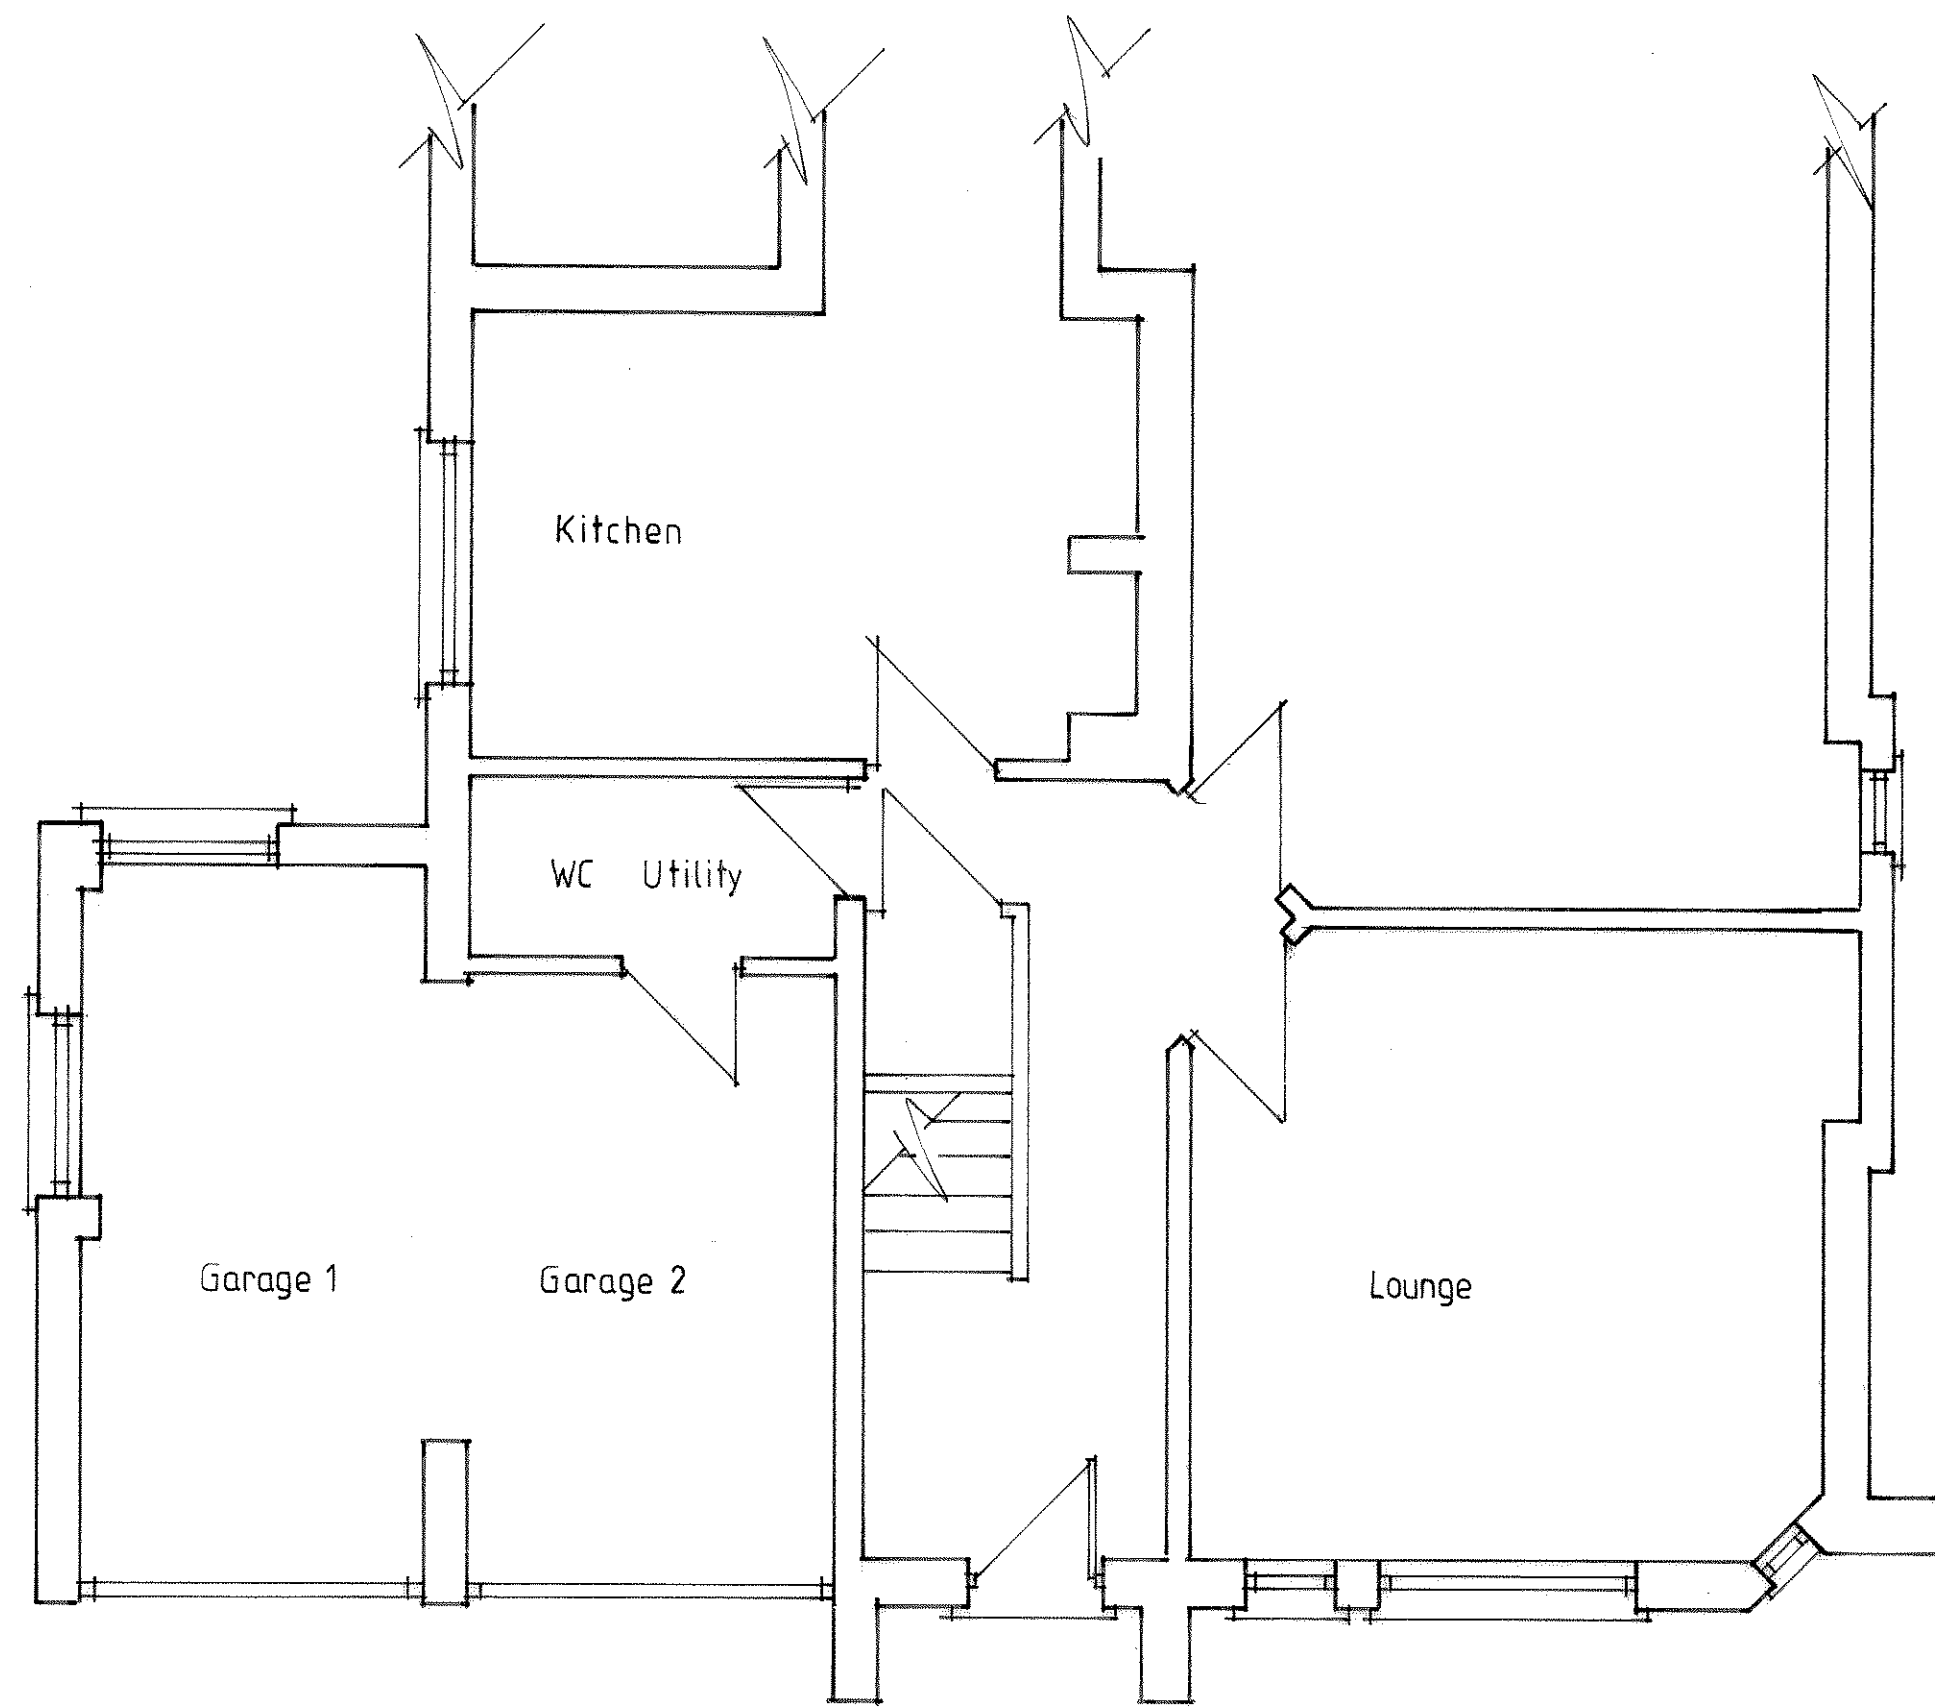


Existing Ground Floor Plan

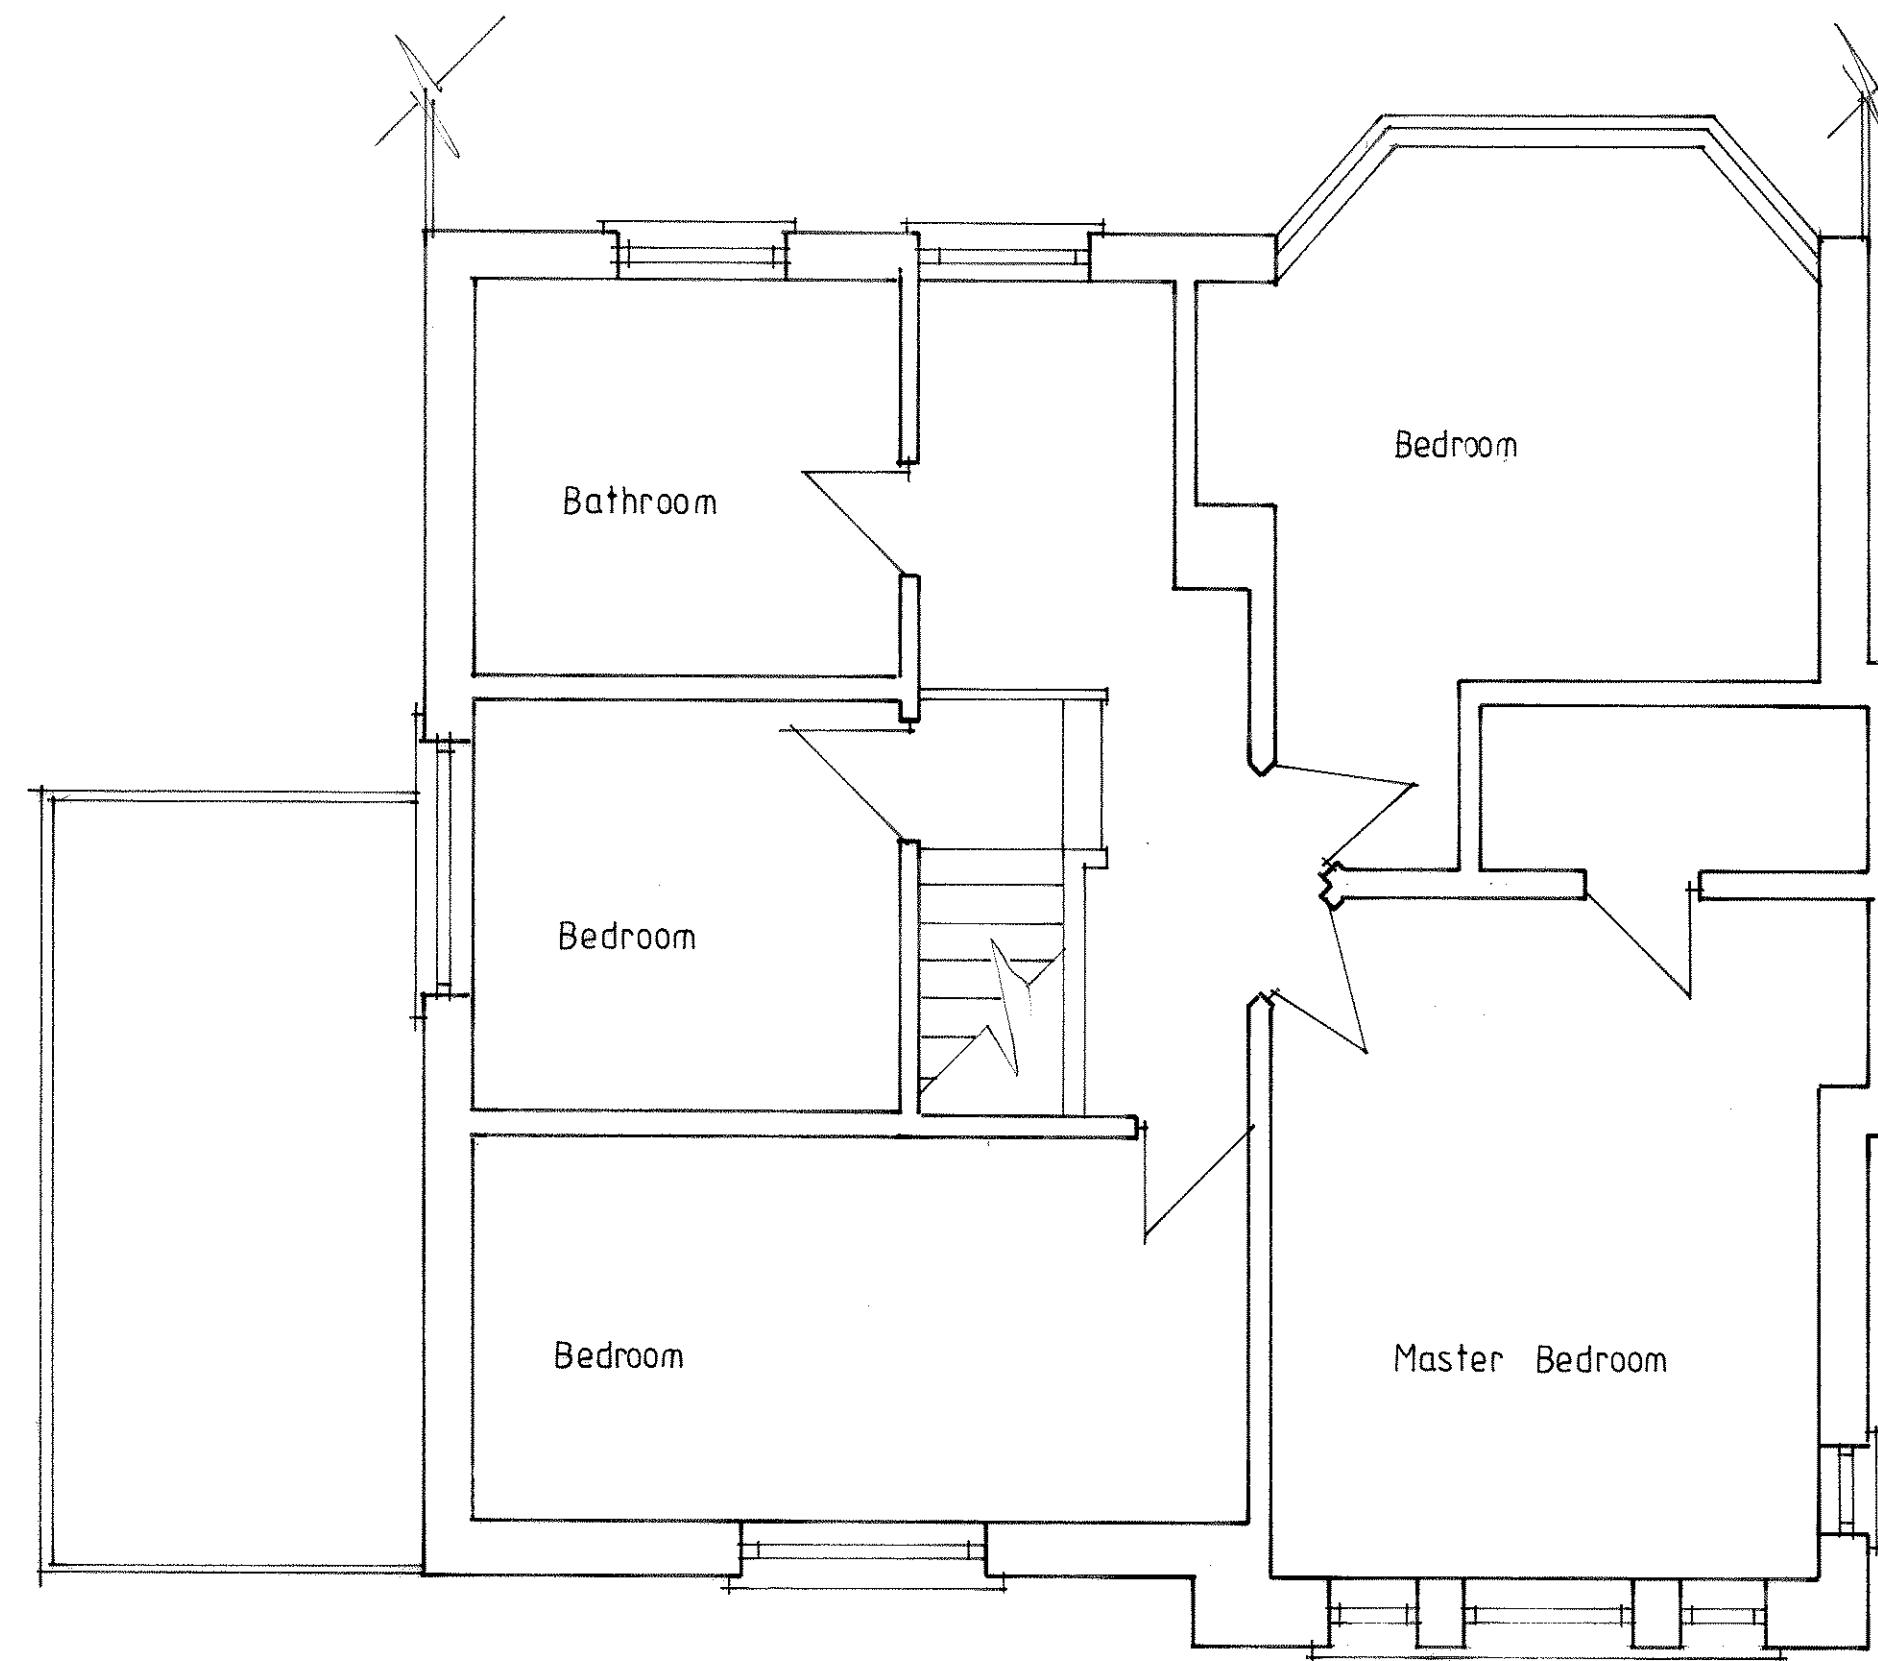


First

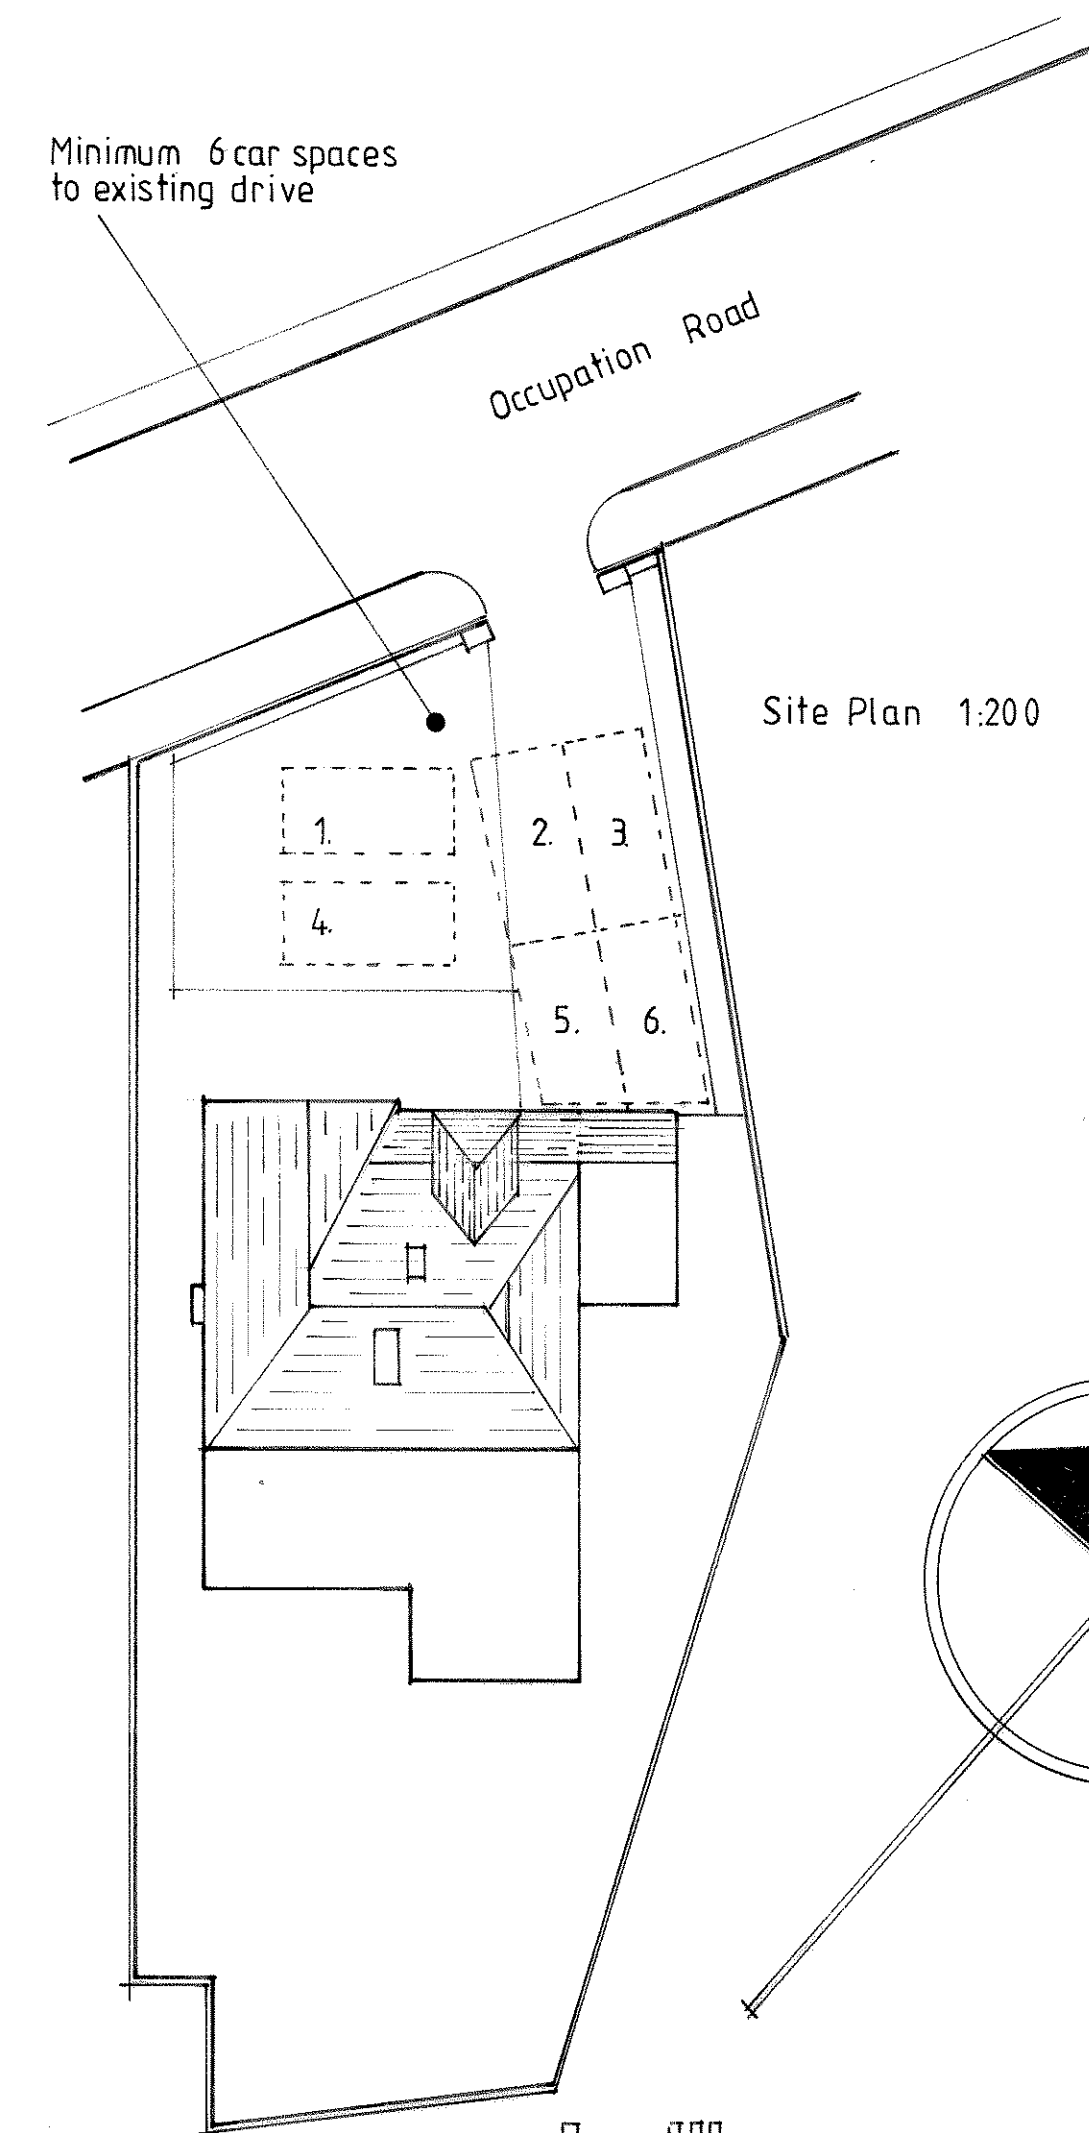

Site Plan 1:200

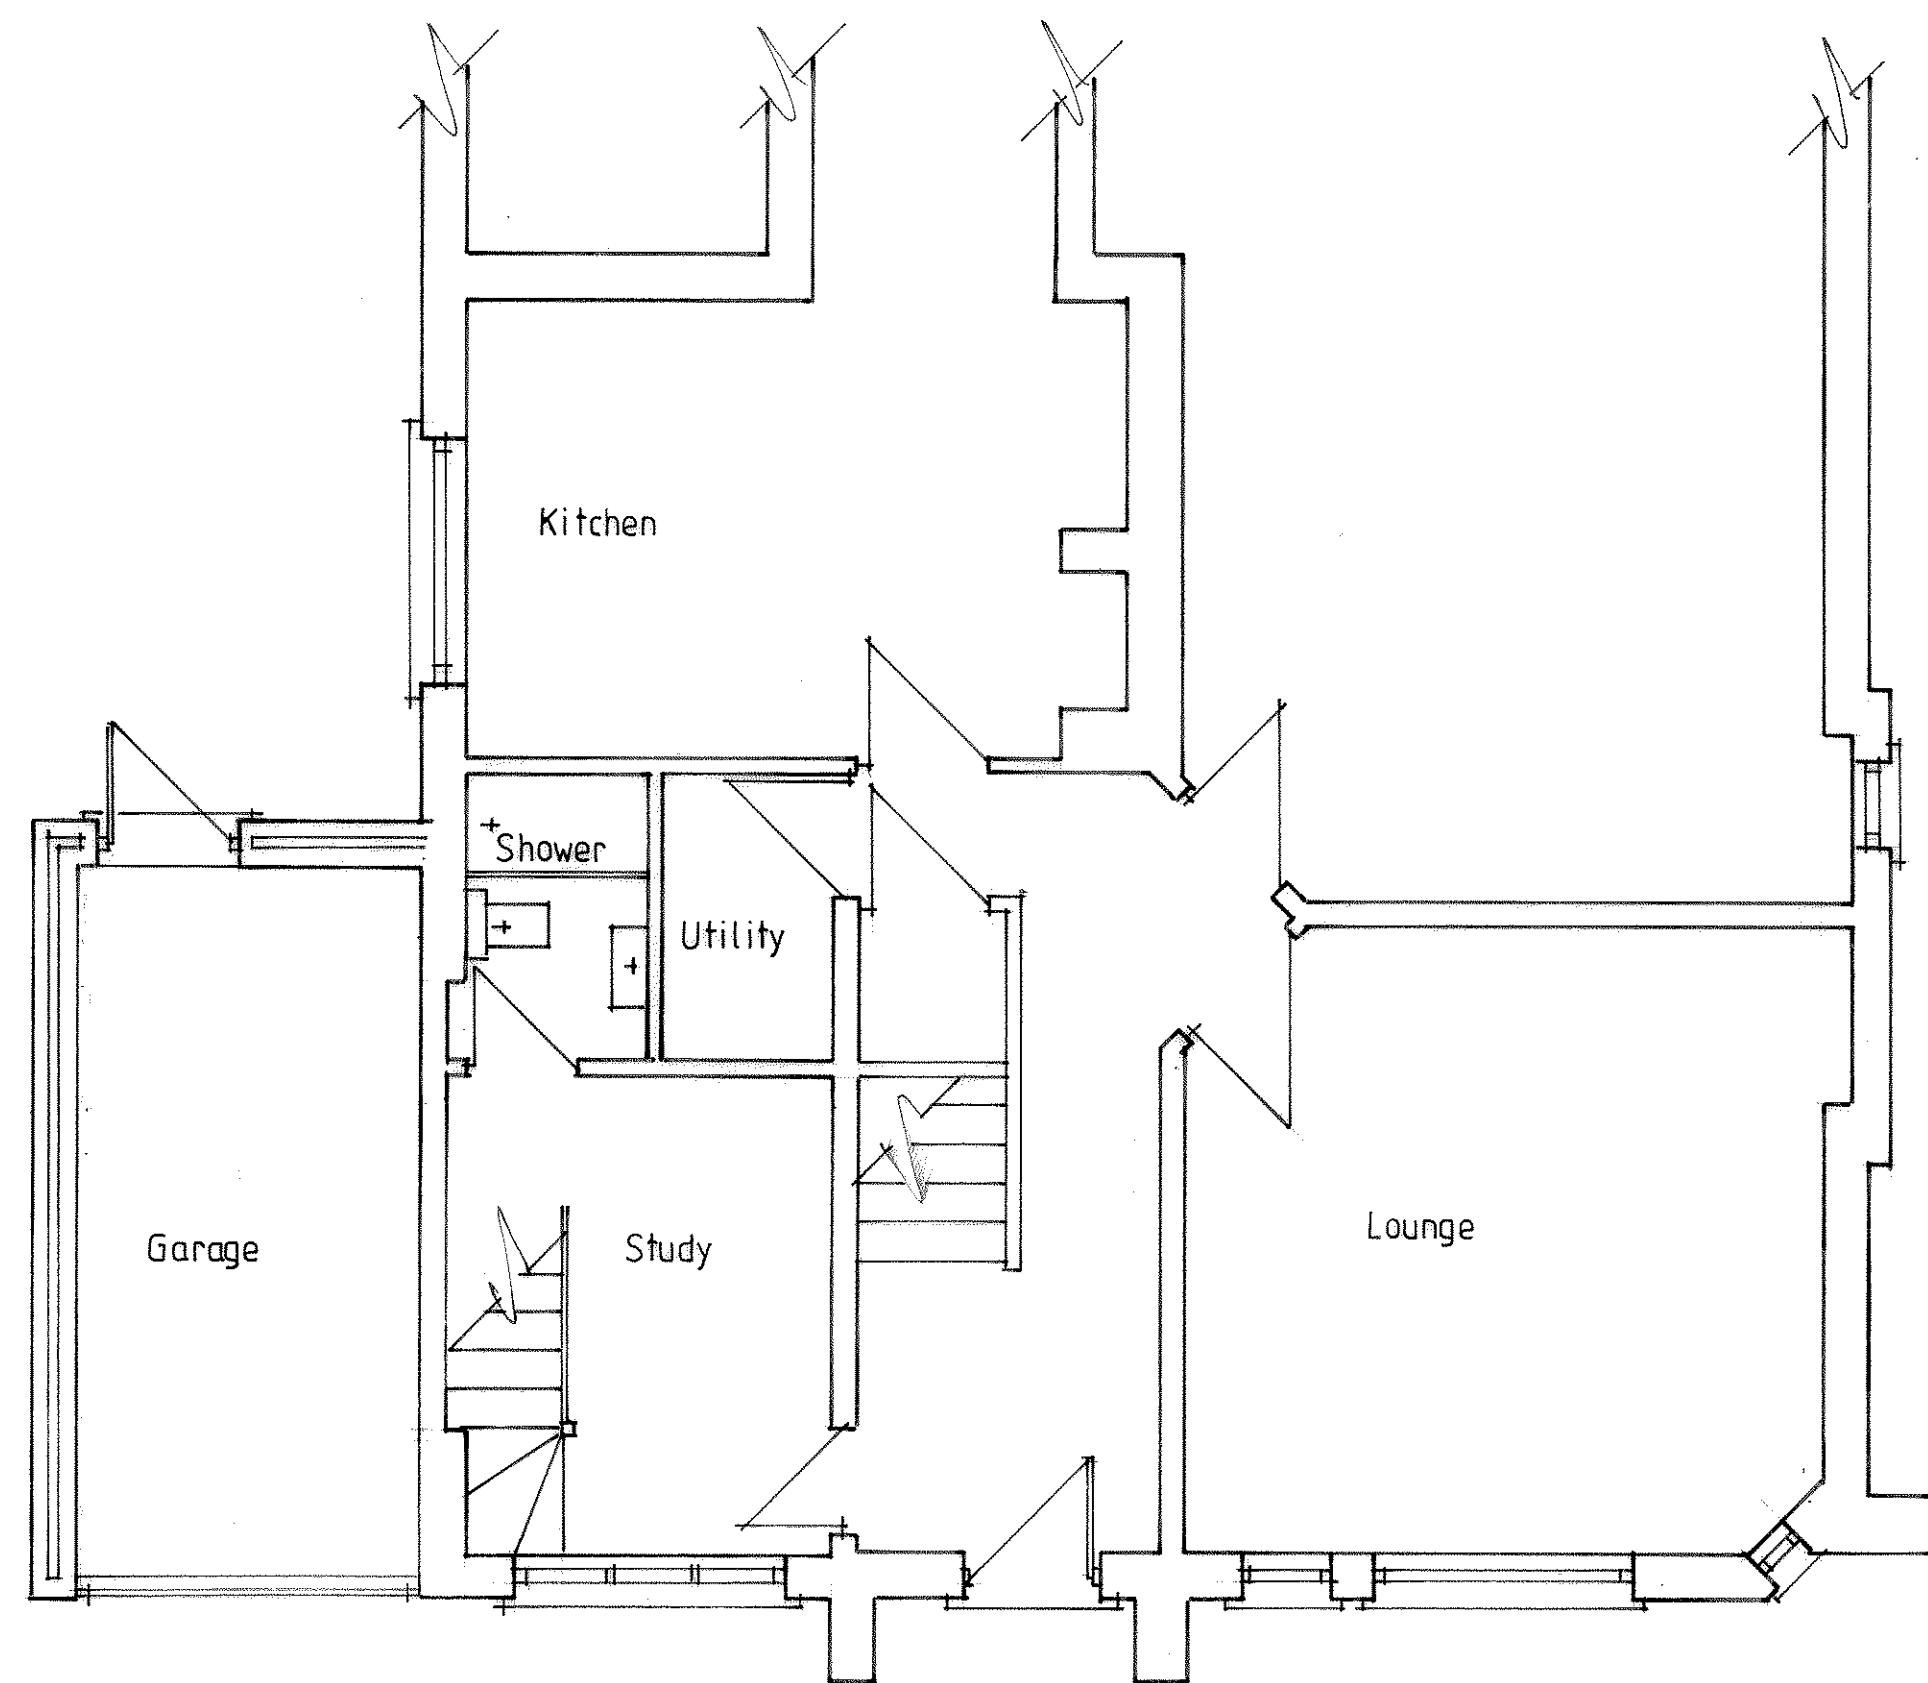

Proposed Ground Floor Plan

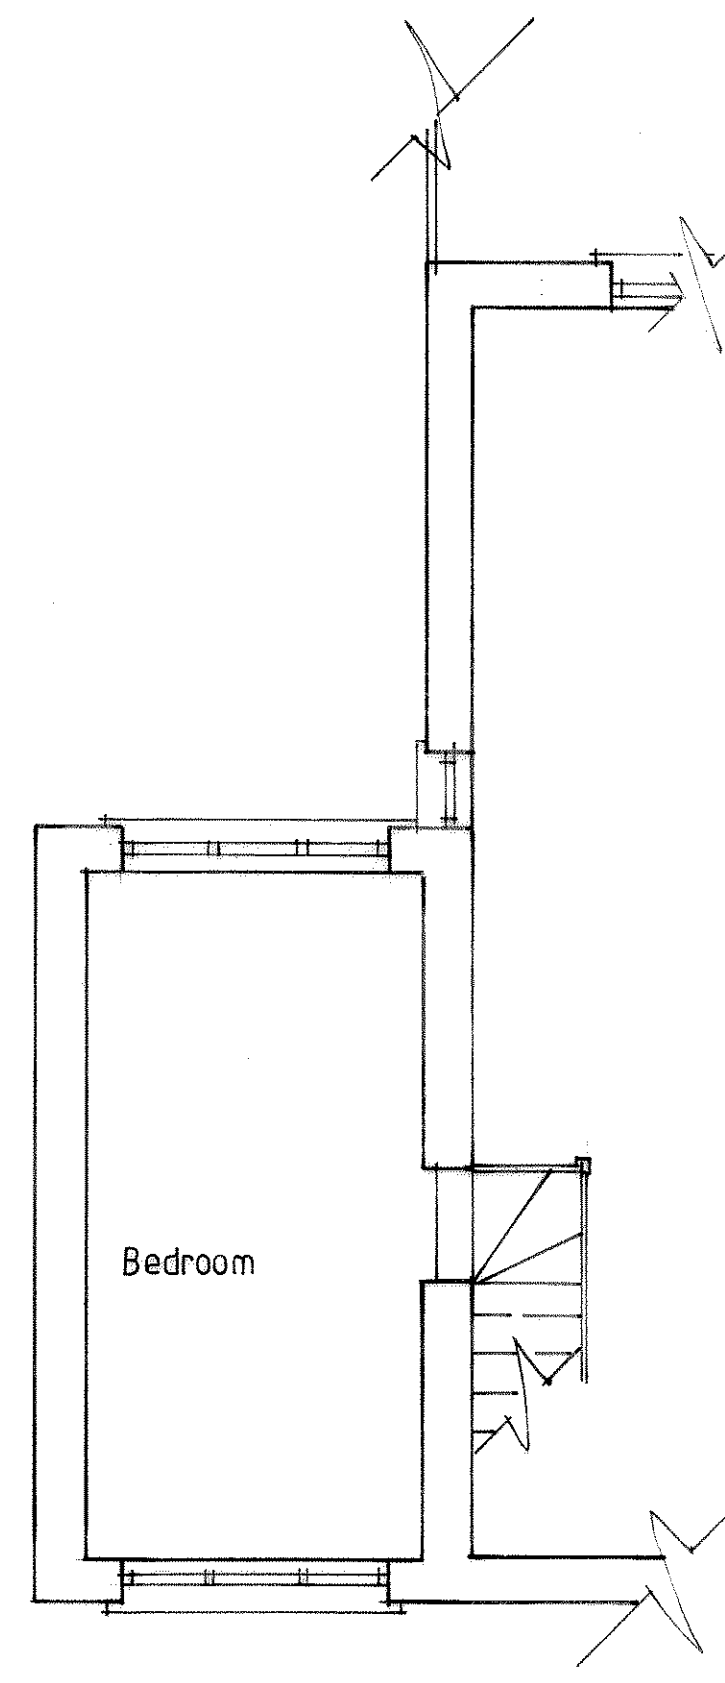


First



Existing Front Elevation




Side

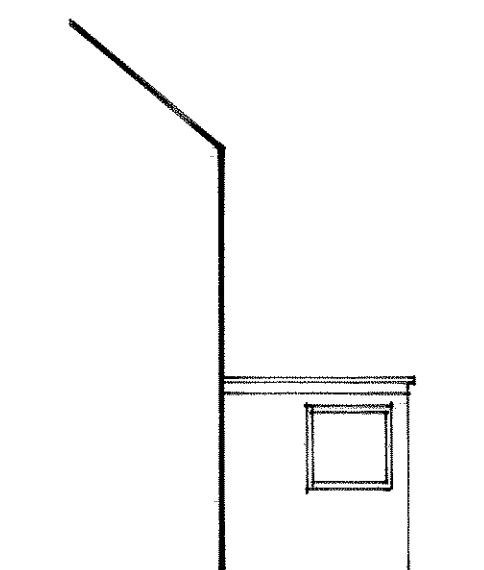


Rear



Proposed Front Elevation

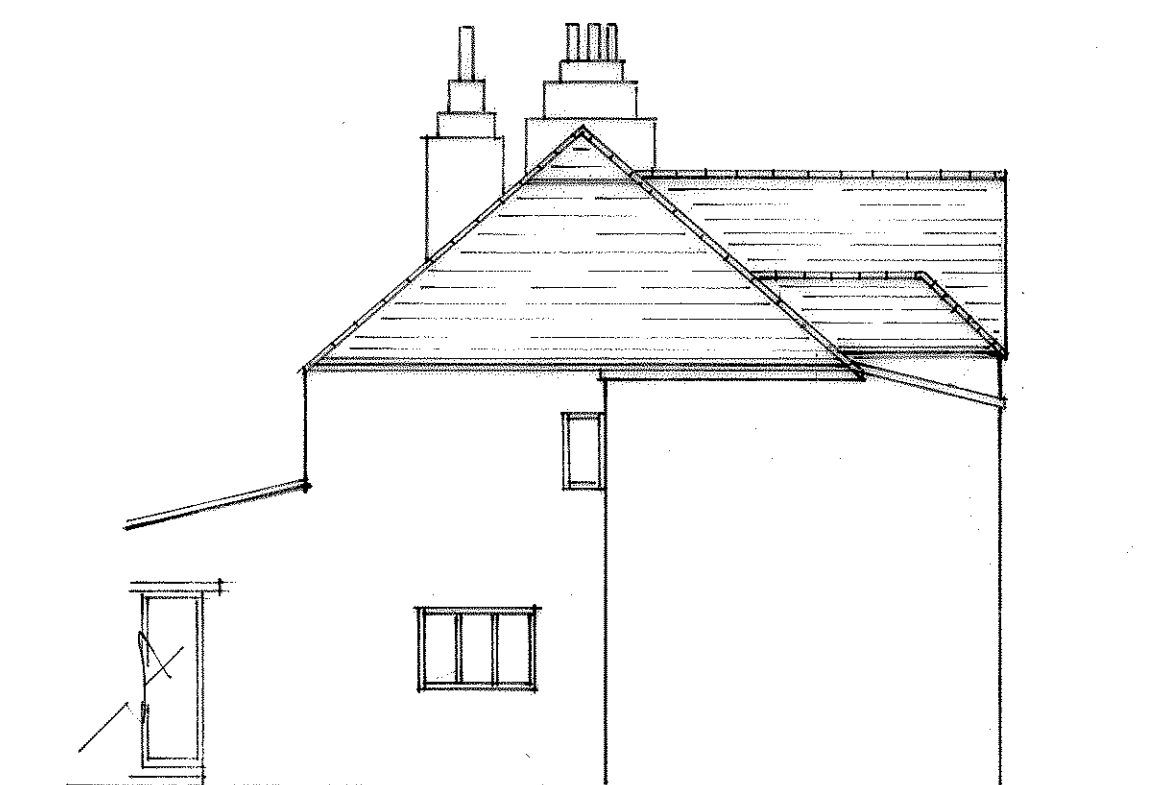

Side

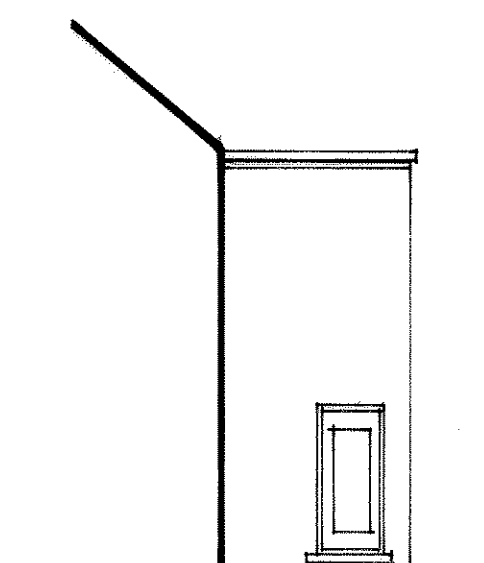

Rear

DESCRIPTION
First Floor Side Extension & Garage Conversion
AT
19 Occupation Road Lindley Huddersfield HD33BD
FOR
Glyn Nicholson
SCALE
1:50, 1:100 & 1:200 'a A1
NOTES
THIS DRAWING IS FOR PLANNING PERMISSION PURPOSES ONLY ALL CONSTRUCTION DIMENSIONS TO BE TAKEN FROM SITE
DRAWING NO.
101 / 02 / 2024