




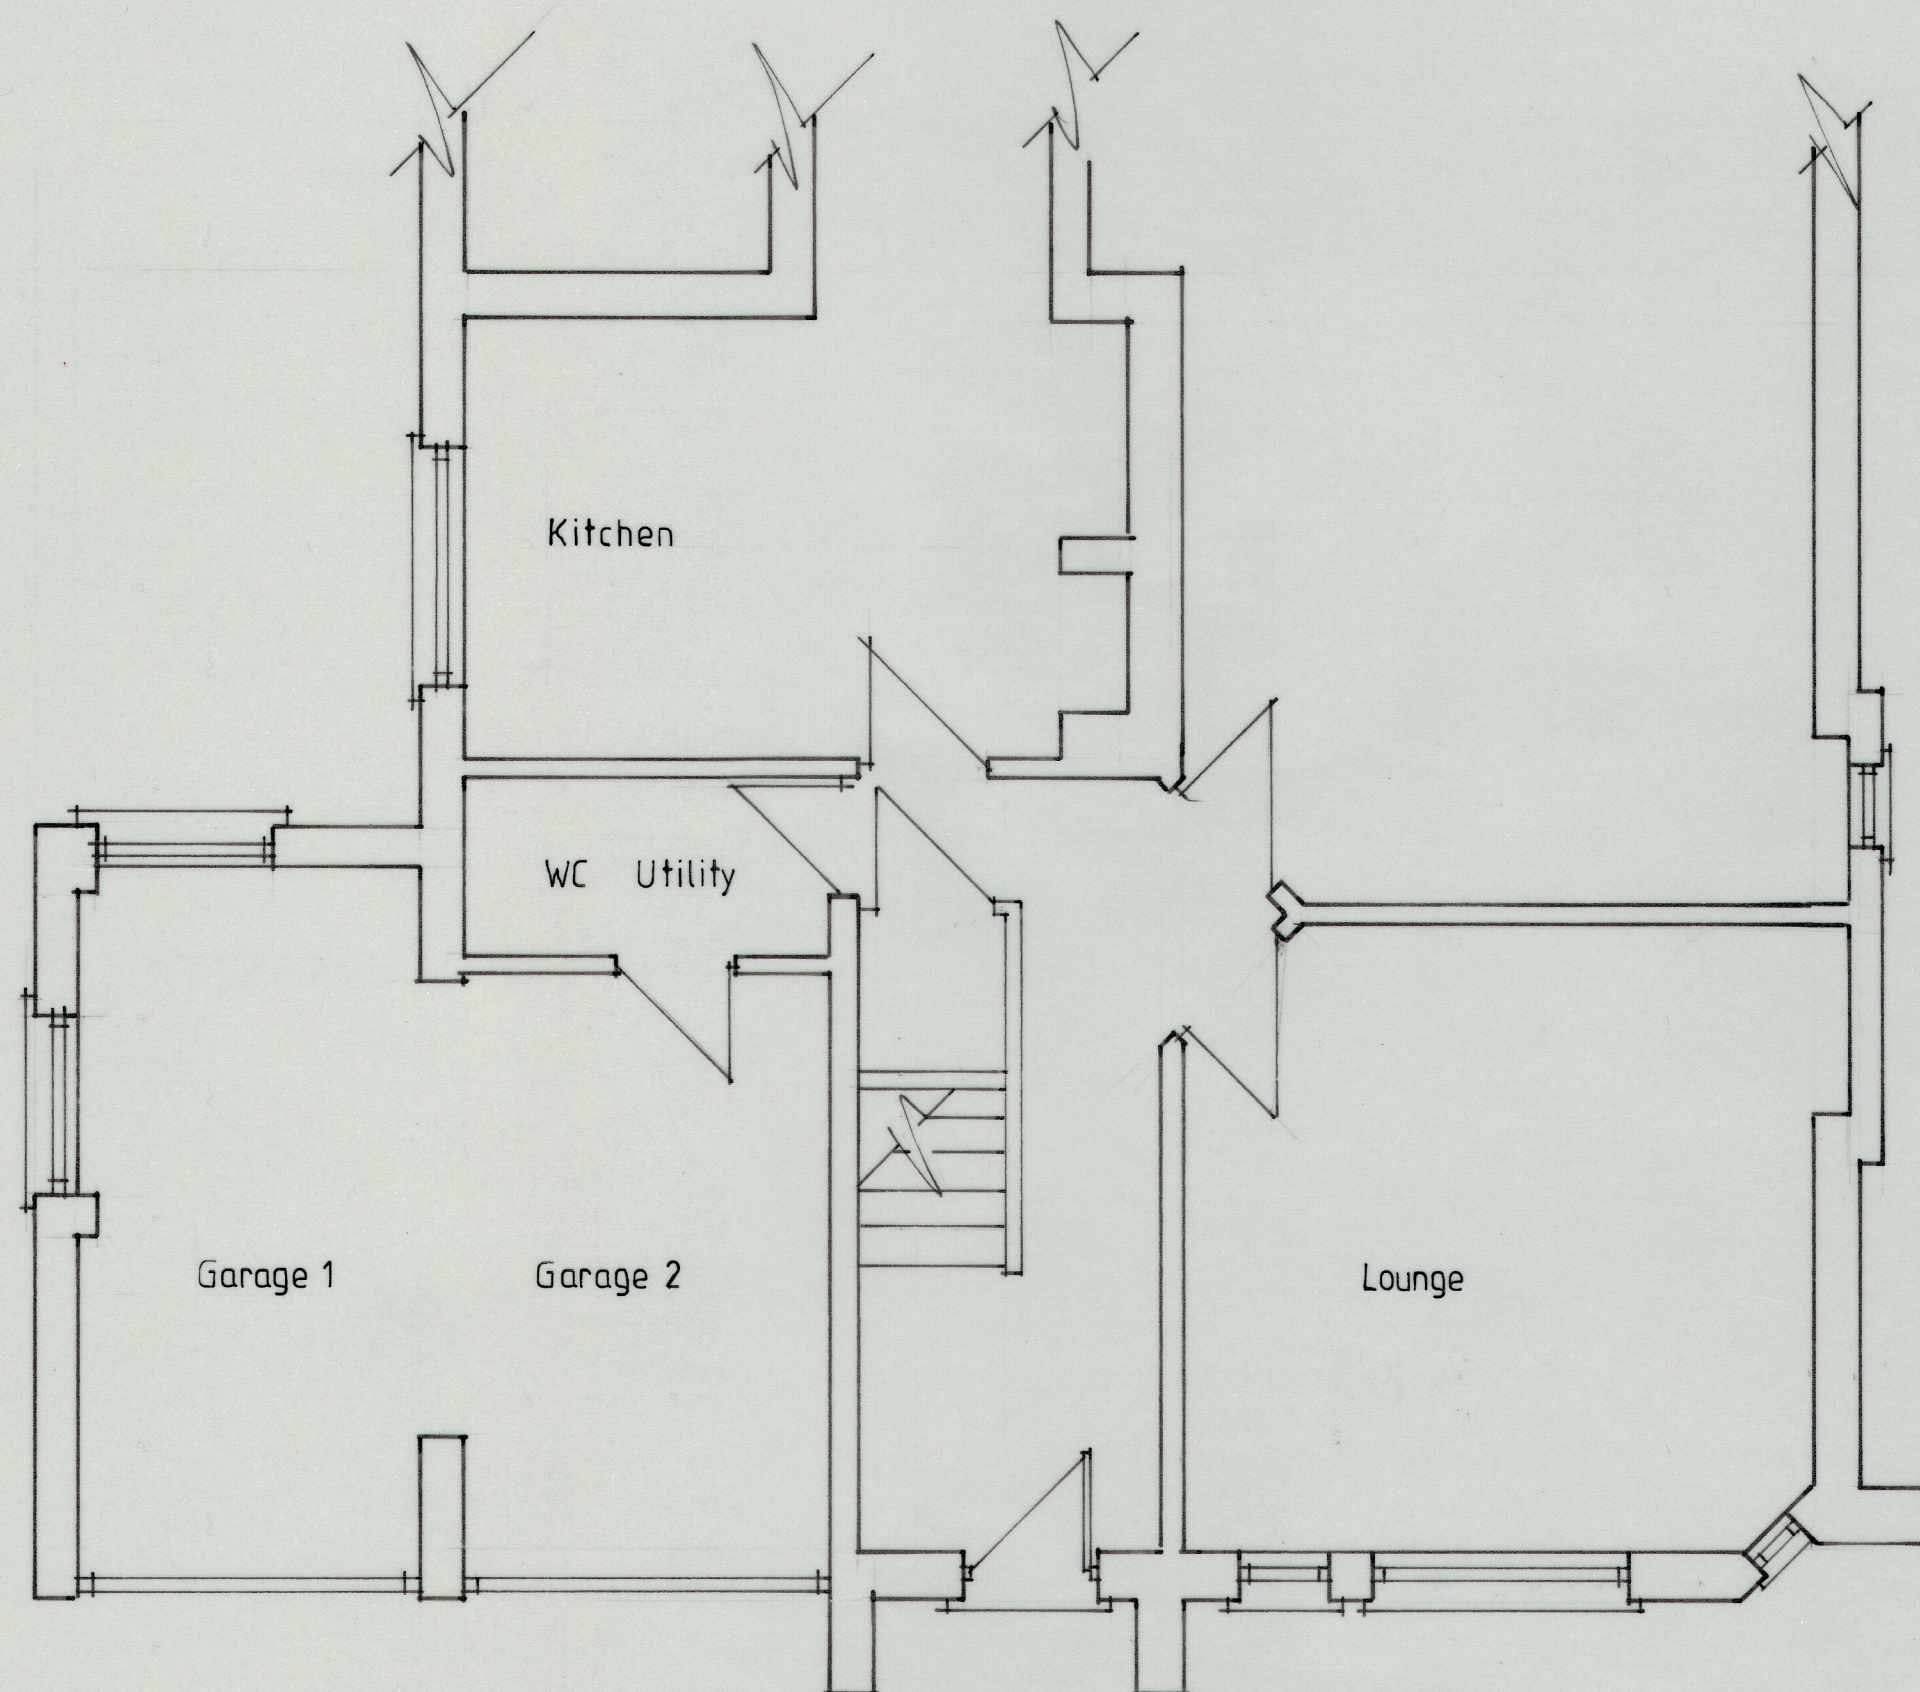

Existing Ground Floor Plan

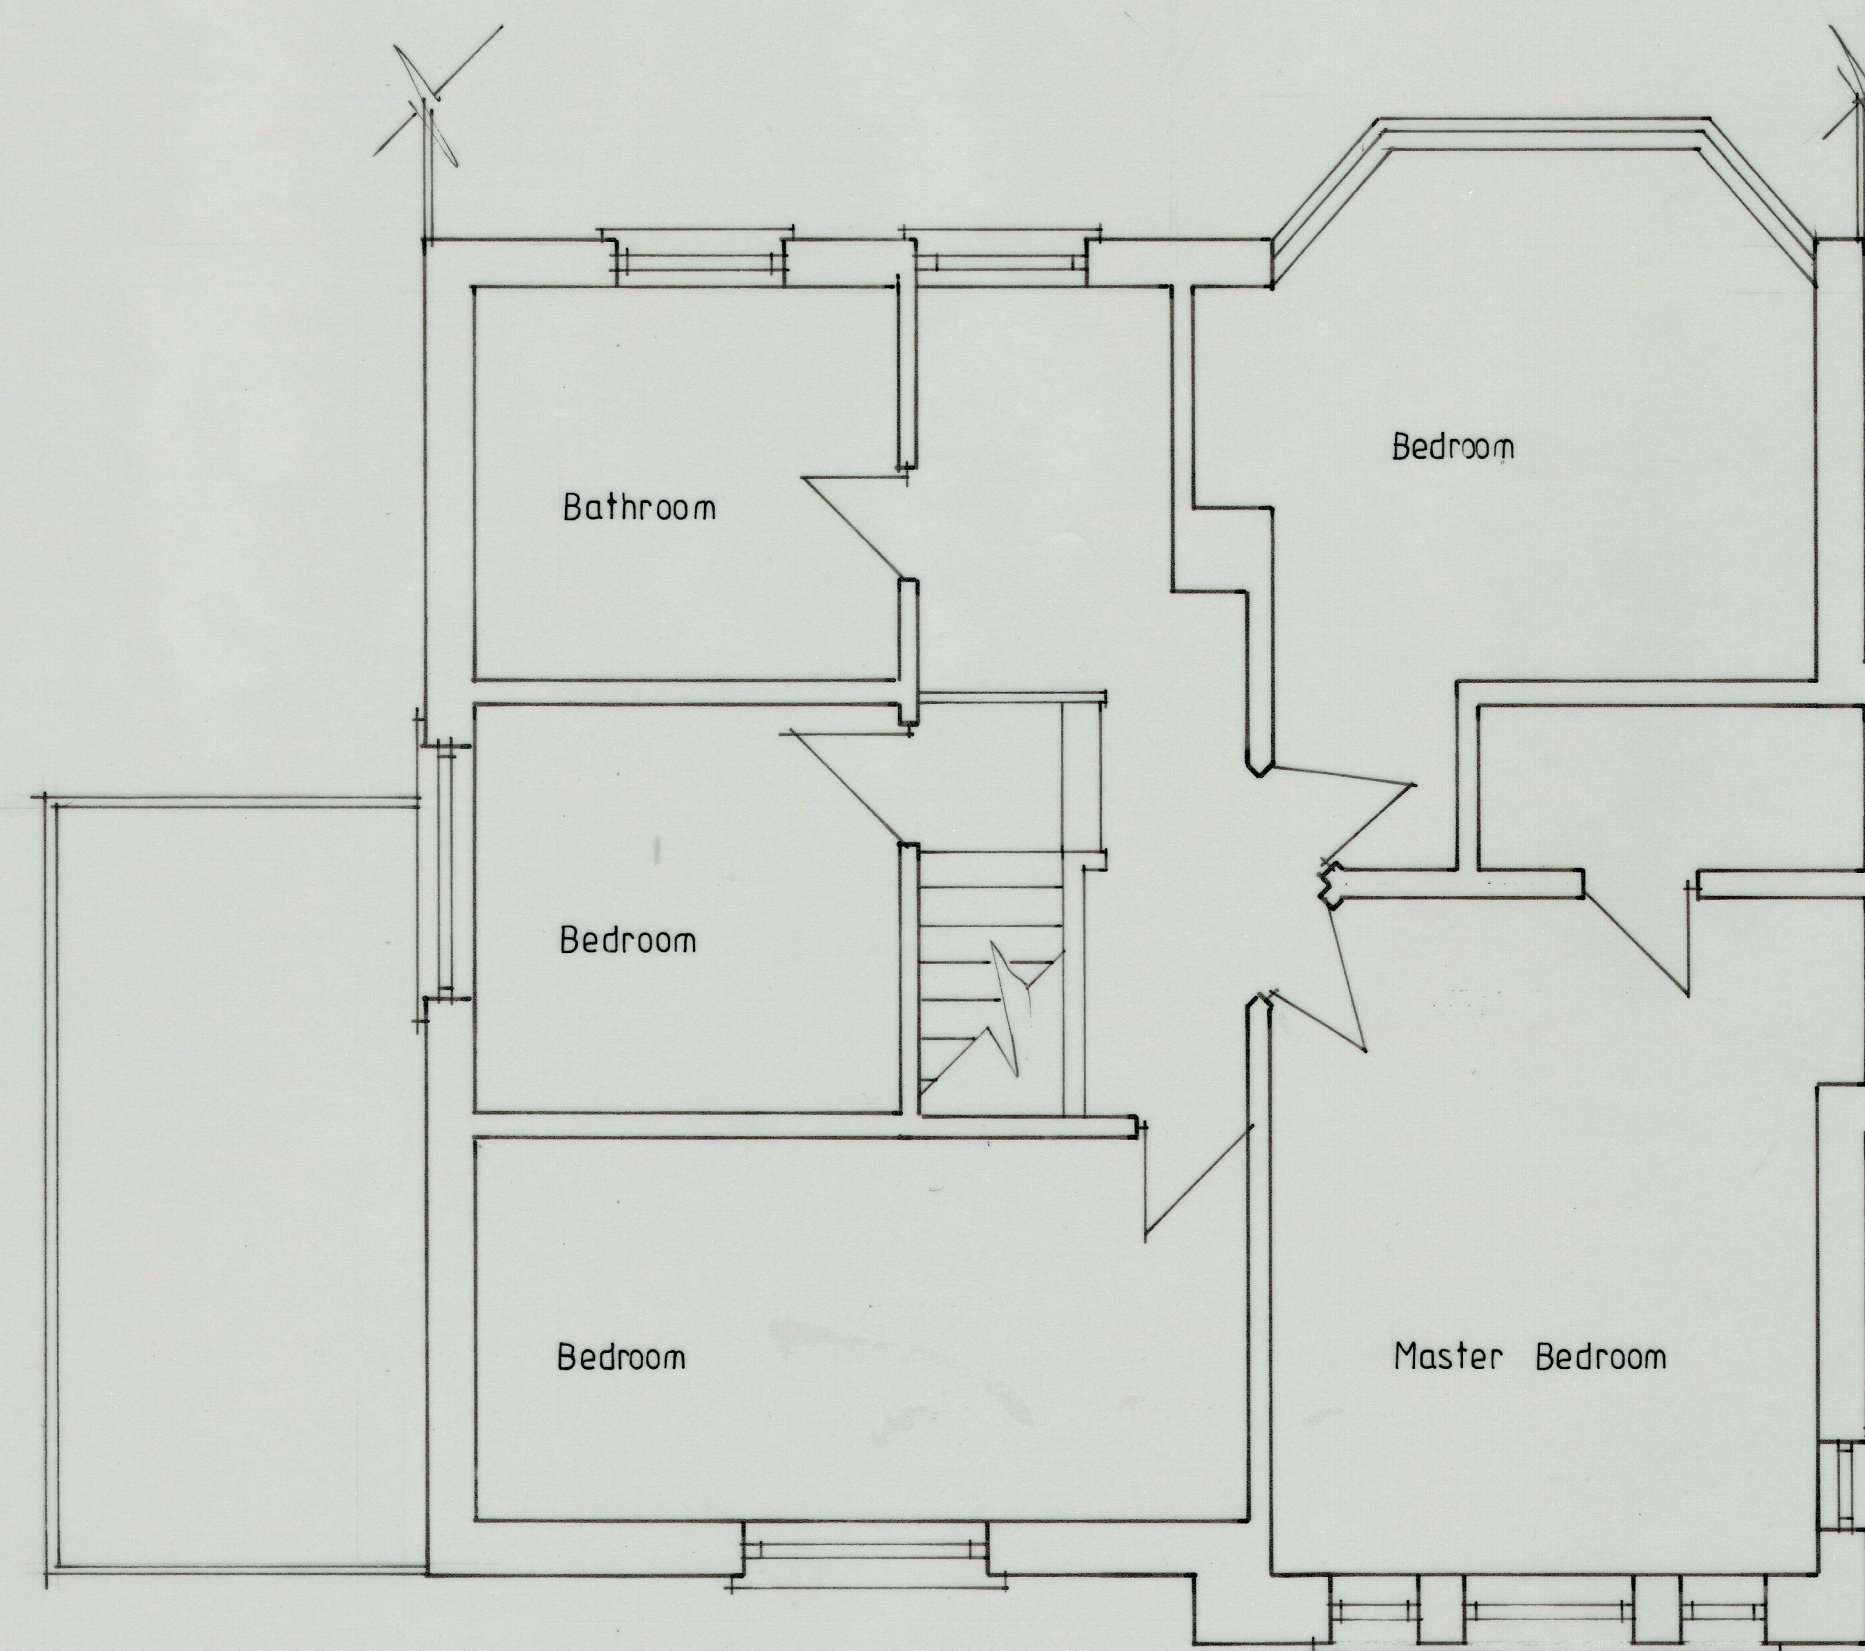


First

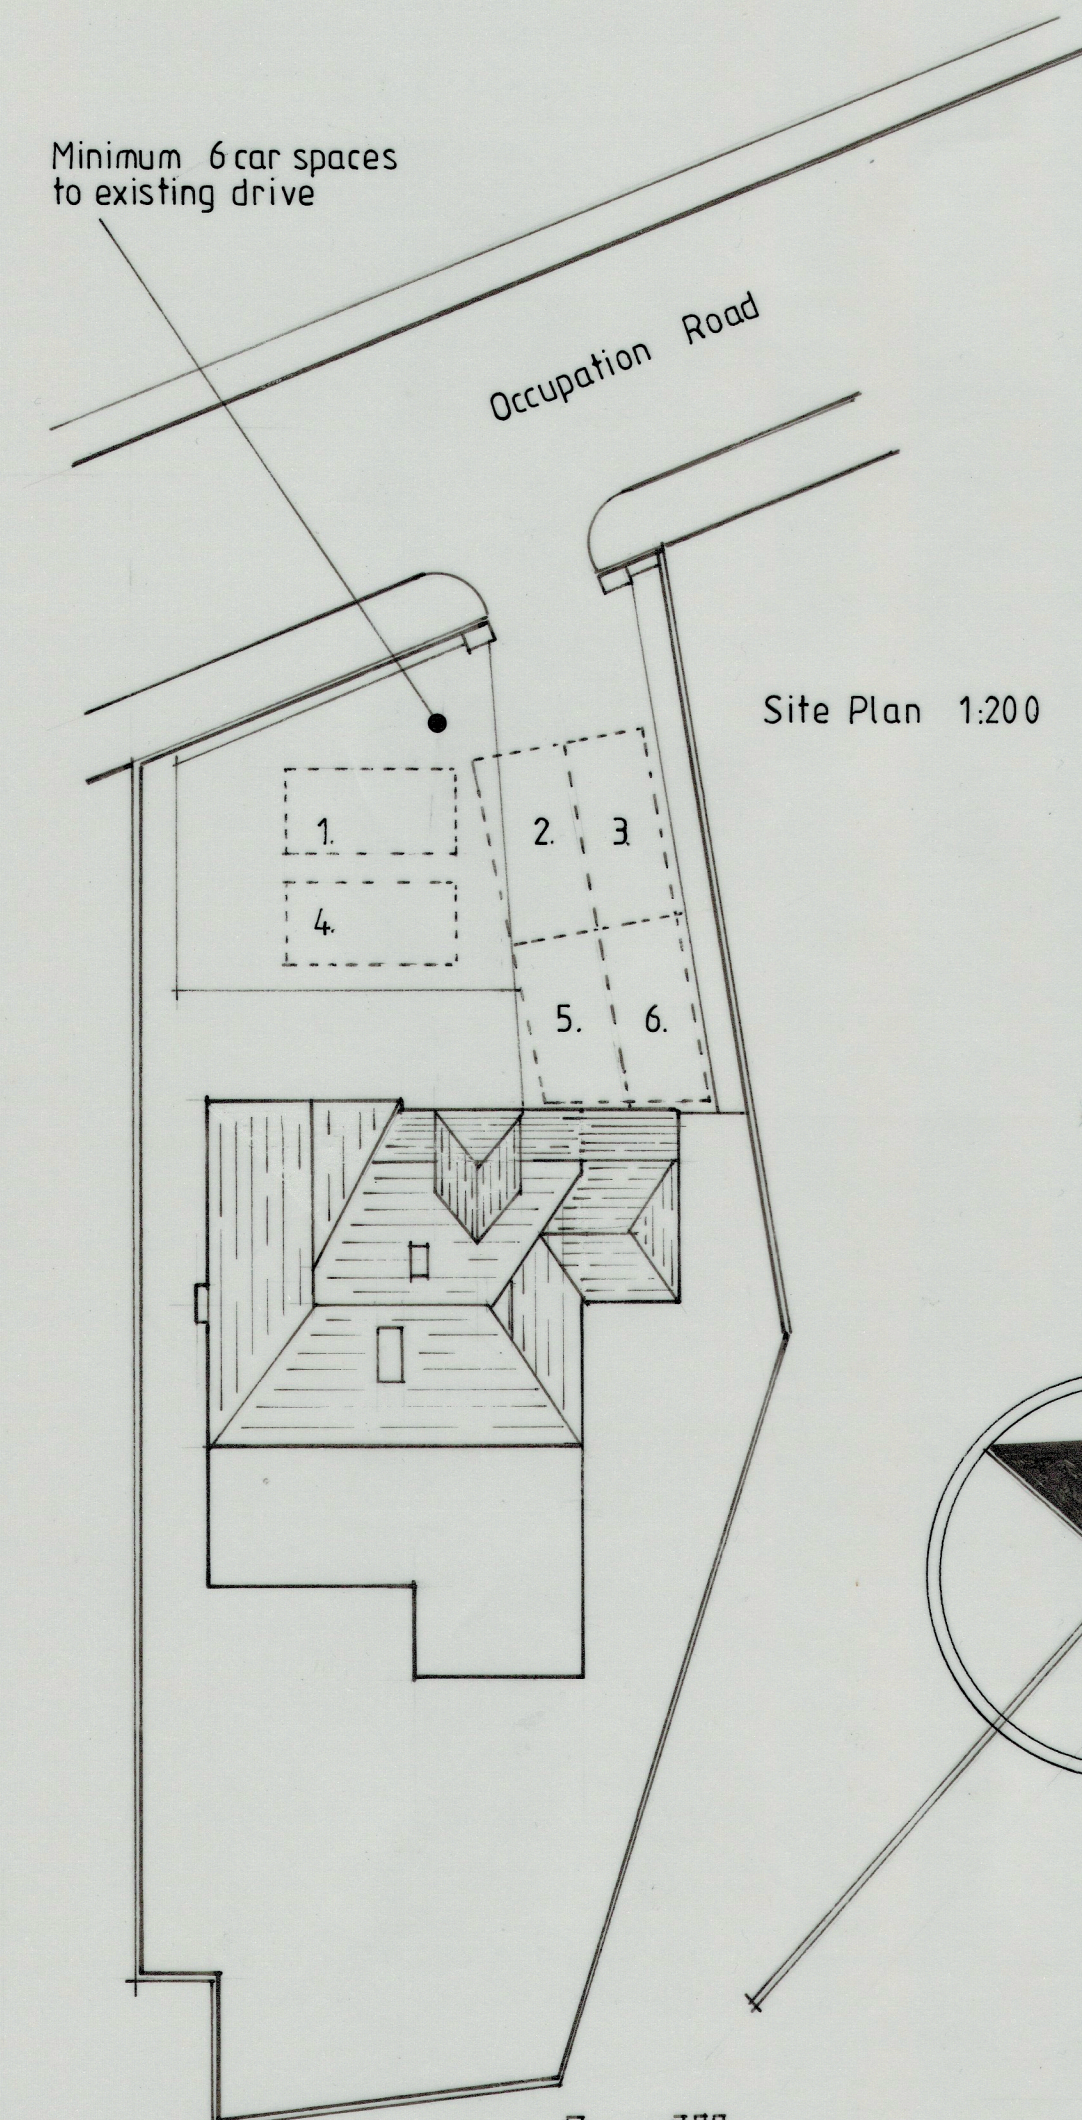


Site Plan 1:200

| DESCRIPTION   |
|---|
| First Floor Side Extension & Garage Conversion                                                                         |
| AT   |
| 19 Occupation Road<br>Lindley<br>Huddersfield<br>HD33BD                                                                |
| FOR   |
| Glyn Nicholson   |
| SCALE   |
| 1:50, 1:100 & 1:200 a A1                                                                                               |
| NOTES   |
| THIS DRAWING IS FOR<br>PLANNING PERMISSION<br>PURPOSES ONLY<br>ALL CONSTRUCTION<br>DIMENSIONS TO BE TAKEN<br>FROM SITE |
| DRAWING NO.   |
| 101 / 02 / 2024 Rev A.                                                                                                 |

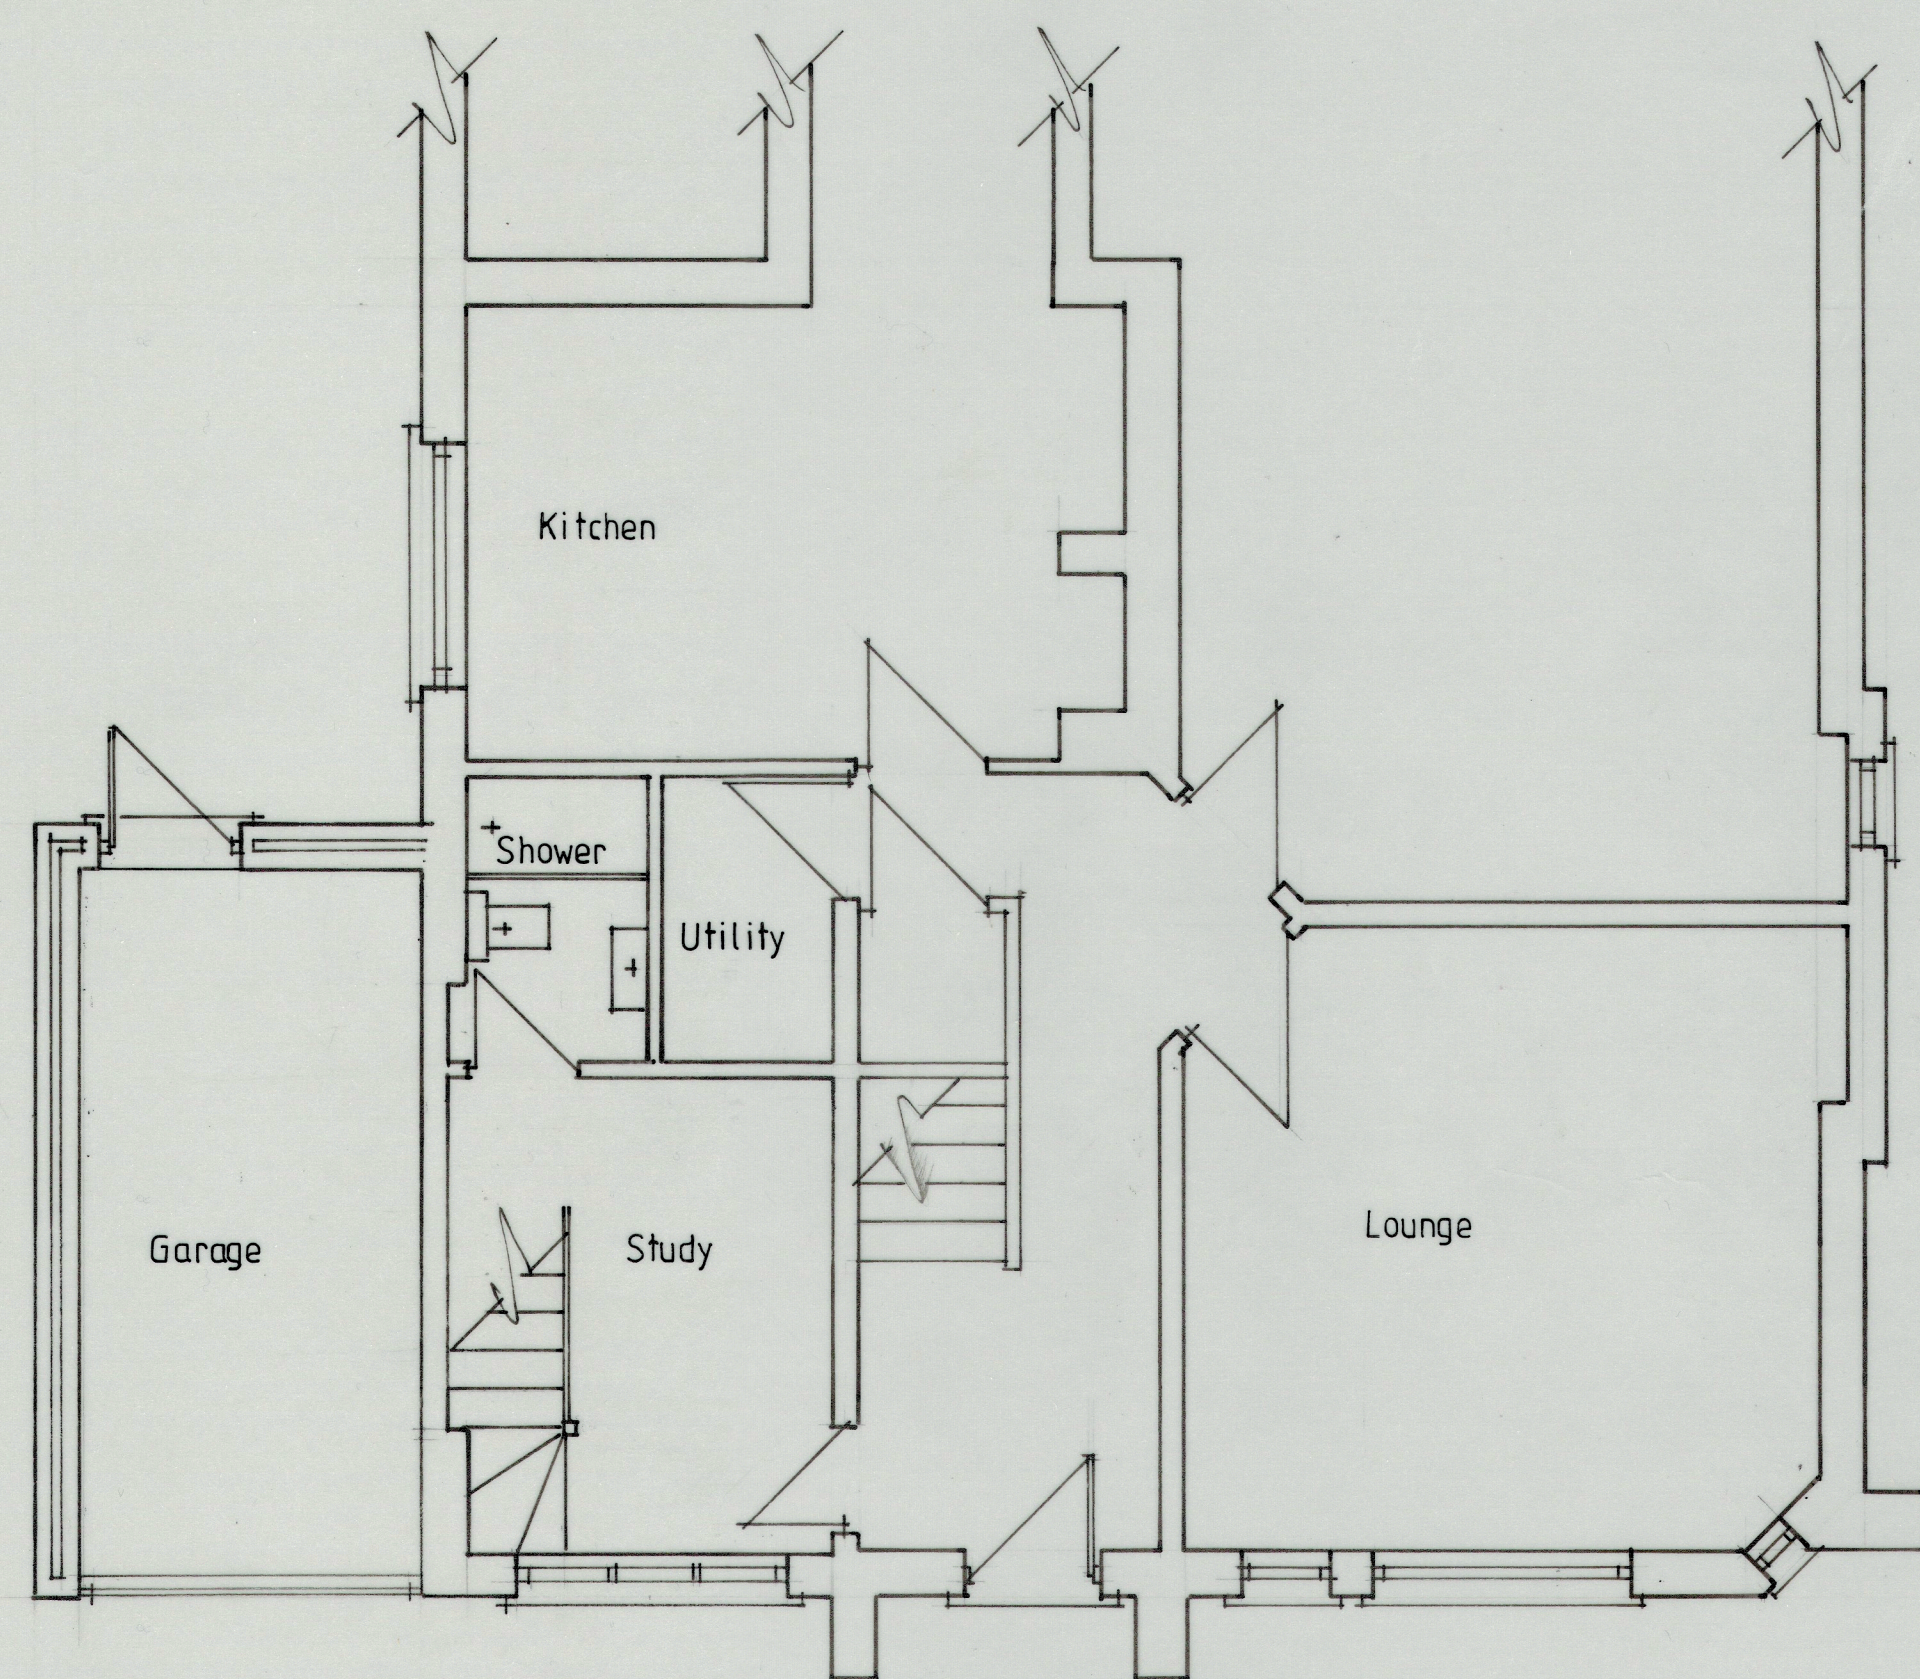

Proposed Ground Floor Plan

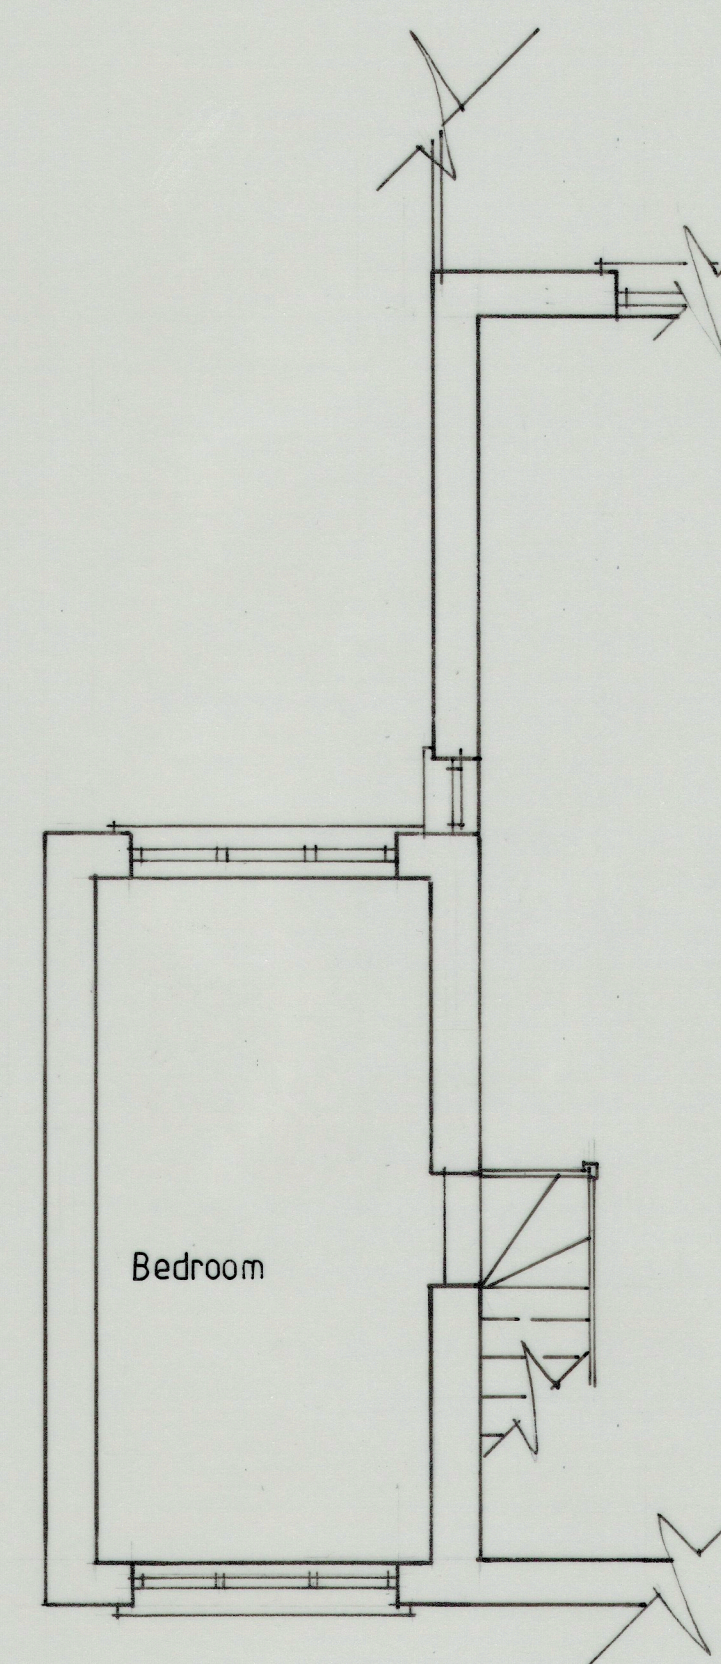


First




Existing Front Elevation




Side

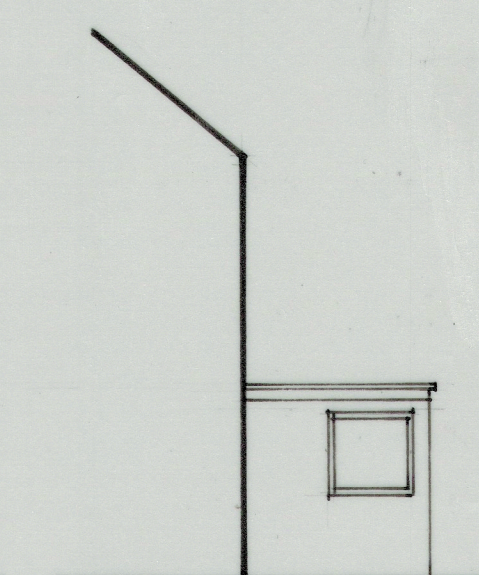


Rear

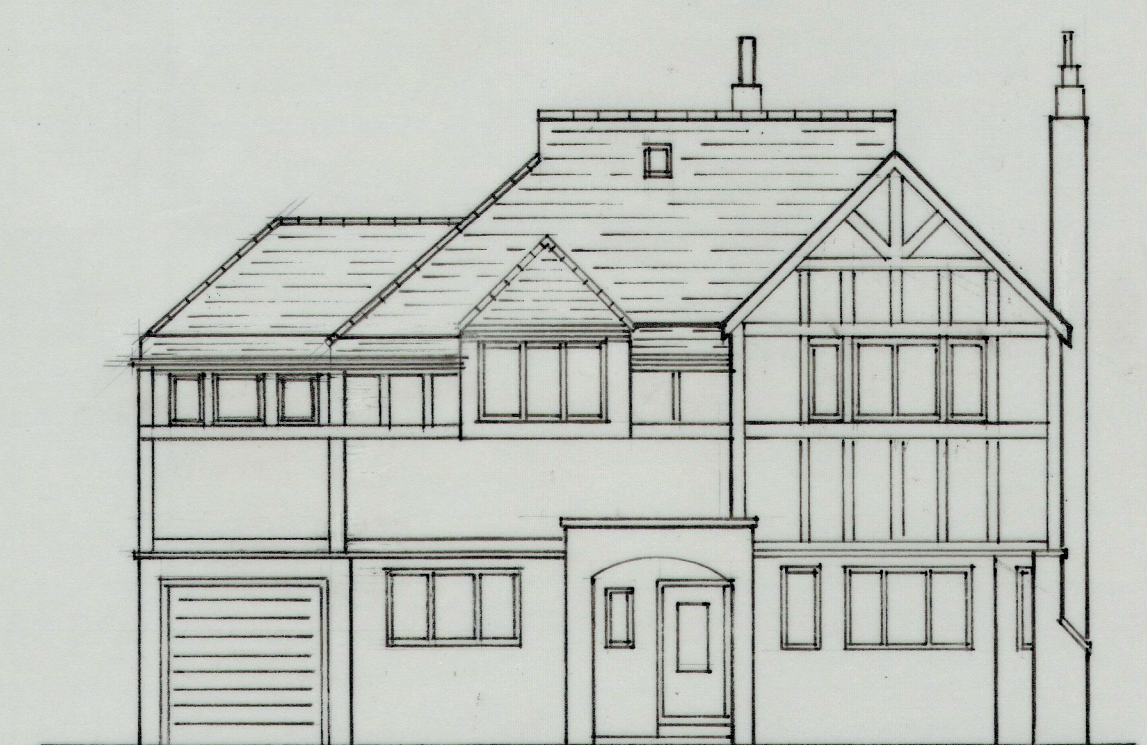

Proposed Front Elevation

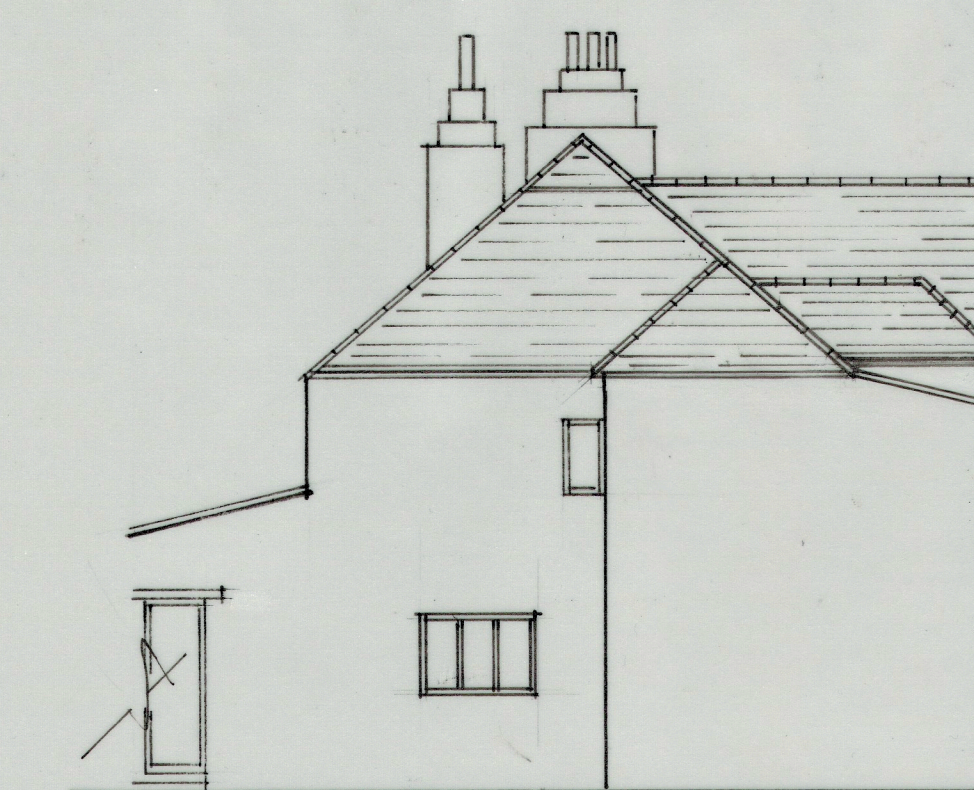

Side

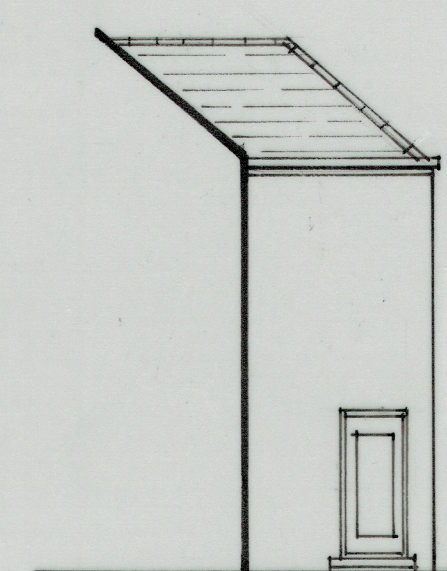

Rear