


Written dimensions on these drawings shall take precedence over scaled dimensions. Contractors shall verify and be responsible for all dimensions and conditions on the project must be notified of any variations from the dimensions and conditions shown by these drawings prior to commencement of any work. All contractors are deemed to have made themselves aware of site conditions prior to entering into any contract.


A1	1:50		1m	2	3	4	5
A3	1:100						

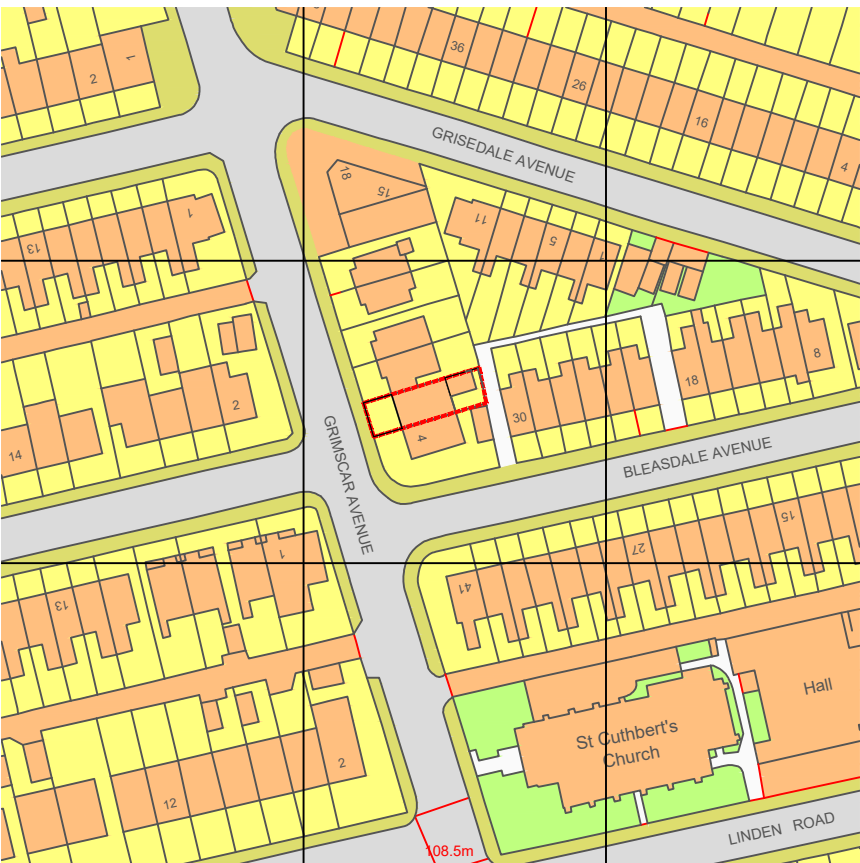


Location Plan 1.1250




Site Plan 1.500

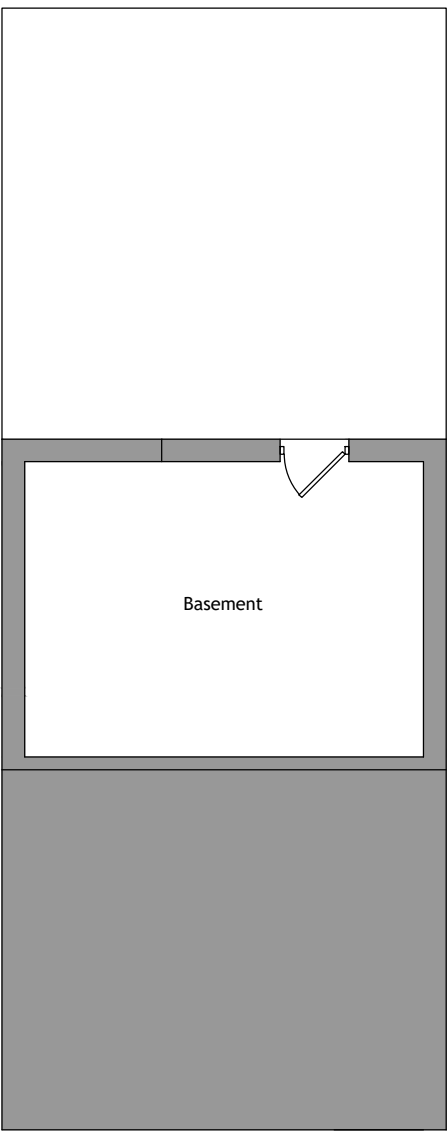


Basement Layout 1.50

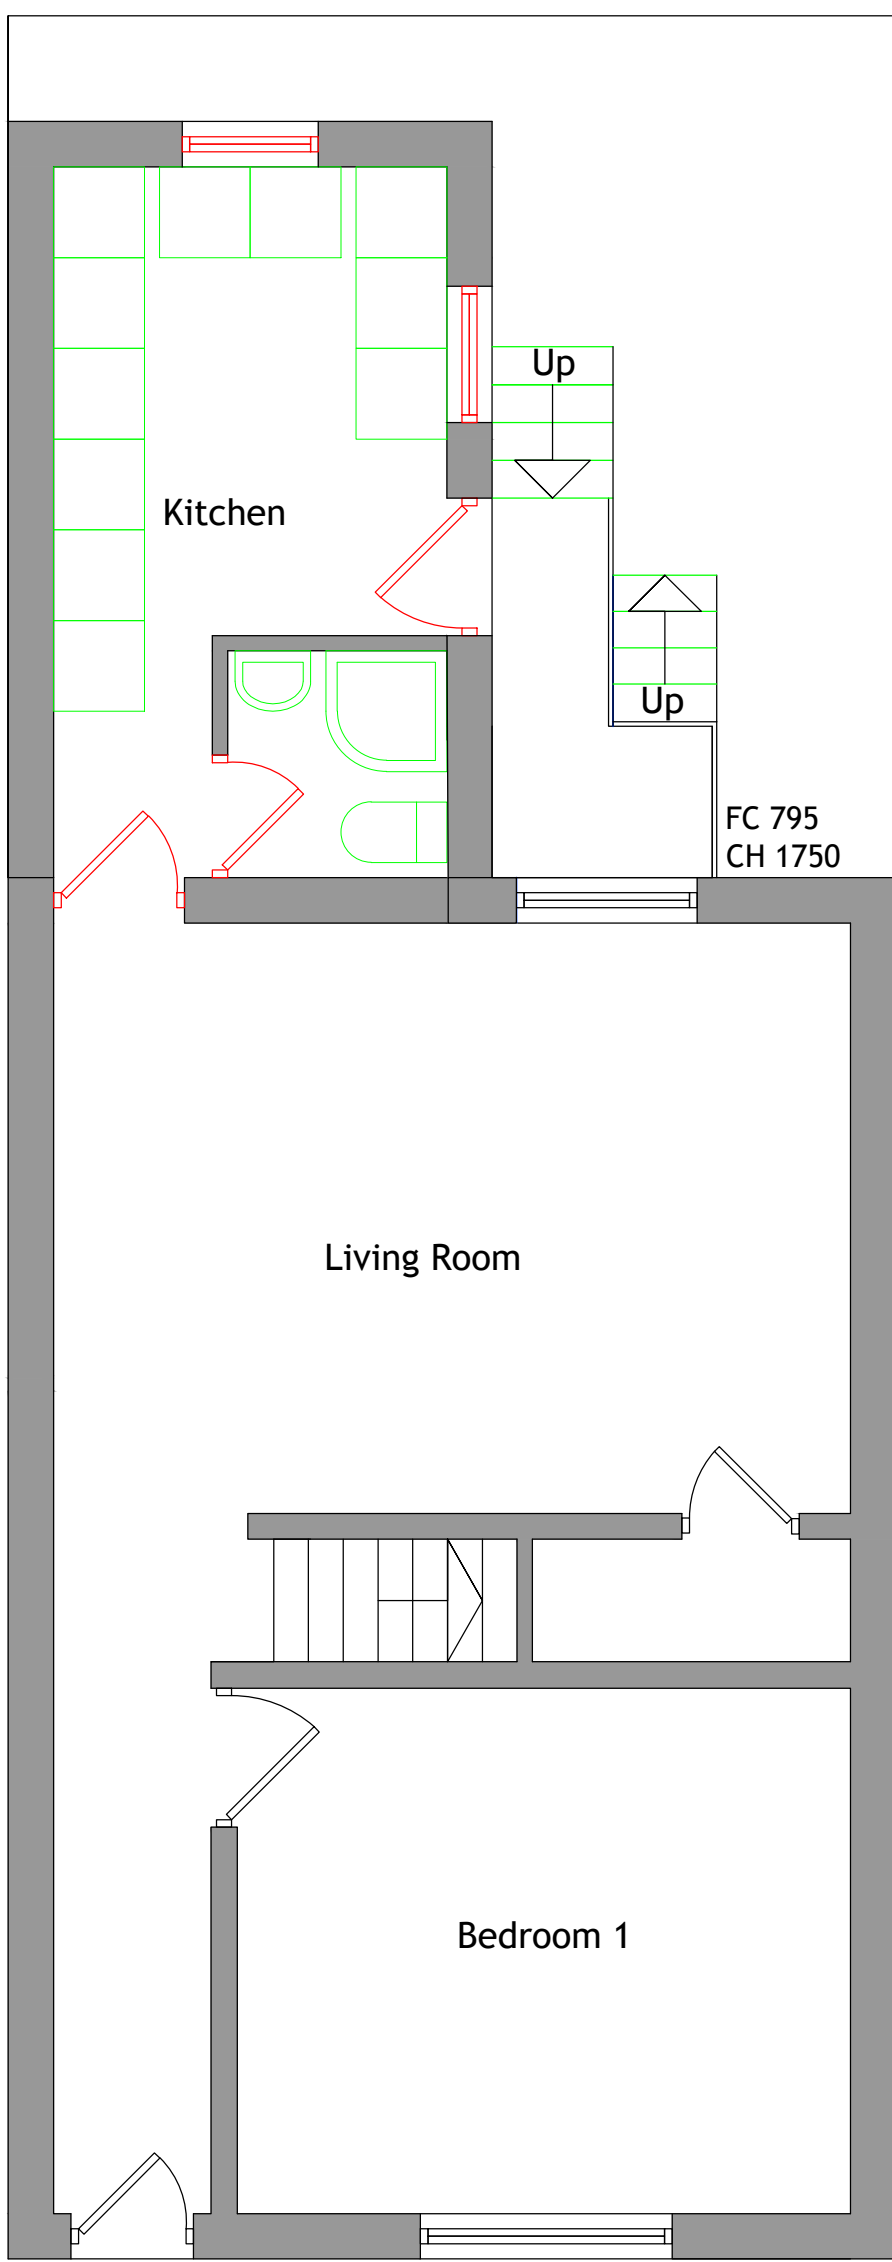


Ground Floor Layout 1.50

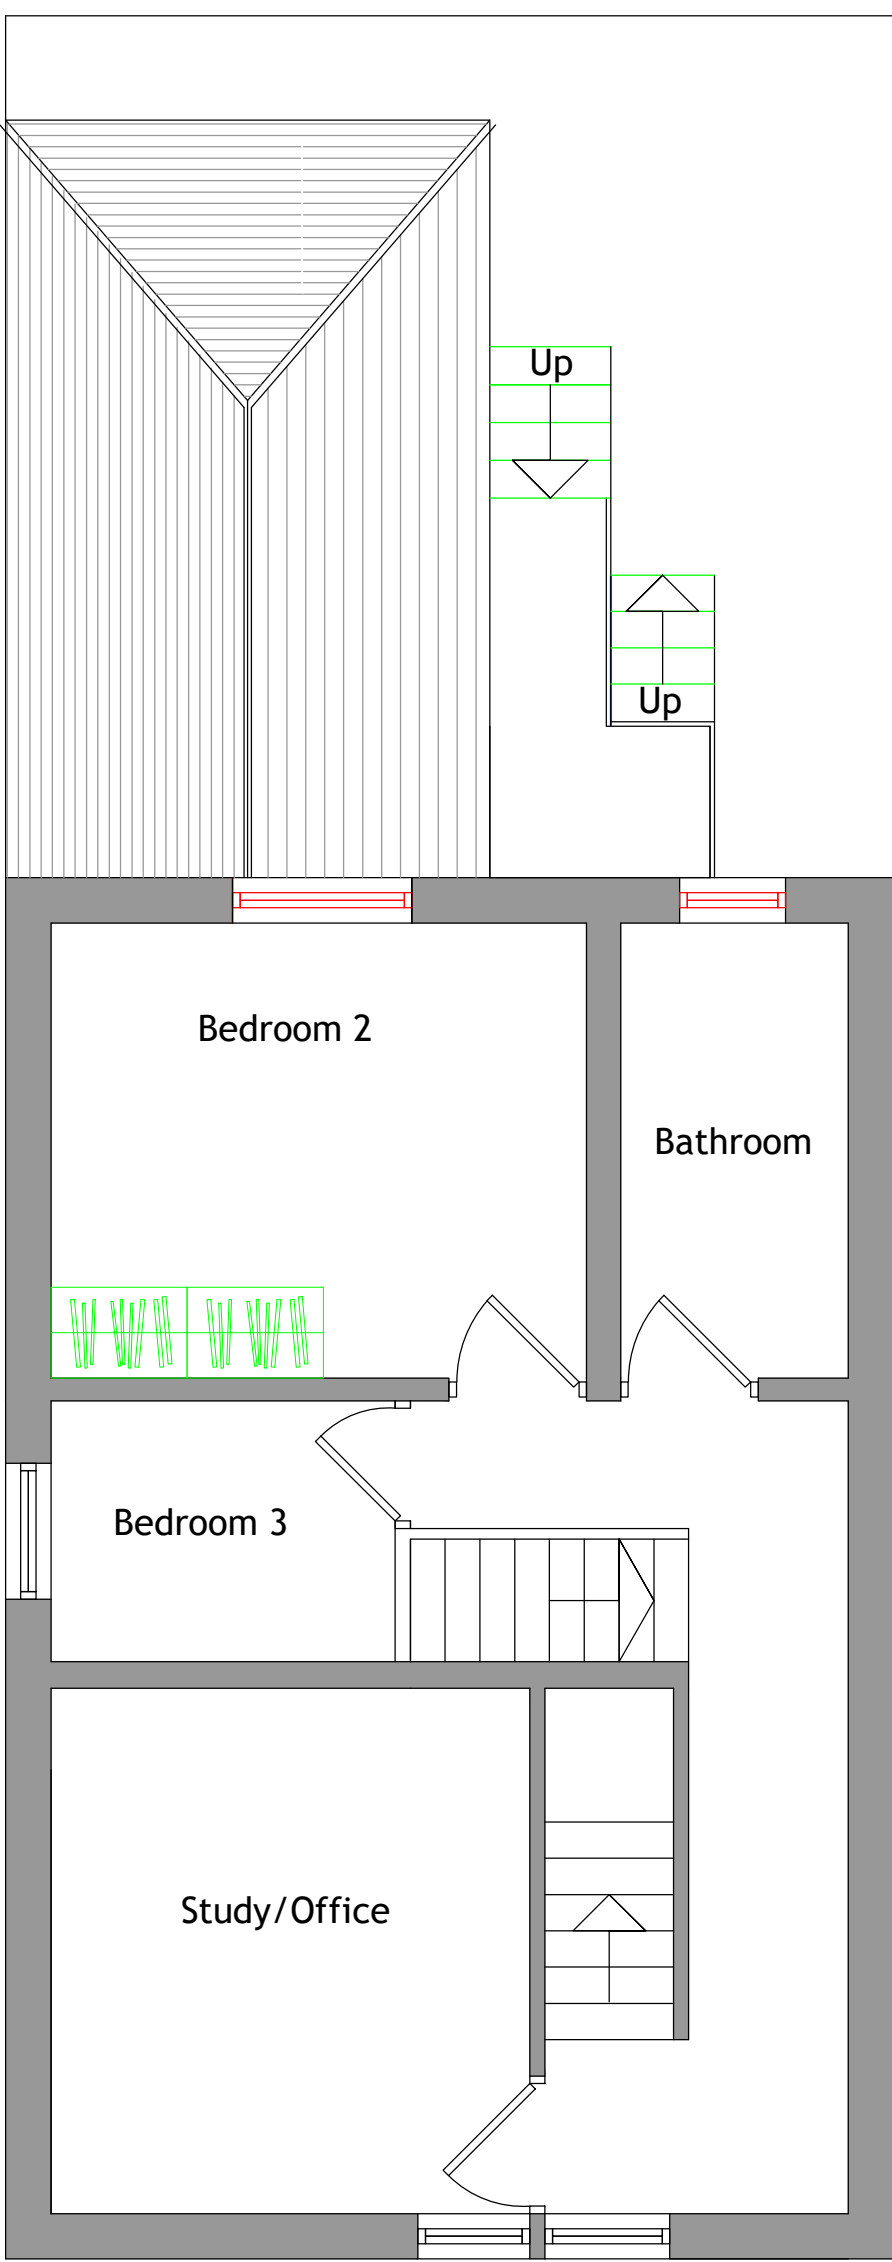


First Floor Layout 1.50

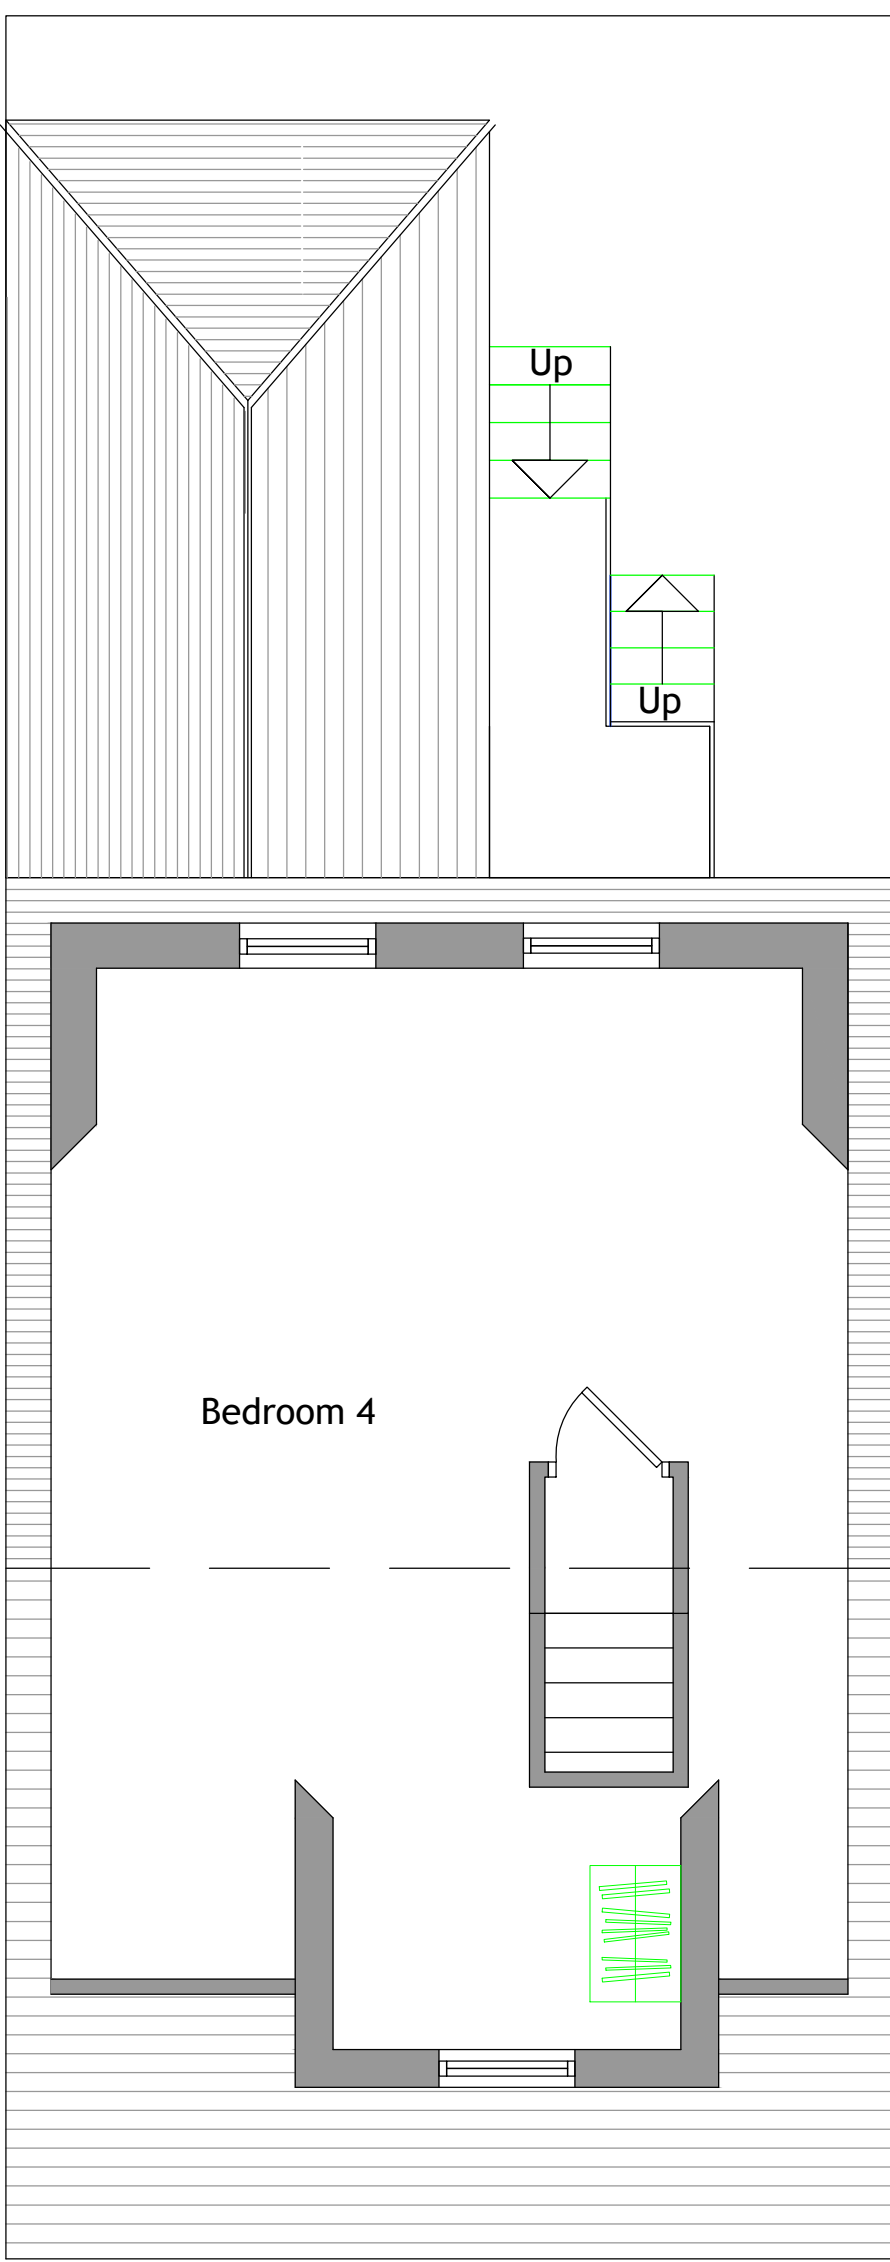


Loft Layout 1.50

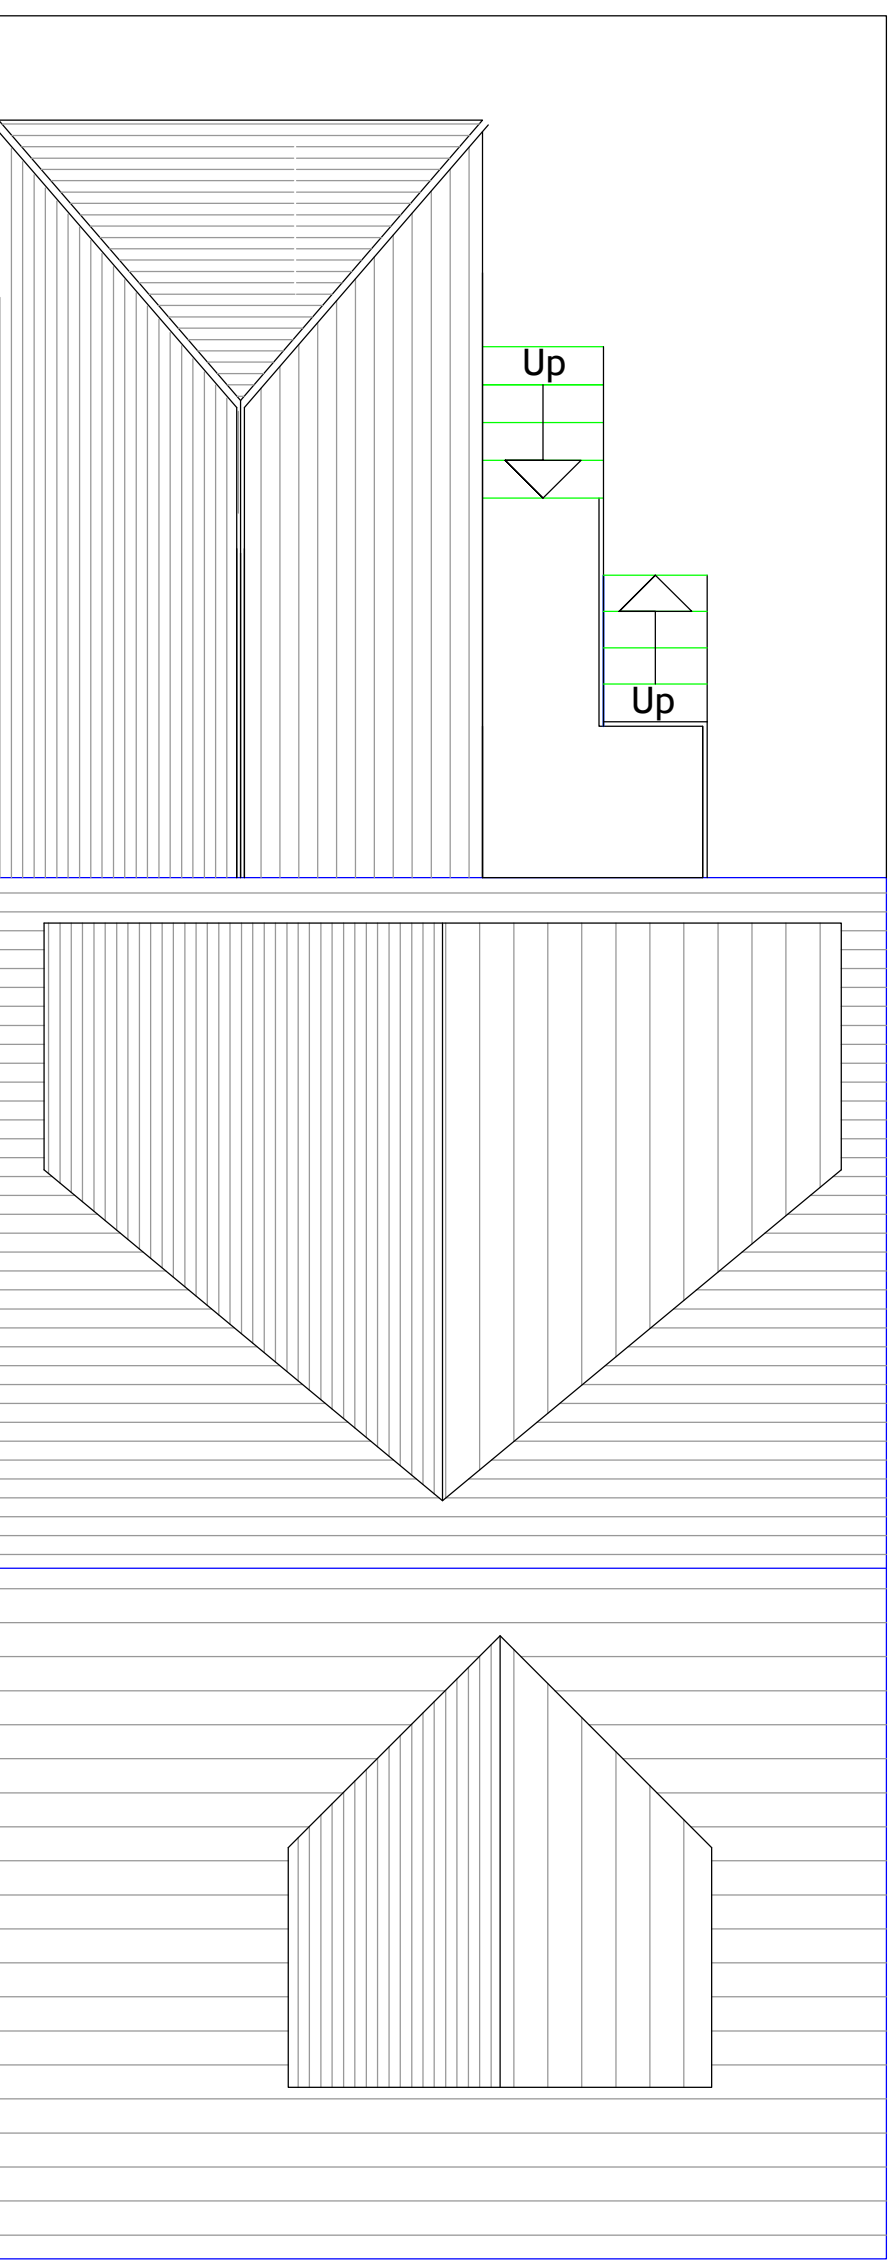


Roof Layout 1.50

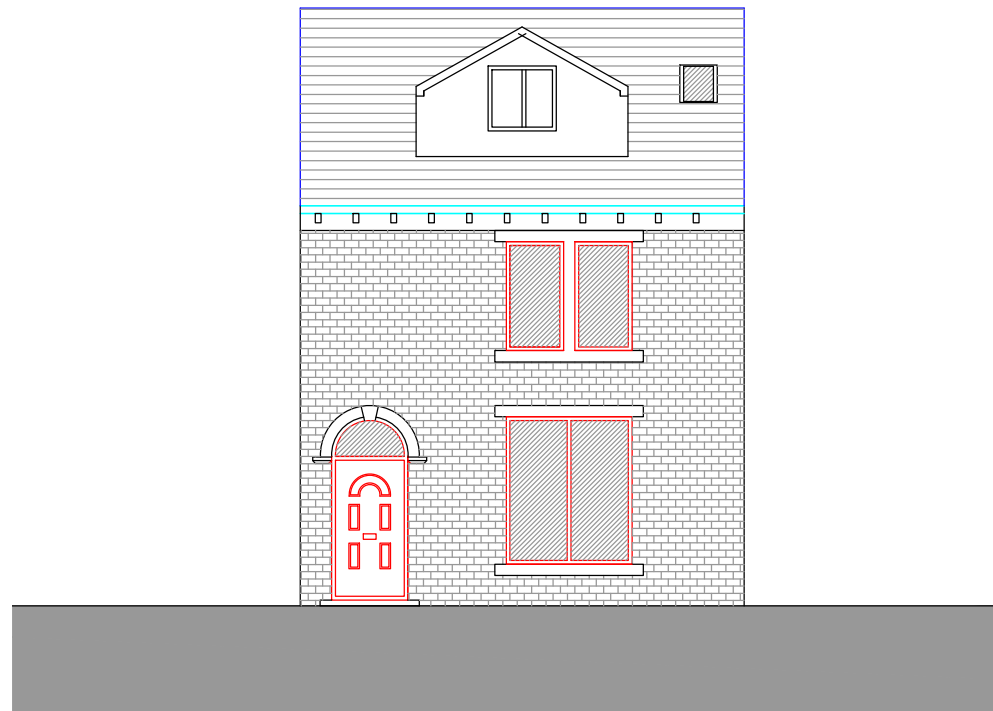


Front elevation 1.100

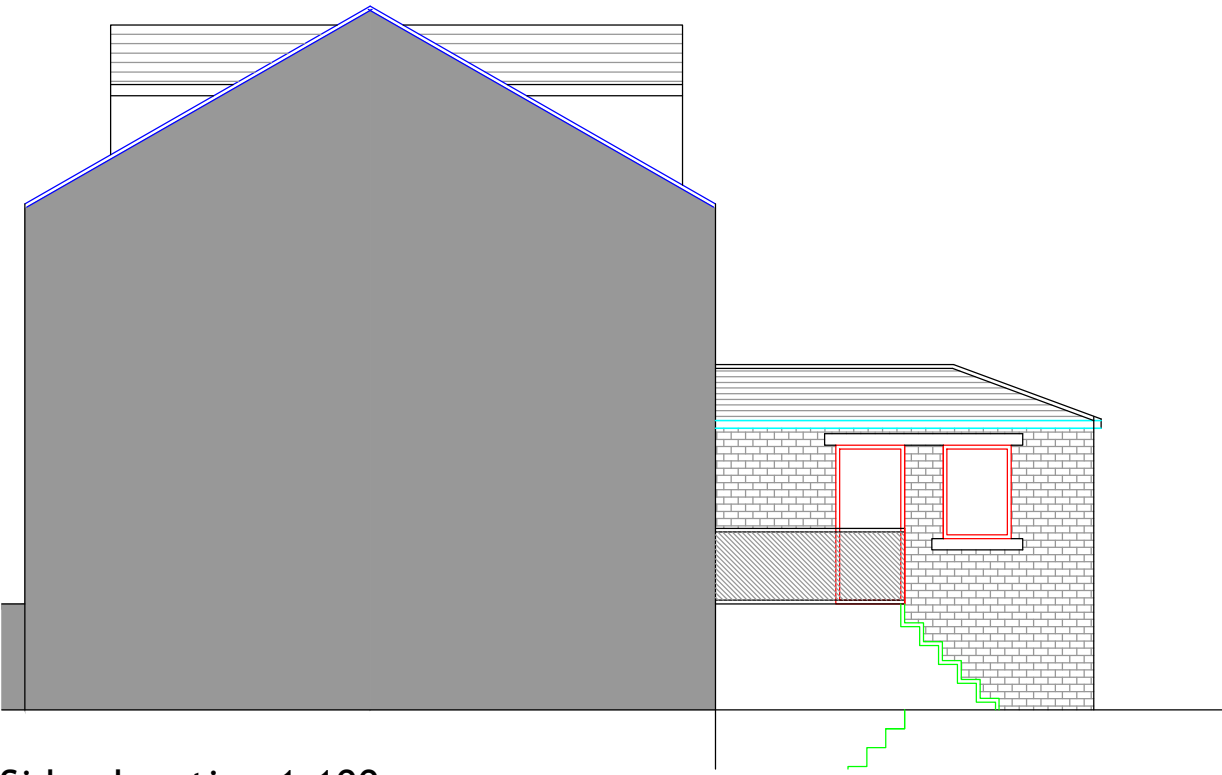

Side elevation 1.100

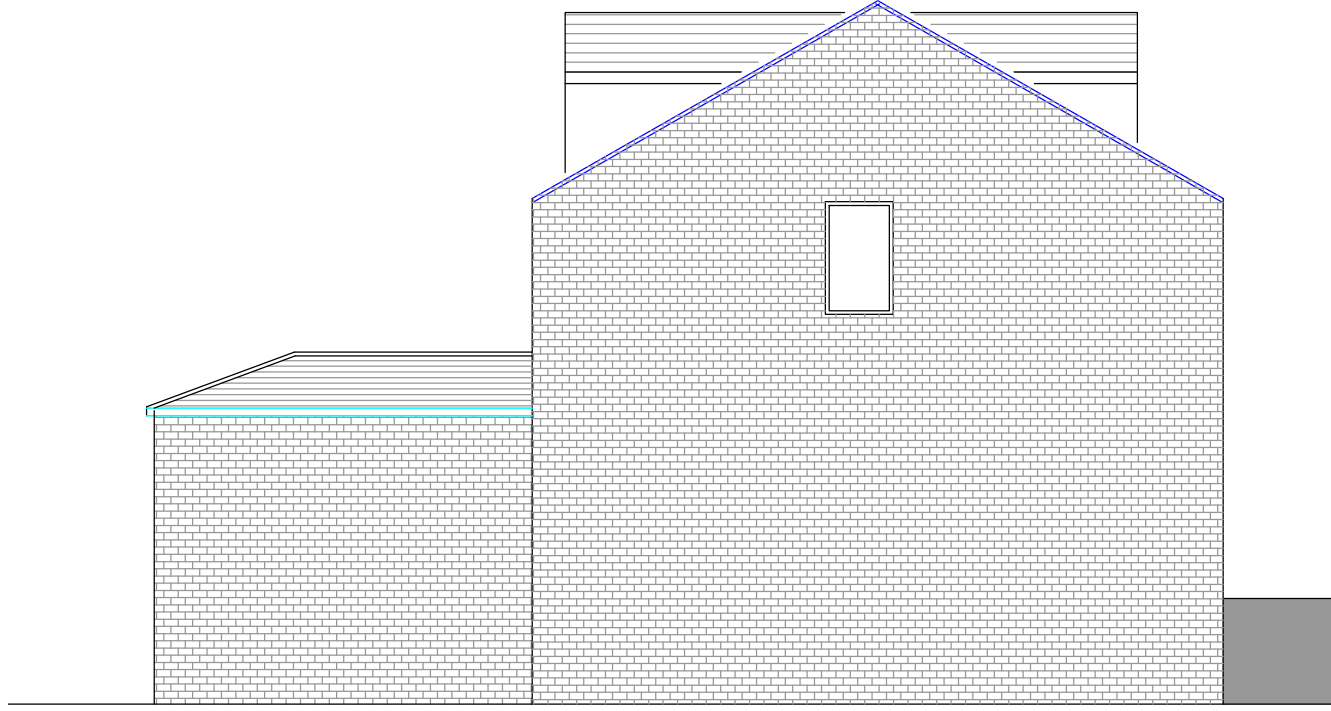

Side elevation 1.100

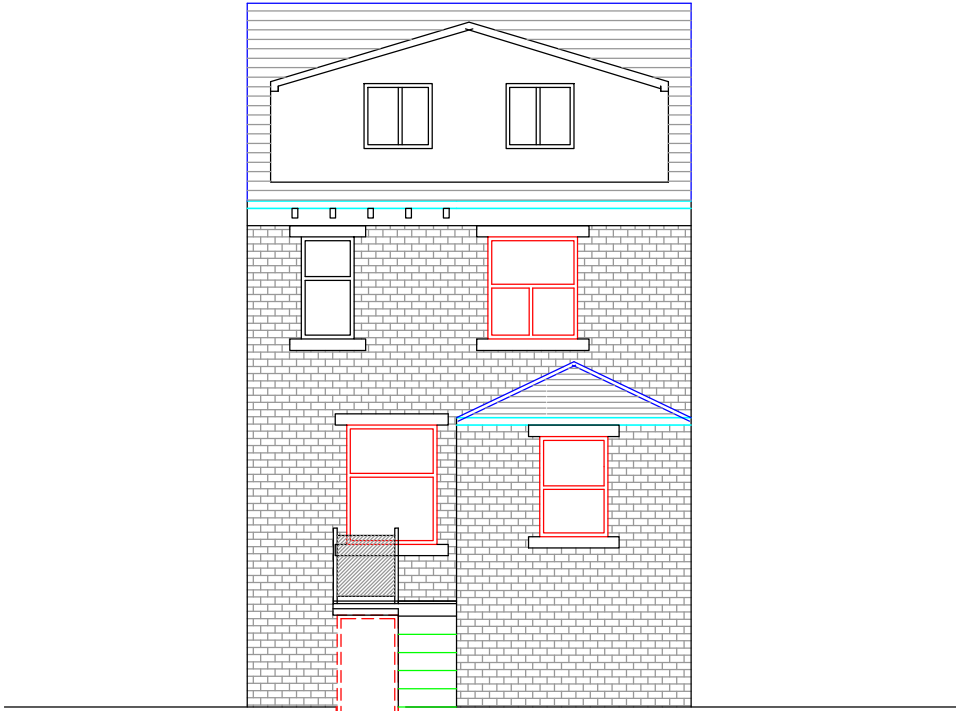

Rear elevation 1.100

REV	DESCRIPTION	DATE	DRAWN
-----	-------------	------	-------

CLIENT	Mr Ali		
ADDRESS	6 Grimscara Avenue Huddersfield, HD2 2TU		
PROJECT	Single Storey Rear Ext, Front and Rear Dormers		
DRAWING	Proposed Layout and Elevations		
DRAWN	UH	DATE	Jun 21
SCALE	1.50@A1		
DWG No.	2126/02F		
STATUS	PLANNING		