




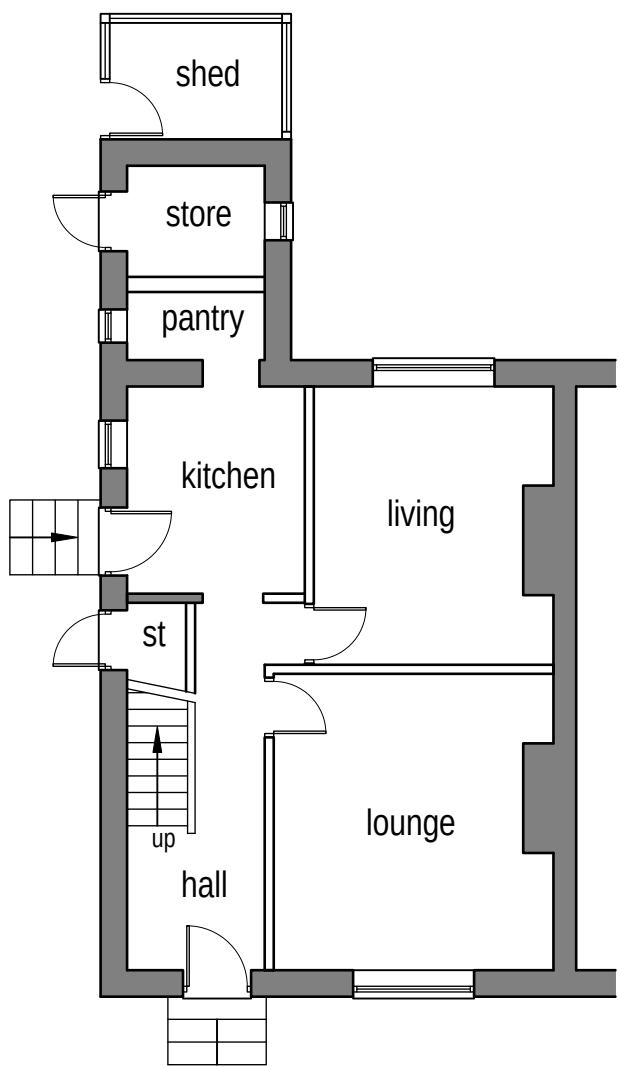


Existing ground floor layout (1:100)

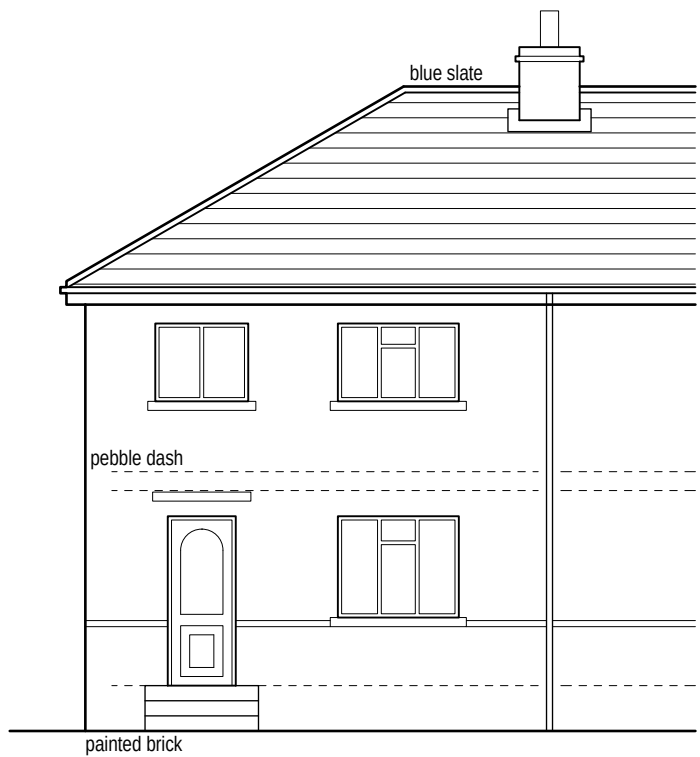


Existing front/south west elevation (1:100)

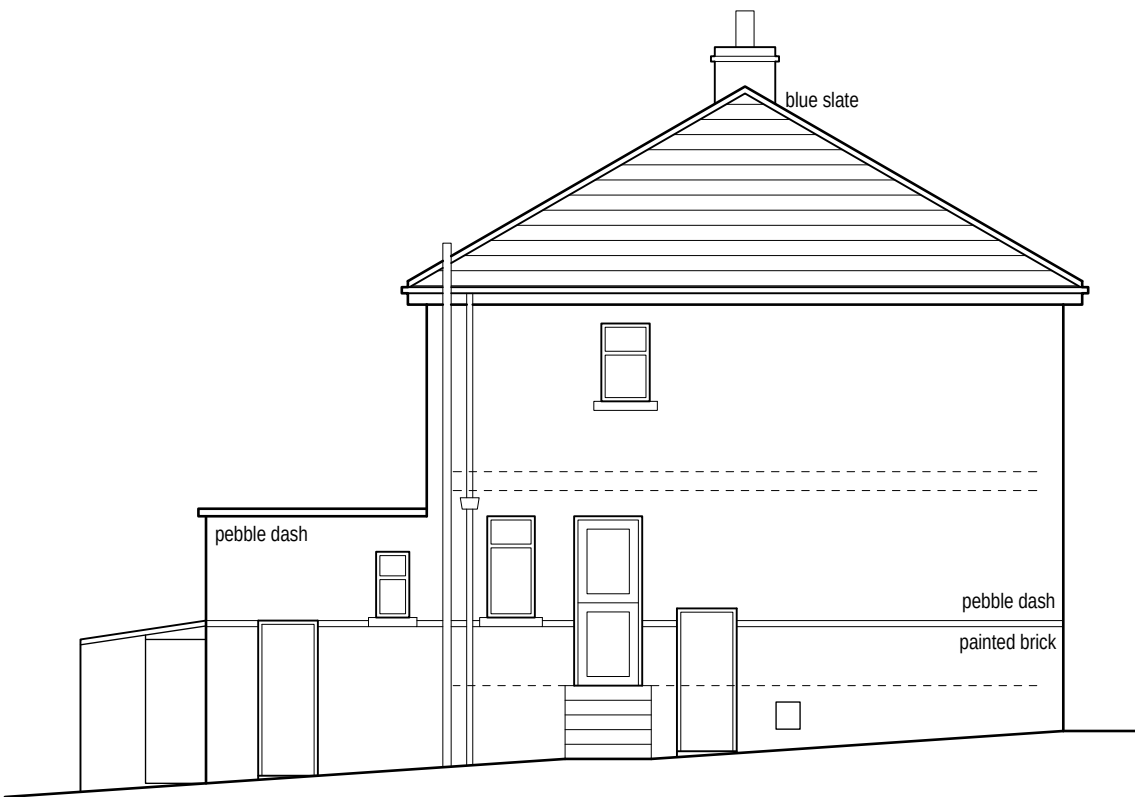


Existing side/north west elevation (1:100)

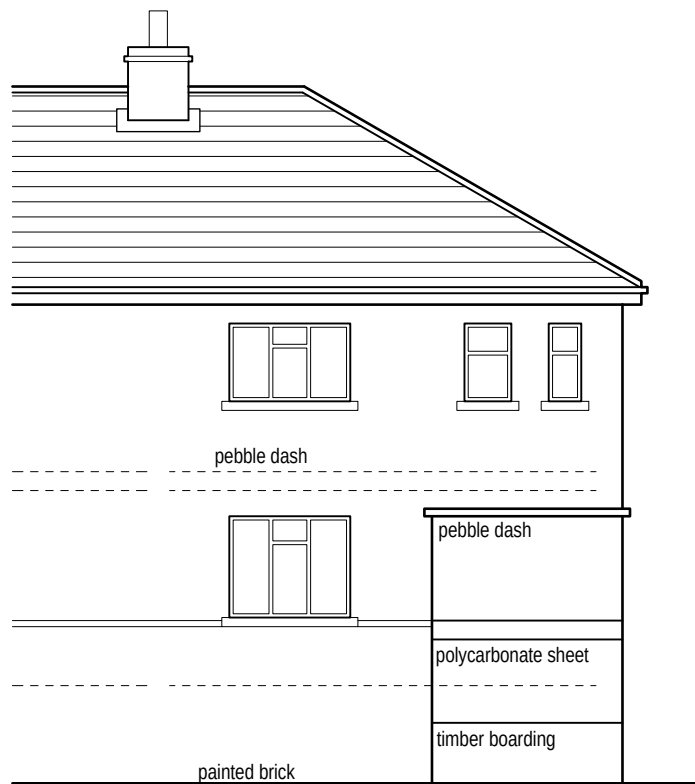


Existing rear/north east elevation (1:100)

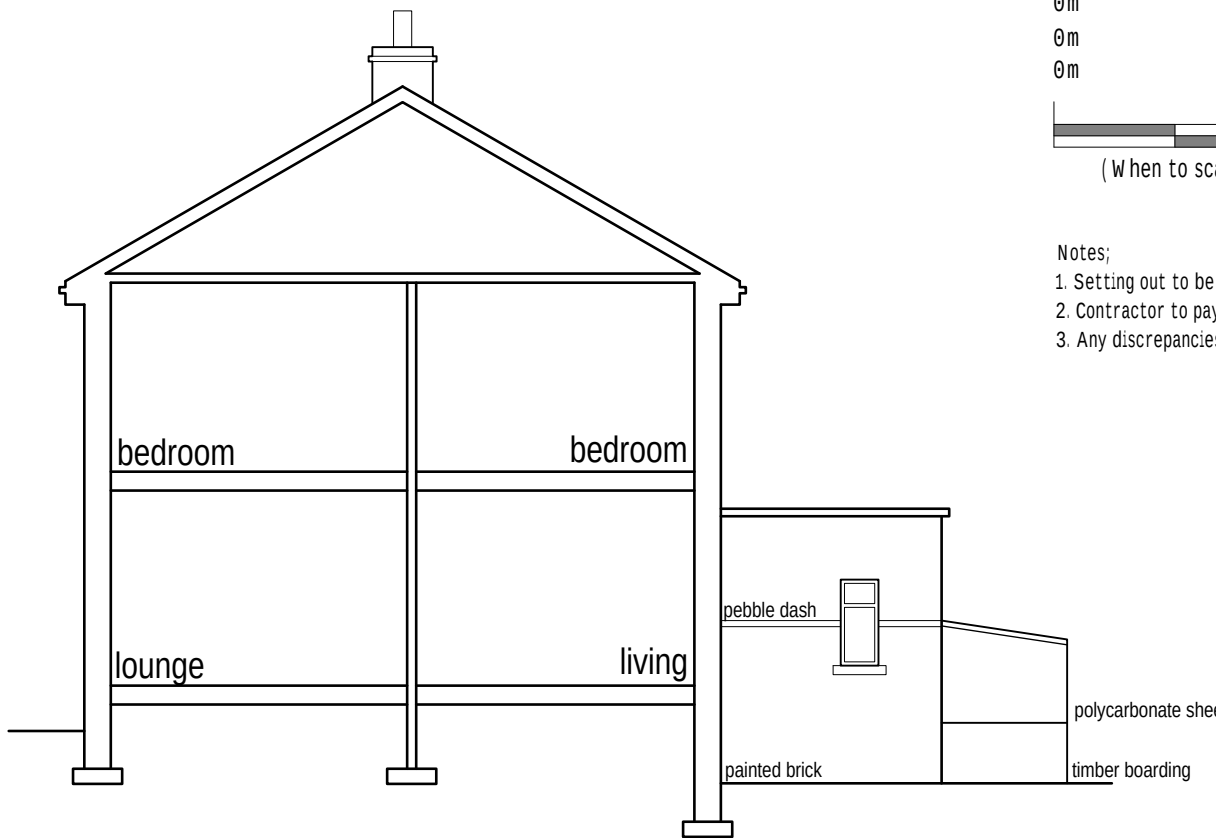

Existing sectional elevation (1:100)

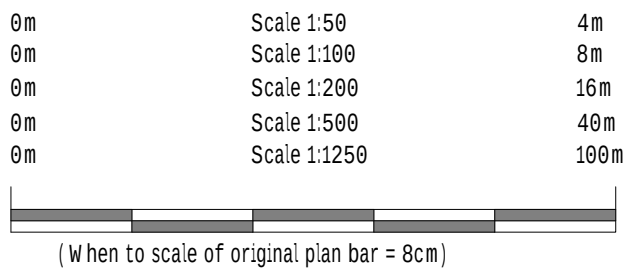

Notes:
1. Setting out to be the responsibility of contractor.
2. Contractor to pay particular attention to pitch of roof and headroom at stairs.
3. Any discrepancies to be reported to Colne Valley Design.

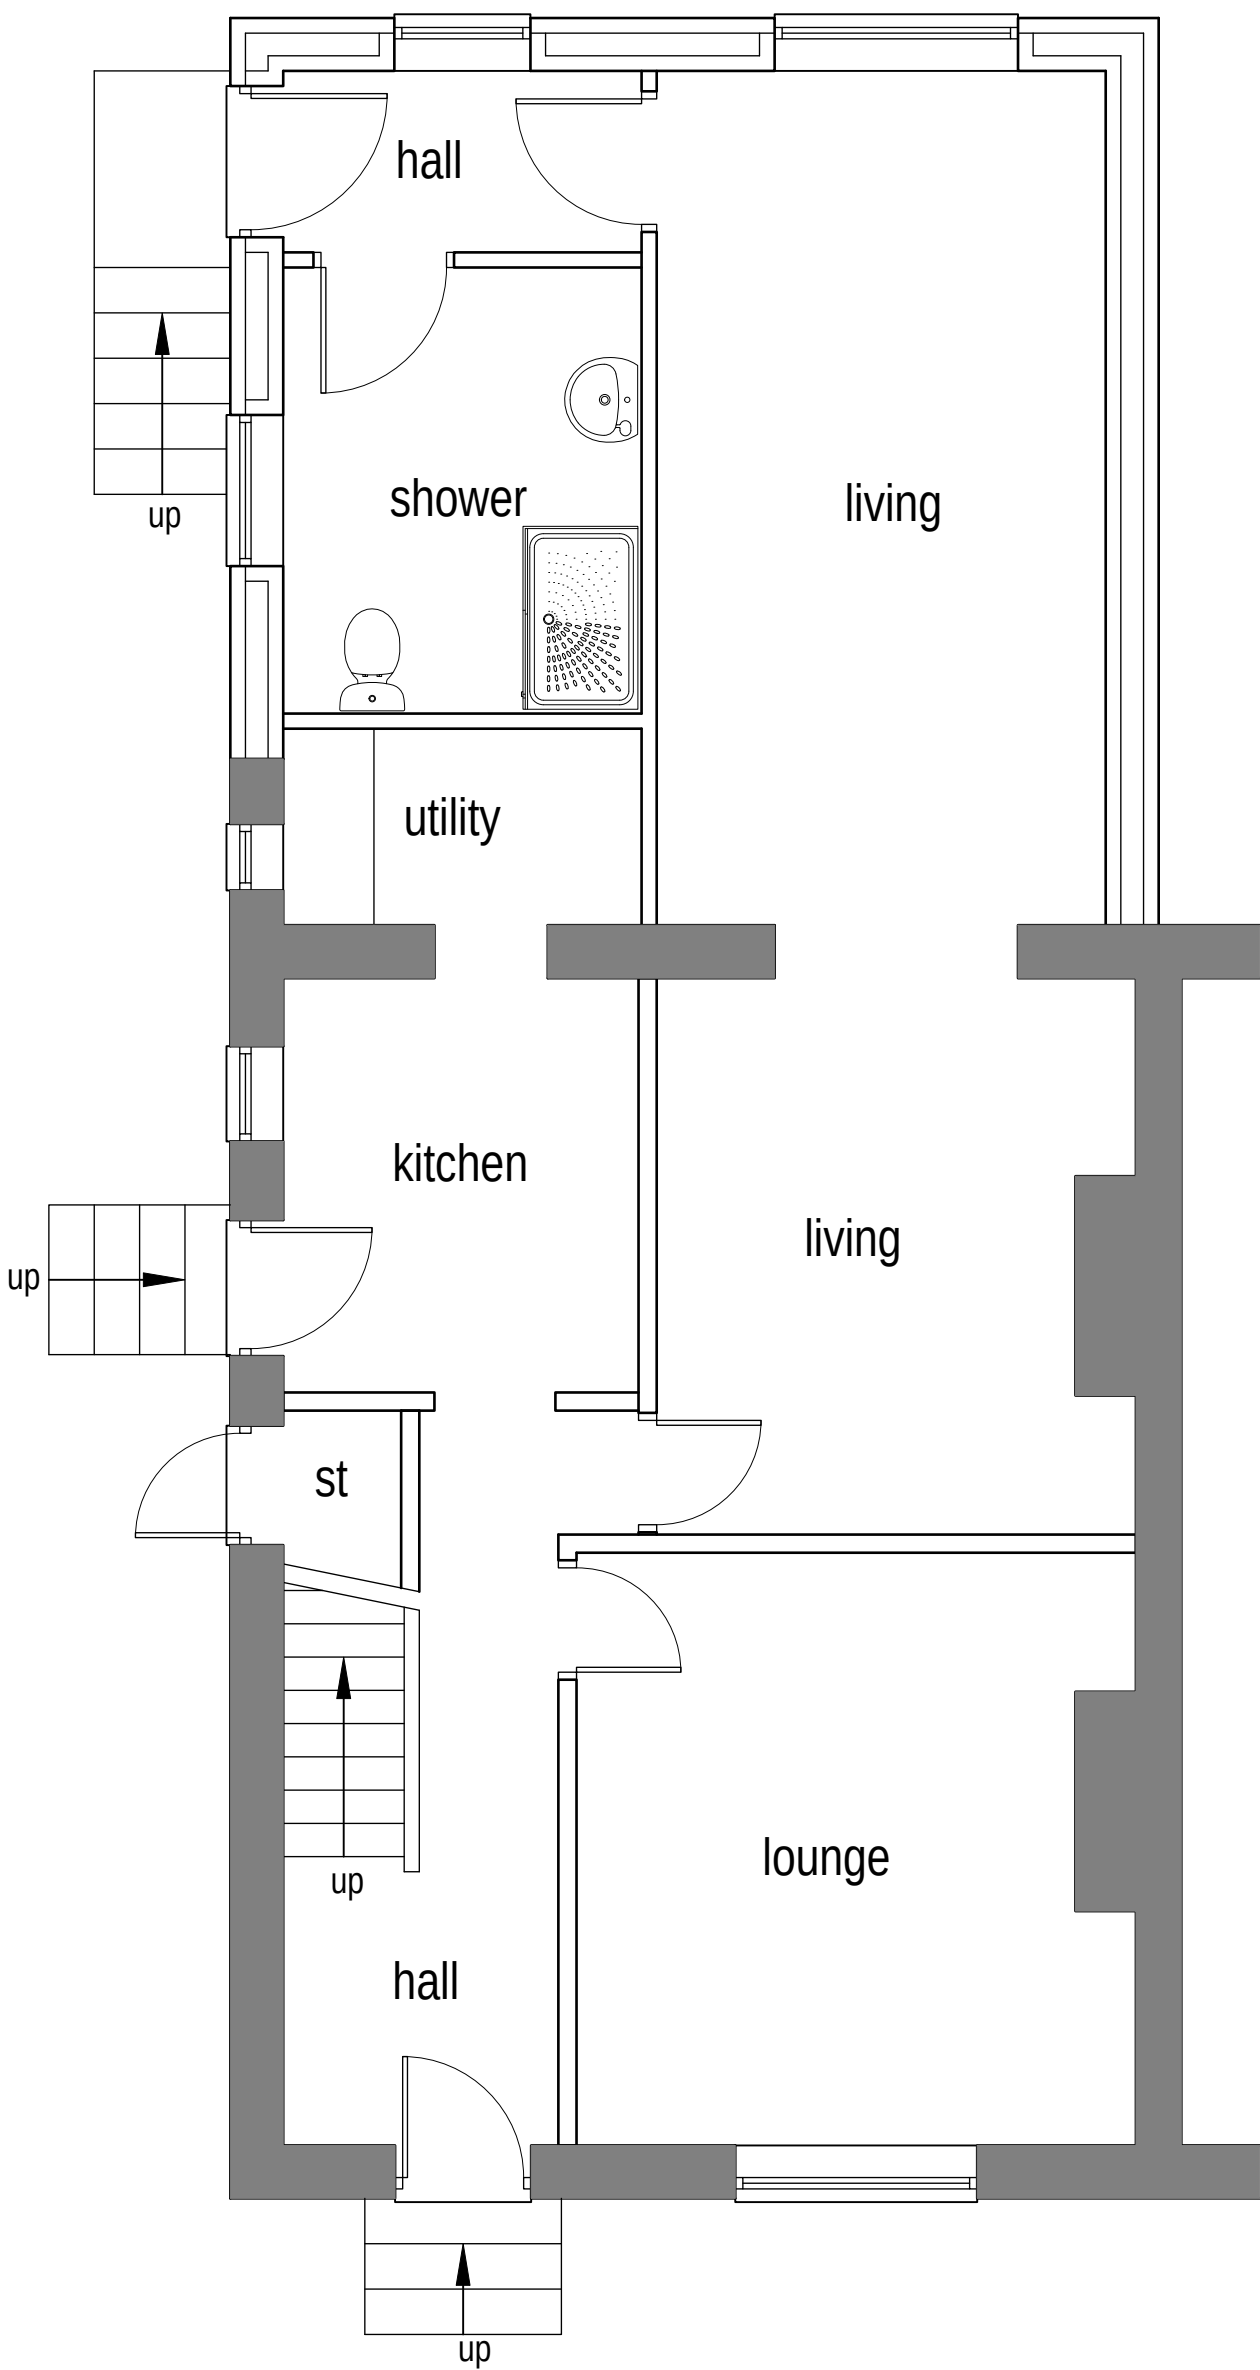


Proposed ground floor layout (1:50)




Proposed side/north west elevation (1:100)



Proposed rear/north east elevation (1:100)

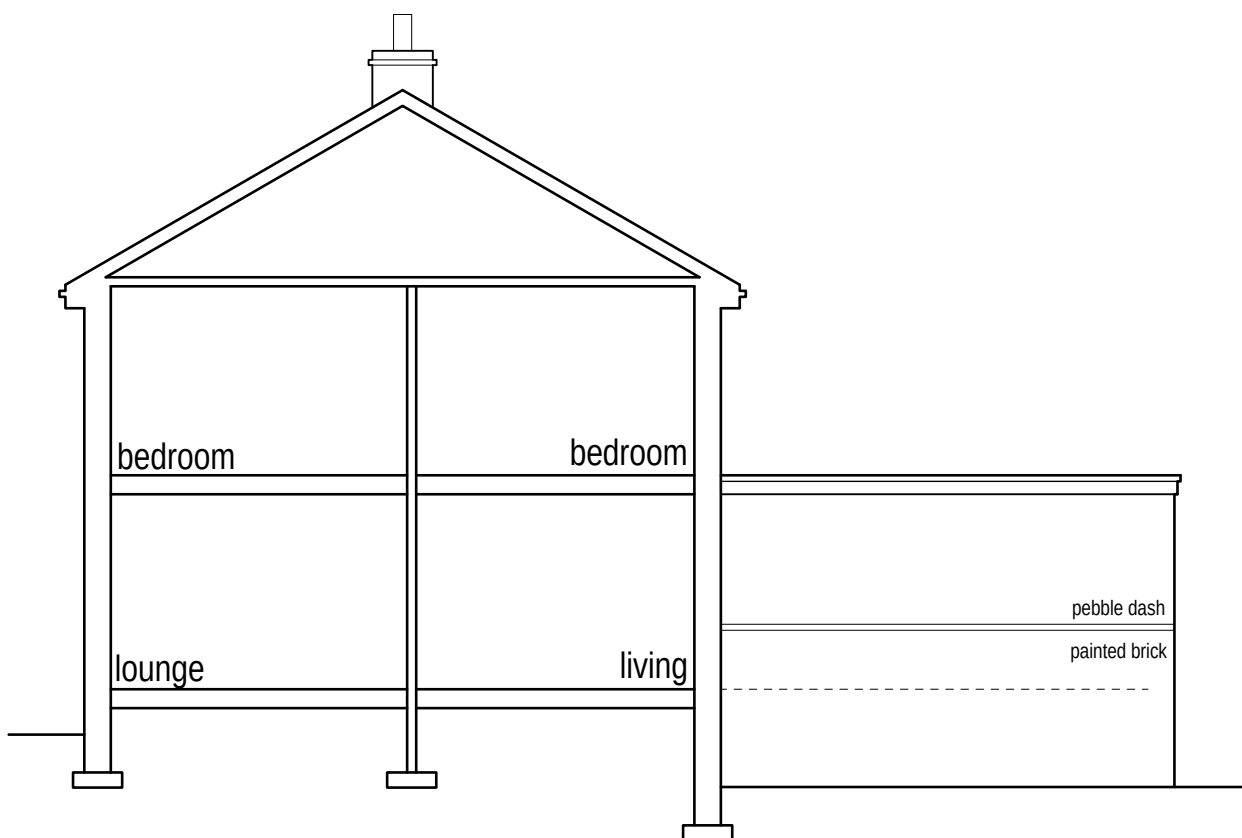

Proposed sectional elevation (1:100)

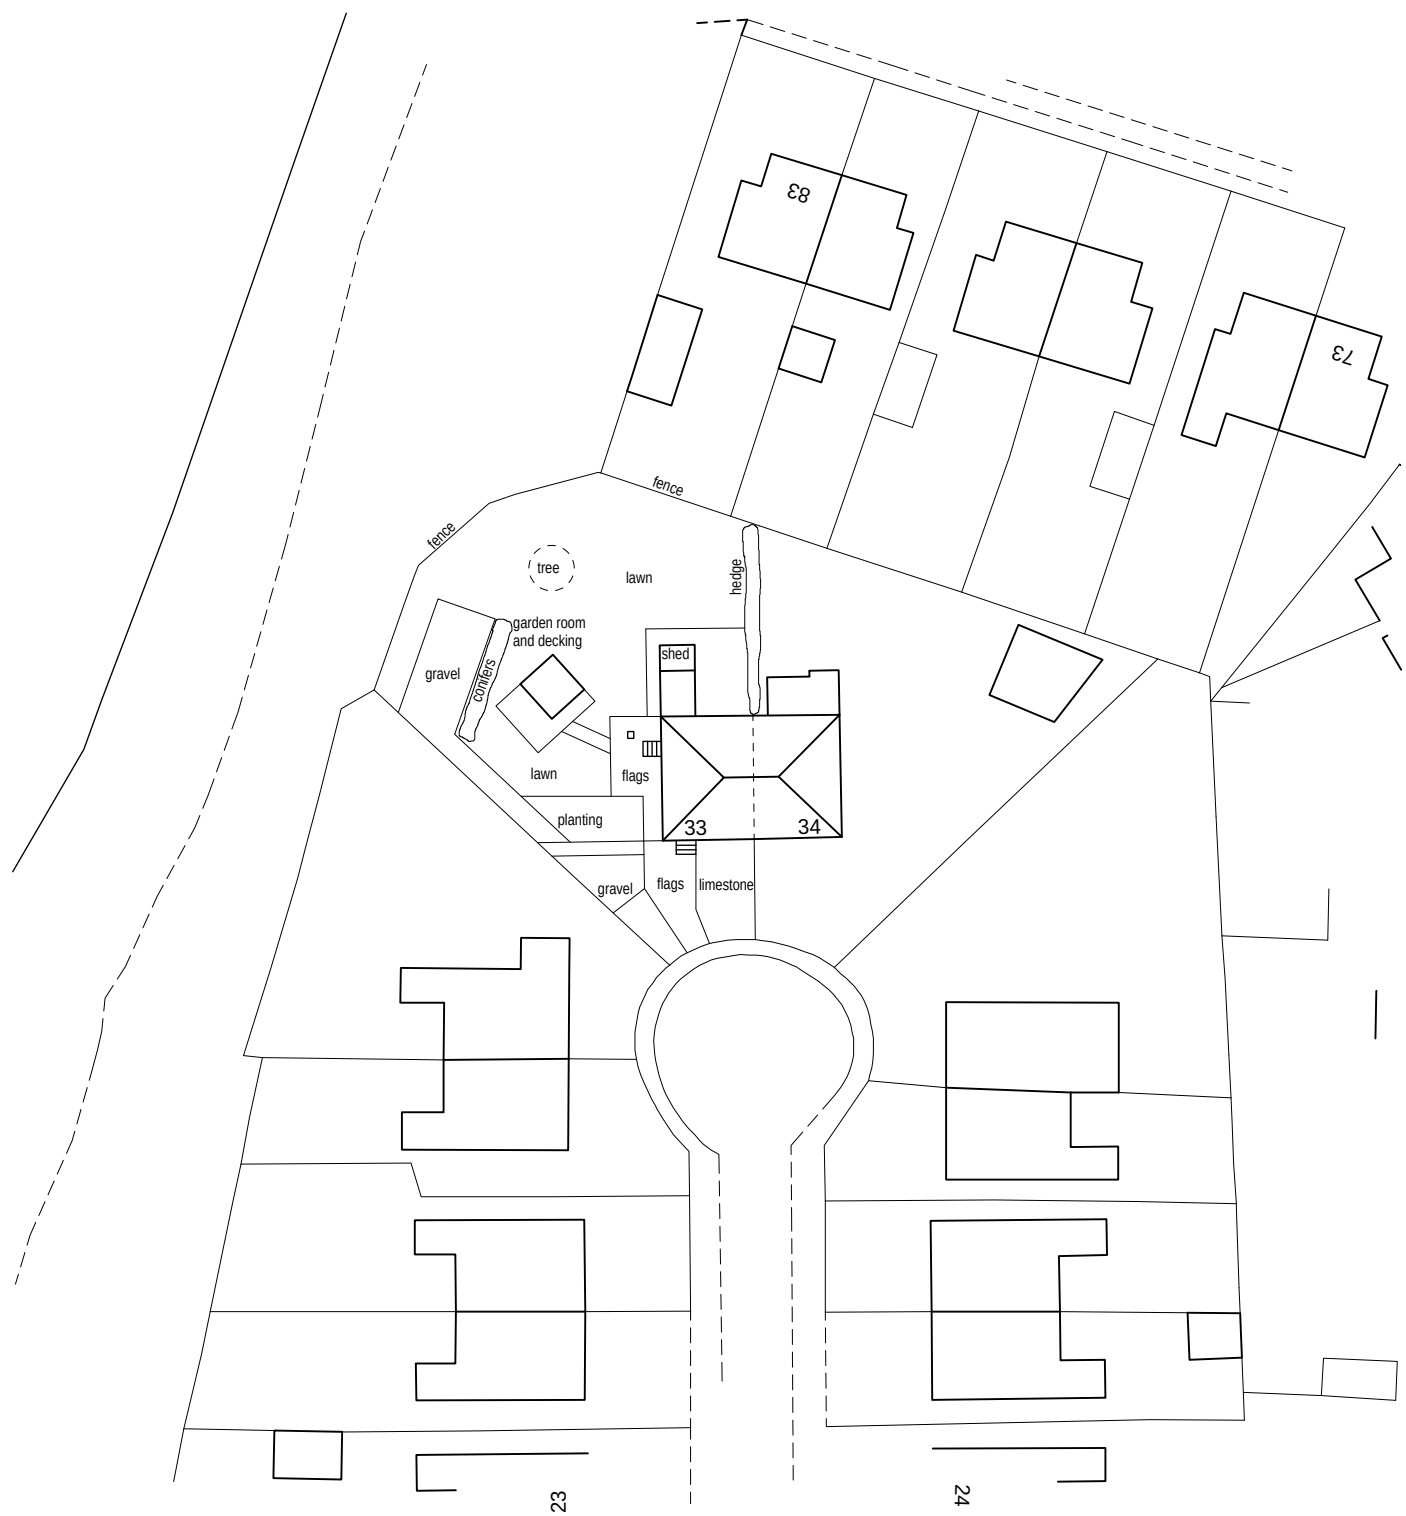

Block plan (1:500)



Location plan (1:1250)



Colne Valley Design
8 Meadow Lane
Slaithwaite
Huddersfield HD7 5EX

Tel: 01484 842097
Mobile: 07867 803312
E-mail: mitchell@sbhomes.co.uk

Proprietor: S.A. Mitchell (ACIOB)

Project

Proposed extension.

For

Mrs J Farrell.

Address

33 Leaffield Close
Sheepridge
HD2 1EE.

Title

Planning drawing.

Job No.

23 J 24.

Drawing number

01.

Date

June 2023.