

SCALE 1:50



SCAN ME

This image is for visual use only.
Refer to drawings and specifications
for details/quantities



SCAN ME



This image is for visual use only.
Refer to drawings and specifications
for details/quantities



SCAN ME

This image is for visual use only.
Refer to drawings and specifications
for details/quantities

- NOTES:
- DO NOT SCALE FROM THIS DRAWING.
 - ALL DIMENSIONS ARE IN mm UNLESS INDICATED OTHERWISE.
 - ALL DIMENSIONS TO BE CHECKED ON SITE.
 - DRAWING SUBJECT TO STATUTORY APPROVALS.
 - DRAWINGS TO BE READ IN CONJUNCTION WITH ALL RELEVANT ARCHITECTS, SERVICES AND STRUCTURAL ENGINEERS DRAWINGS.
 - IT IS THE CLIENTS RESPONSIBILITY TO CHECK & CONFIRM THAT BOUNDARY LINES SHOWN ON THIS DRAWING ARE STRICTLY AS IN CLIENTS LEGAL TITLE DEEDS AND THERE ARE NO RIGHT OF WAYS ETC WRITTEN IN LEGAL DEEDS AFFECTED BY PROPOSED EXTENSION WORK.
 - THE CONTRACTOR/OWNER IS RESPONSIBLE FOR FINDING LOCATION OF ALL SERVICES & GAINING ALL NECESSARY APPROVAL FROM STATUTORY BODIES FOR REDIRECTION & NEW CONNECTIONS.

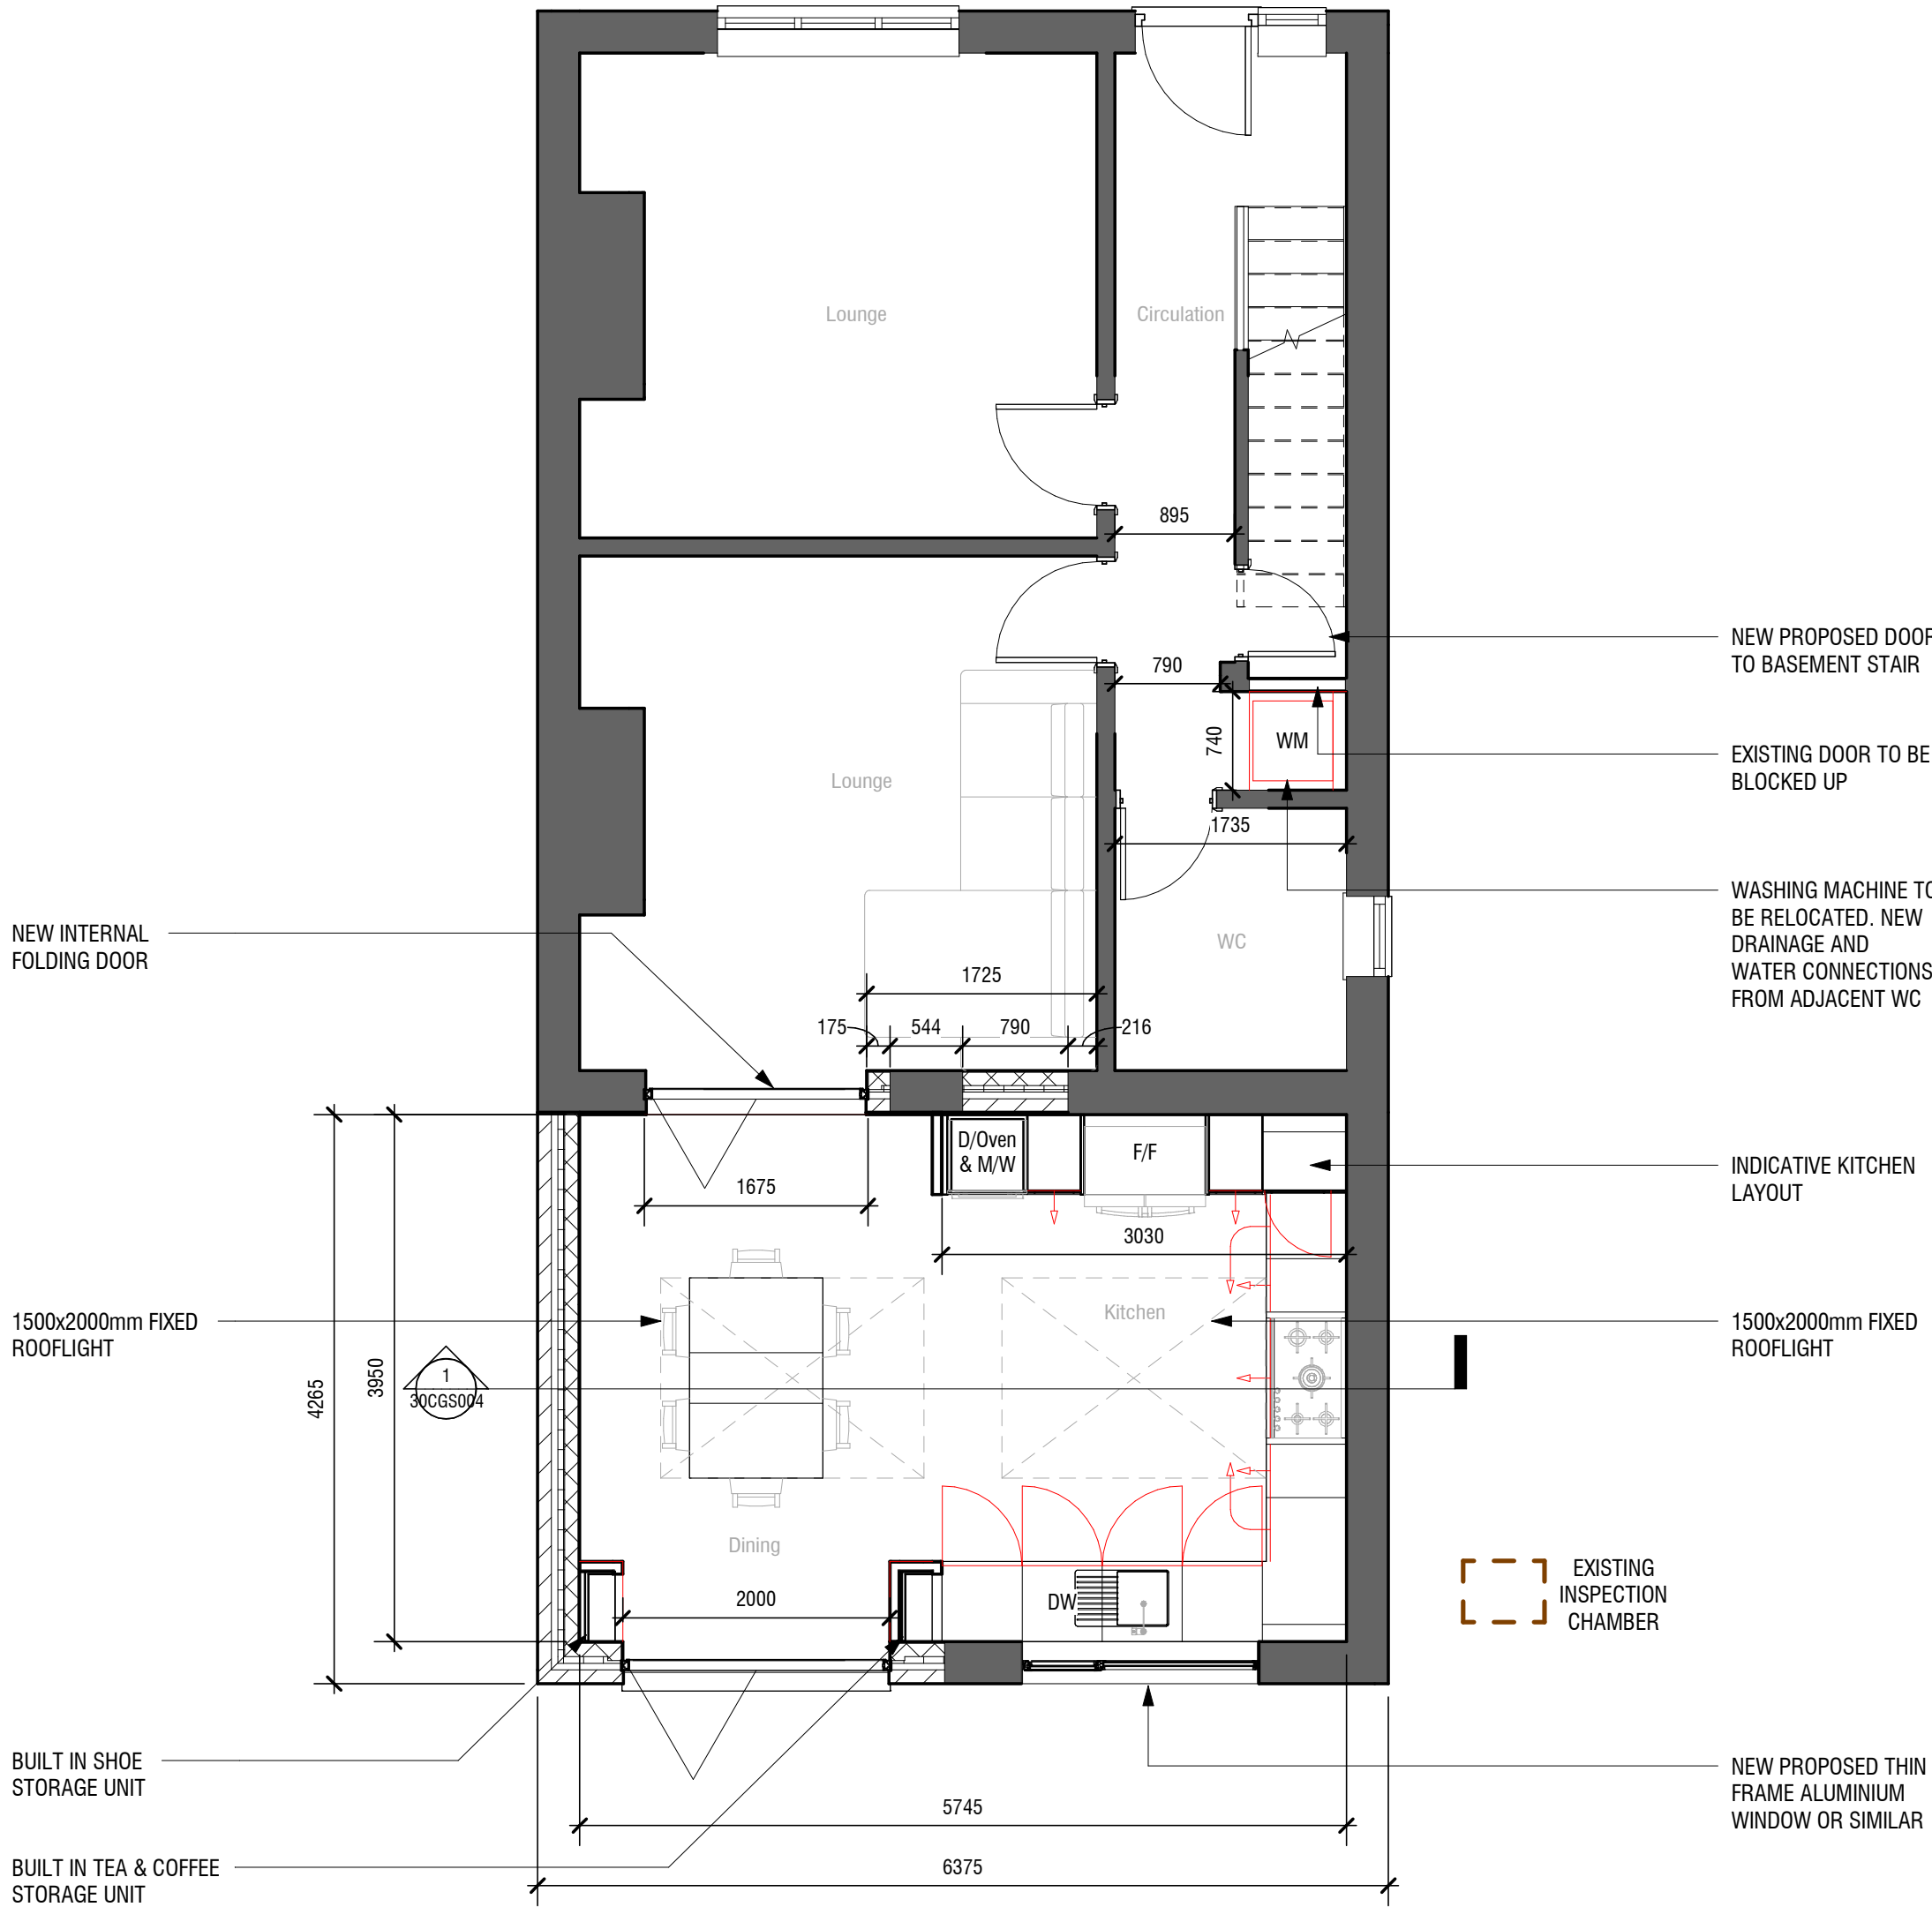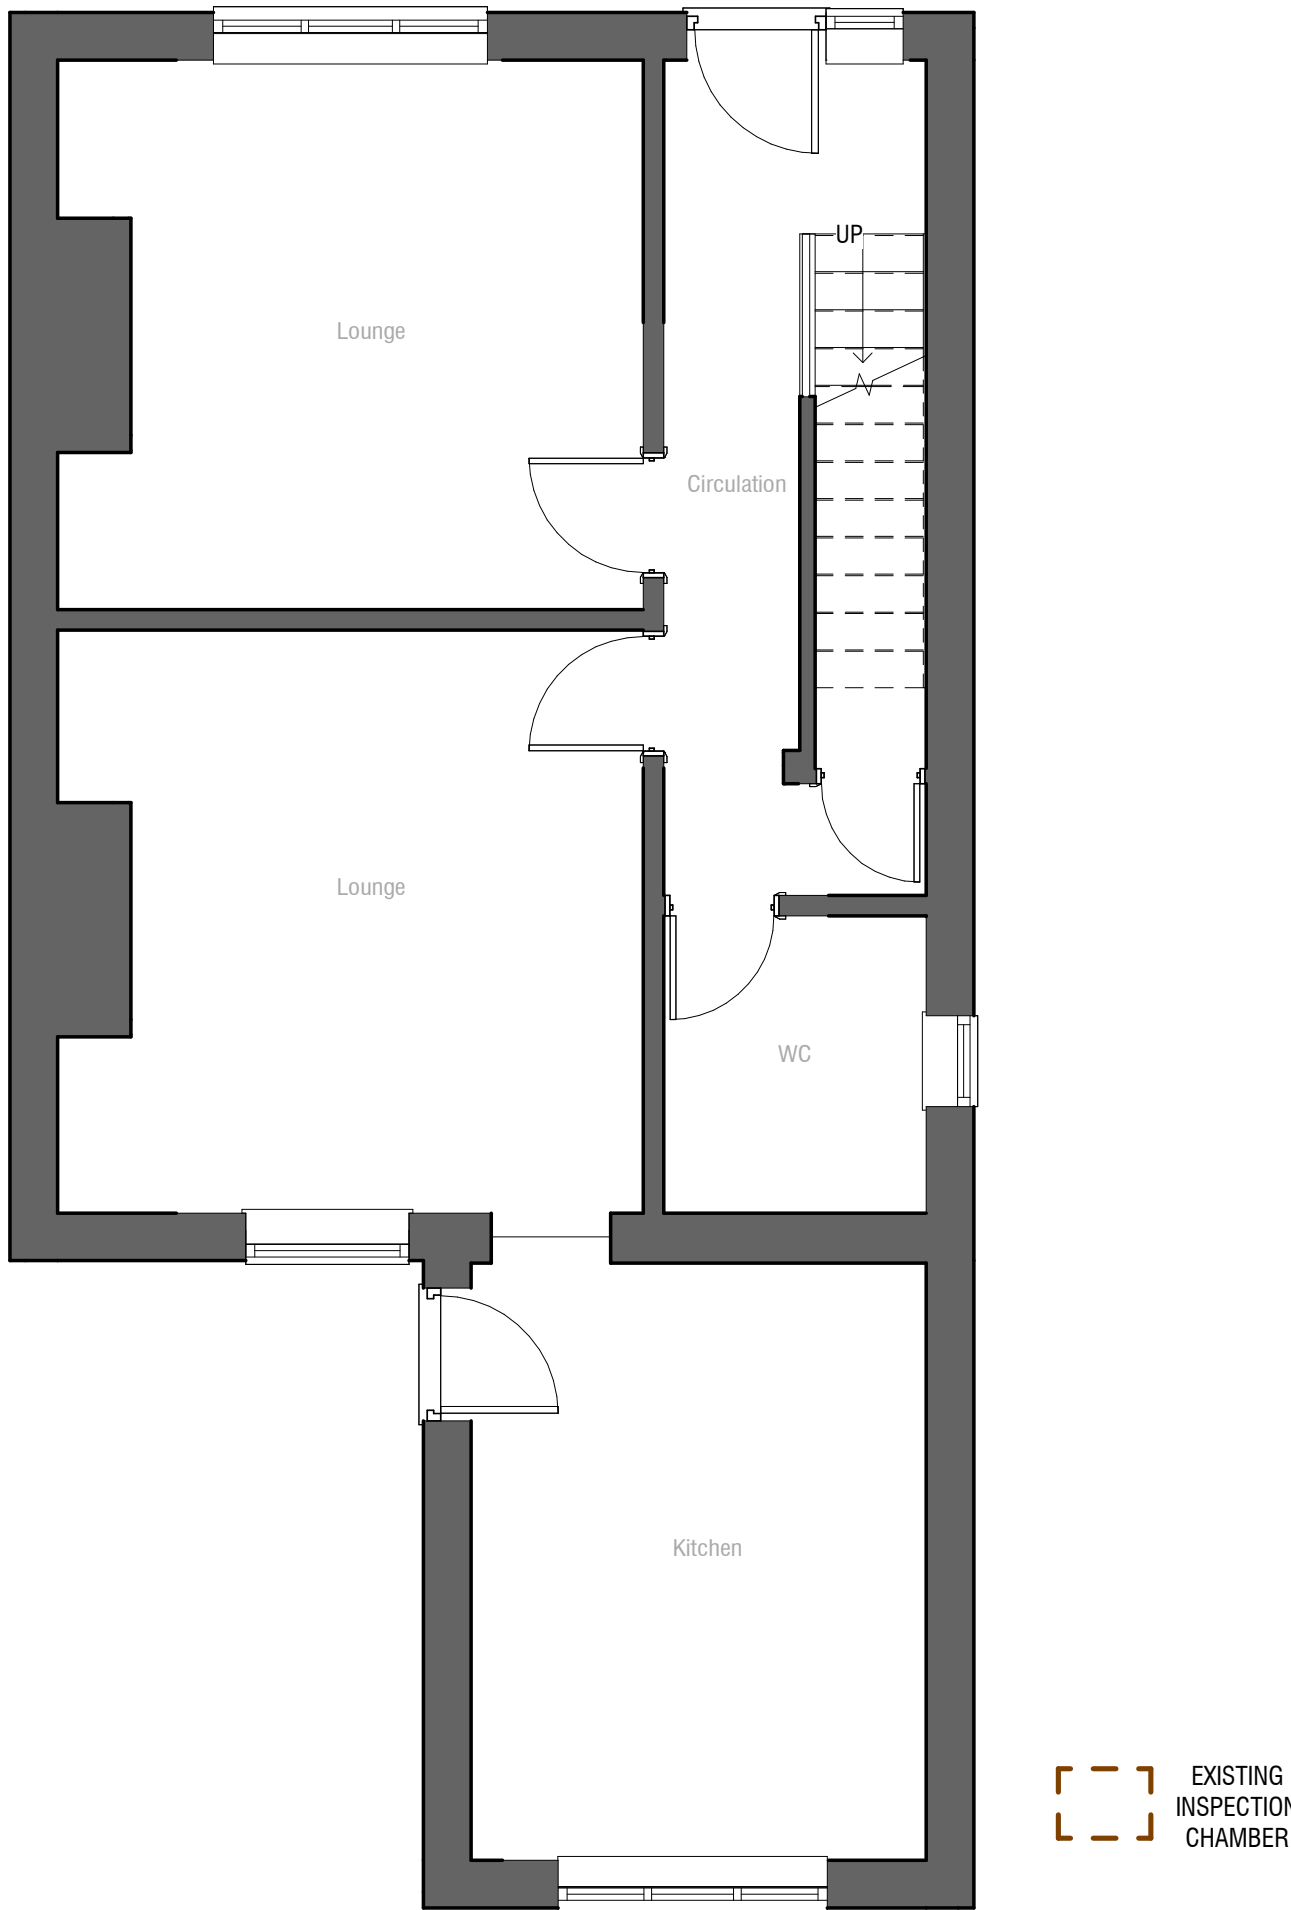

REV.	DESCRIPTION	BY	DATE
------	-------------	----	------

Upper Bank House, Stoneythorpe, Horsforth, Leeds, LS18 4BN

t +447496156420 w www.aidadesign.co.uk
e info@aidadesign.co.uk @_aida_design

30 CLERK GREEN STREET
BATLEY
WF17 7SE

Client
Mrs Tahera Mulla

EXISTING & PROPOSED FLOOR PLAN
GROUND FLOOR

Drawing ref	scale(s)	original paper size
30CGS001	1:50	A1

This document is © AIDA Architecture. If in doubt ASK. Drawing measurements shall not be obtained by scaling. Verify all dimensions prior to construction. Immediately report any discrepancies on this document to the Architectural Technologist. This document shall be read in conjunction with associated models, specifications and related consultant's documents.

1 EXISTING - GROUND FLOOR PLAN
1:50

2 PROPOSED GROUND FLOOR PLAN
1:50

FOR PLANNING APPROVAL