




SCALE 1:50

- NOTES:
- DO NOT SCALE FROM THIS DRAWING.
 - ALL DIMENSIONS ARE IN mm UNLESS INDICATED OTHERWISE.
 - ALL DIMENSIONS TO BE CHECKED ON SITE.
 - DRAWING SUBJECT TO STATUTORY APPROVALS.
 - DRAWINGS TO BE READ IN CONJUNCTION WITH ALL RELEVANT ARCHITECTS, SERVICES AND STRUCTURAL ENGINEERS DRAWINGS.
 - IT IS THE CLIENTS RESPONSIBILITY TO CHECK & CONFIRM THAT BOUNDARY LINES SHOWN ON THIS DRAWING ARE STRICTLY AS IN CLIENTS LEGAL TITLE DEEDS AND THERE ARE NO RIGHT OF WAYS ETC WRITTEN IN LEGAL DEEDS AFFECTED BY PROPOSED EXTENSION WORK.
 - THE CONTRACTOR/OWNER IS RESPONSIBLE FOR FINDING LOCATION OF ALL SERVICES & GAINING ALL NECESSARY APPROVAL FROM STATUTORY BODIES FOR REDIRECTION & NEW CONNECTIONS.

- PROPOSED MATERIAL KEY
- DARK GREY SLATE ROOF TILES
 - STONE BRICKWORK
 - WHITE uPVC FRAMED WINDOWS
 - RED BRICKWORK
 - THIN DARK GREY ALUMINIUM FRAMED WINDOW
 - THIN DARK GREY ALUMINIUM FRAME BI-FOLD DOOR
 - 1500x2000mm FIXED ROOFLIGHT OR SIMILAR
 - DARK GREY ROOF TILES SUITABLE FOR LOW PITCH ROOF




1 Proposed - Front Elevation
1:50

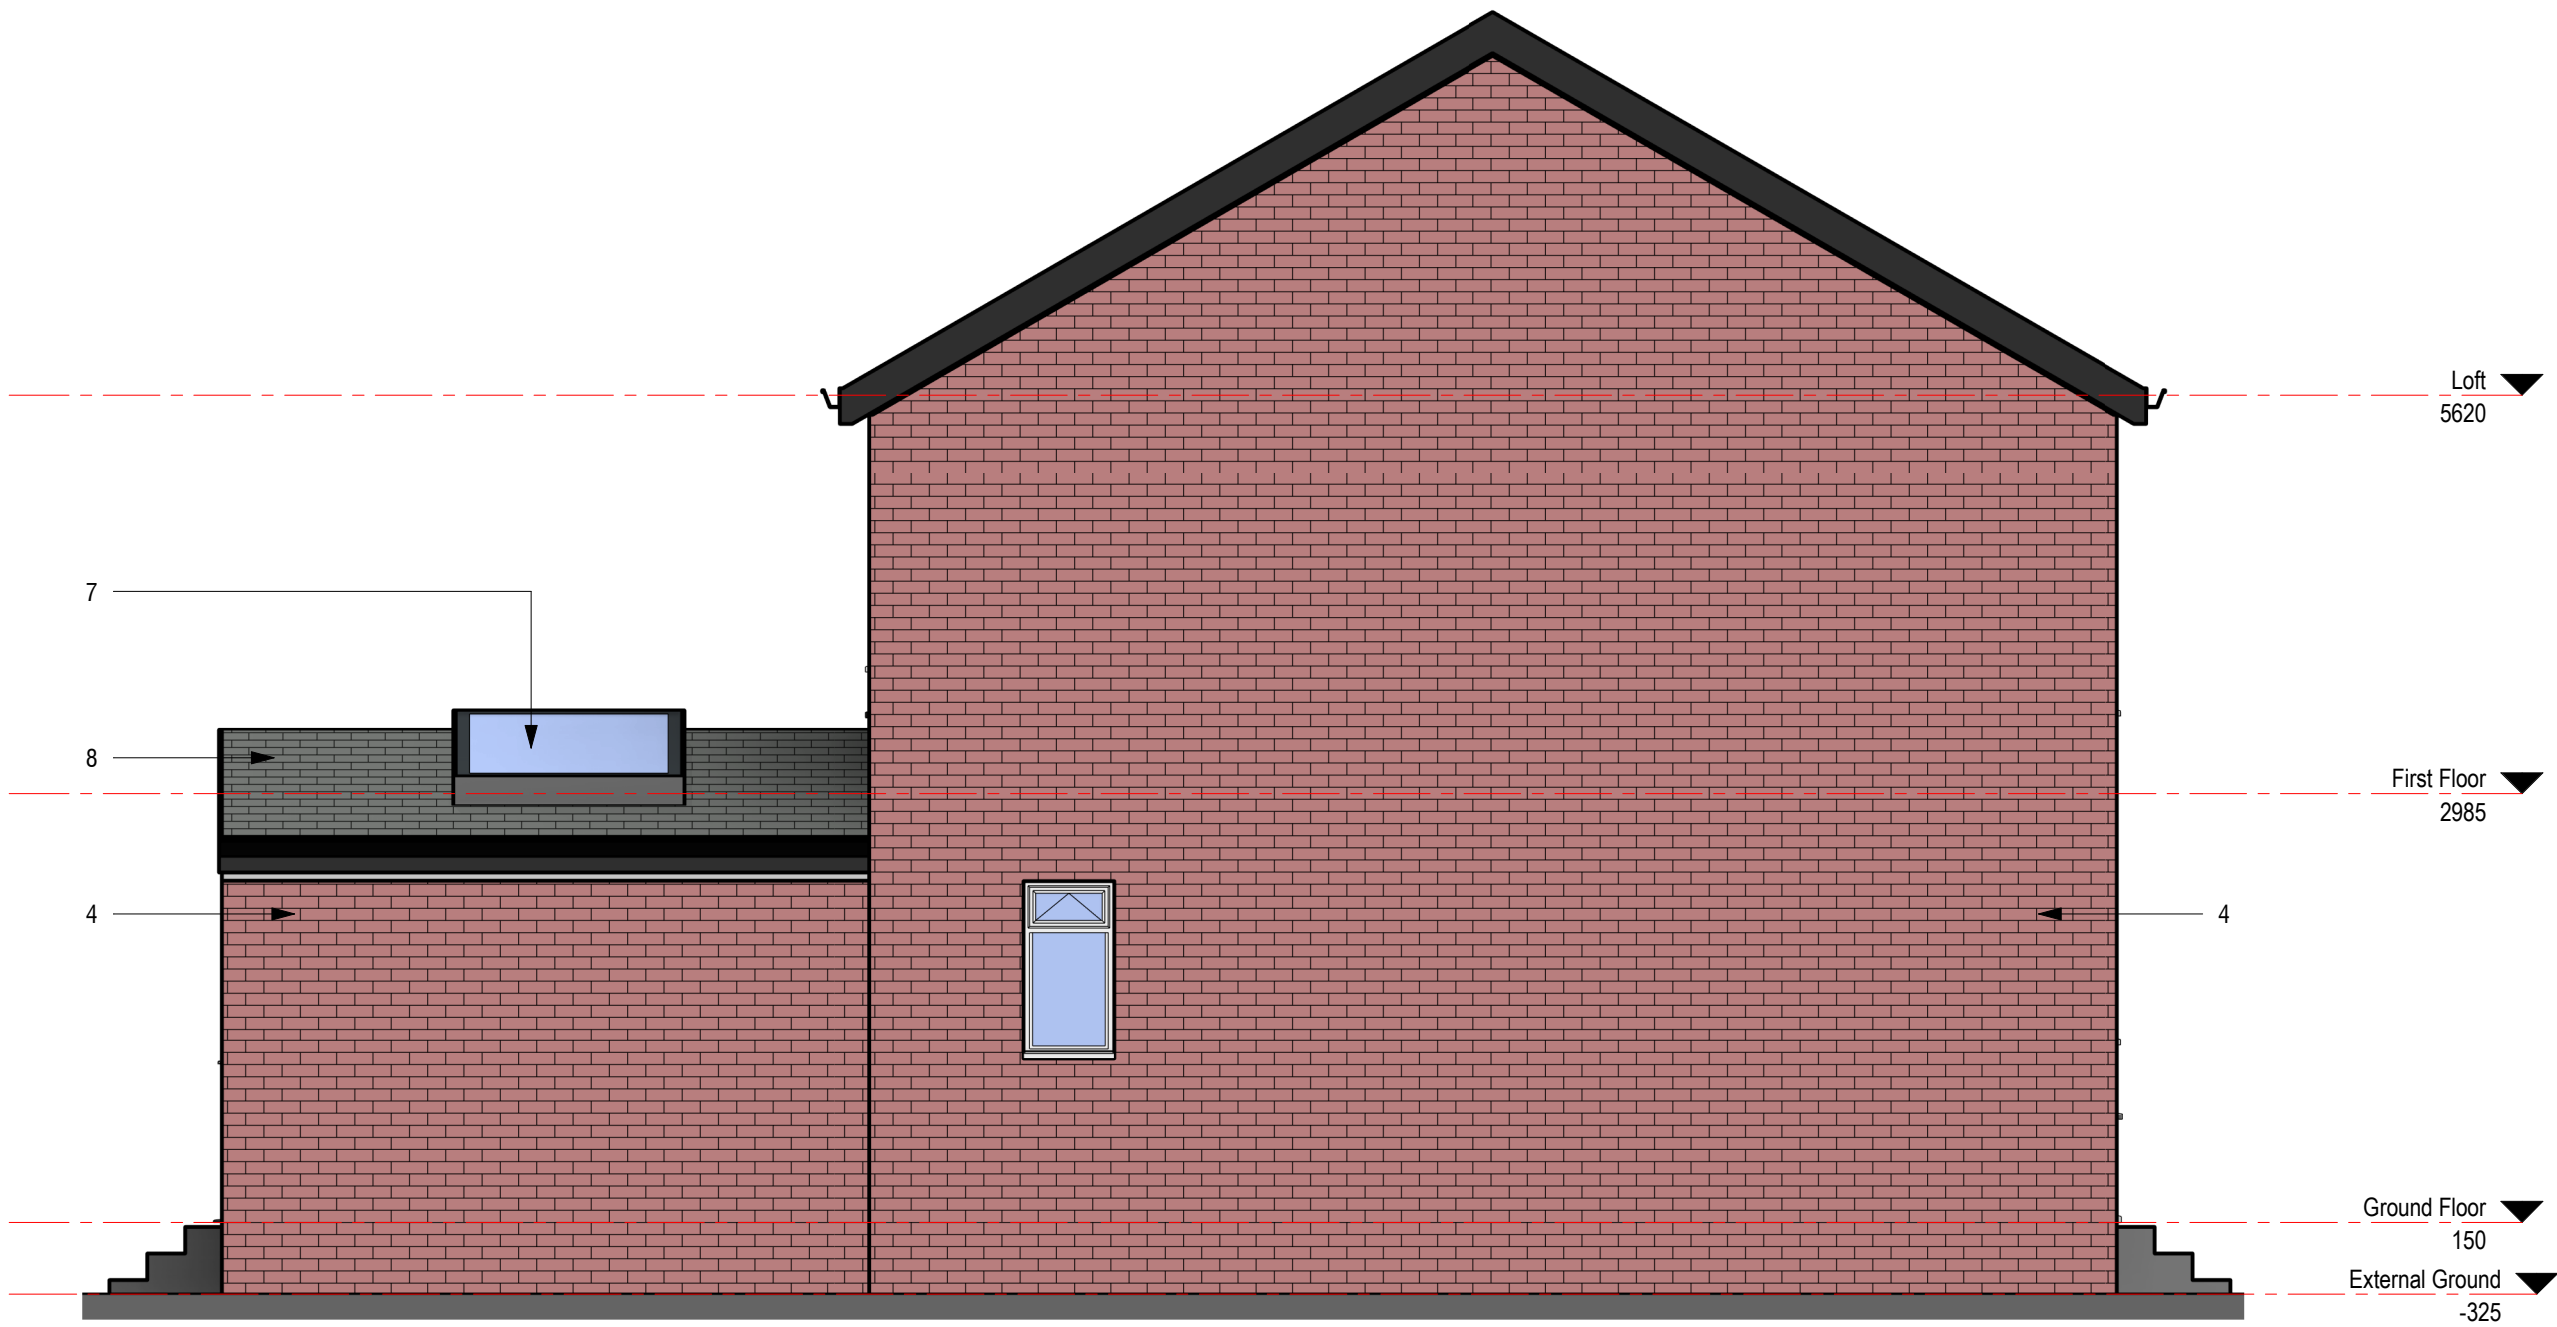

3 Proposed - Side 1 Elevation
1:50



2 Proposed - Rear Elevation
1:50

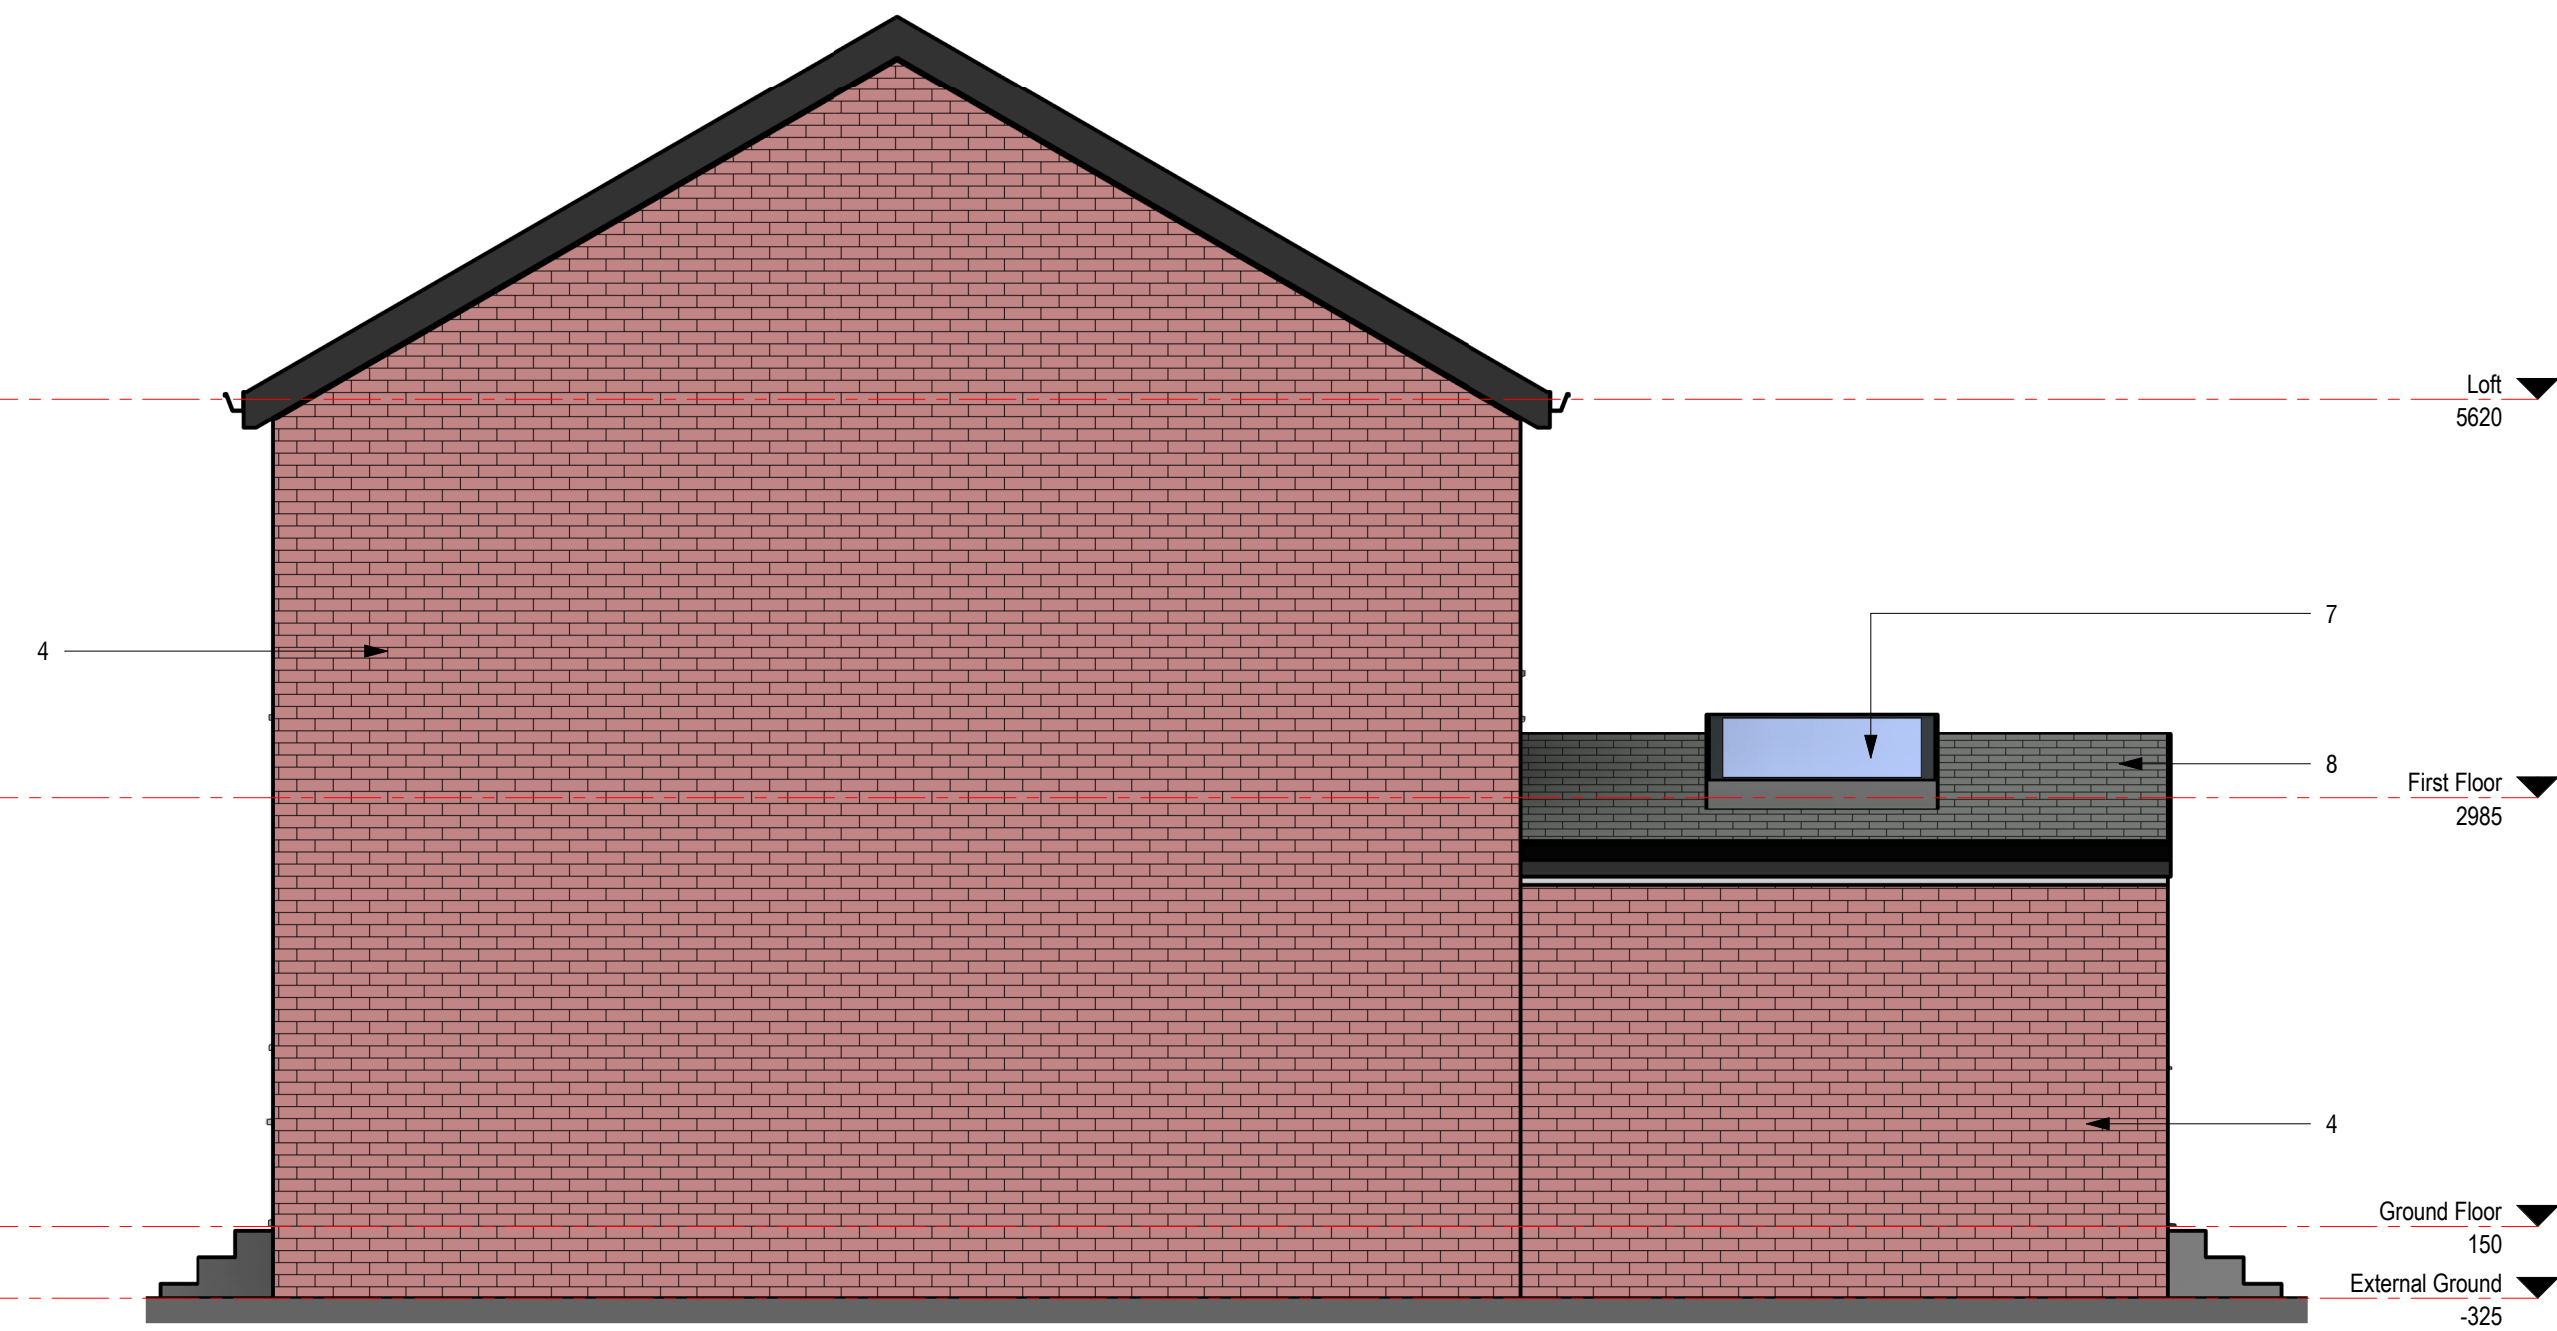

4 Proposed - Side 2 Elevation
1:50

FOR PLANNING APPROVAL

REV.	DESCRIPTION	BY	DATE
Upper Bank House, Stoneythorpe, Horsforth, Leeds, LS18 4BN			
t +447496156420		w www.aidadesign.co.uk	
e info@aidadesign.co.uk		@_aida_design	
30 CLERK GREEN STREET BATLEY WF17 7SE			
Client Mrs Tahera Mulla			
PROPOSED ELEVATIONS			
Drawing ref 30CGS003	scale(s) 1:50	original paper size A1	
This document is © AIDA Architecture. If in doubt ASK. Drawing measurements shall not be obtained by scaling. Verify all dimensions prior to construction. Immediately report any discrepancies on this document to the Architectural Technologist. This document shall be read in conjunction with associated models, specifications and related consultant's documents.			