




EAST ELEVATION
1:100

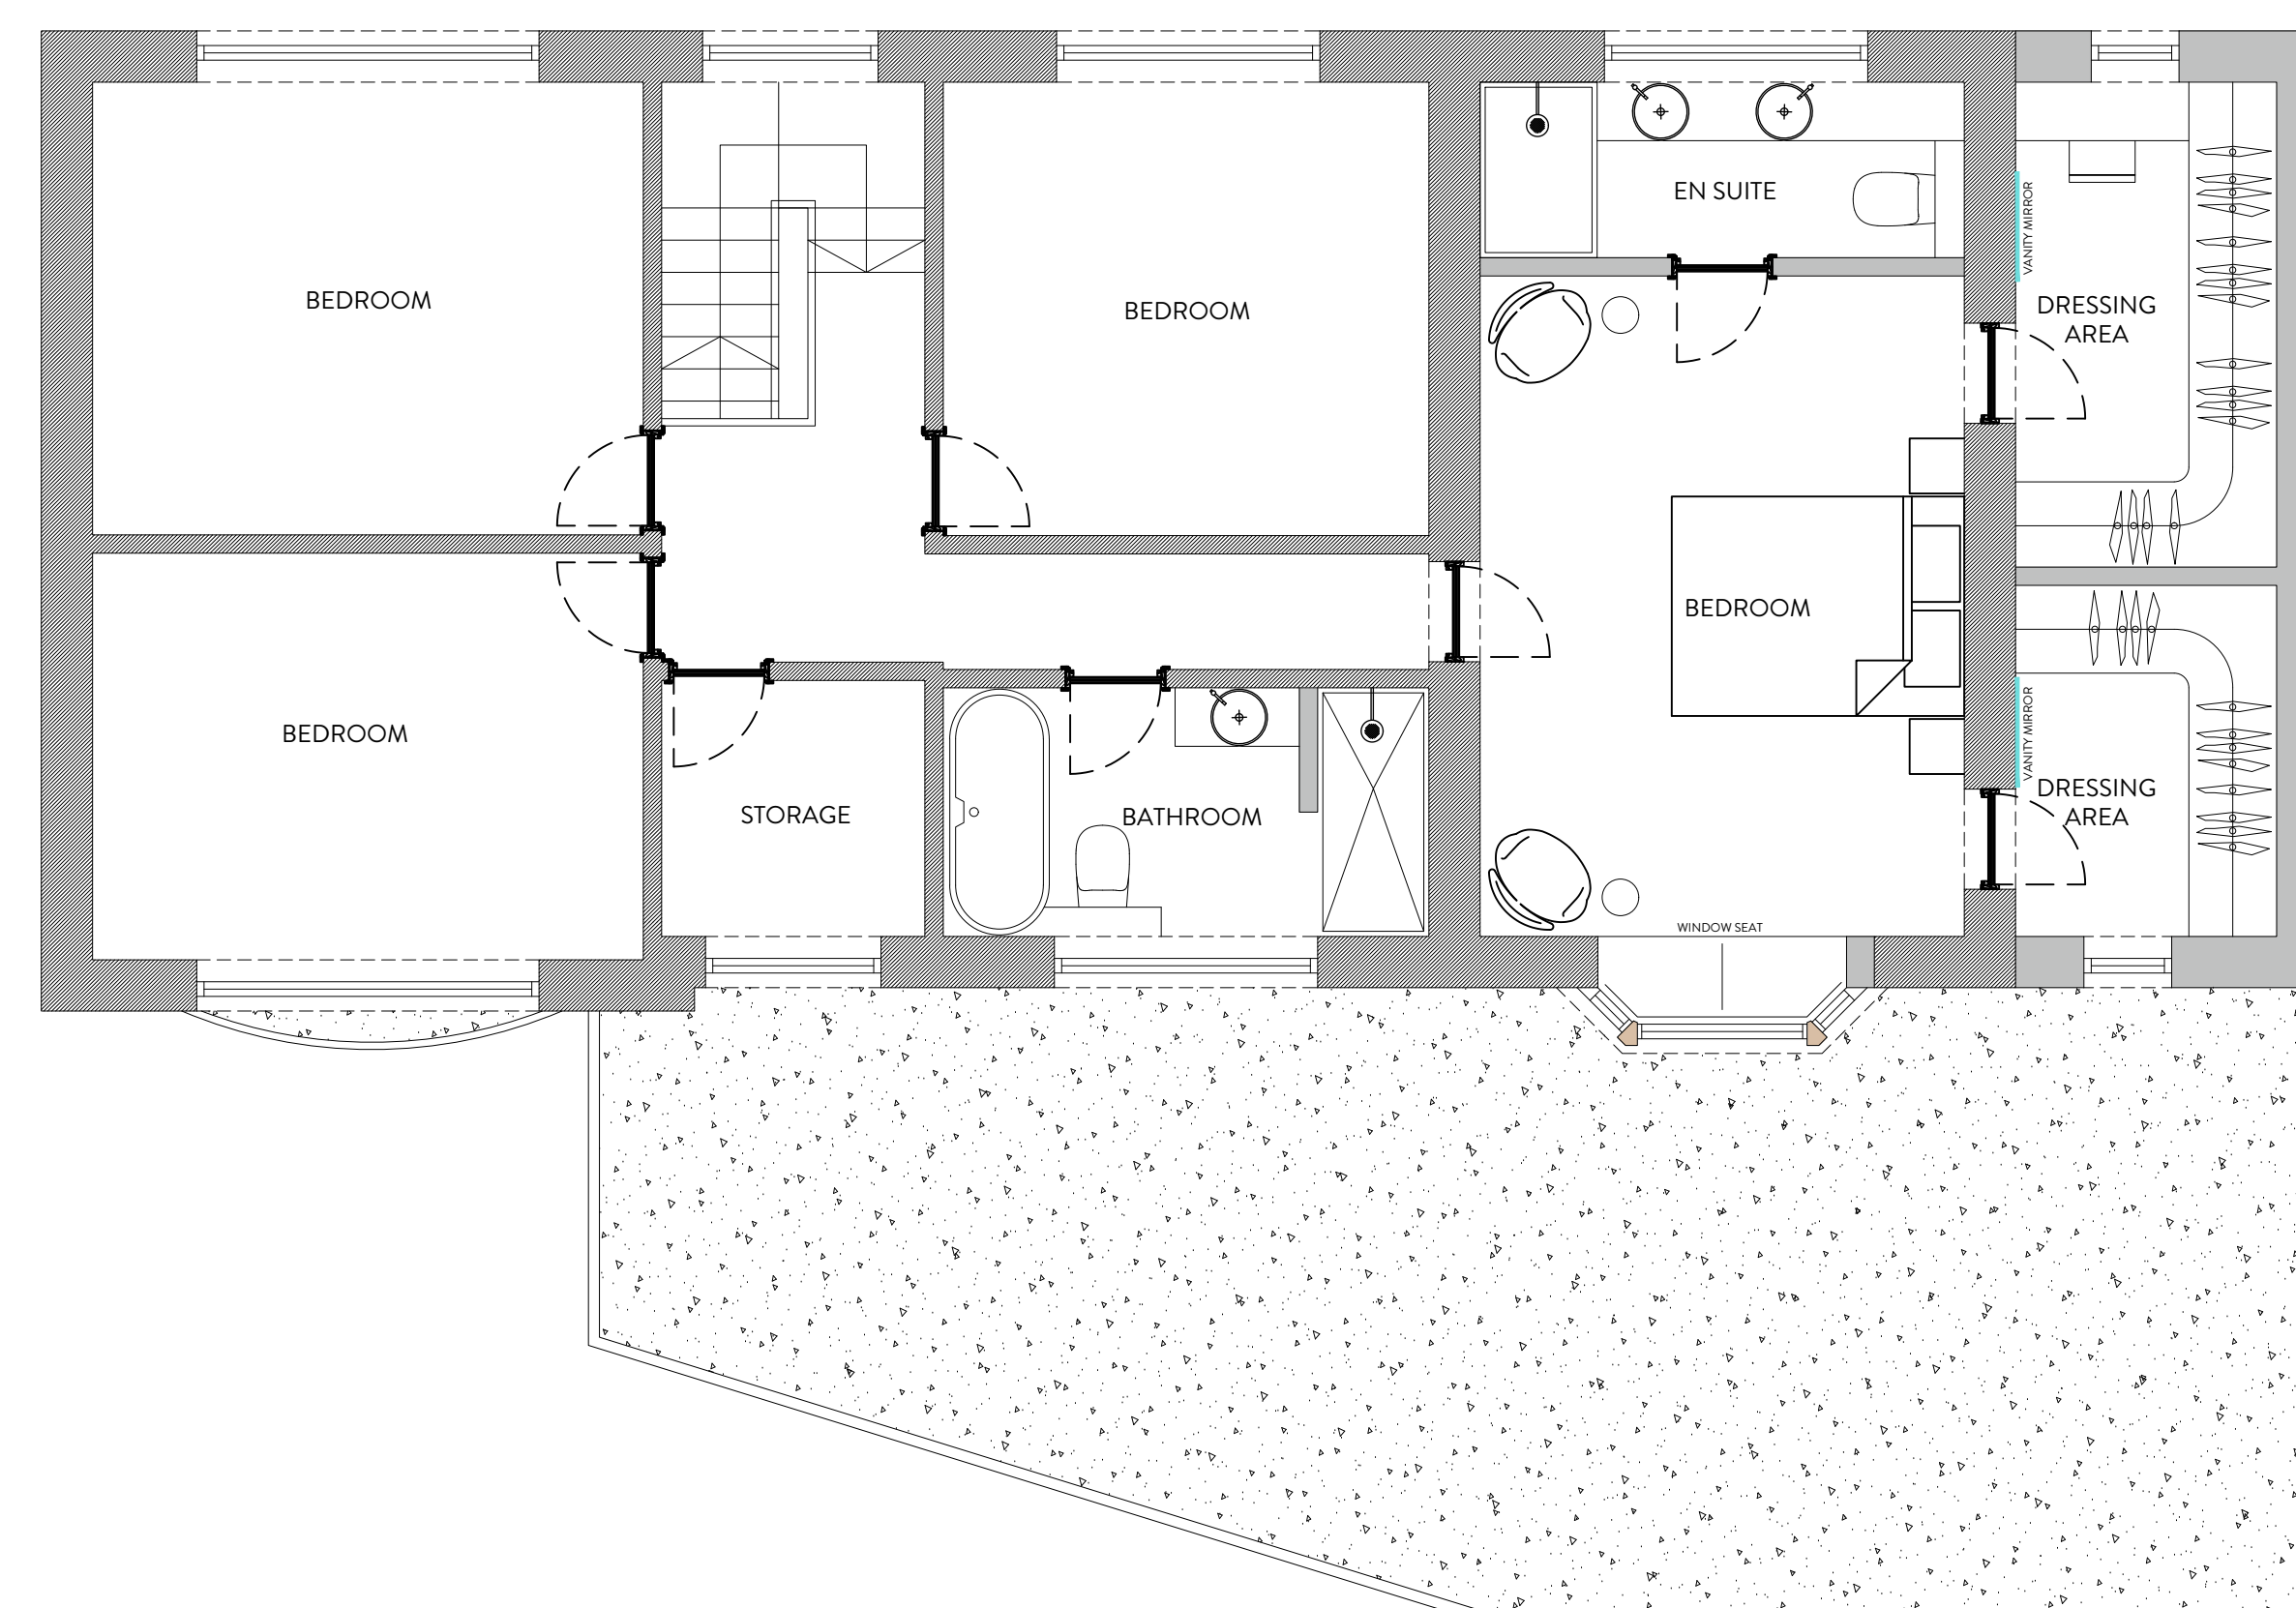

FIRST FLOOR PLAN
1:50

REVISION	DESCRIPTION	DATE	NOTES
A	ALTERATIONS TO CLIENTS COMMENTS	26/03/24	
-	-	-	
-	-	-	
Z	-	-	
-	-	-	
-	-	-	
e	-	-	
-	-	-	
-	-	-	
-	-	-	
-	-	-	

STATUS	PLANNING DRAWING	PROJECT TITLE			
ORANGE DESIGN STUDIO. ARCHITECTURAL PRACTICE		DRAWING TITLE			
		PROPOSED GA			
		SCALE	DRAWN	CHECKED	PROJECT REFERENCE
		1:50	EG	JH	ODS 23/819
hello@orangedesignstudio.co.uk 59A, Huddersfield Road, Mirfield, WF14 8AA orangedesignstudio.co.uk 01924 650930		PAPER SIZE	DWG NUMBER	DATE	REVISION
		A1	(20)001	30/01/24	A
		CLIENT			
		MS RAWAT & MR LANCASTER			