



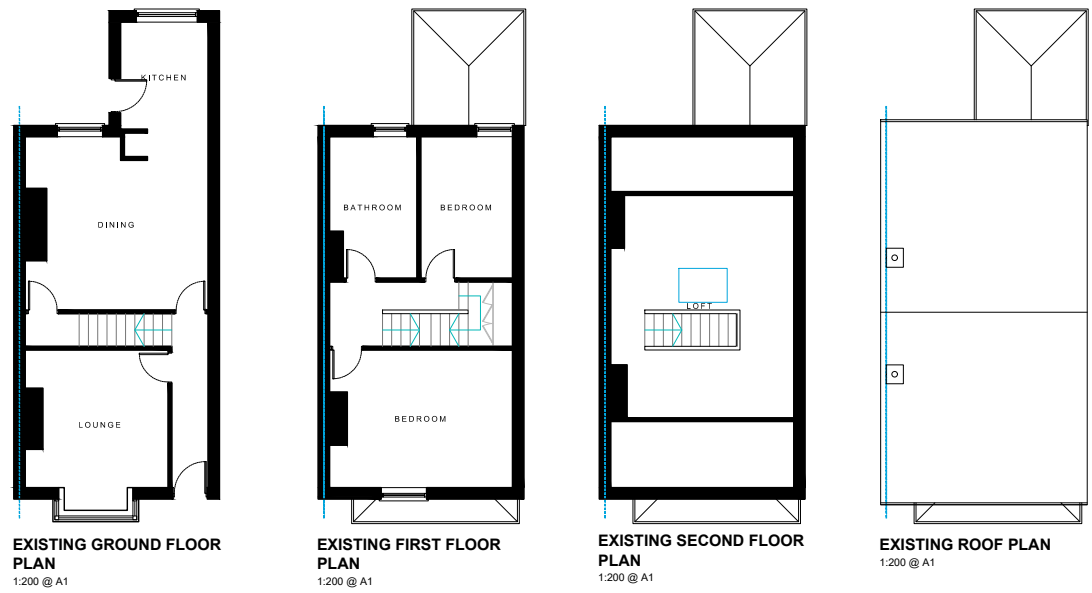


EXISTING SITE PLAN
@ SCALE 1:200 @ A1

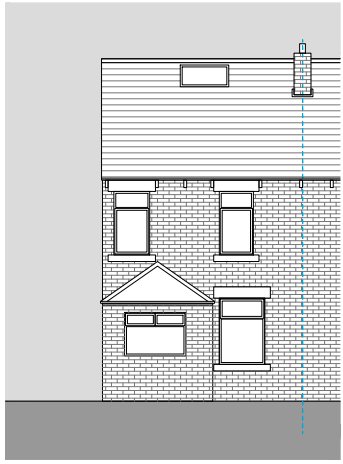


EXISTING REAR ELEVATION
1:200 @ A1



EXISTING REAR ELEVATION
1:200 @ A1

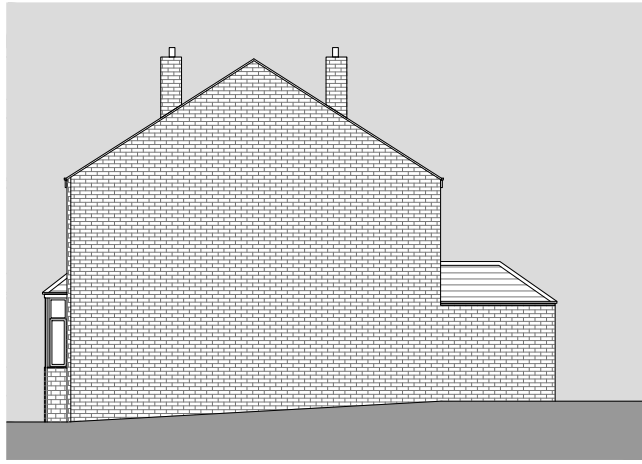


EXISTING SIDE ELEVATION
1:200 @ A1

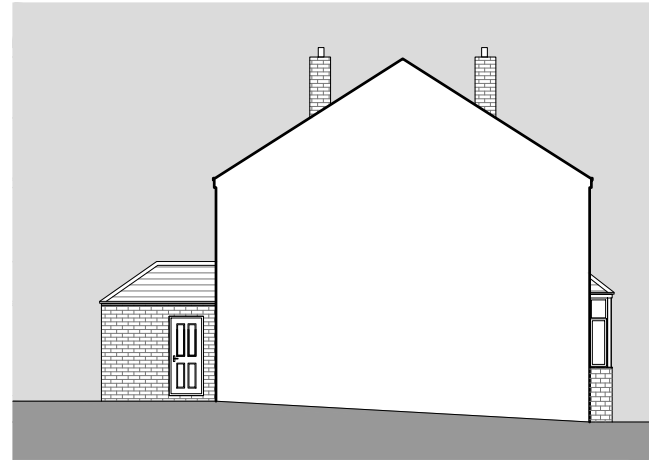


EXISTING OTHER SIDE ELEVATION
1:200 @ A1




PROPOSED SITE PLAN
@ SCALE 1:200 @ A1

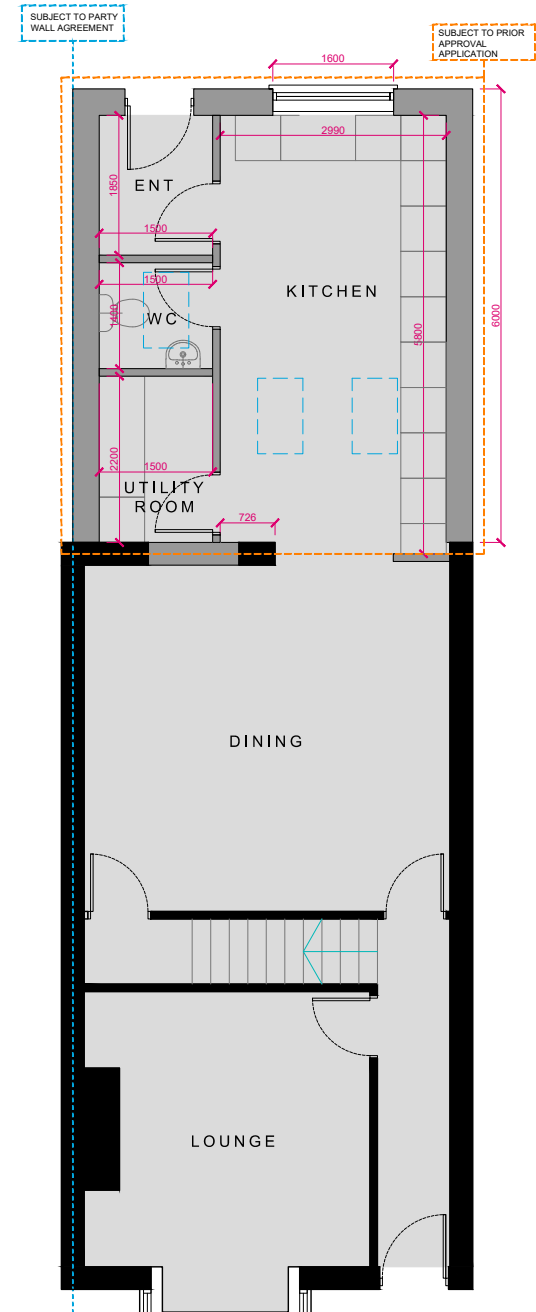


PROPOSED GROUND FLOOR PLAN
@ SCALE 1:100 @ A1

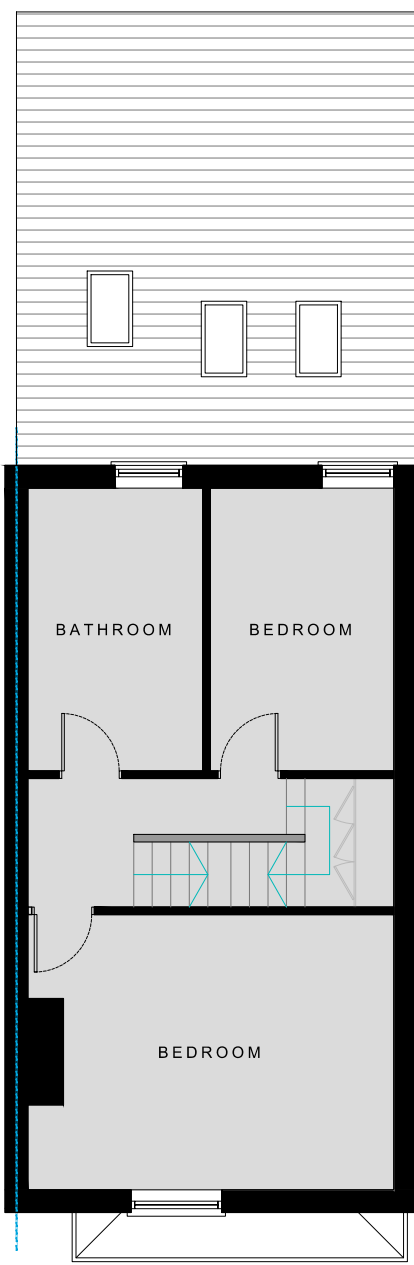

PROPOSED FIRST FLOOR PLAN
@ SCALE 1:100 @ A1

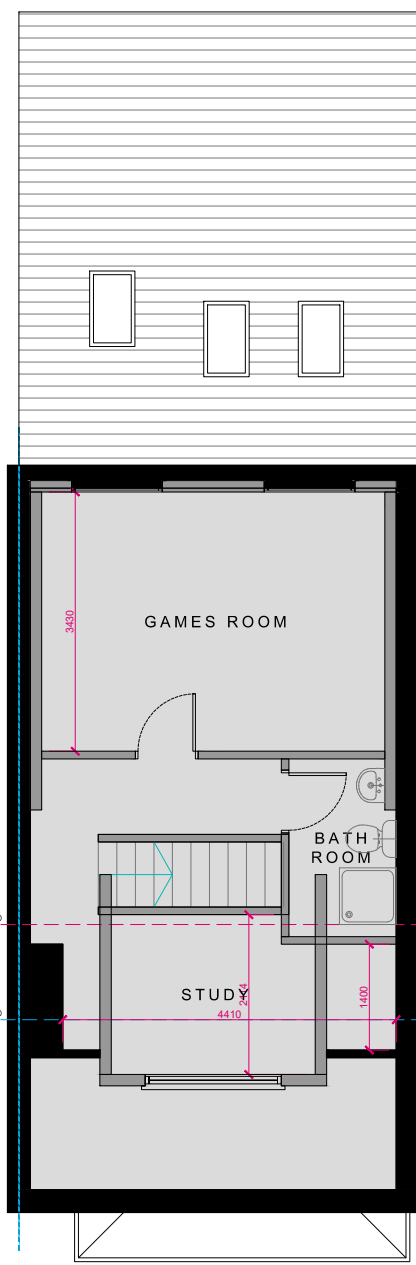


PROPOSED SECOND FLOOR PLAN
@ SCALE 1:100 @ A1

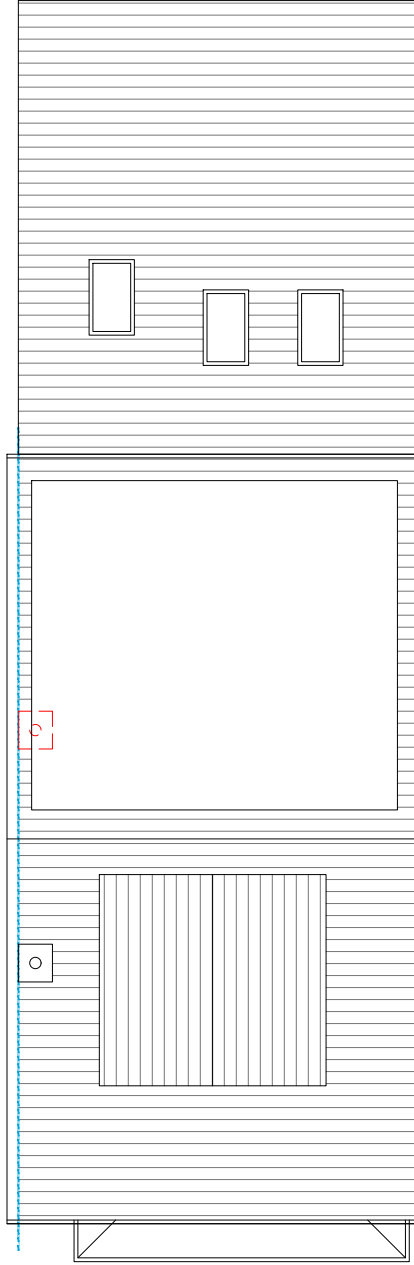


PROPOSED ROOF PLAN
@ SCALE 1:100 @ A1




PROPOSED FRONT ELEVATION
1:100 @ A1

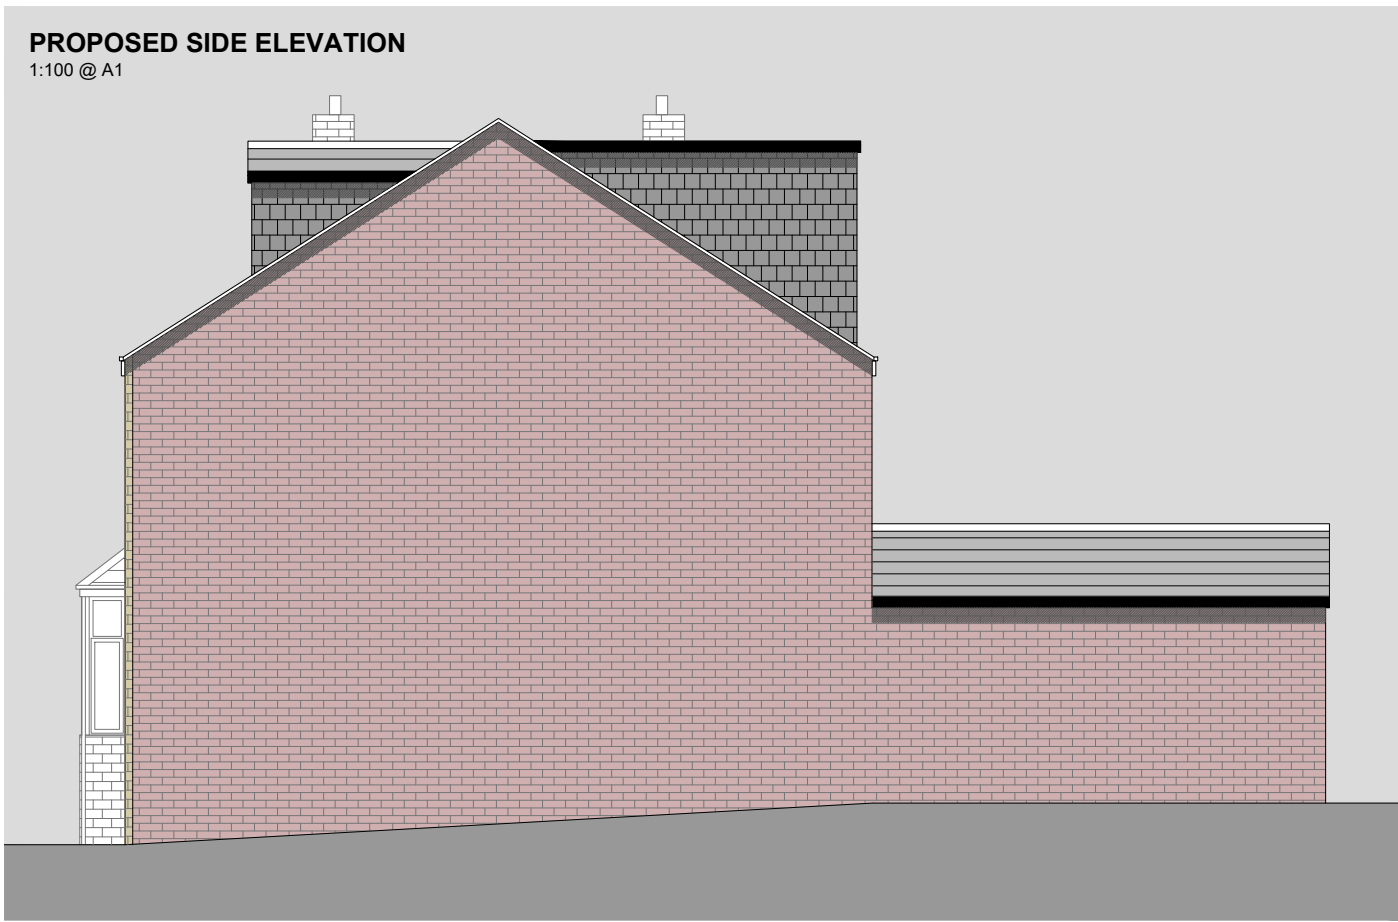

PROPOSED SIDE ELEVATION
1:100 @ A1

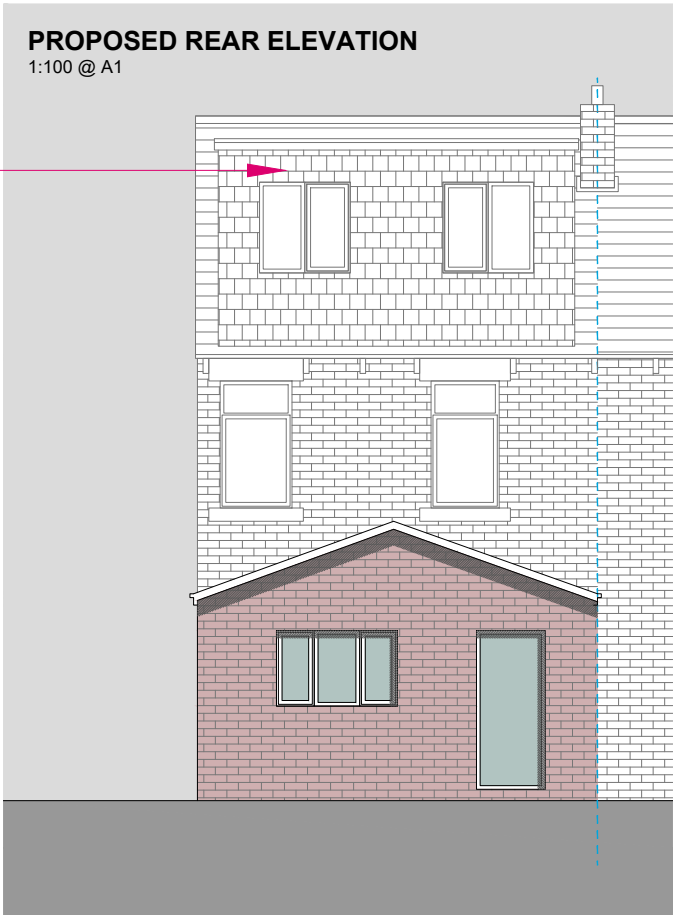

PROPOSED REAR ELEVATION
1:100 @ A1

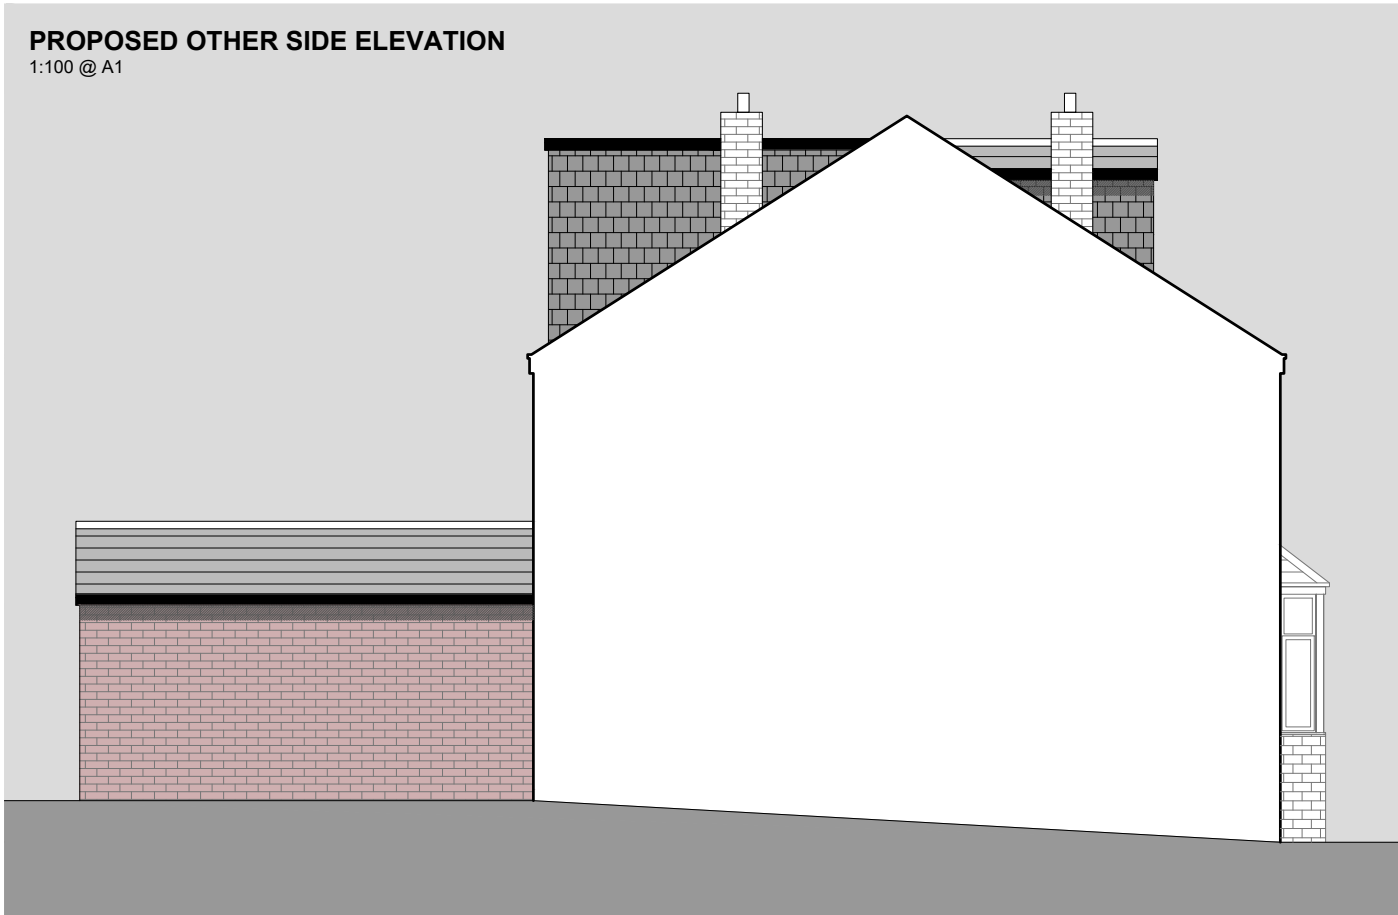

PROPOSED OTHER SIDE ELEVATION
1:100 @ A1

Use figured dimensions only. DO NOT SCALE.
All dimensions are in millimetres unless noted otherwise.
All levels are in metres above ordnance datum unless noted otherwise.
This drawing must be read in conjunction with all other relevant drawings and specifications from the Architect and other consultants.
© KUFIC 2023

NOTES:

KUFIC ARCHITECTS

Suite 24 Batley Business Park,
Technology Drive,
Batley WF17 6ER
Tel: 01924 694 404
info@kufic.co.uk
www.kufic.co.uk

PROJECT:
383 LEES HALL RD, DEWSBURY,
WF12 9HB

TITLE:
SINGLE STOREY REAR EXTENSION AND
DORMER

DESCRIPTION:
GROUPED PLANS AND ELEVATIONS

DATE: 17/07/23
SCALE: VARIES @ A1
DRAWN: HD
CHECKED: YA

DRAWING REF: 22258-D02-A
REV: