




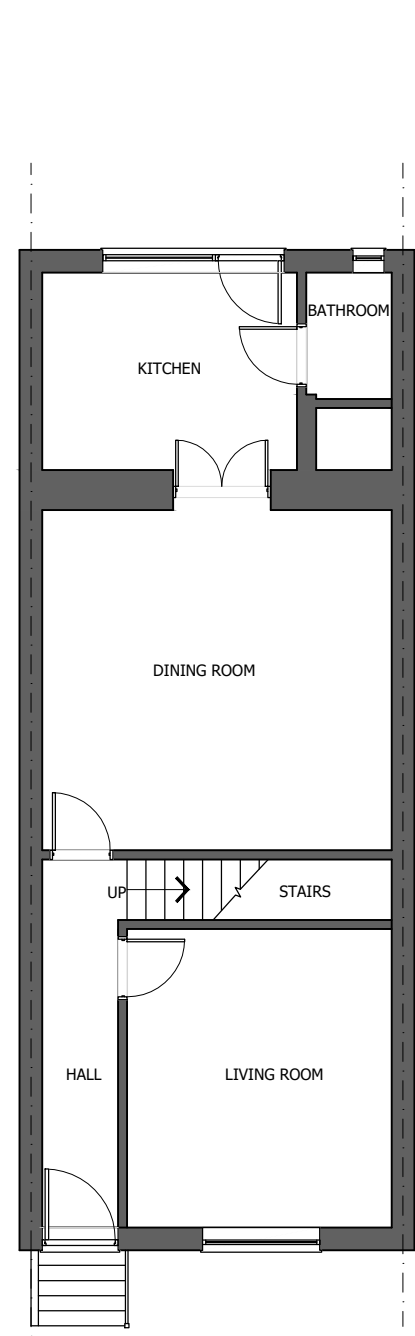


EXISTING
GROUND FLOOR PLAN

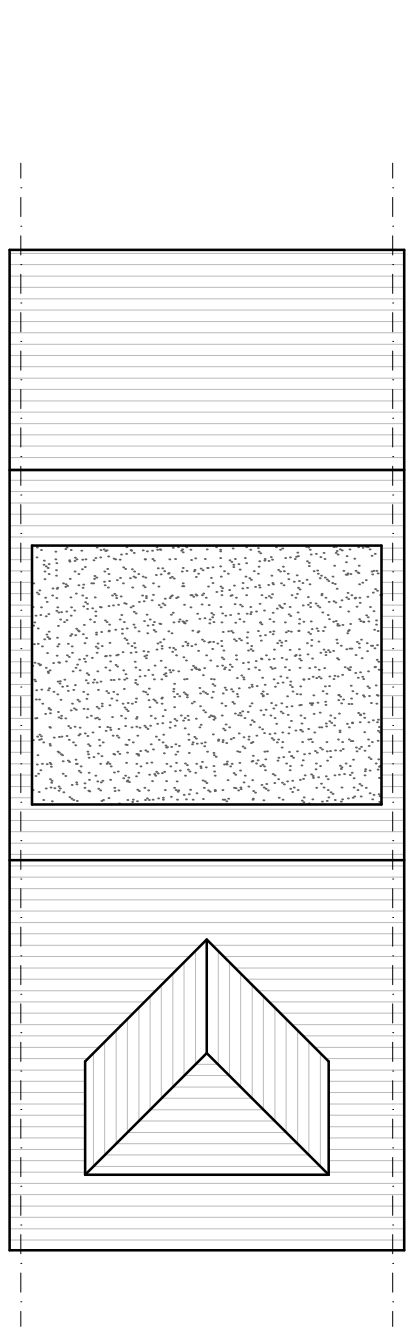


EXISTING
ROOF PLAN

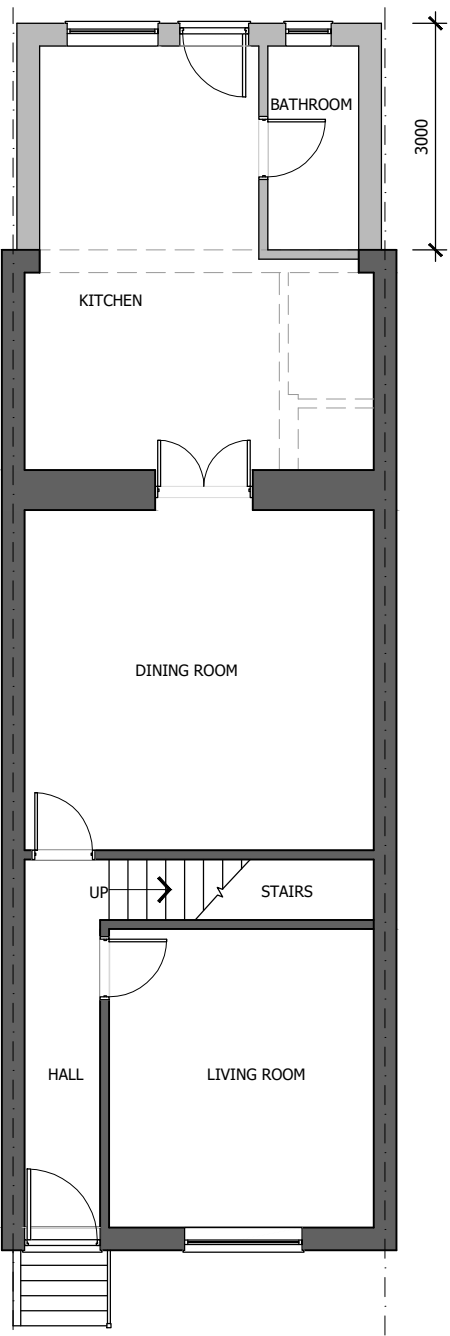

PROPOSED
GROUND FLOOR PLAN

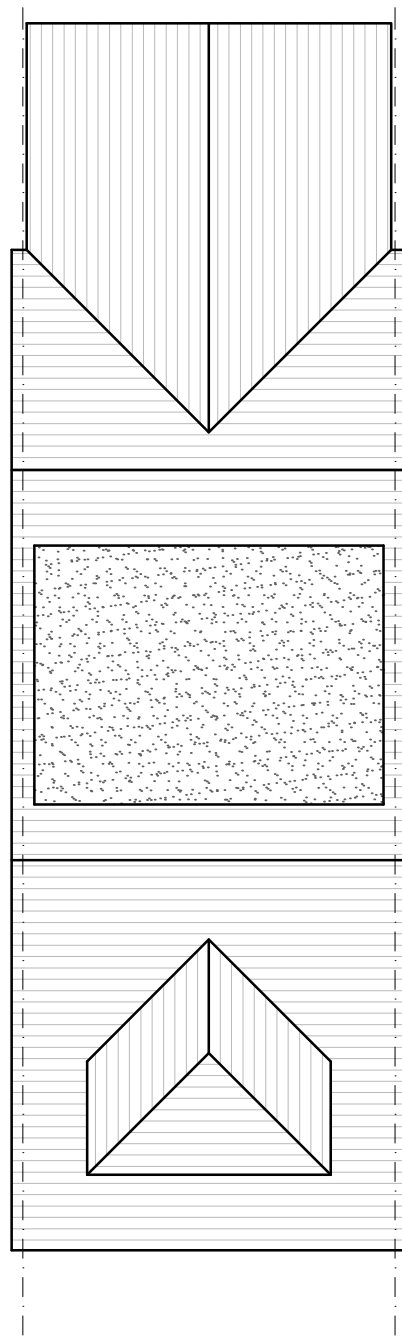

PROPOSED
ROOF PLAN

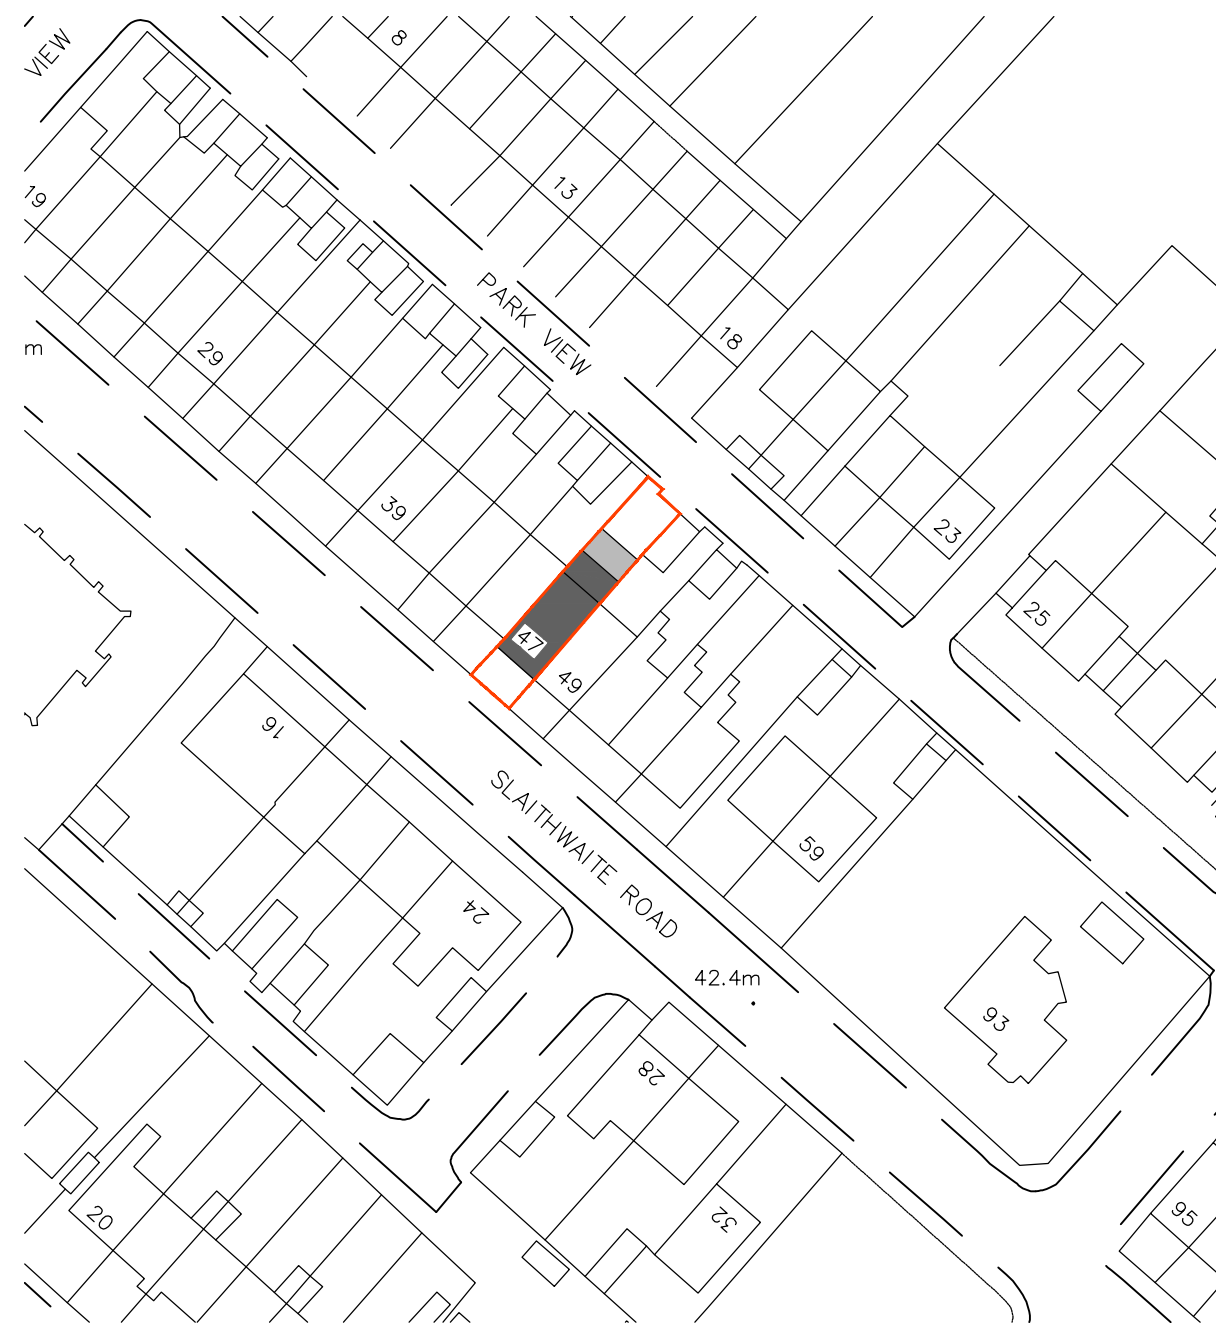

LOCATION PLAN
SCALE 1=1250
20 0 20 40 60 80 100 Metres




BLOCK PLAN
SCALE 1=500
5 0 5 10 20 40 Metres




EXISTING
FRONT ELEVATION



EXISTING
REAR ELEVATION

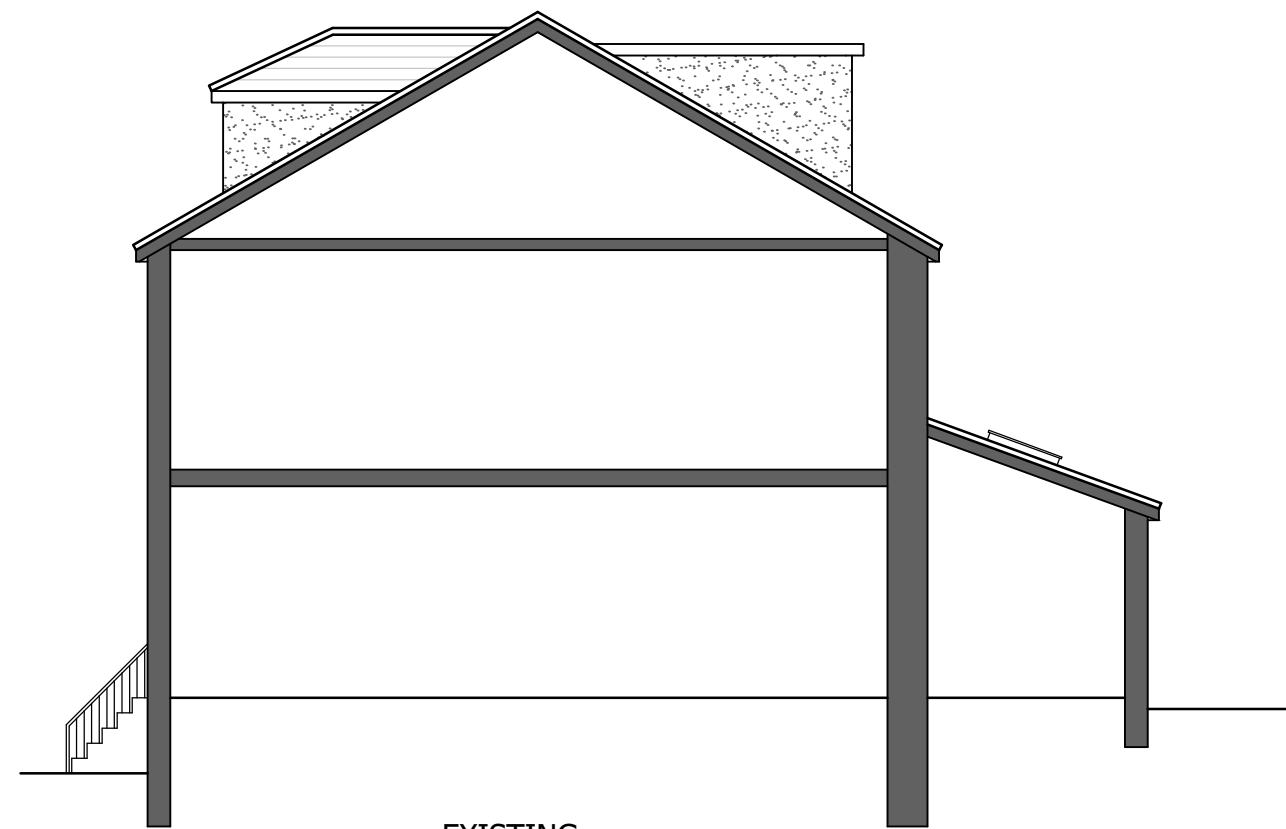

EXISTING
SECTIONAL ELEVATION

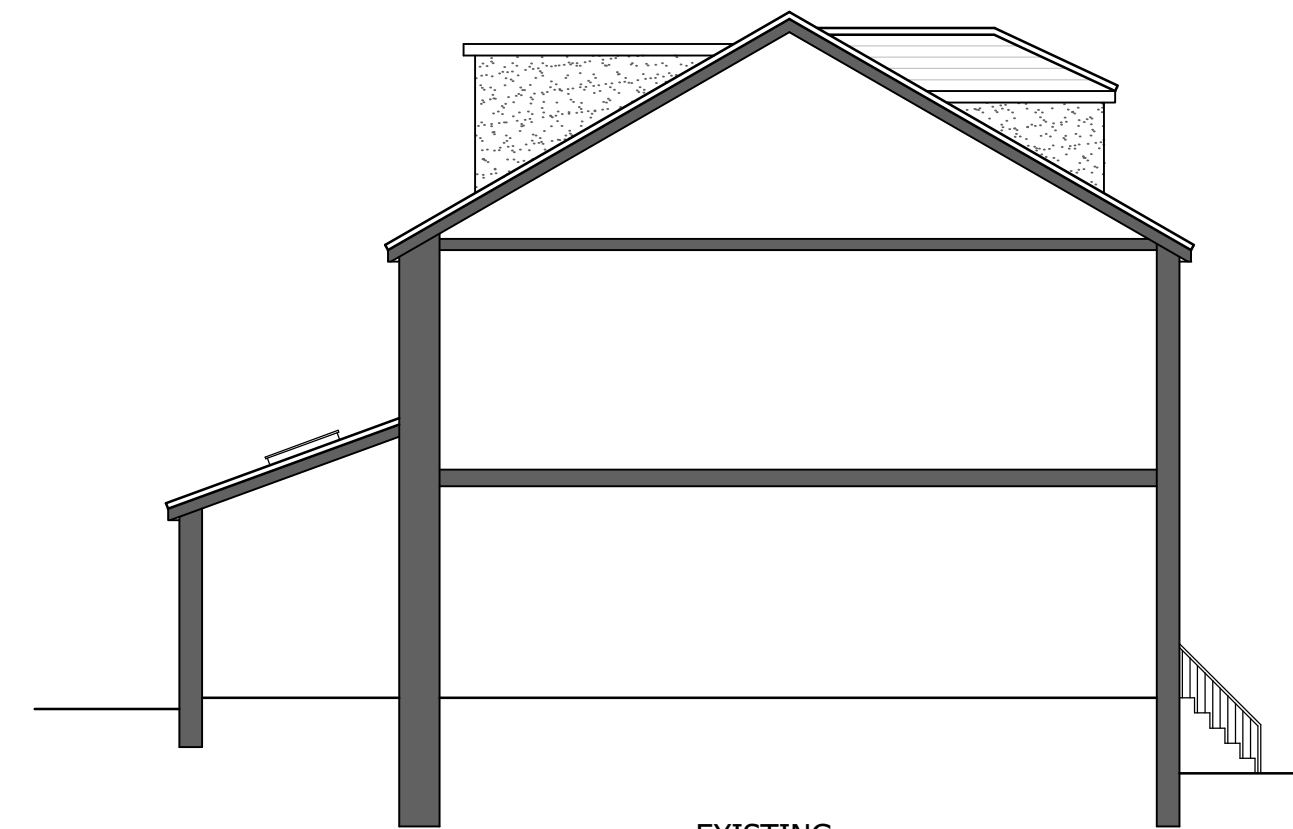


EXISTING
SECTIONAL ELEVATION




PROPOSED
FRONT ELEVATION



PROPOSED
REAR ELEVATION

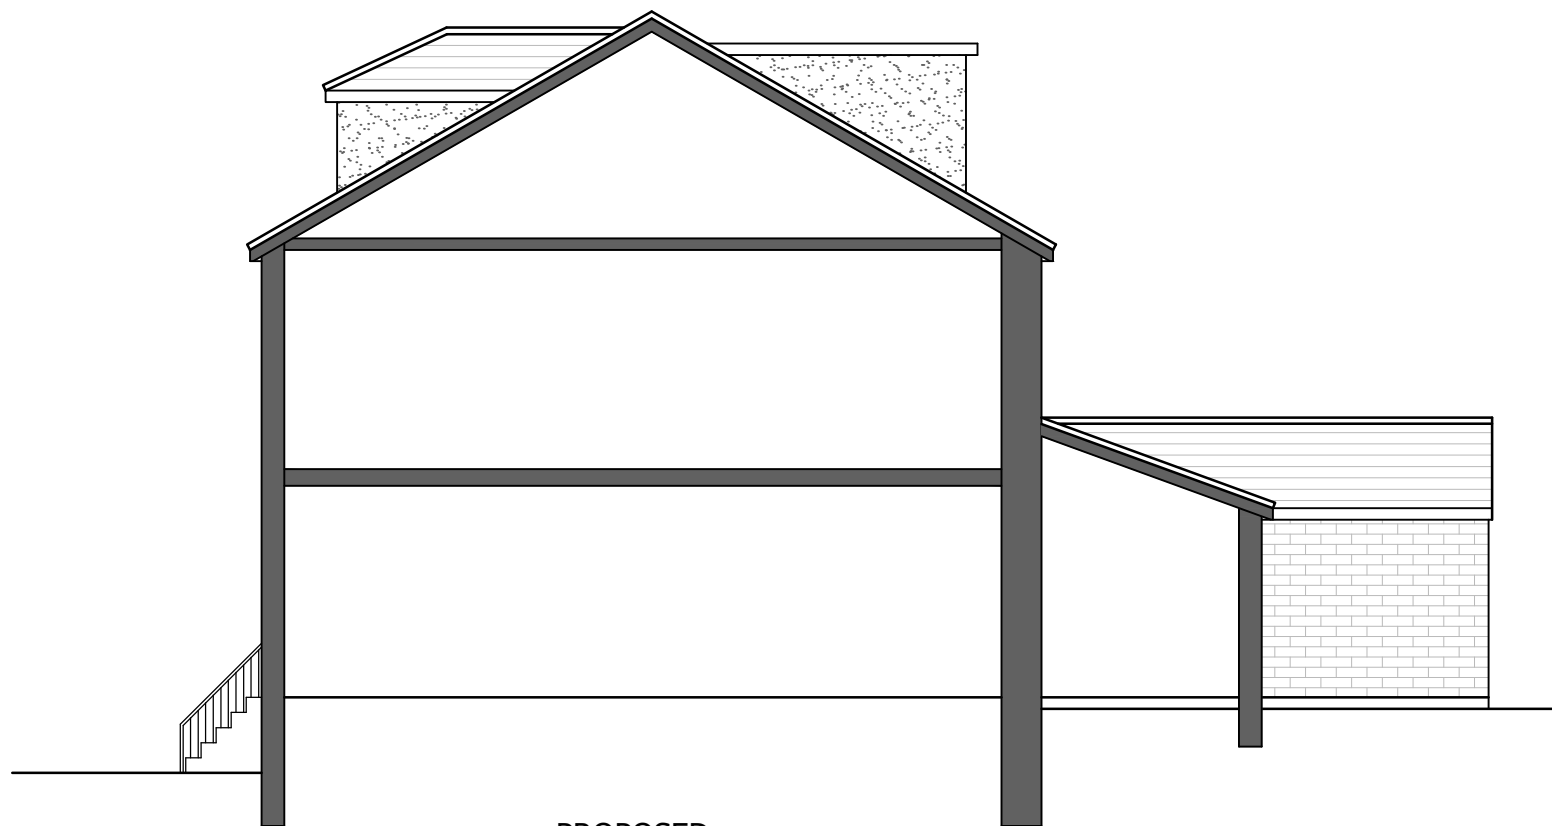

PROPOSED
SECTIONAL ELEVATION

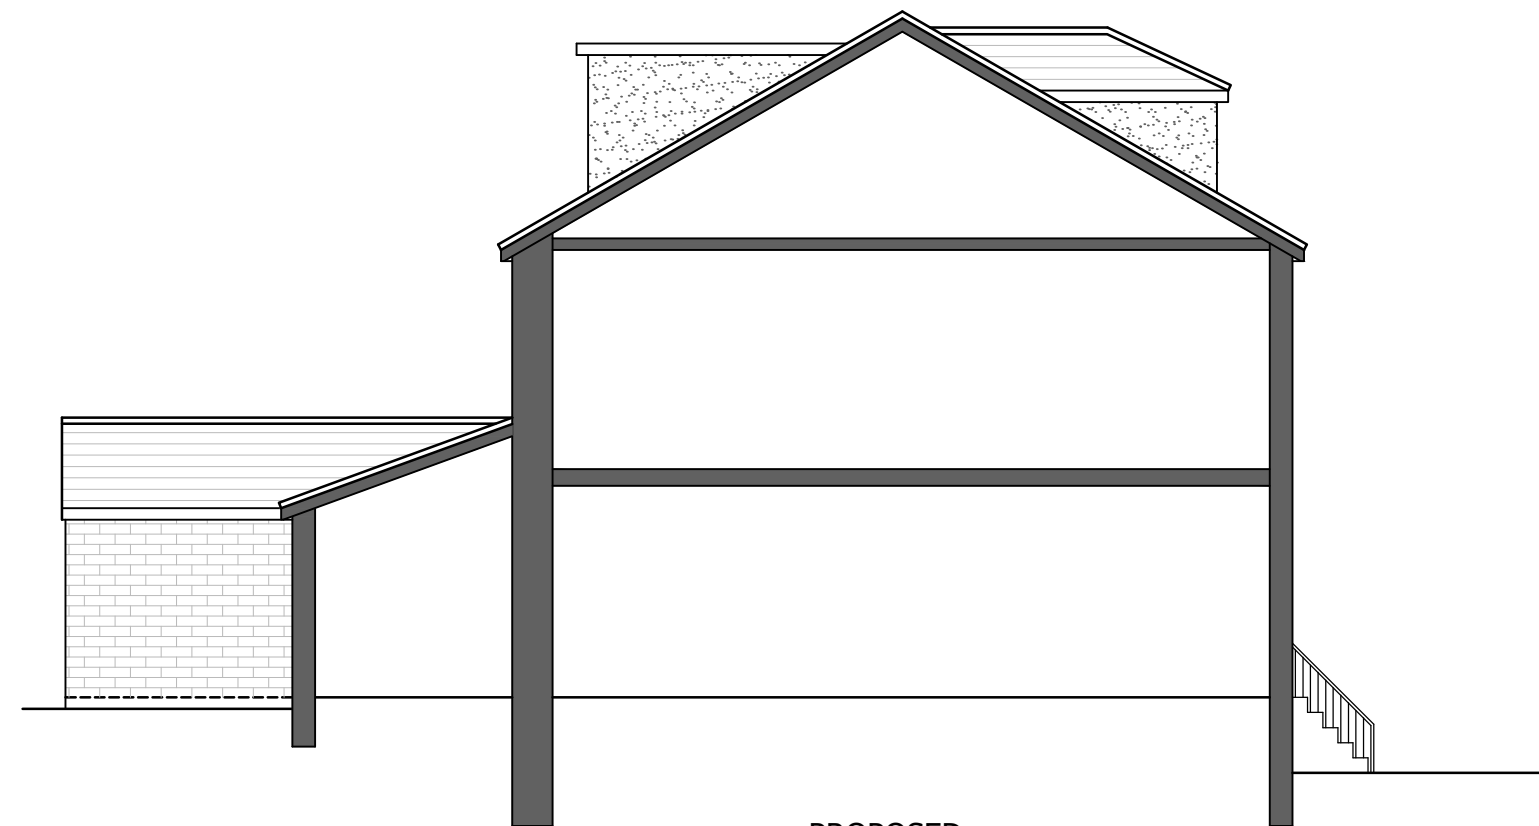

PROPOSED
SECTIONAL ELEVATION

HATCH KEY
BOUNDARY OUTLINE
EXISTING WALLS
PROPOSED WALLS

REV	DATE	BY	DESCRIPTION	CHK	APD
DRAWING STATUS: PLANNING					
AN Architectural Design and Structural Engineers Ltd CONTACT ASIF NEKI MOB: 07970 020 028 EMAIL: asif@andesigns.eu 61 Meadow St Preston PR1 1TS, UK					
CLIENT Mr S. Ebrahim 47 Slaithwaite Road Thornhill Lees Dewsbury WF12 9DL					
PROJECT: SINGLE STOREY REAR EXTENSION					
TITLE: EXISTING AND PROPOSED FLOOR PLANS AND ELEVATIONS					
SCALE @ SIZE: 1:100		CHECKED: AN		APPROVED:	
CAD FILE:		DESIGN DRAWN: AN		DATE: FEB 2024	
PROJECT No:		DRAWING No: 02		REV:	

DO NOT SCALE