




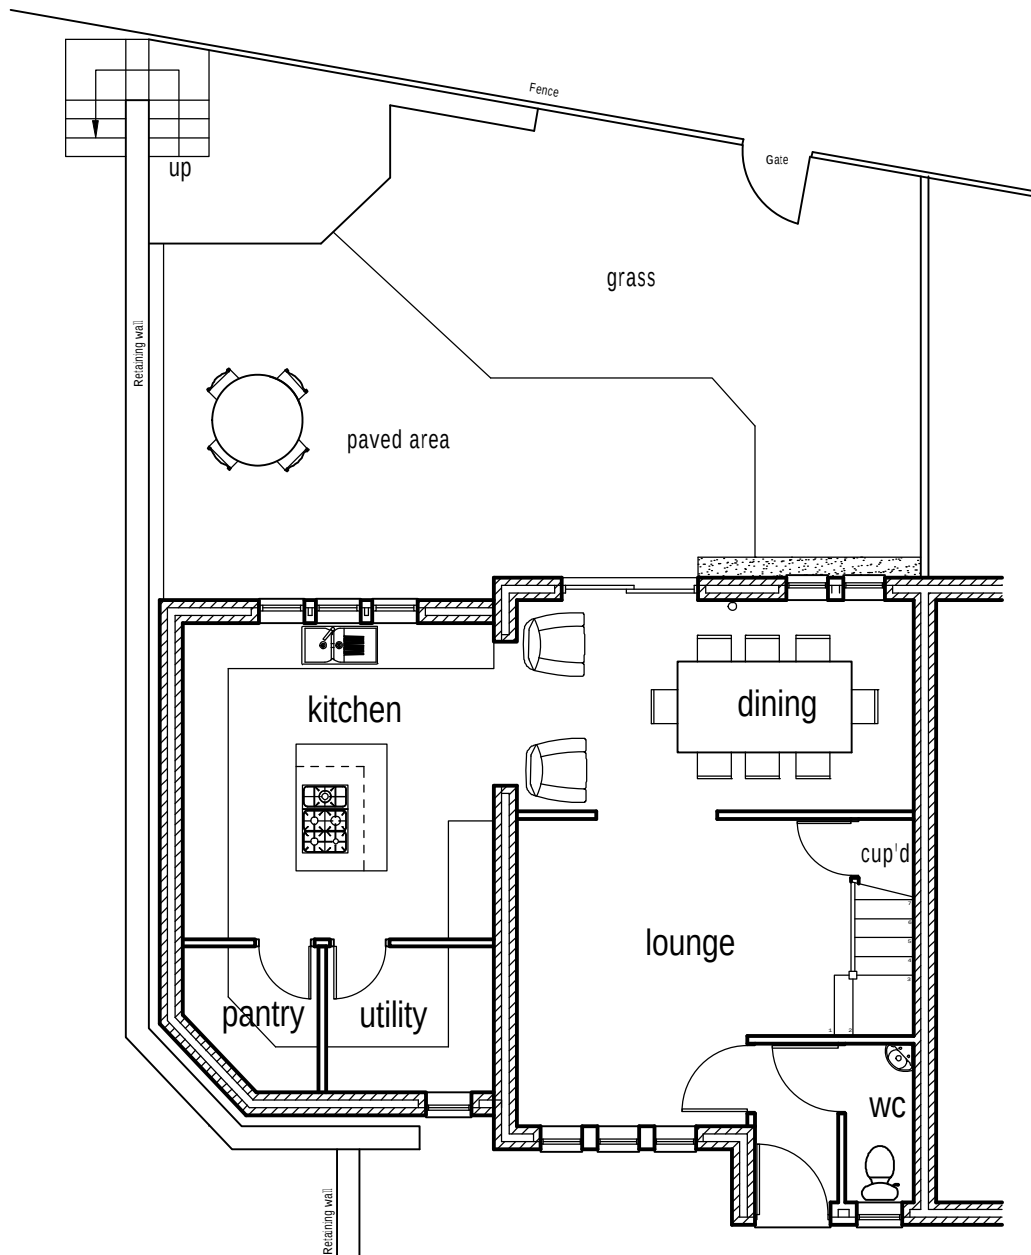

Proposed Ground Floor Layout (1:100)

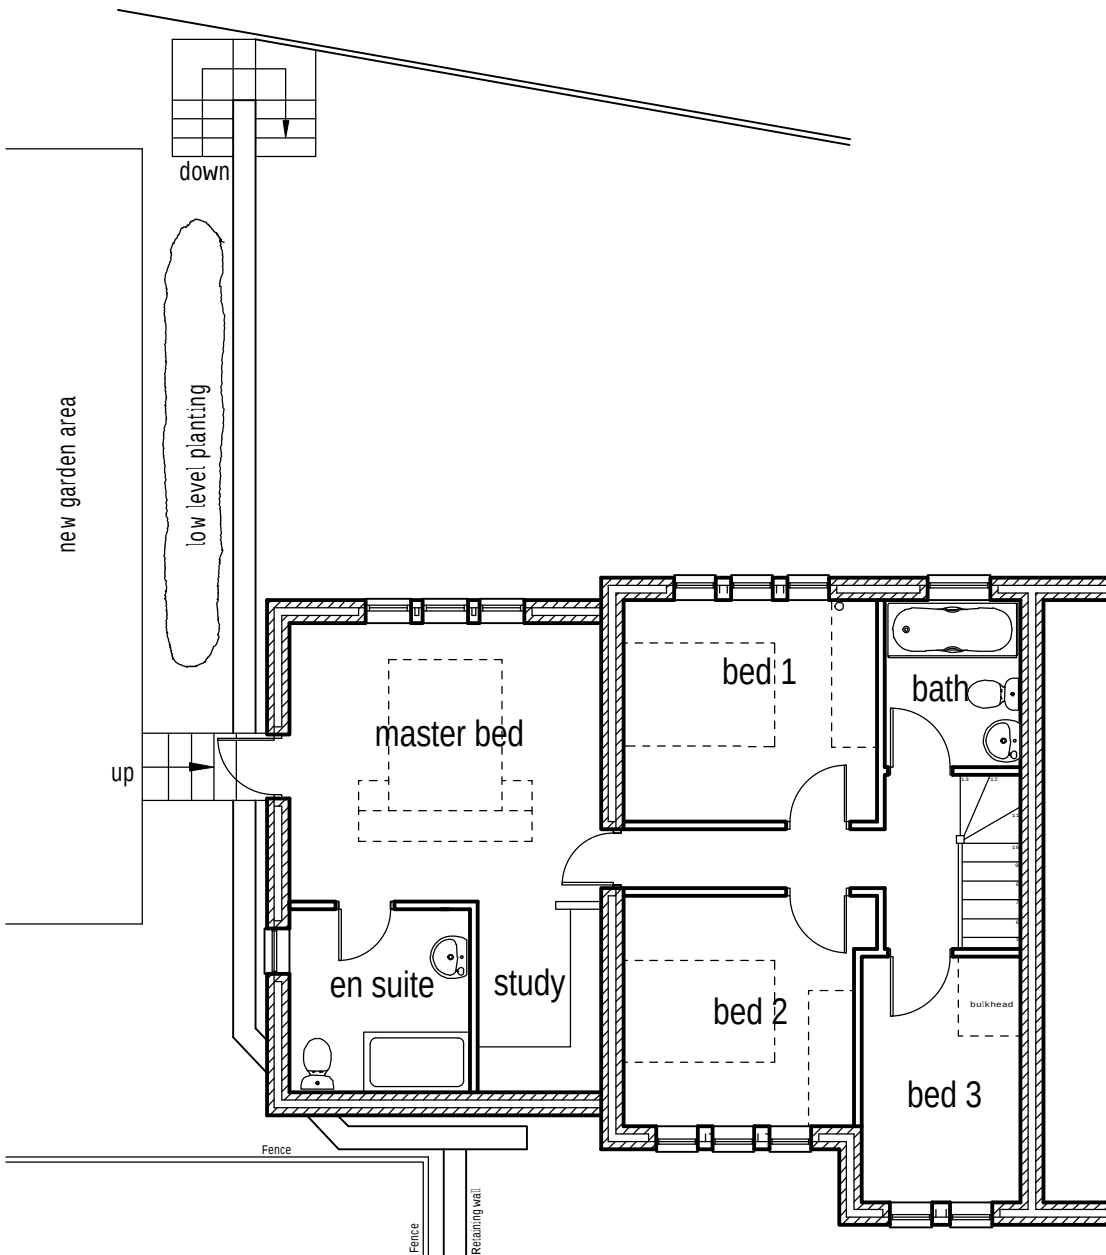

Proposed First Floor Layout (1:100)

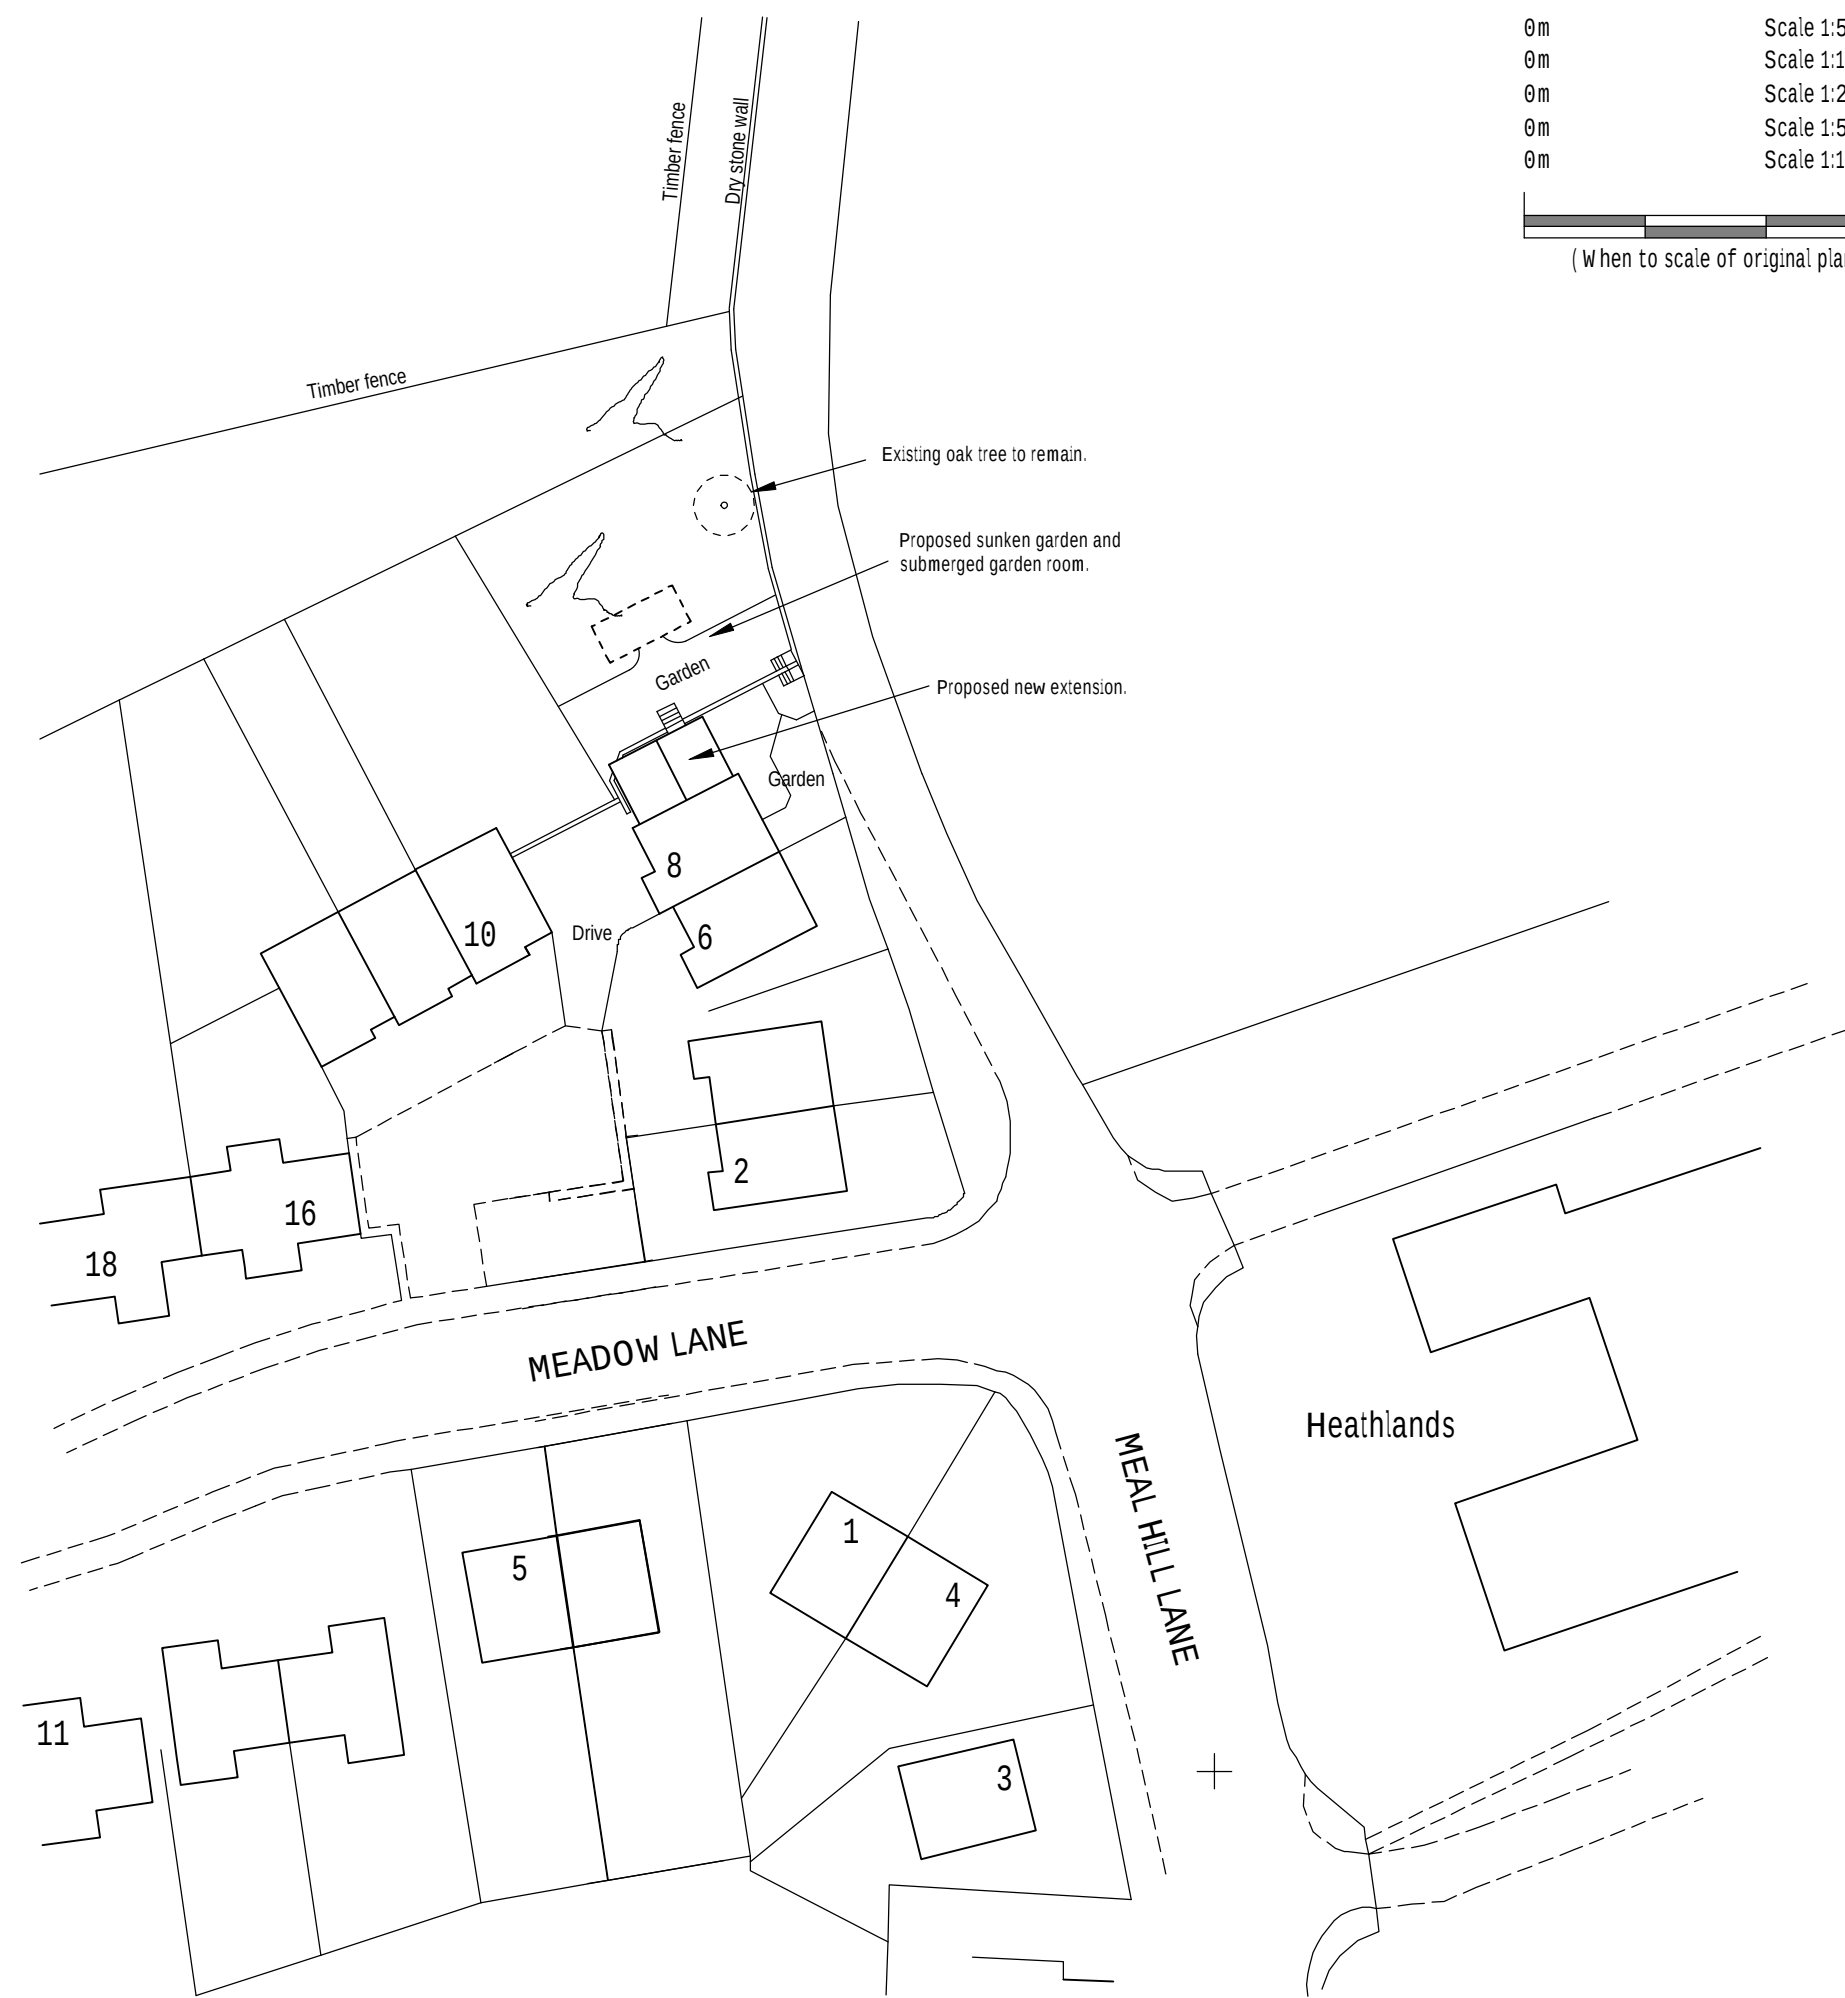


Proposed block plan (1:500)


Refer to drawing 03 for proposed site plan.



Proposed front elevation (1:100)

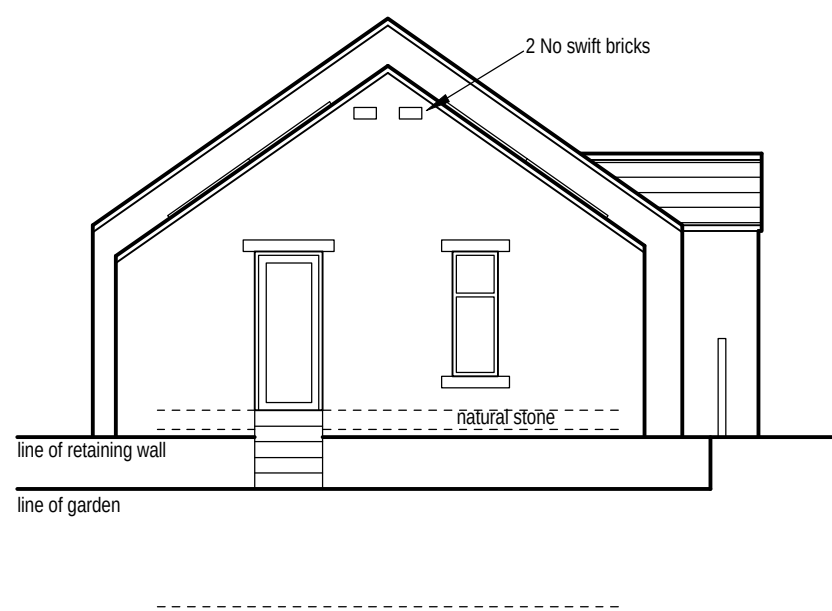

Proposed side elevation (1:100)

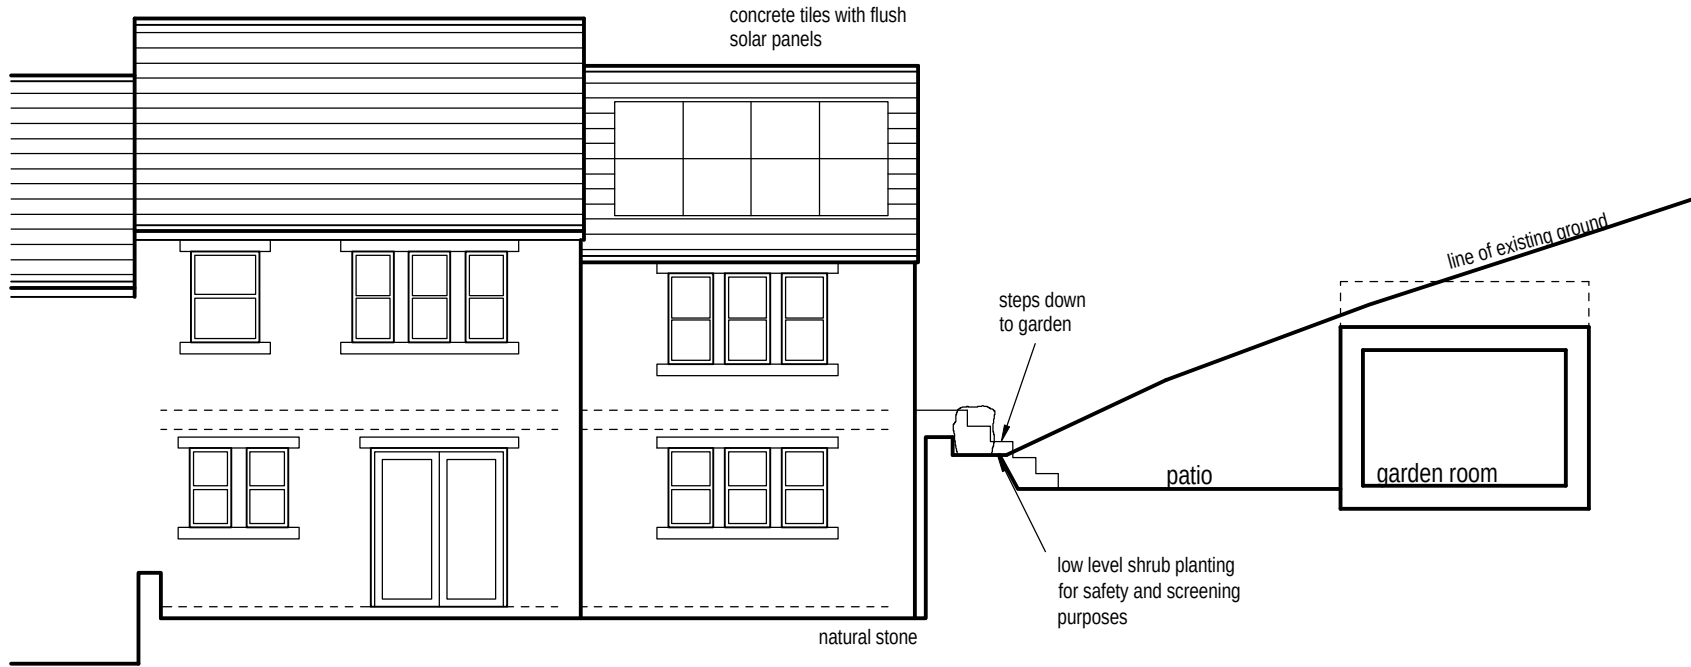

Proposed rear elevation (1:100)



Colne Valley Design
8 Meadow Lane
Slaithwaite
Huddersfield HD7 5EX

Tel: 01484 842097
Mobile: 07867 803312
E-mail: mitchell@sbhomes.co.uk

Proprietor: S.A. Mitchell (AIOB)

Project

Proposed extension.

For

Mr S Mitchell.

Address

8 Meadow Lane
Slaithwaite
HD7 5EX.

Title

Proposed layouts and elevations.

Job No.

Drawing number

P 02.

Date

Feb 2024.