




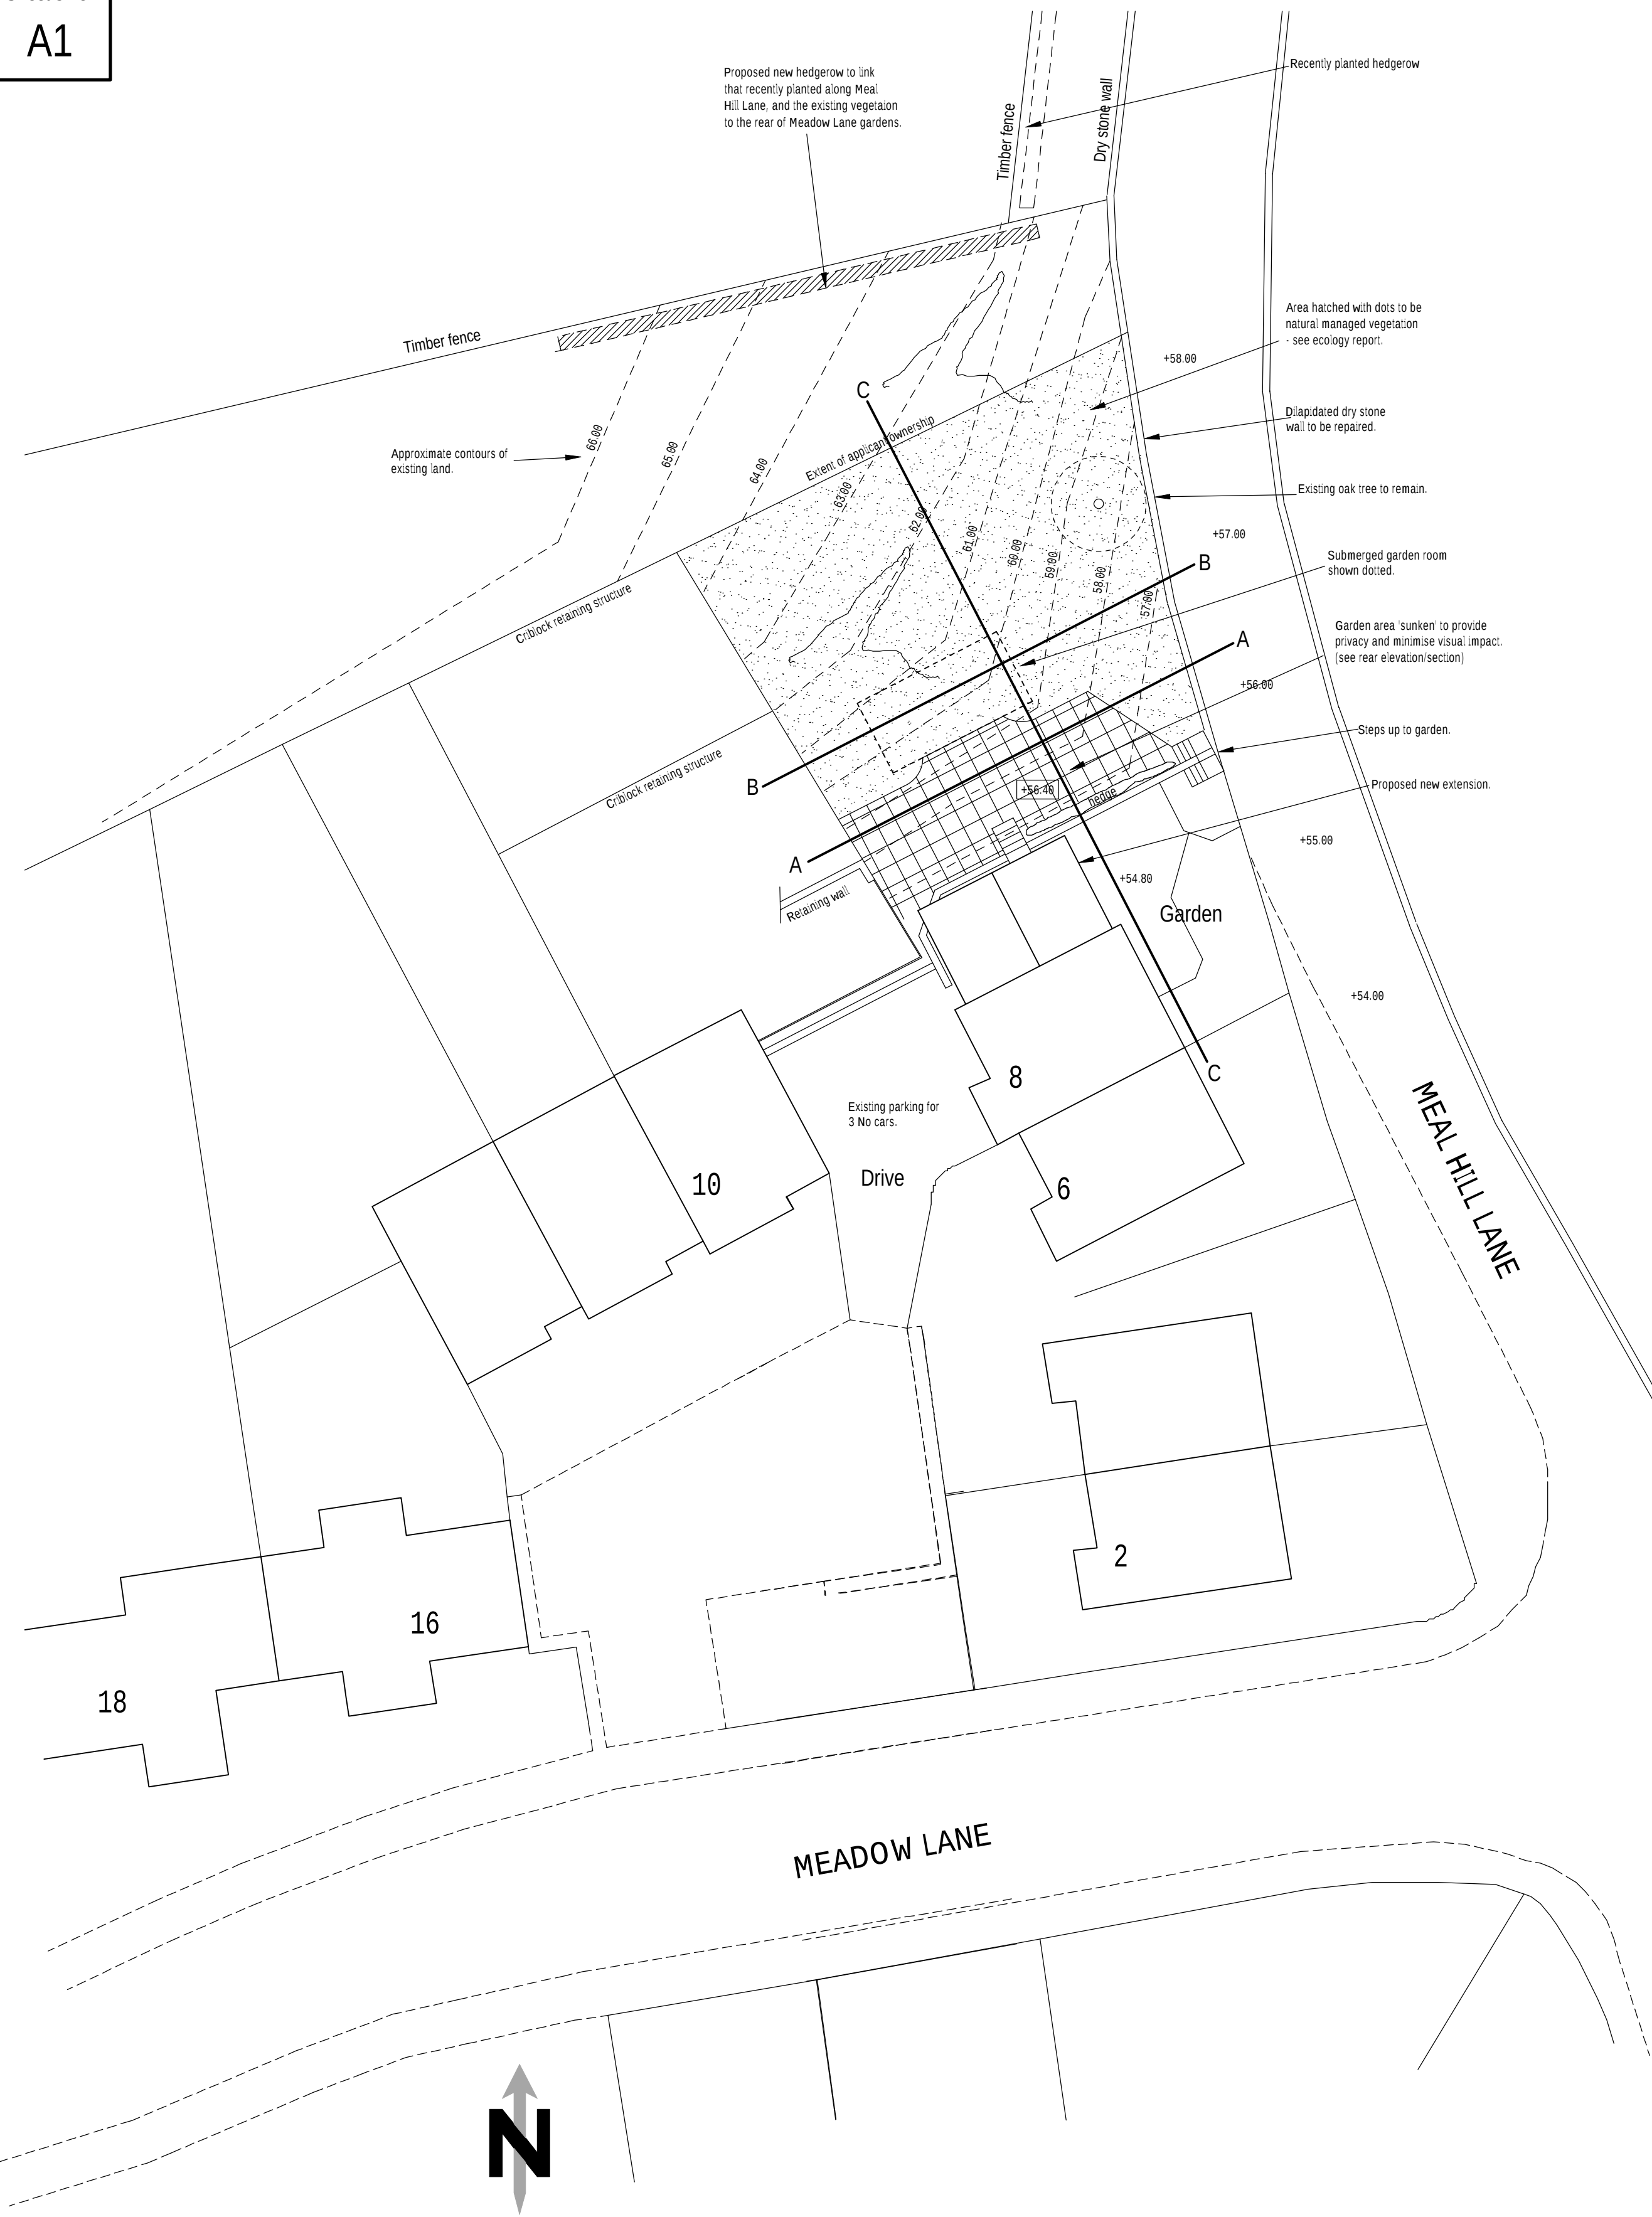


Proposed site plan (1:200)

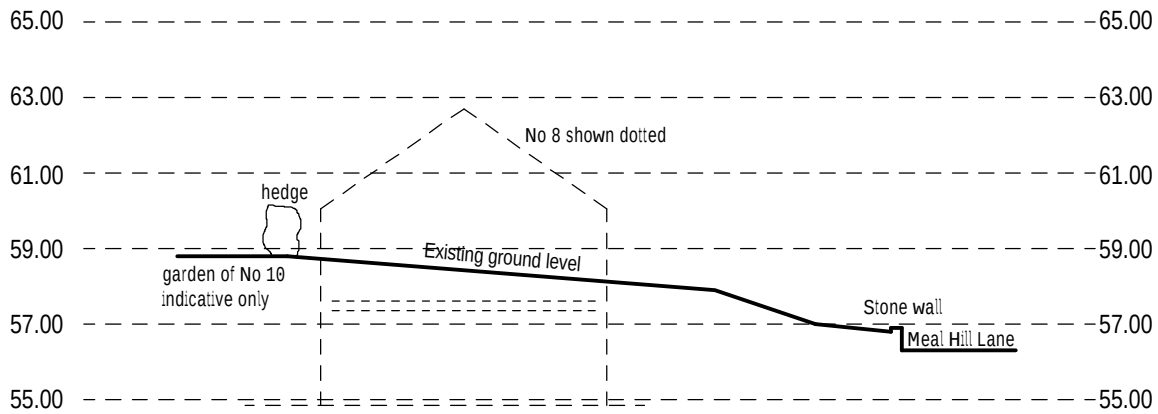


Existing section A (1:200)

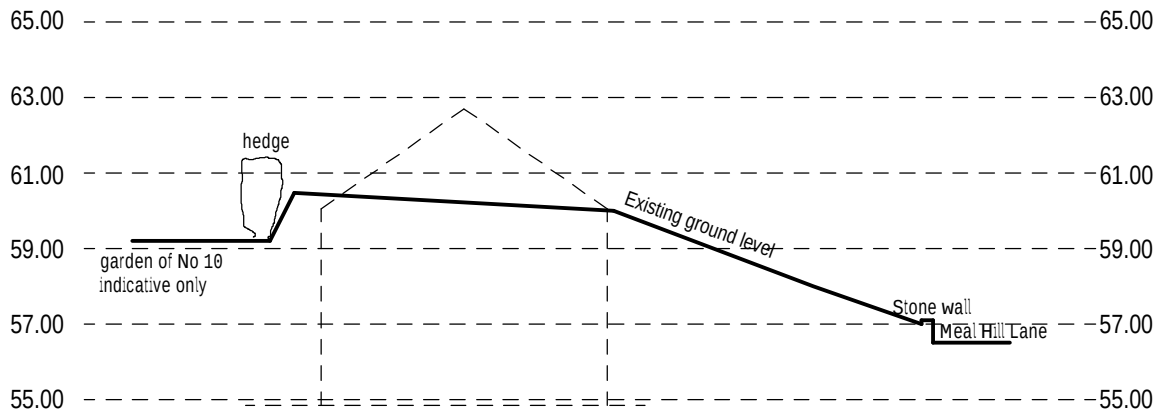


Existing section B (1:200)

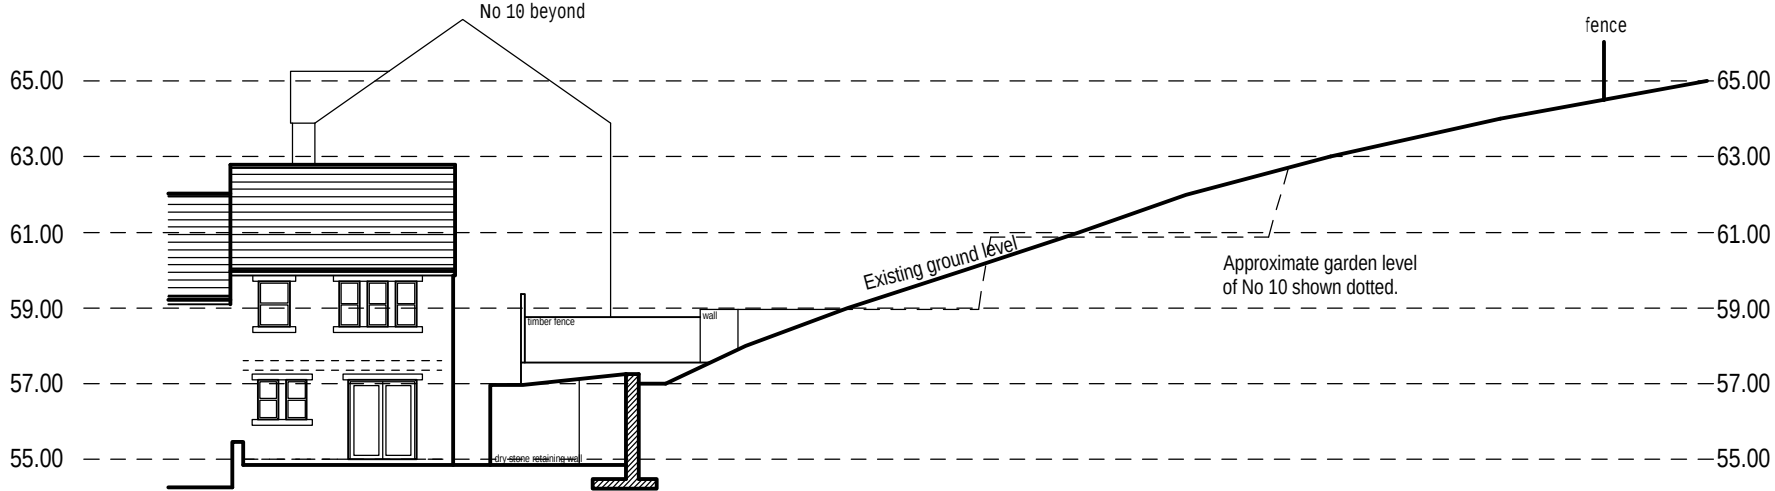


Existing section C (1:200)

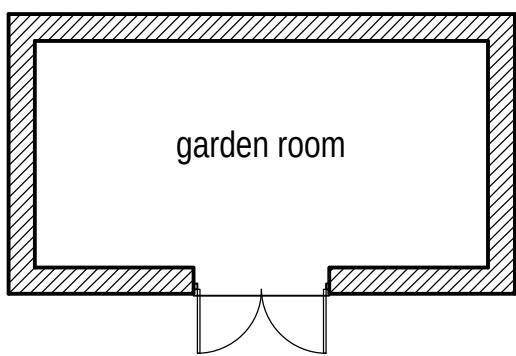


Submerged garden room plan (1:100)

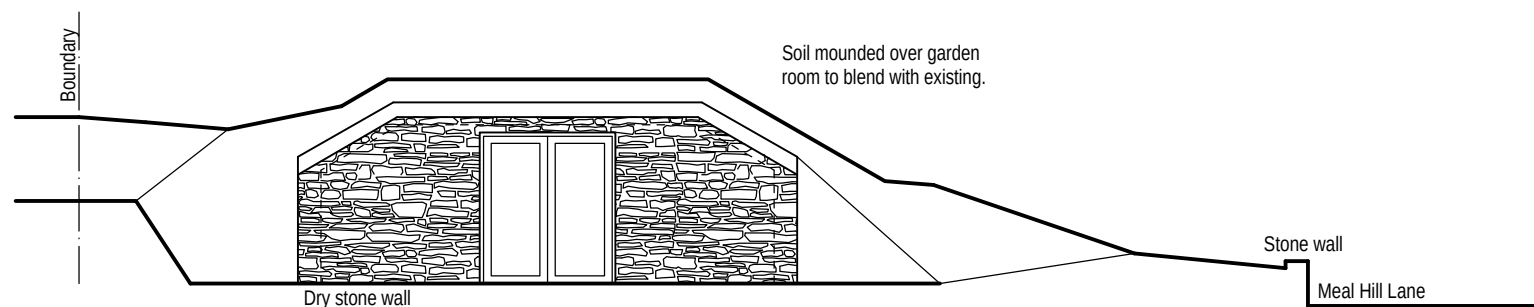


Proposed elevation on garden room entrance (1:100)

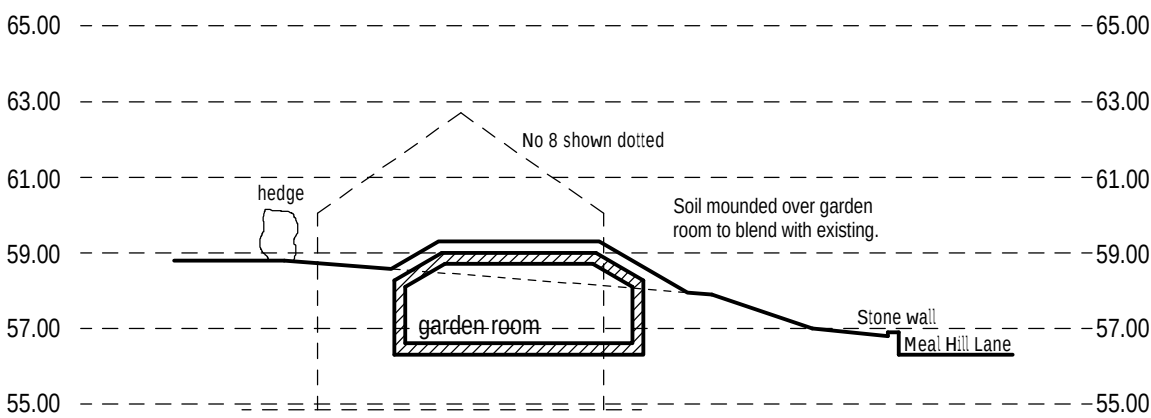

Proposed section A (1:200)

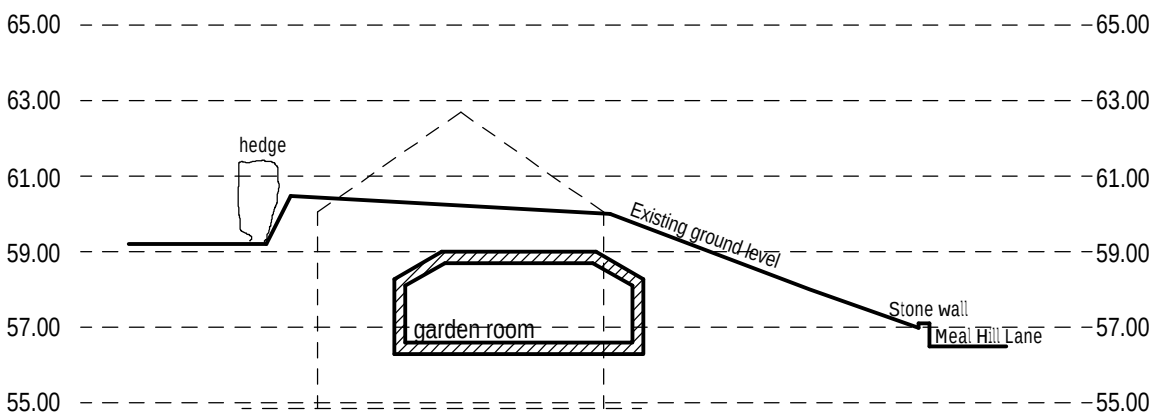

Proposed section B (1:200)

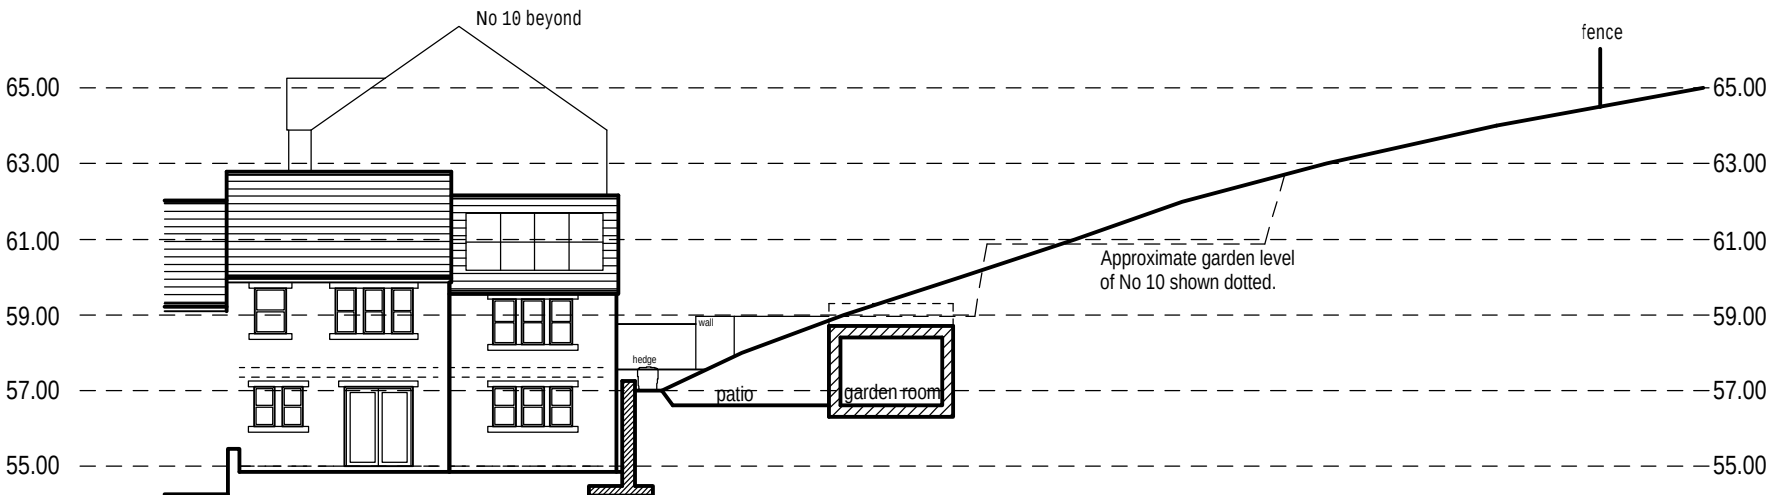

Proposed section C (1:200)



Colne Valley Design
8 Meadow Lane
Slaithwaite
Huddersfield HD7 5EX

Tel: 01484 842097
Mobile: 07867 803312
E-mail: mitchell@sbhomes.co.uk

Proprietor: S.A. Mitchell (ACIOB)

Project

Proposed extension.

For

Mr S Mitchell.

Address

8 Meadow Lane
Slaithwaite
HD7 5EX.

Title

Proposed site plan and cross sections.

Job No.

Drawing number

P 03.

Date

Feb 2024.