

ARCHITECTURE | PLANNING | DESIGN

Malkin Farm
Brow Lane
Holmfirth
HD9 2RJ
07946872499
paul@paulmatthewsarchitectural.co.uk
www.paulmatthewsarchitectural.co.uk

Company Registration Number: 09898149 – Company
Registered in England and Wales


Project
Removal of Conservatory and Walk in Bay Window
and Erection of Replacement Extension and
Alteration to Dwelling at 25 Hawthorne Way
Shelley, Huddersfield, HD8 8PX.
Client

Mr & Mrs J Gooding


Drawing Title/Issue

Floor Plans + Elevations as Existing

scale	date	sheet size	dwg. no.
1:100	12/2023	A2	23/959/03

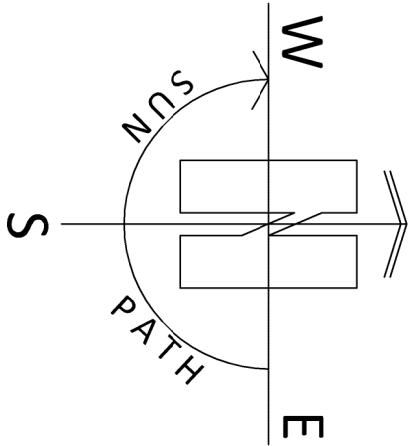


West Elevation
(rear)

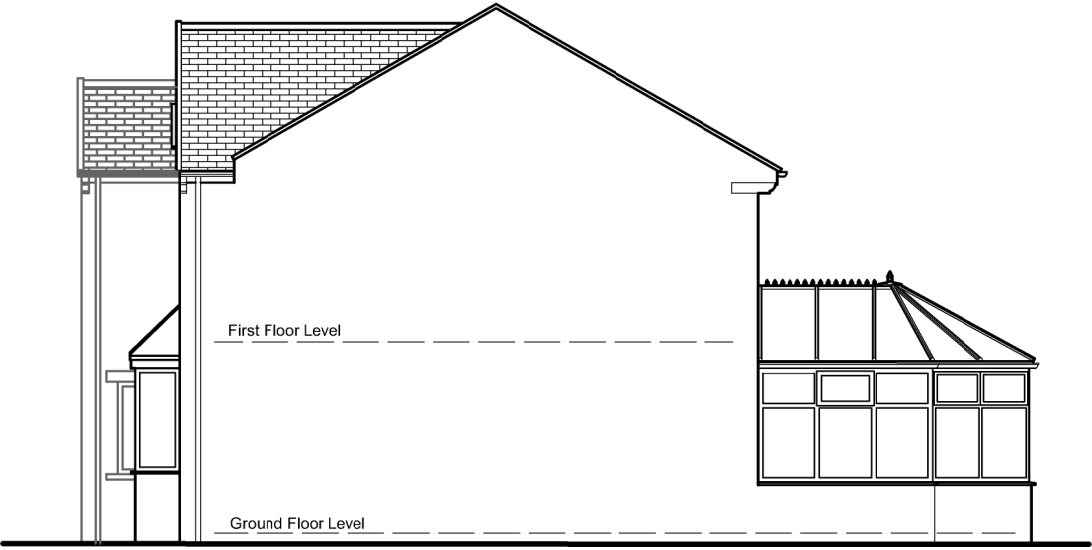



North Elevation
(side)



East Elevation
(side)

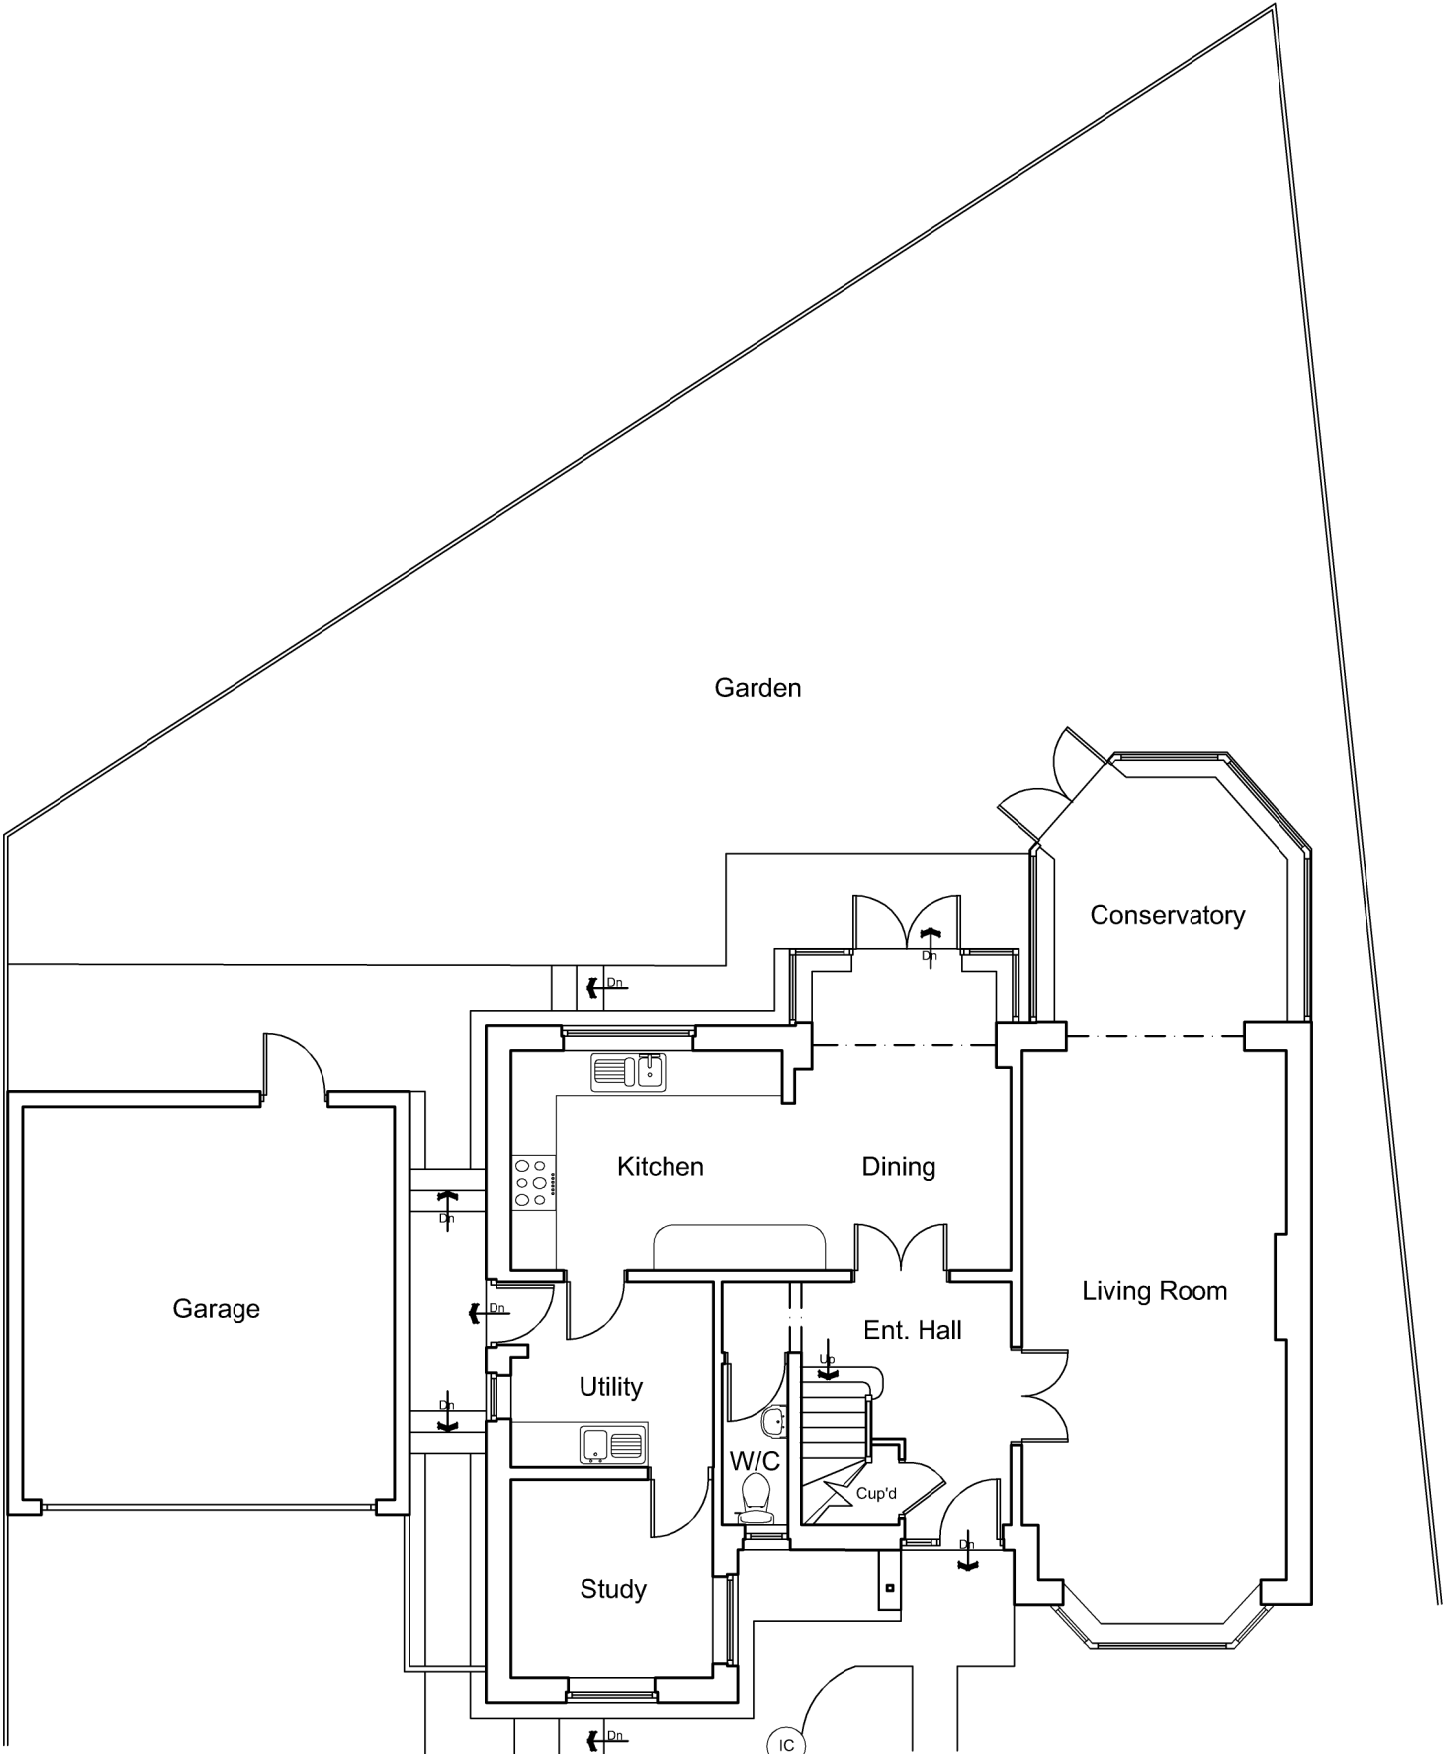

Ground Floor Plan

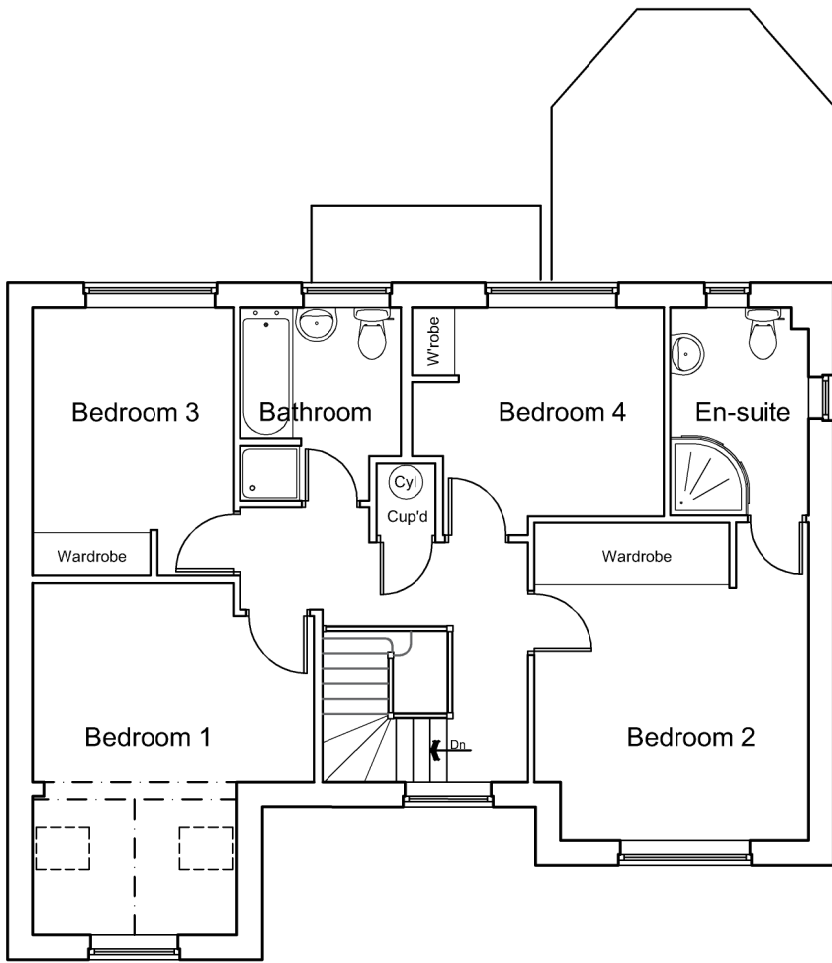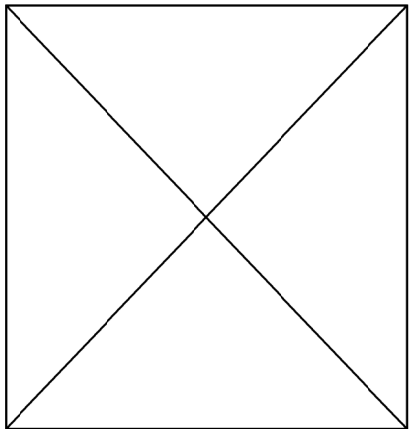

Ground Floor Plan

