



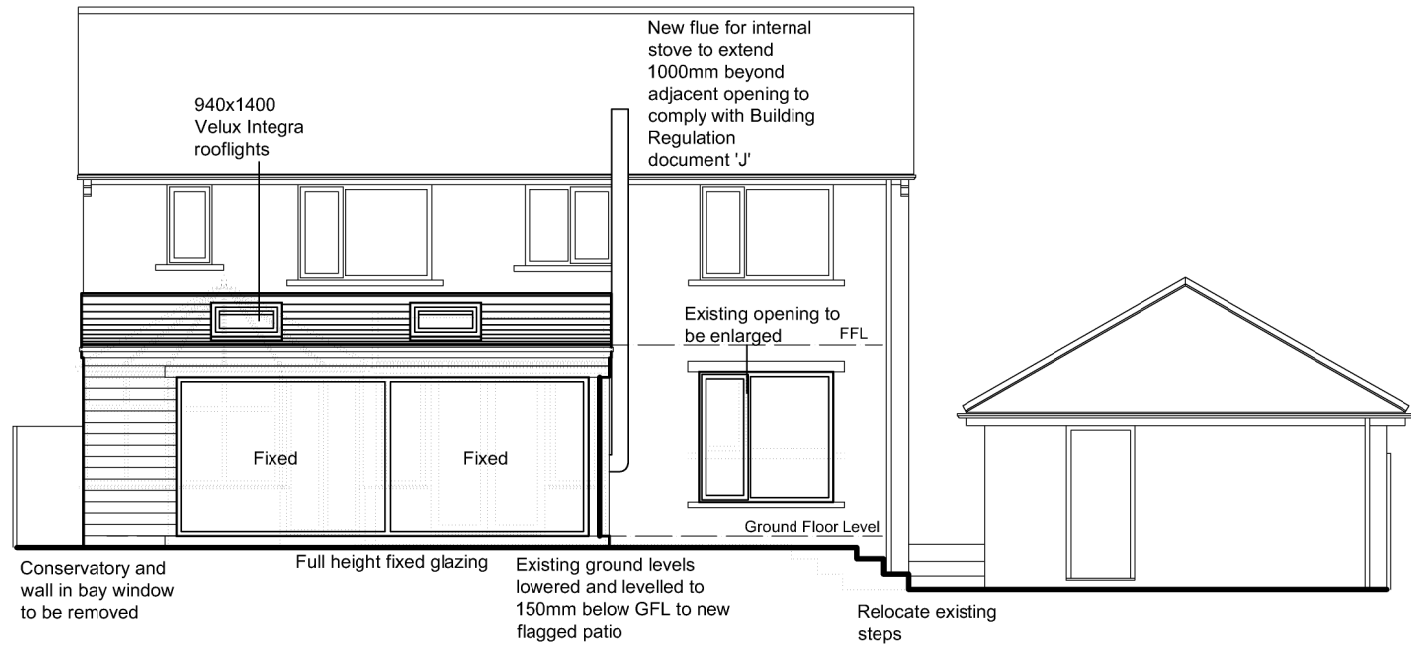


West Elevation
(rear)

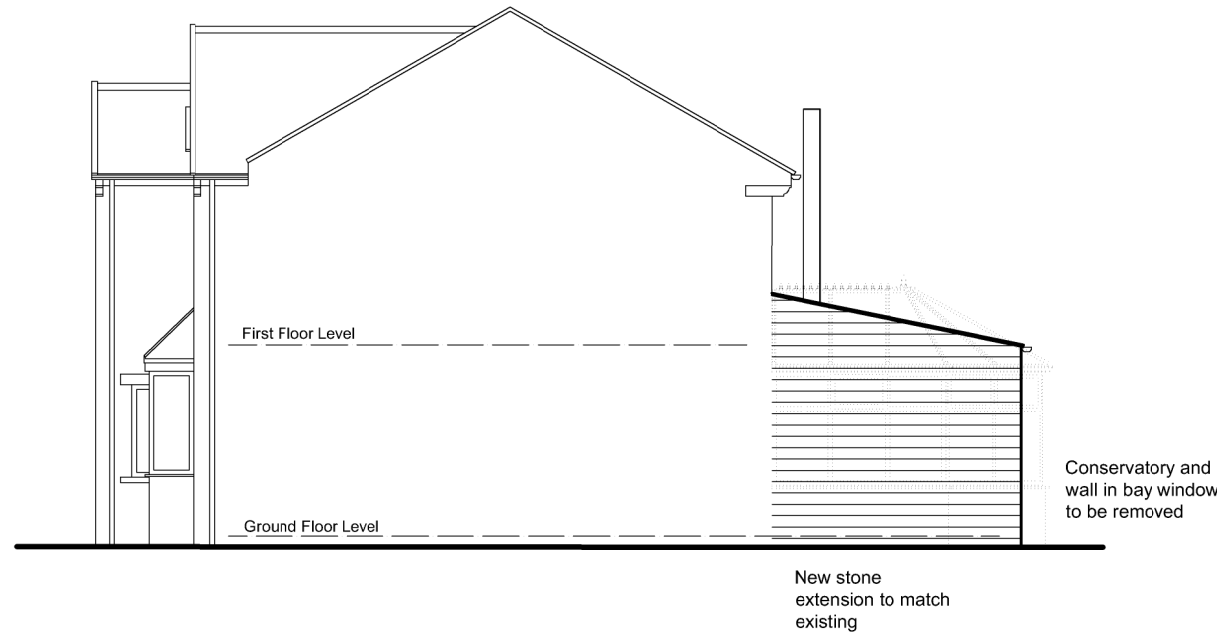


North Elevation
(side)




East Elevation
(side)

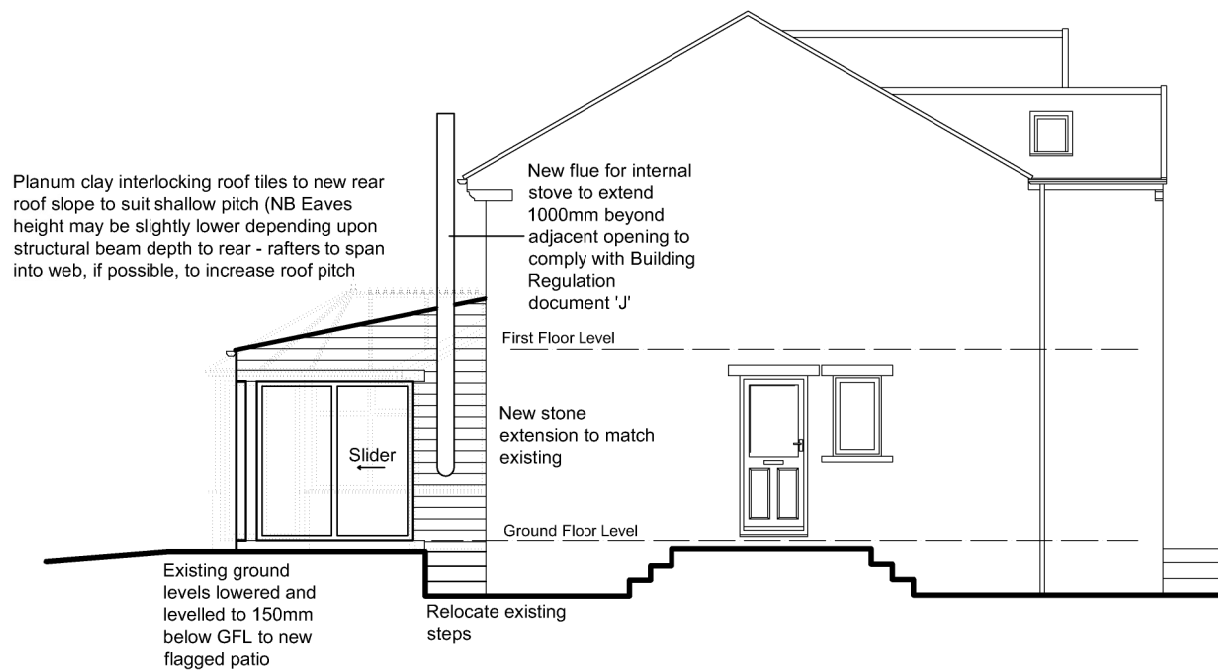

South Elevation
(side)

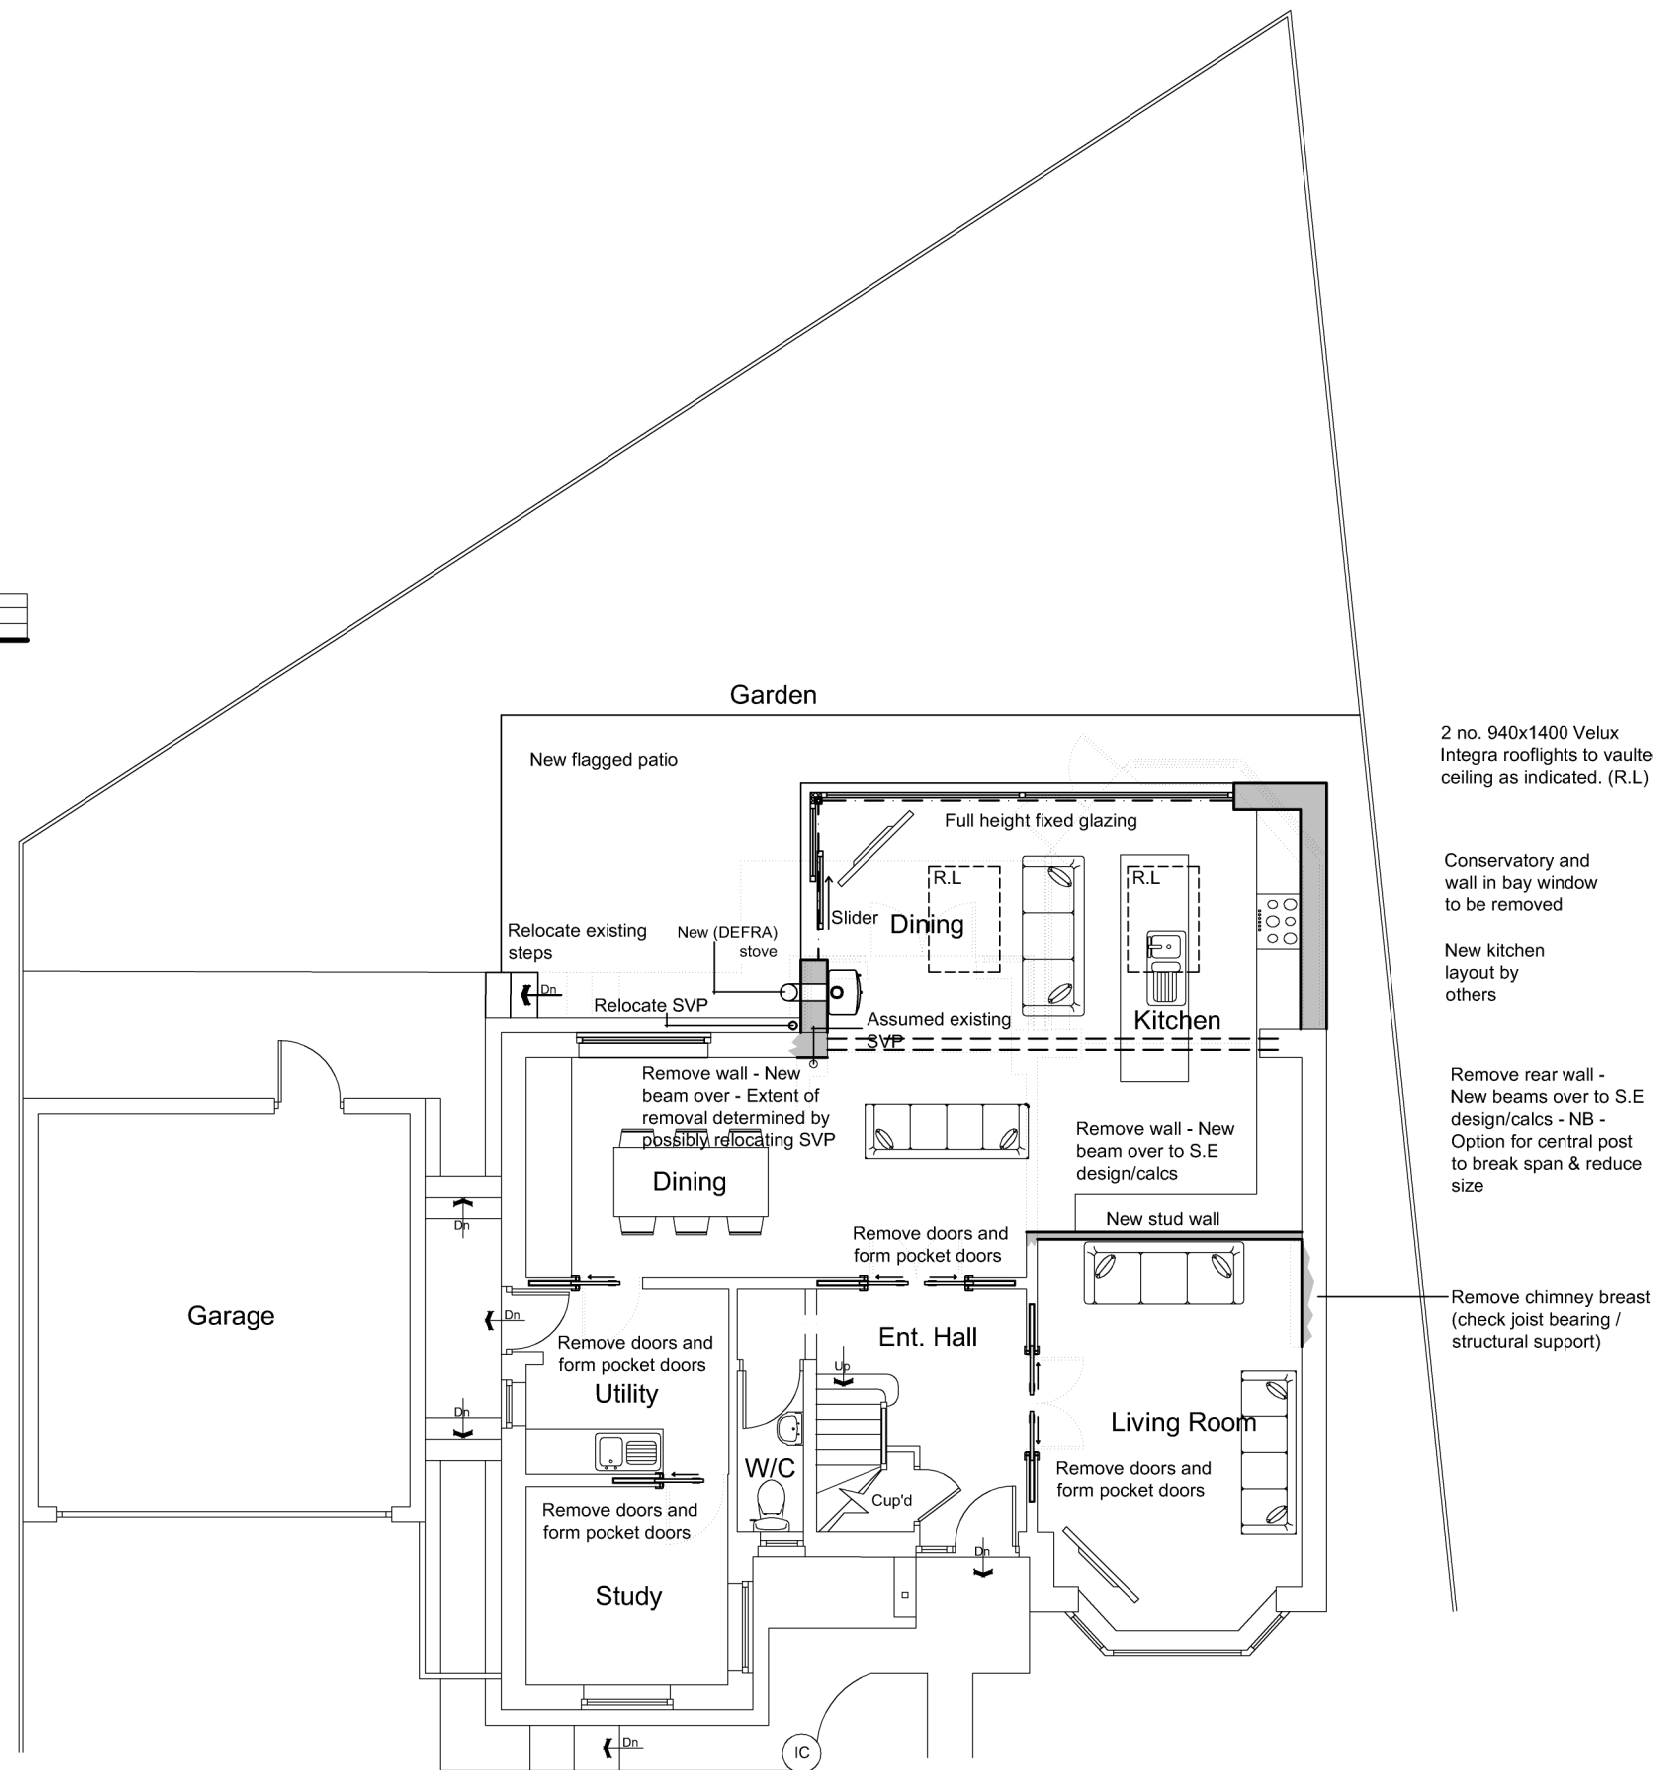

Ground Floor Plan

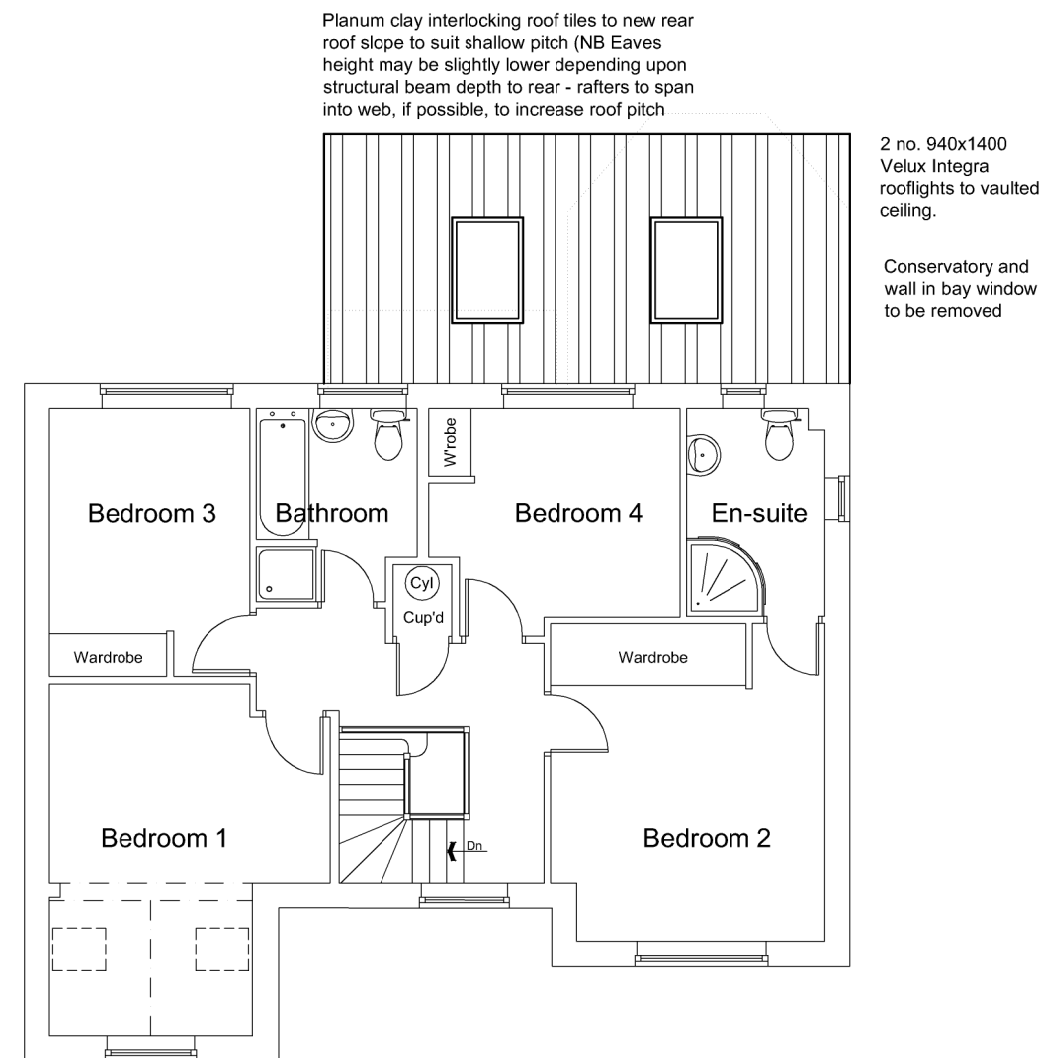

First Floor Plan



ARCHITECTURE | PLANNING | DESIGN

Malkin Farm

Brow Lane

Holmfirth

HD9 2RJ

07946872499

paul@paulmatthewsarchitectural.co.uk

www.paulmatthewsarchitectural.co.uk

Company Registration Number: 09898149 – Company Registered in England and Wales

Project

Removal of Conservatory and Walk in Bay Window and Erection of Replacement Extension and Alteration to Dwelling at 25 Hawthorne Way Shelley, Huddersfield, HD8 8PX.

Client

Mr & Mrs J Gooding

Drawing Title/Issue

General Arrangement as Proposed

scale 1:100 date 12/2023 sheet size A2 dwg. no. 23/959/04a