



EAST ELEVATION - 1:100





NORTH ELEVATION - 1:100




WEST ELEVATION - 1:100



SOUTH ELEVATION - 1:100

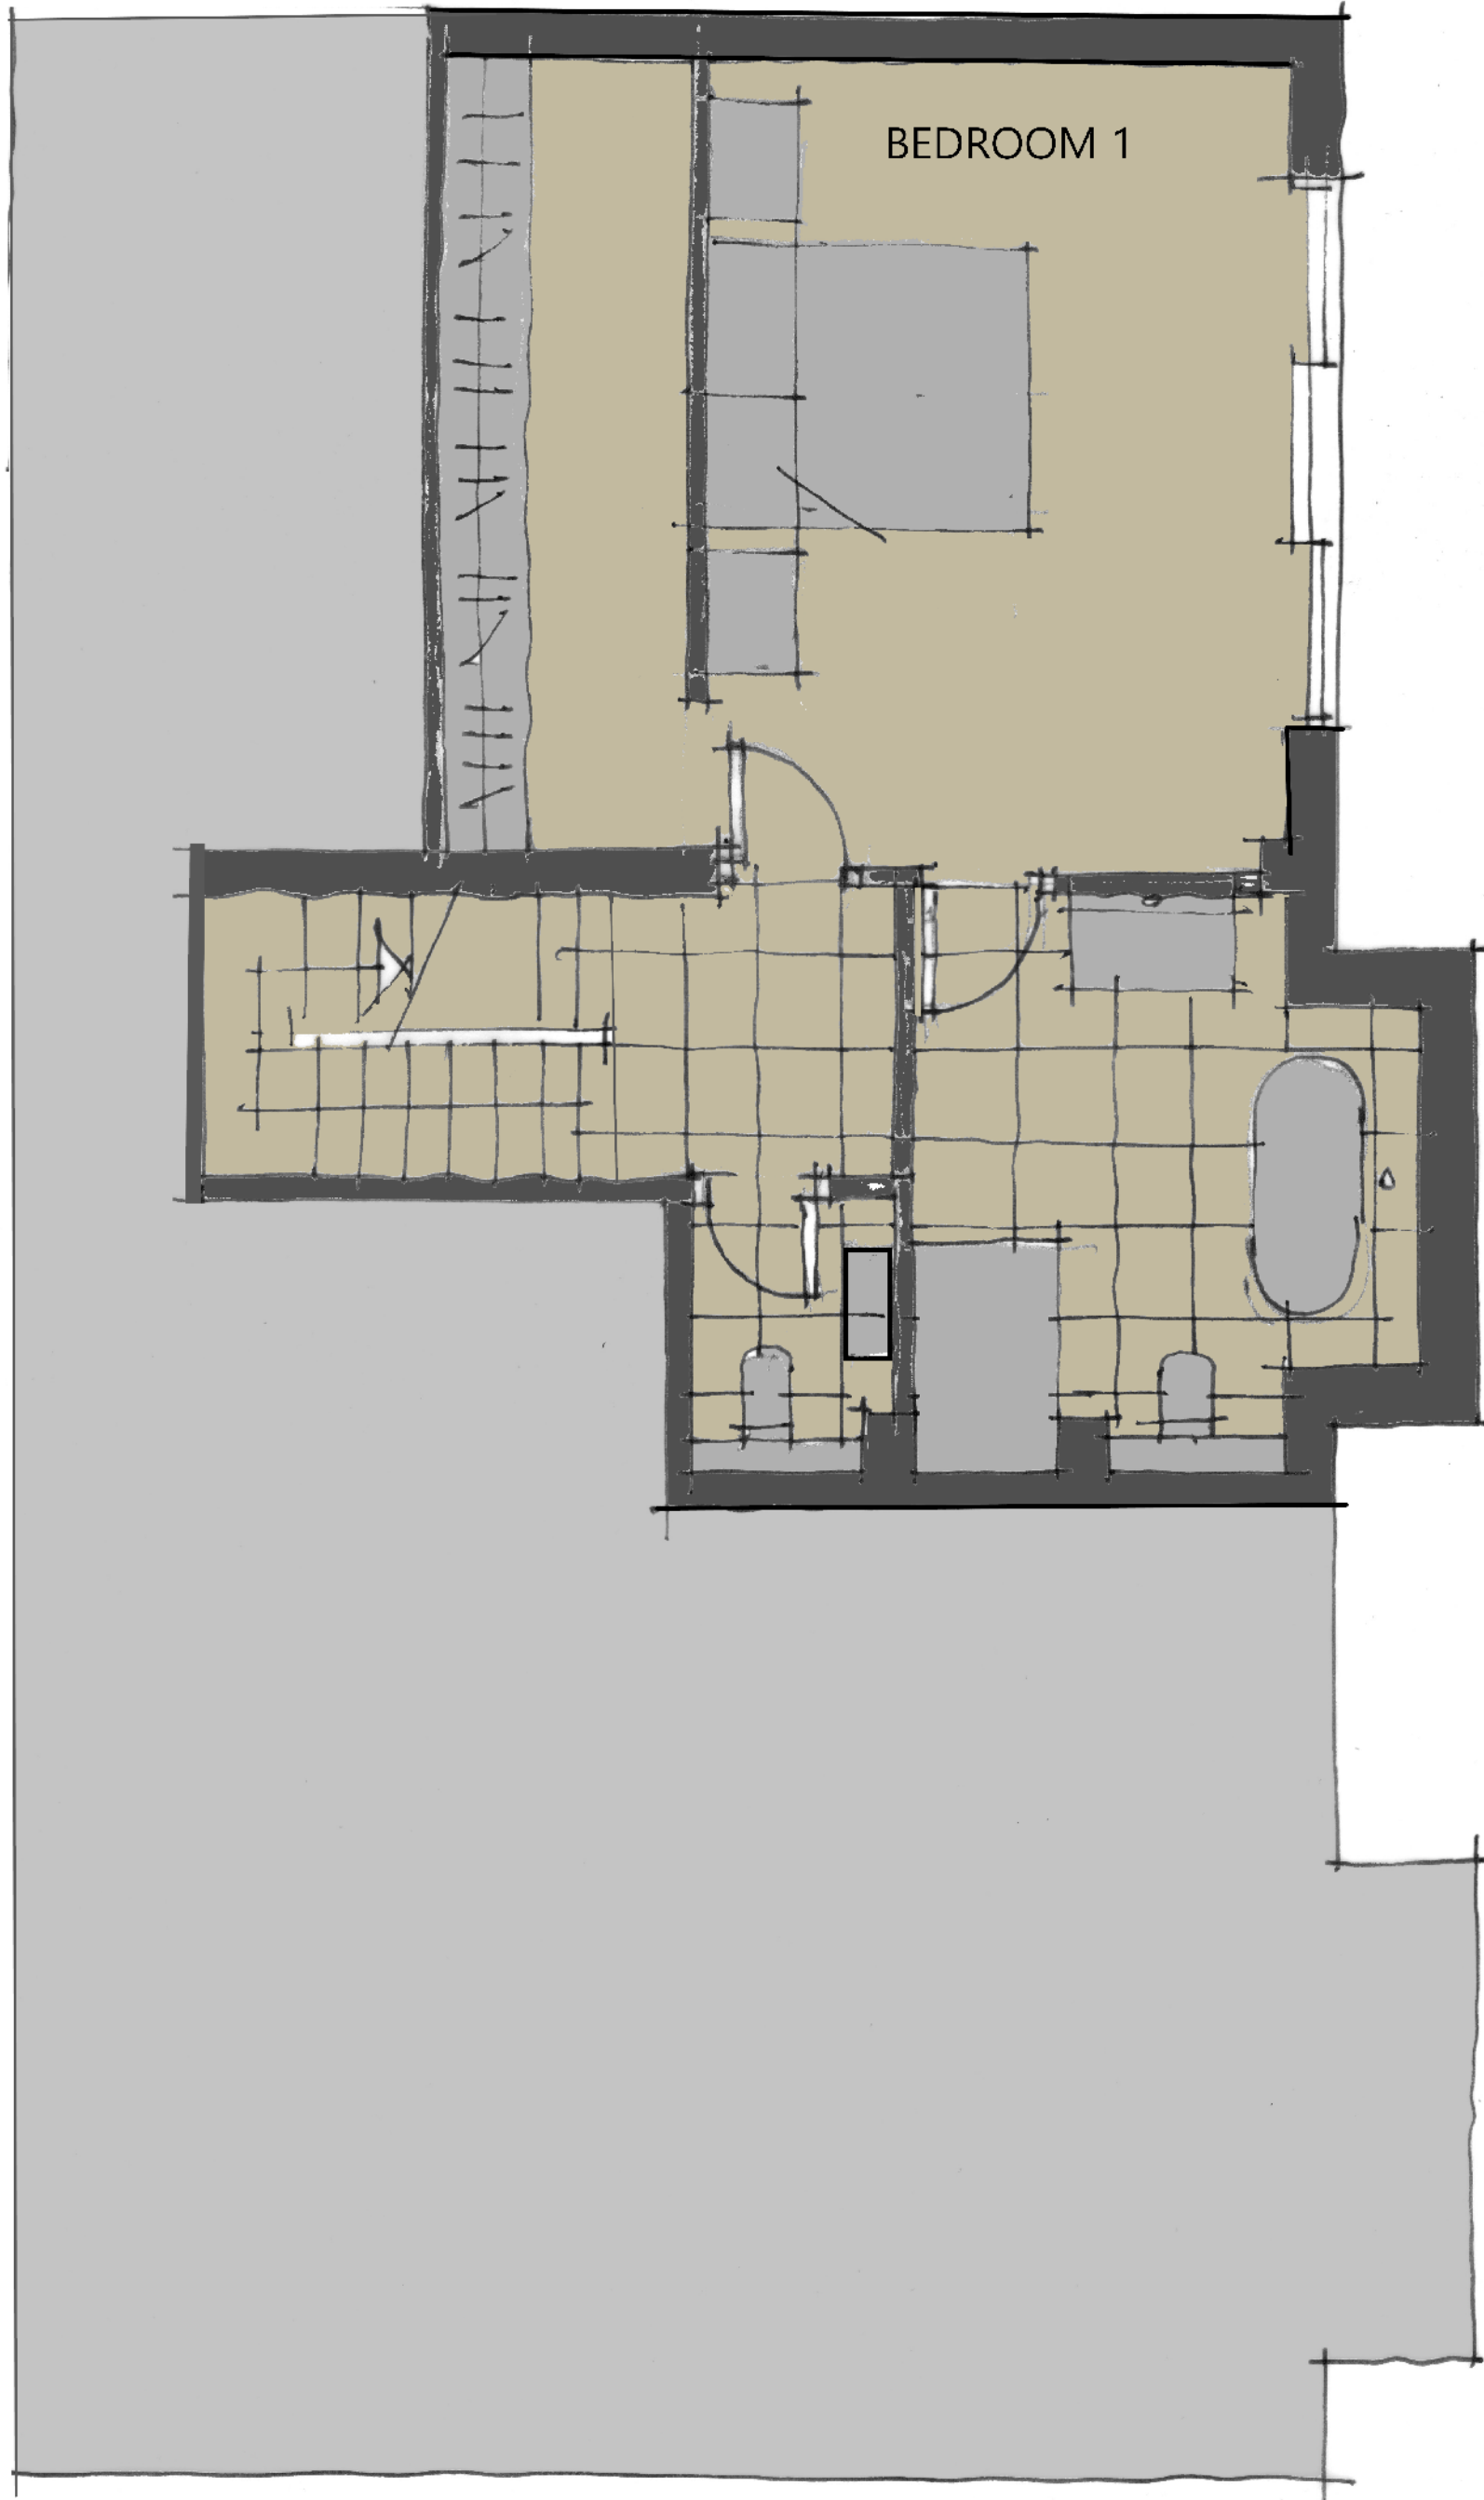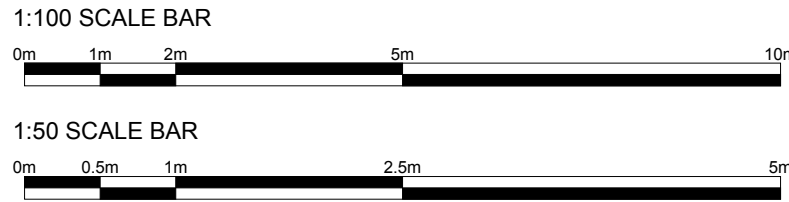

LOWER GROUND FLOOR PLAN - 1:50

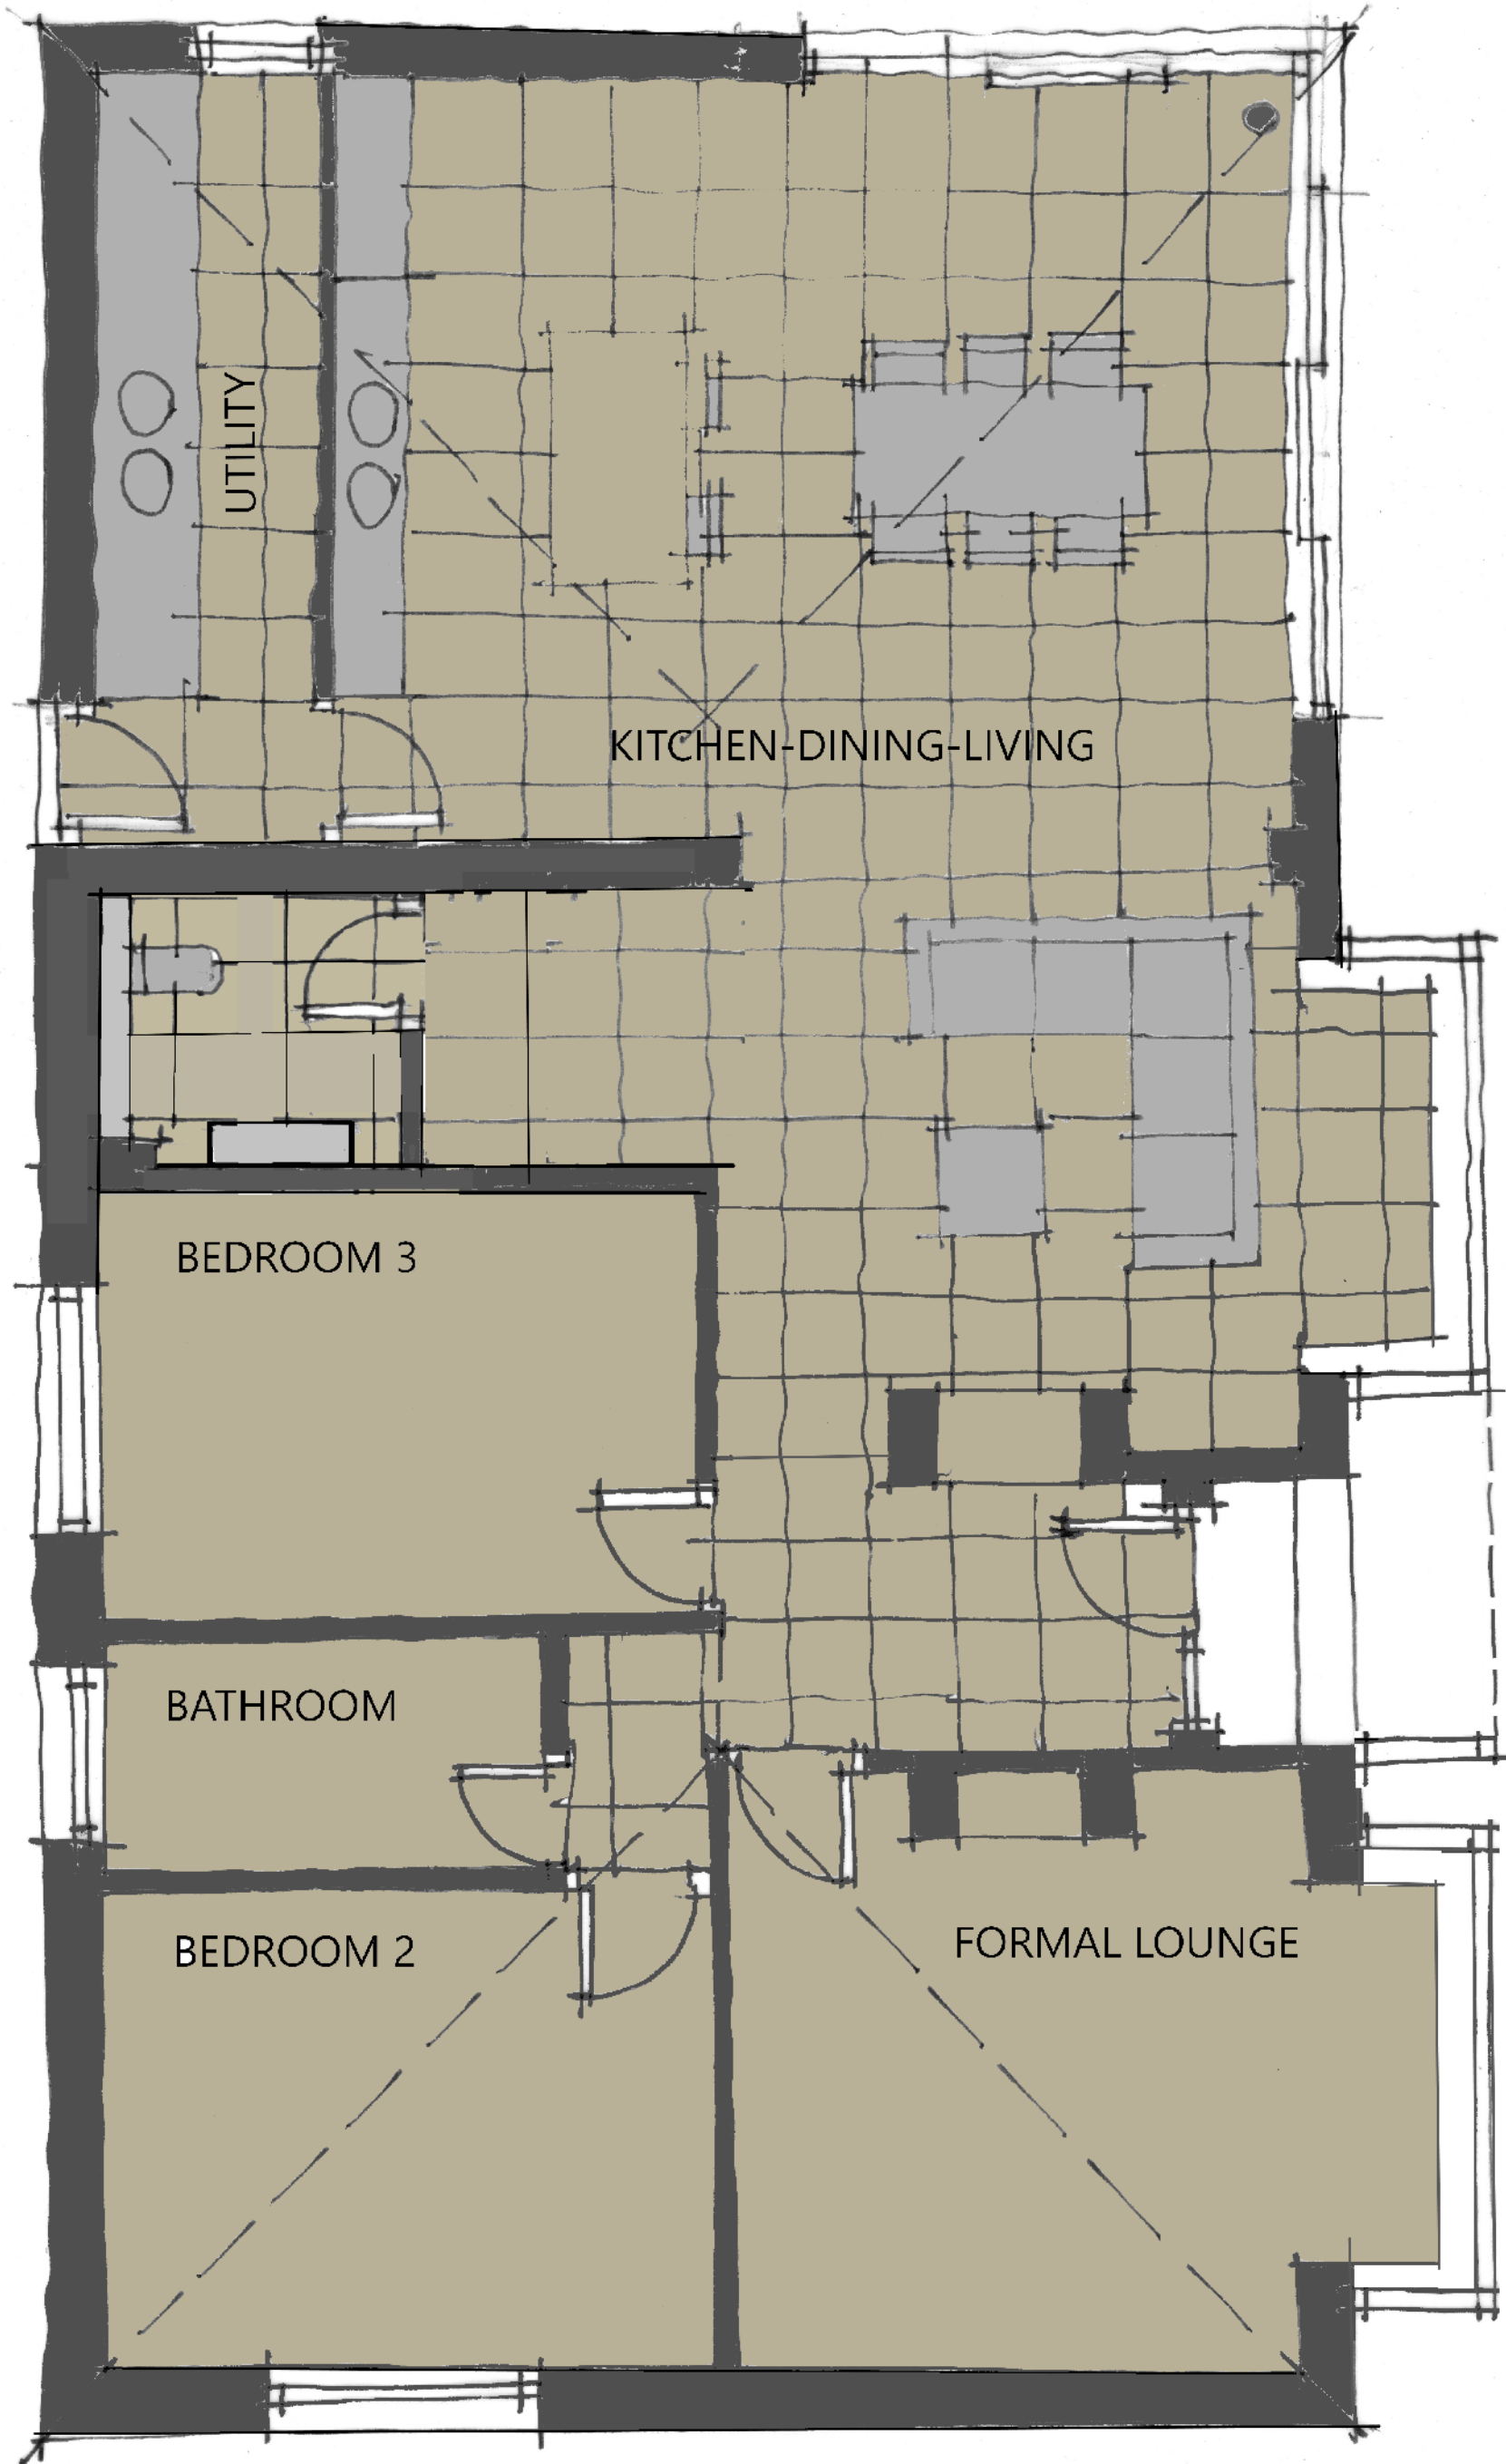

GROUND FLOOR PLAN - 1:50



CLIENT
MR GRAHAM HAIGH

PROJECT
WOOD CREST, SOUTH VIEW,
JACKSON BRIDGE, HD9 7HT

DRAWING TITLE
GA DRAWING - PROPOSED

JOB NO	DRG NO	REV	SCALE @ A1	DATE
WHPR 23/0048	03	C	AS	07 12 23

This drawing is the property and copyright of WHP Residential Ltd, Shepley, Huddersfield
Tel: 01484 602377, fax: 01484 602723, email: enquiries@waltonhorncastle.co.uk
and must not be amended or reproduced without written consent.
Do not scale. Use only figured dimensions, and report any anomalies.