


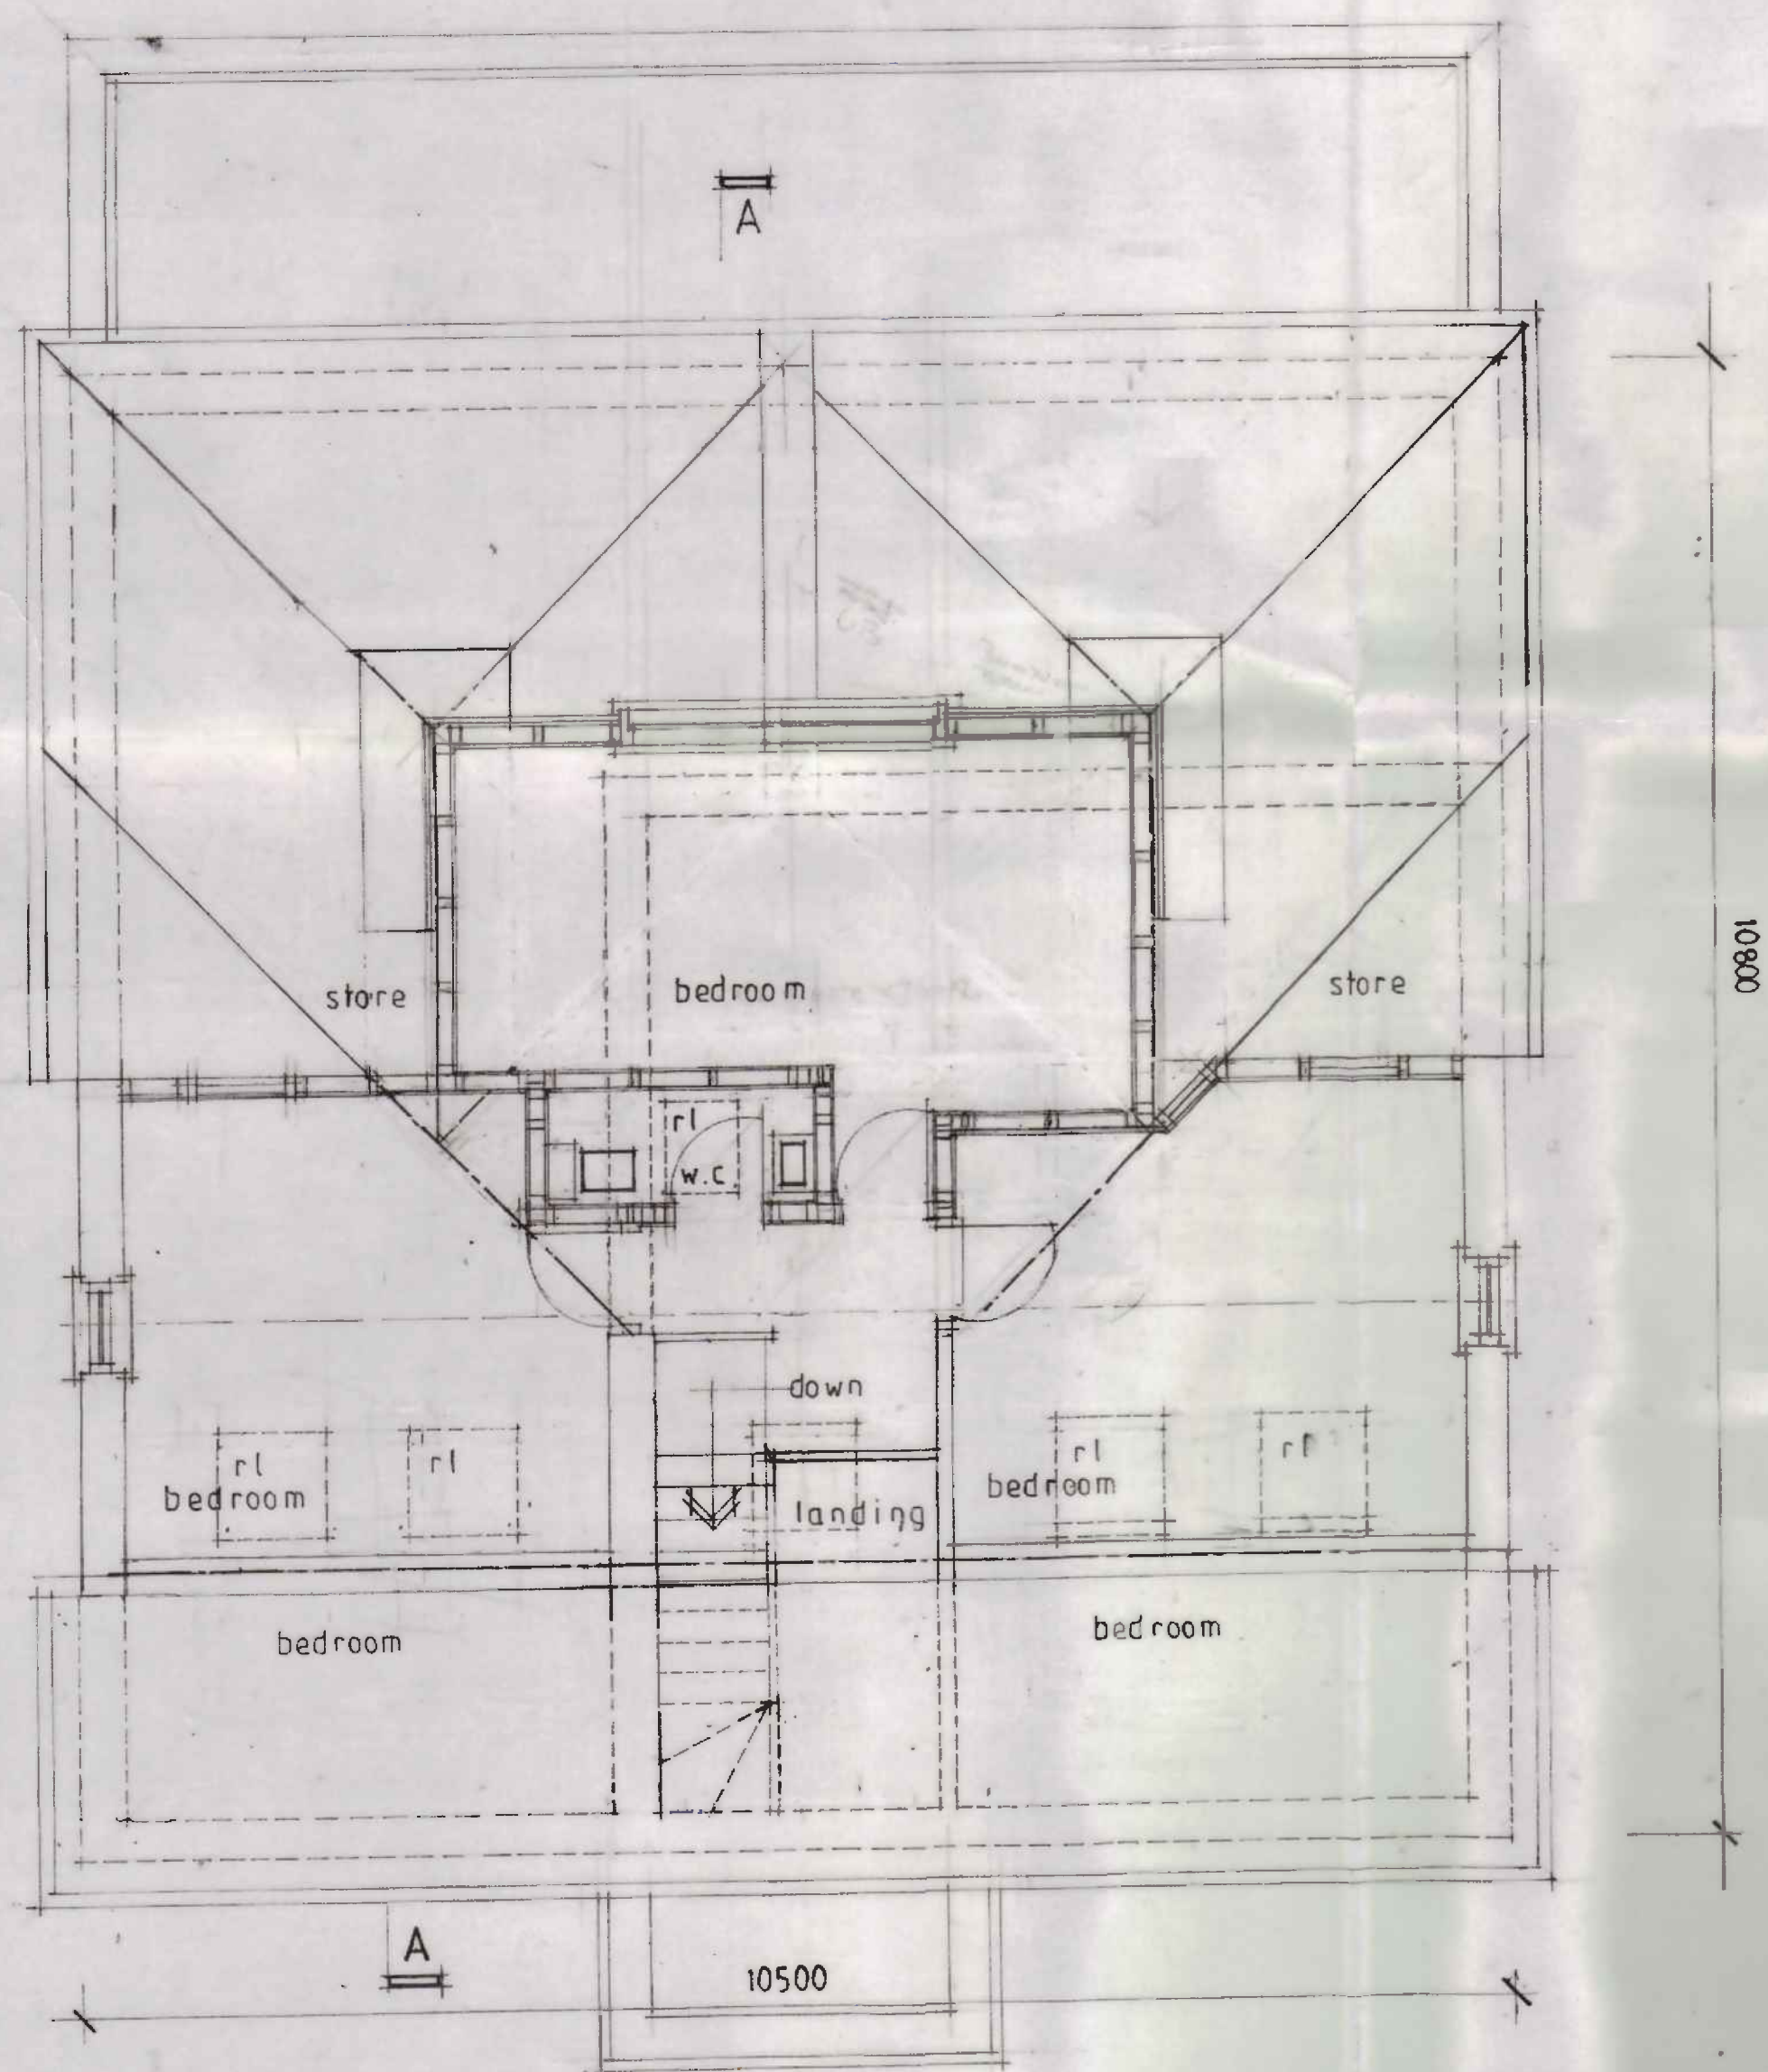

SECOND FLOOR PLAN

PROPOSED ALTERATIONS AND 2 STOREY EXTENSIONS TO ONE SIDE AND REAR AND ROOM
IN ROOFSpace AT 23, COWPER STREET, SAVILE TOWN, DEWSBURY WF12 9NN FOR
MR SAJJAD ALI
scales 1:50

drawing SKETCH PROPOSALS SECOND FLOOR PLAN AND NOTES.
drawing no.191024.2.