


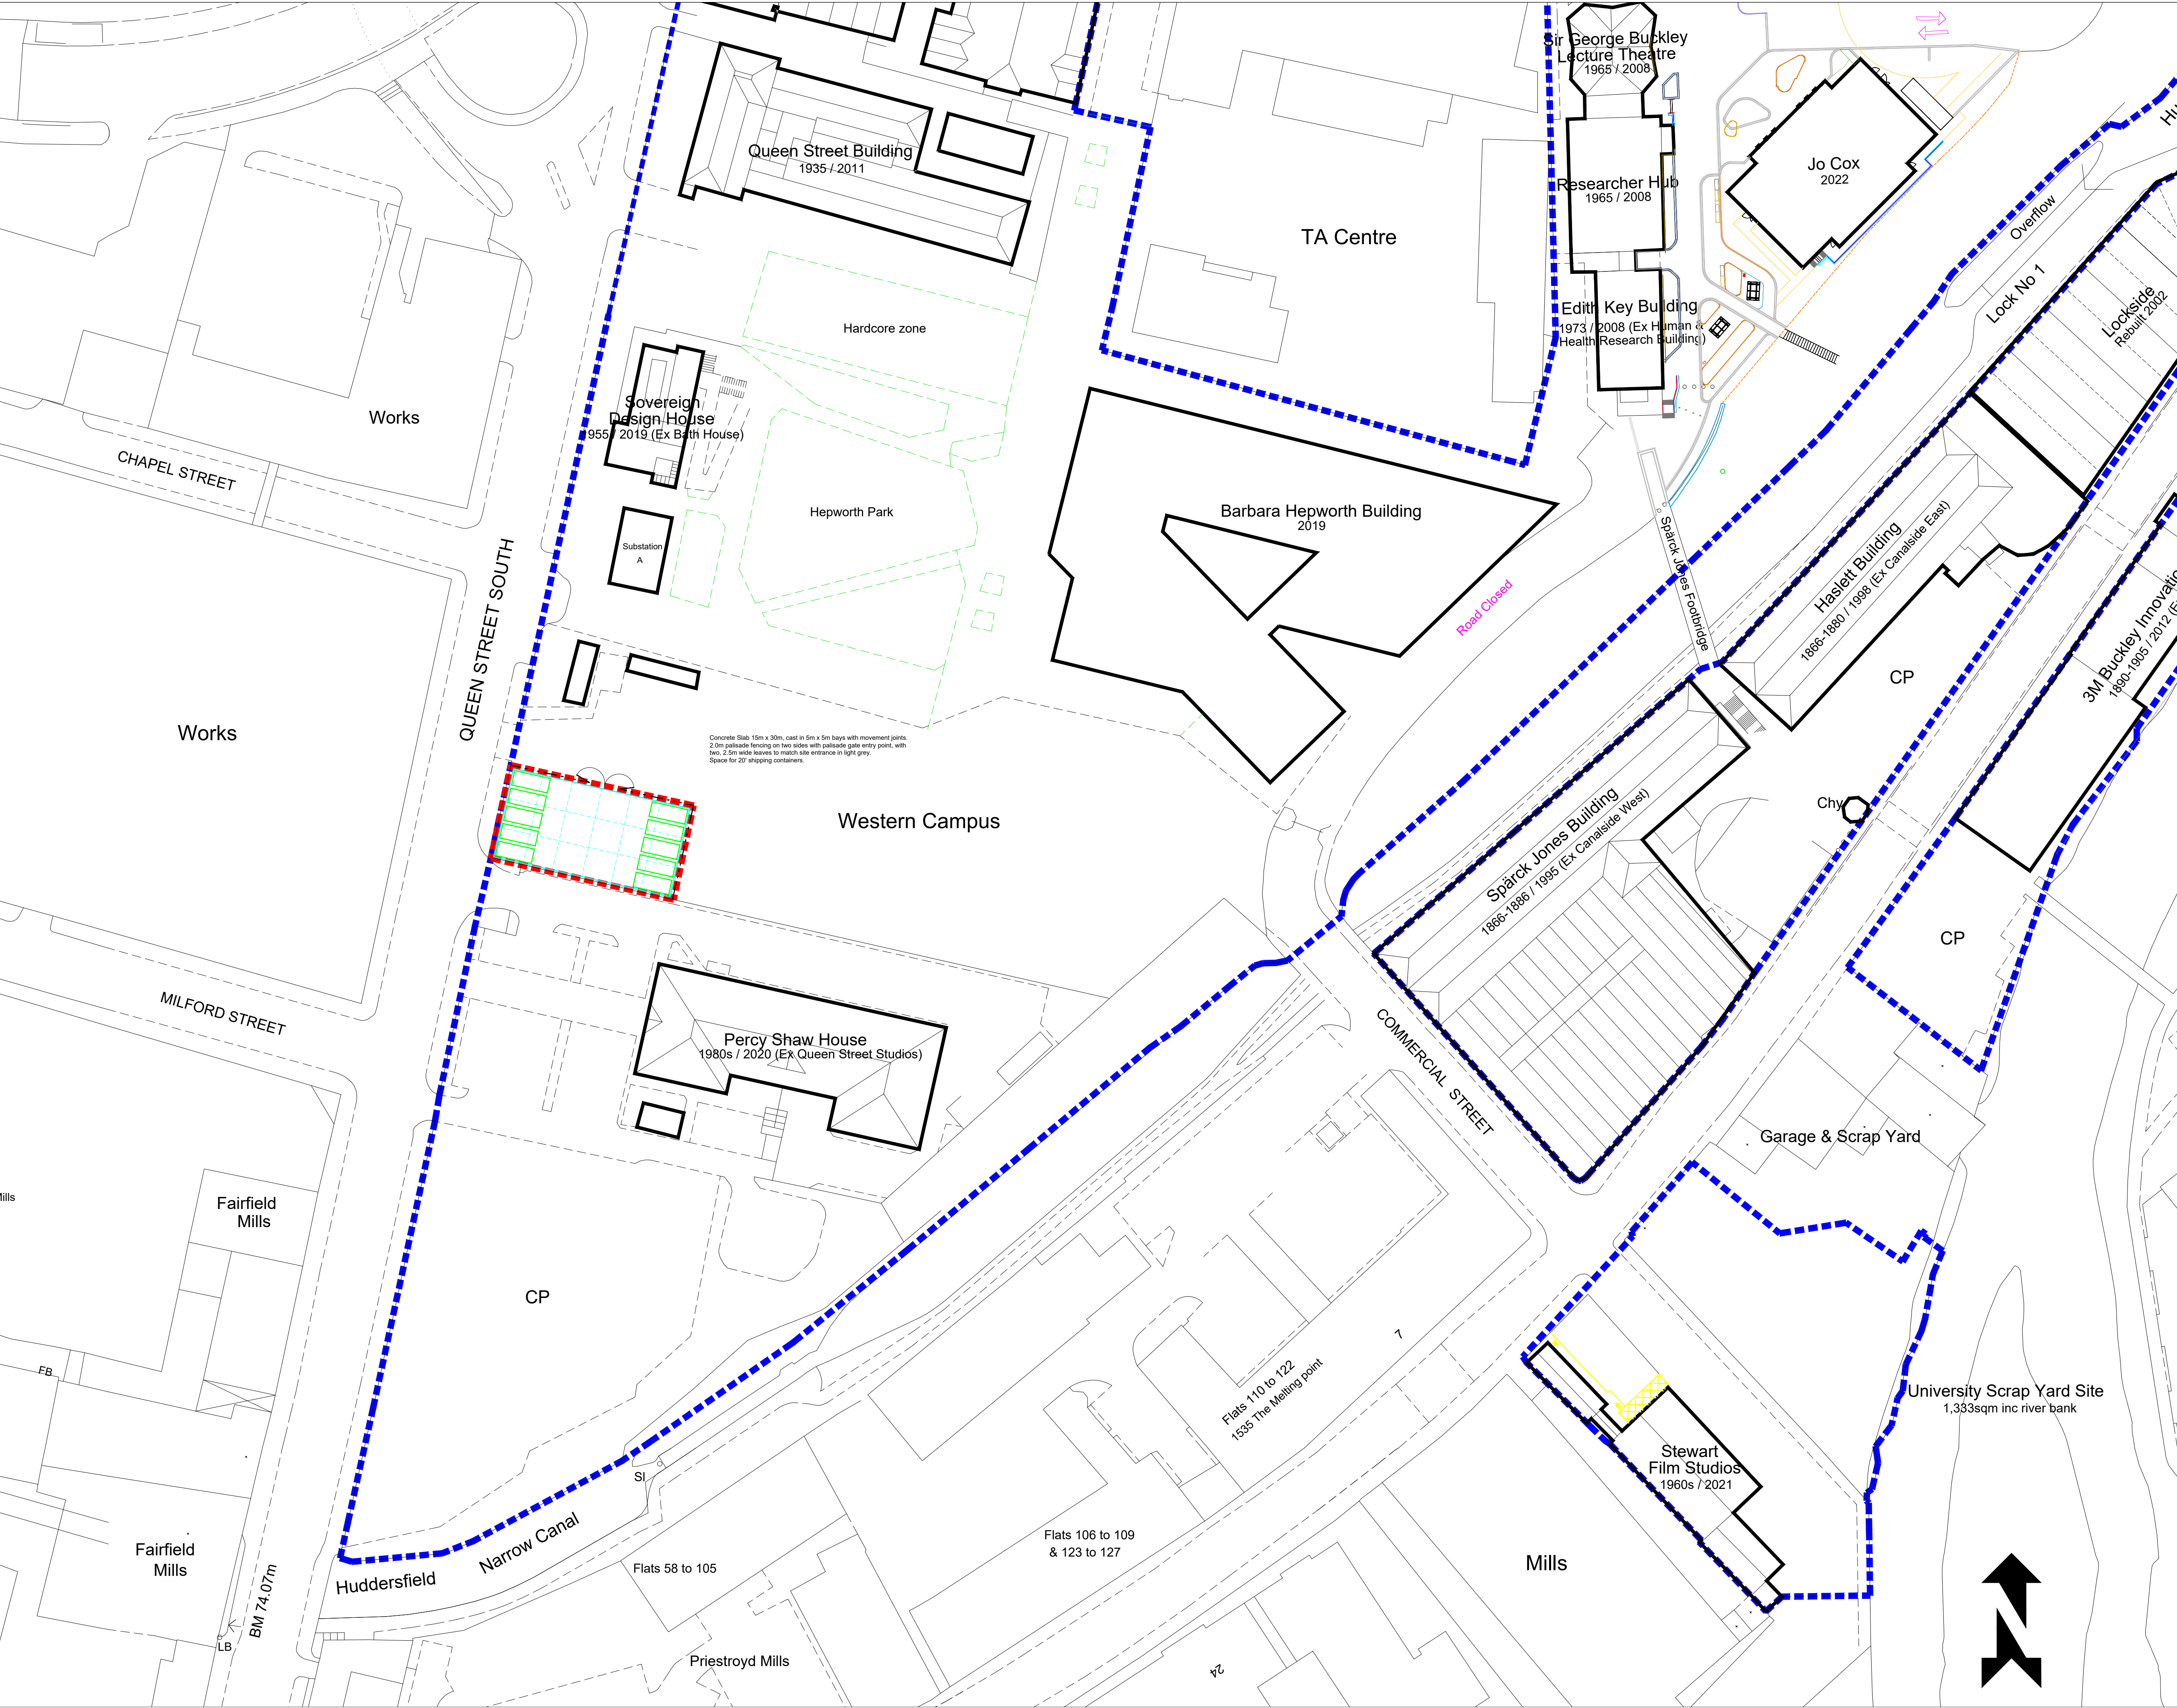

Notes

Based on Ordnance Survey Land Line Data. Used with the permission of The Controller Of Her Majesty's Stationary Office (C) Crown Copyright. Licence Number 100021515

University of HUDDERSFIELD
Inspiring global professionals
Estates & Facilities
Queensgate Huddersfield HD1 3DH
Tel 01484 472351 Fax 01484 472481

Project

EIL - Energy Integration Laboratory

Title

Site Plan

Drawn By

Checked By

Approved By

Project Number

PS2023-010

Building

Drawing

Revision

B2

Date

February 2024

Scale

1:500@A1