




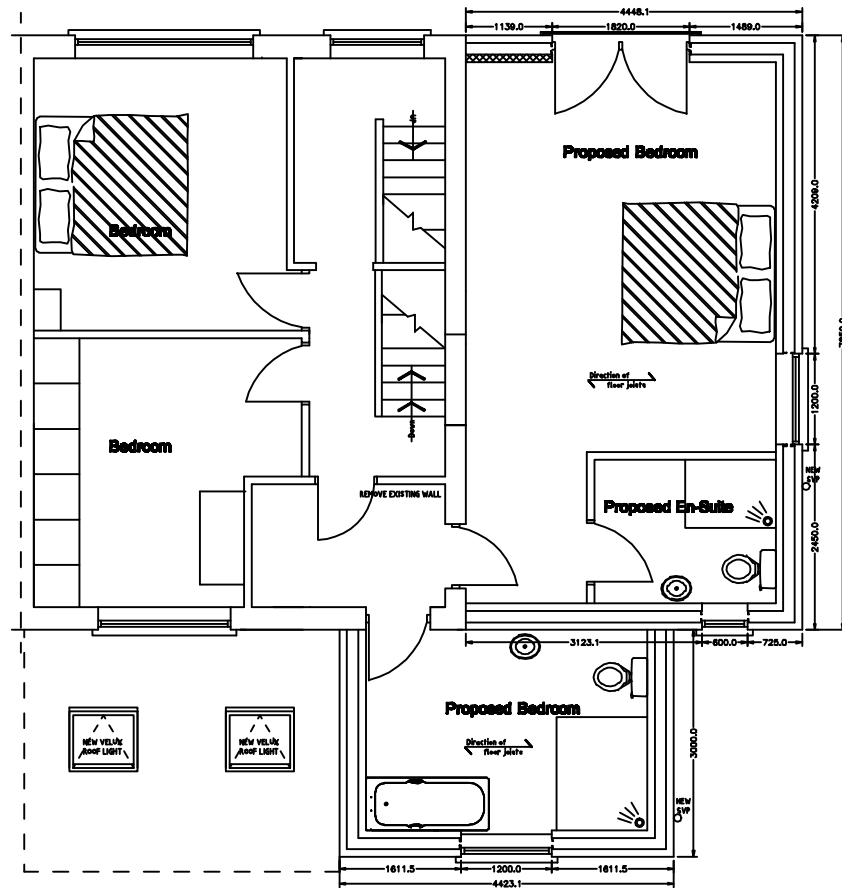


PROPOSED FIRST FLOOR PLAN SCALE 1:100

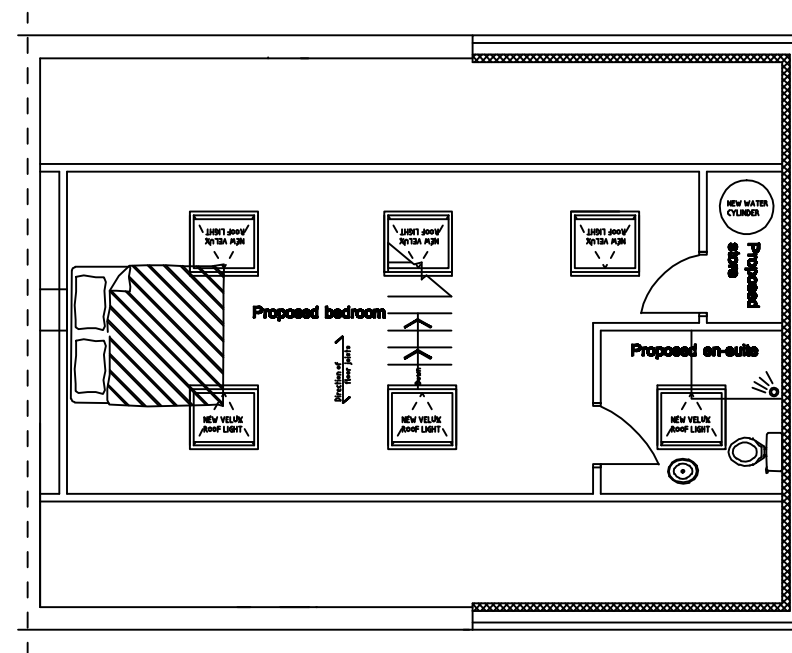

PROPOSED SECOND FLOOR PLAN SCALE 1:100

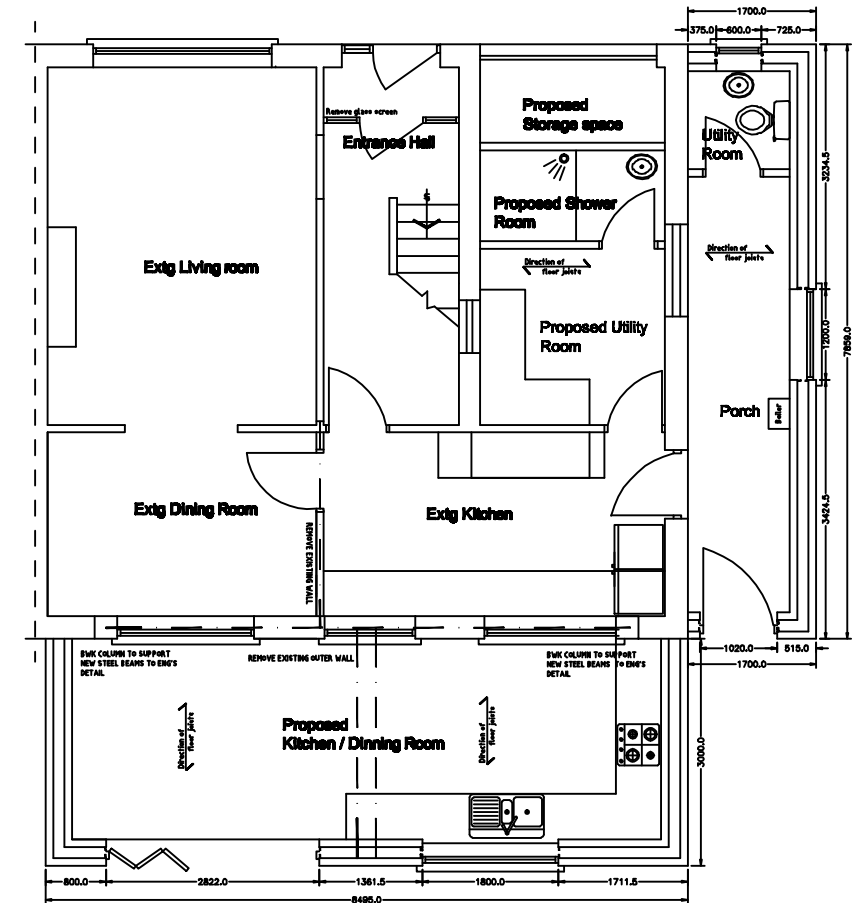

PROPOSED GROUND FLOOR PLAN SCALE 1:100

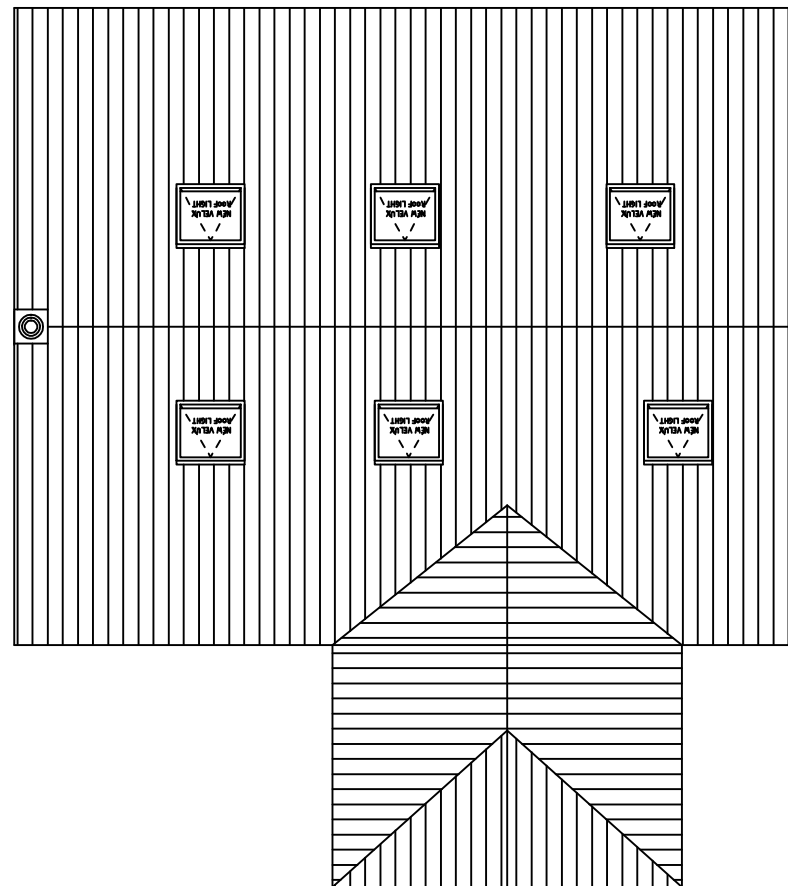

PROPOSED ROOF PLAN SCALE 1:100

PROJECT TITLE Proposed Side and rear extension @ 82 Jenkyn Lane Shepley	CLIENT Ian Spedding 82 Jenkyn Lane, Shepley
DRAWN BY Ian Spedding	DRAWING NO I.S 002
DATE February 2024	SCALE Proposed plans 1:100 @ A3