



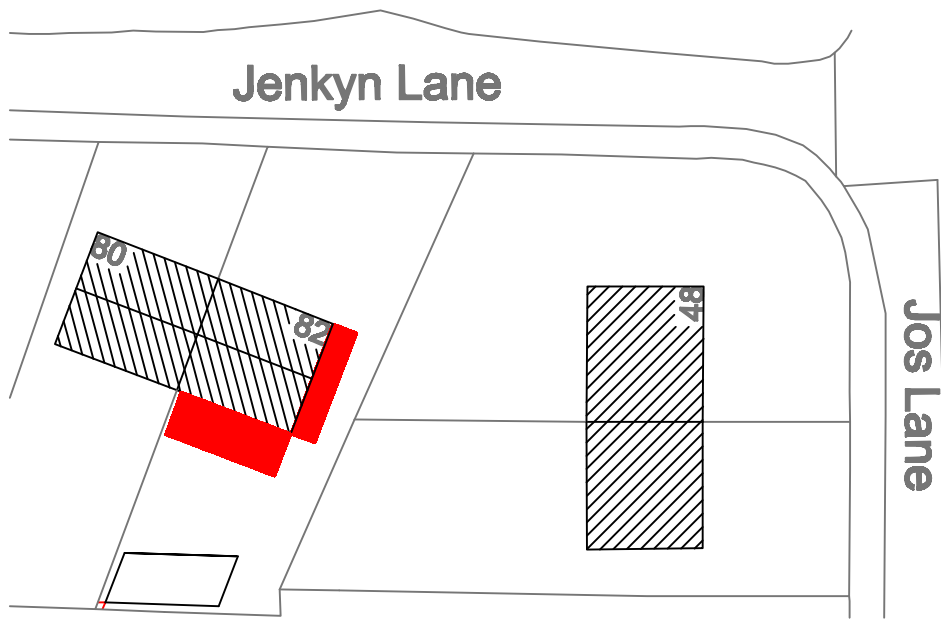

PROPOSED SITE PLAN 1:500 @A4

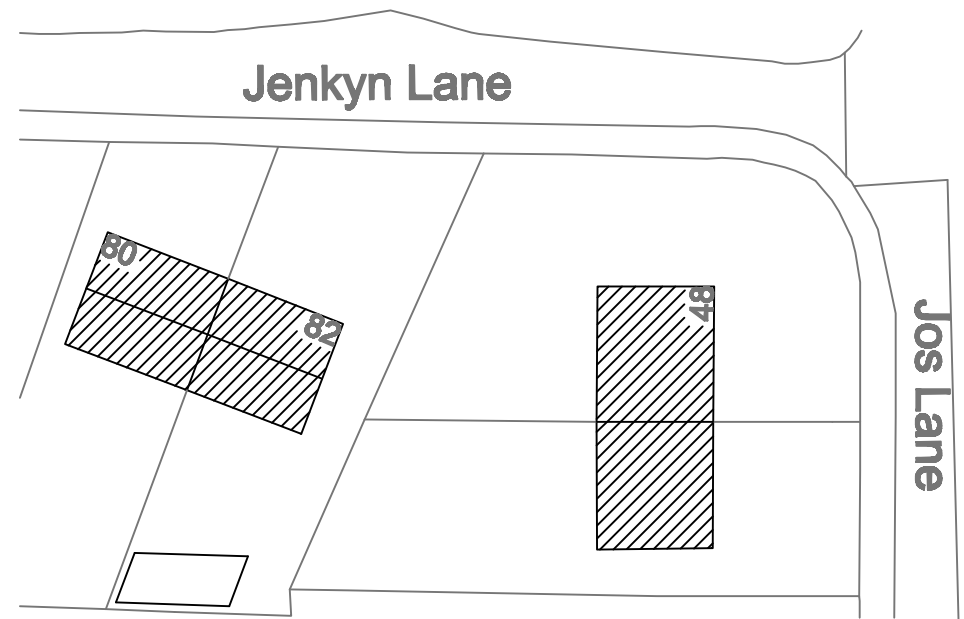

EXISTING SITE PLAN 1:500 @ A4

PROJECT TITLE Proposed side and rear extention @ 82 Jenkyn lane, Shepley	CLIENT Ian Spedding 82 Jenkyn Lane, Shepley
DRAWN BY Ian Spedding	DRAWING NO I.S 001
DATE February 2024	SCALE 1:500