


EXISTING FRONT ELEVATION

SCALE 1:100





EXISTING SIDE ELEVATION

SCALE 1:100

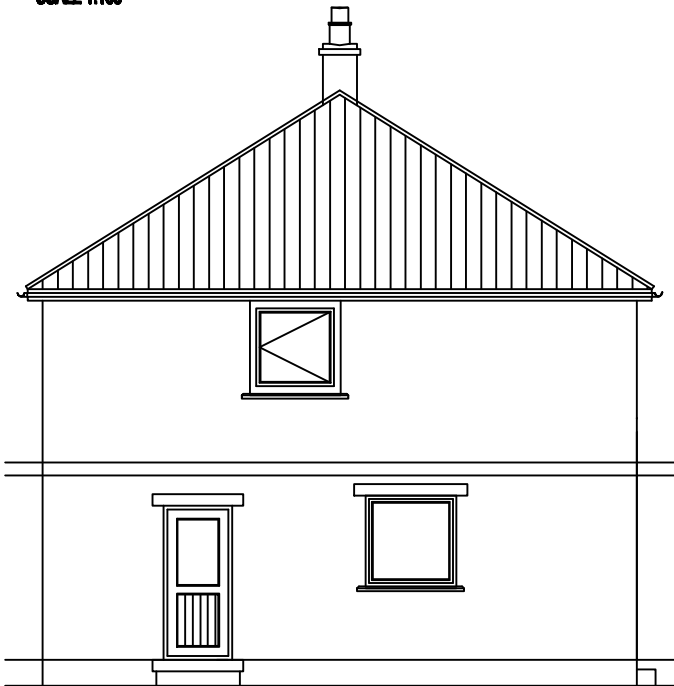


EXISTING REAR ELEVATION

SCALE 1:100

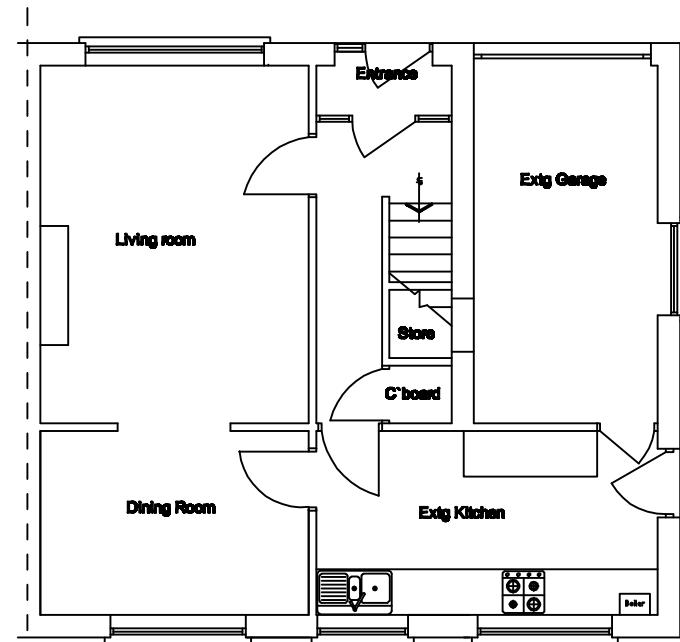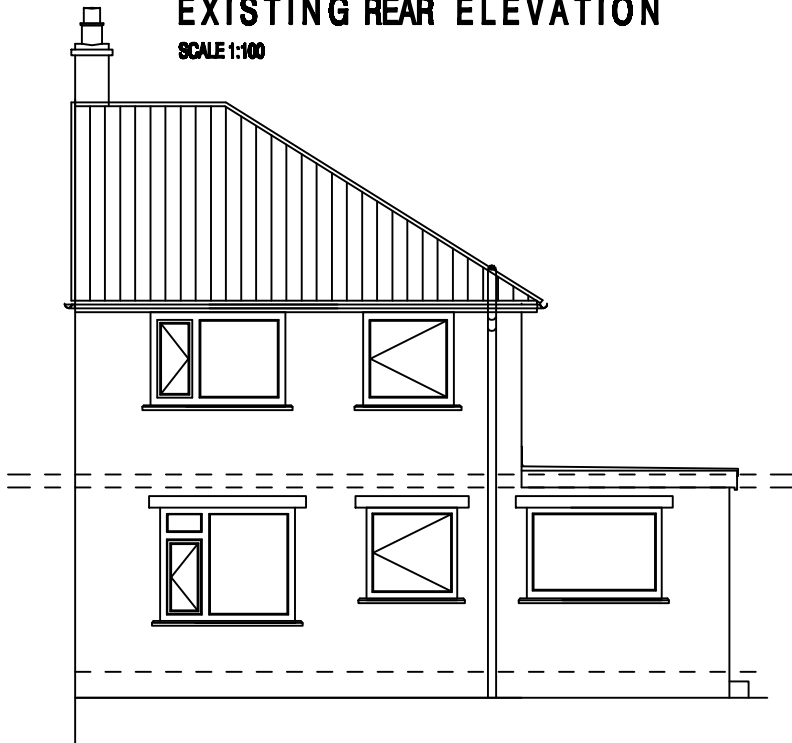


EXISTING GROUND FLOOR PLAN

SCALE 1:100

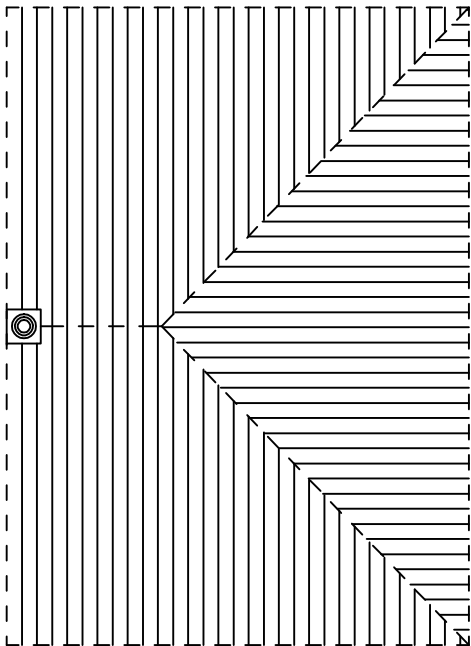

EXISTING ROOF PLAN

SCALE 1:100

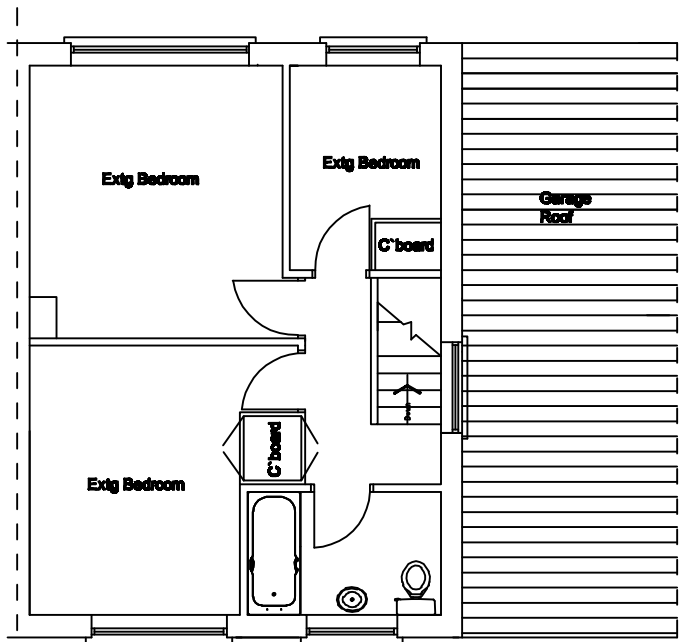

EXISTING FIRST FLOOR PLAN

SCALE 1:100

PROJECT TITLE Proposed Side and rear extension @ 82 Jenkyn Lane Shepley	CLIENT Ian Spedding 82 Jenkyn Lane, Shepley
DRAWN BY Ian Spedding	DRAWING NO I.S 003
DATE February 2024	SCALE Existing plans & elevations 1:100 @ A3