




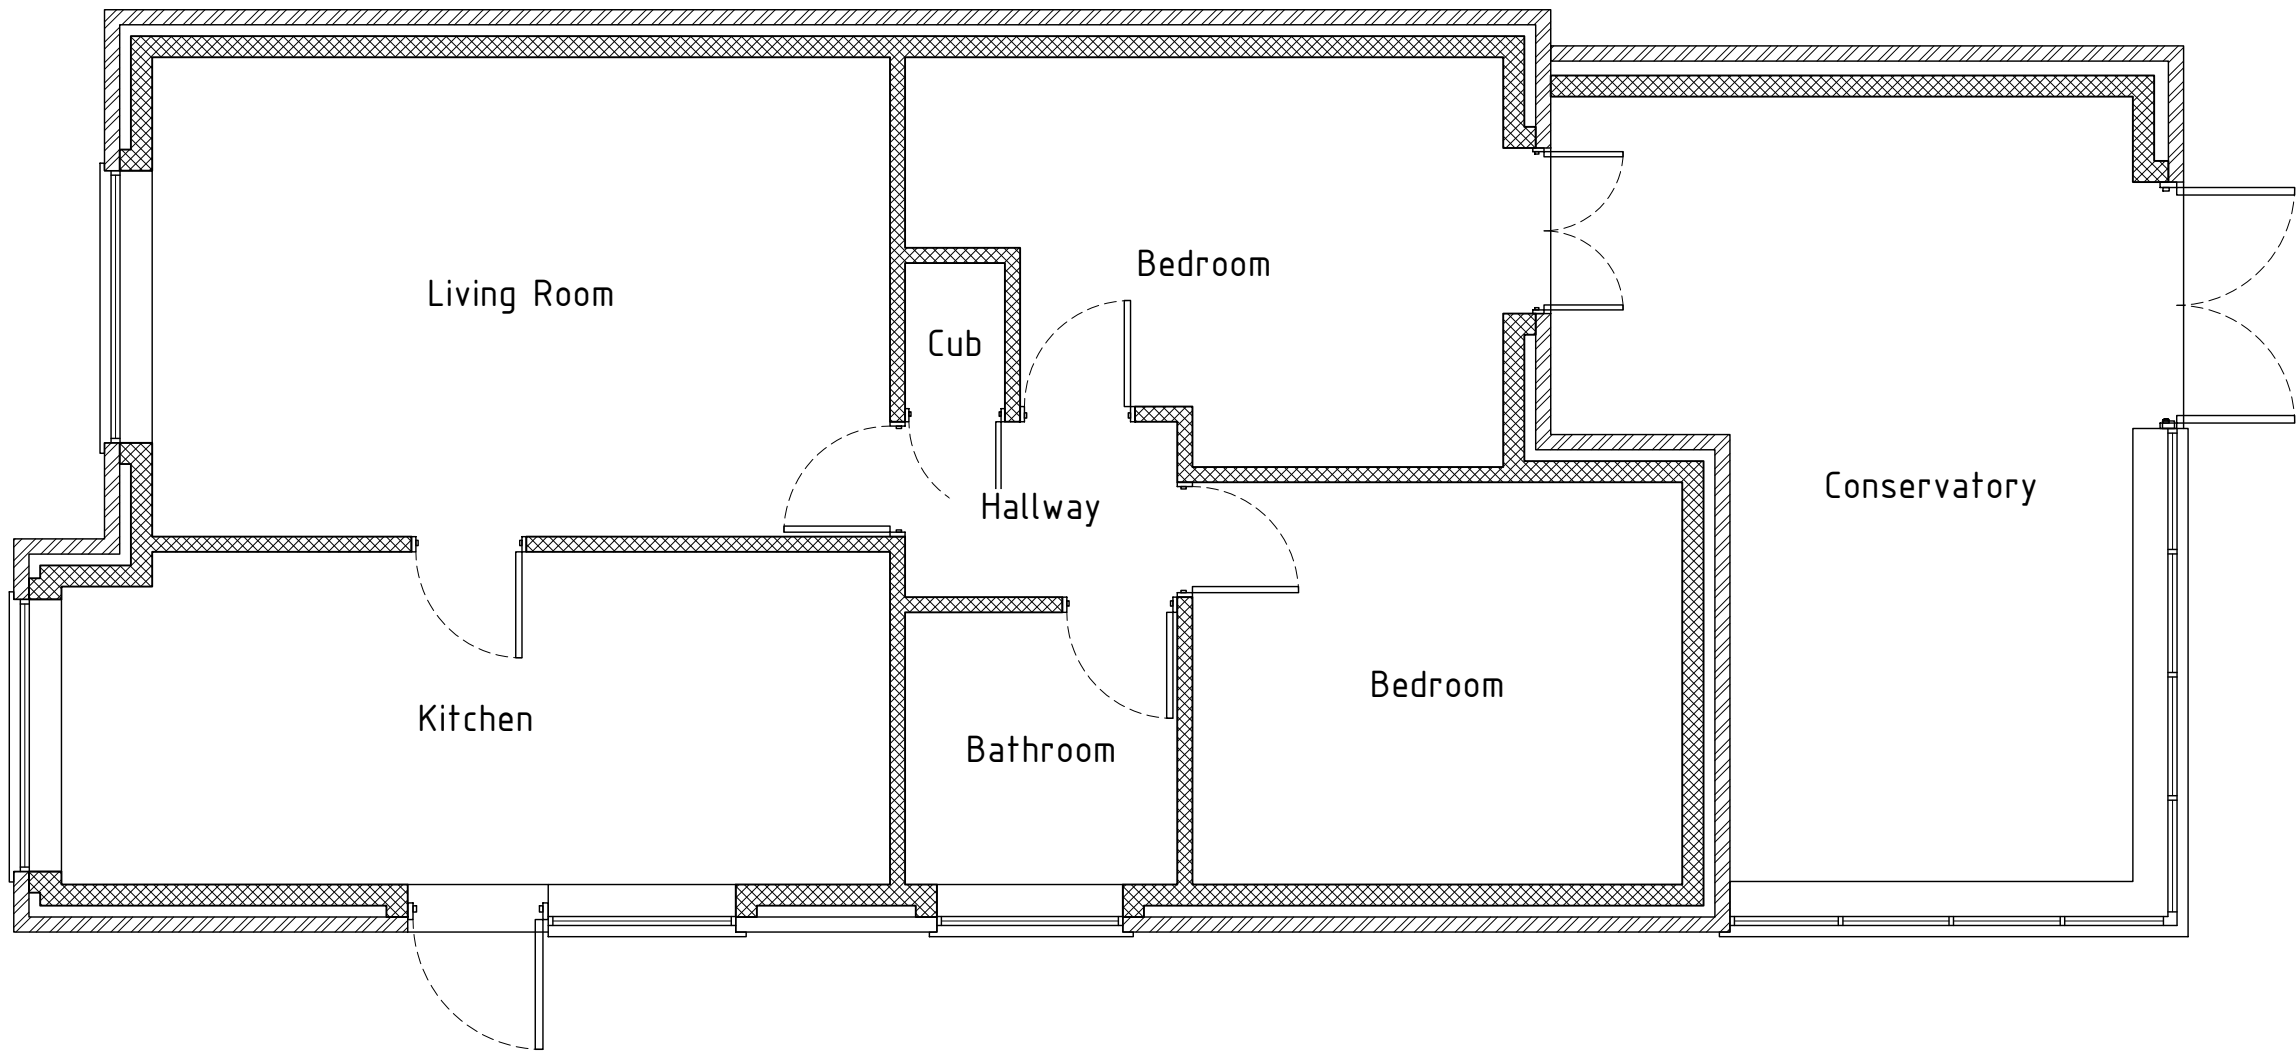


Ground Floor Plan
(Scale 1:50)

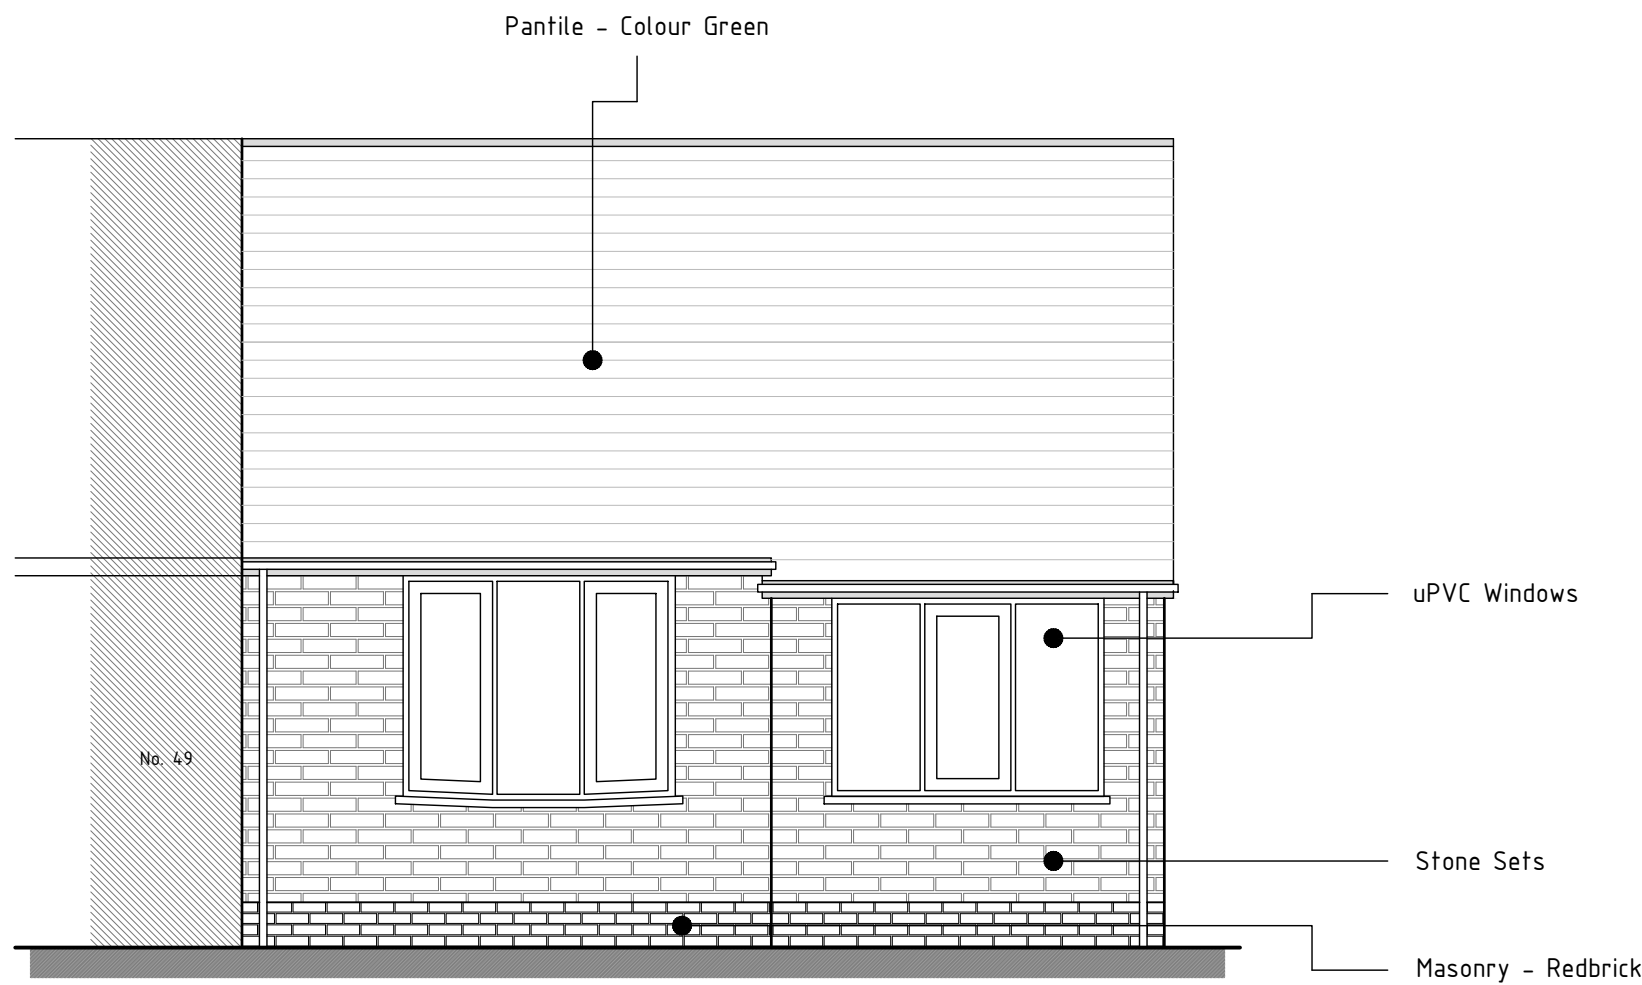


South East Elevation
(Scale 1:50)

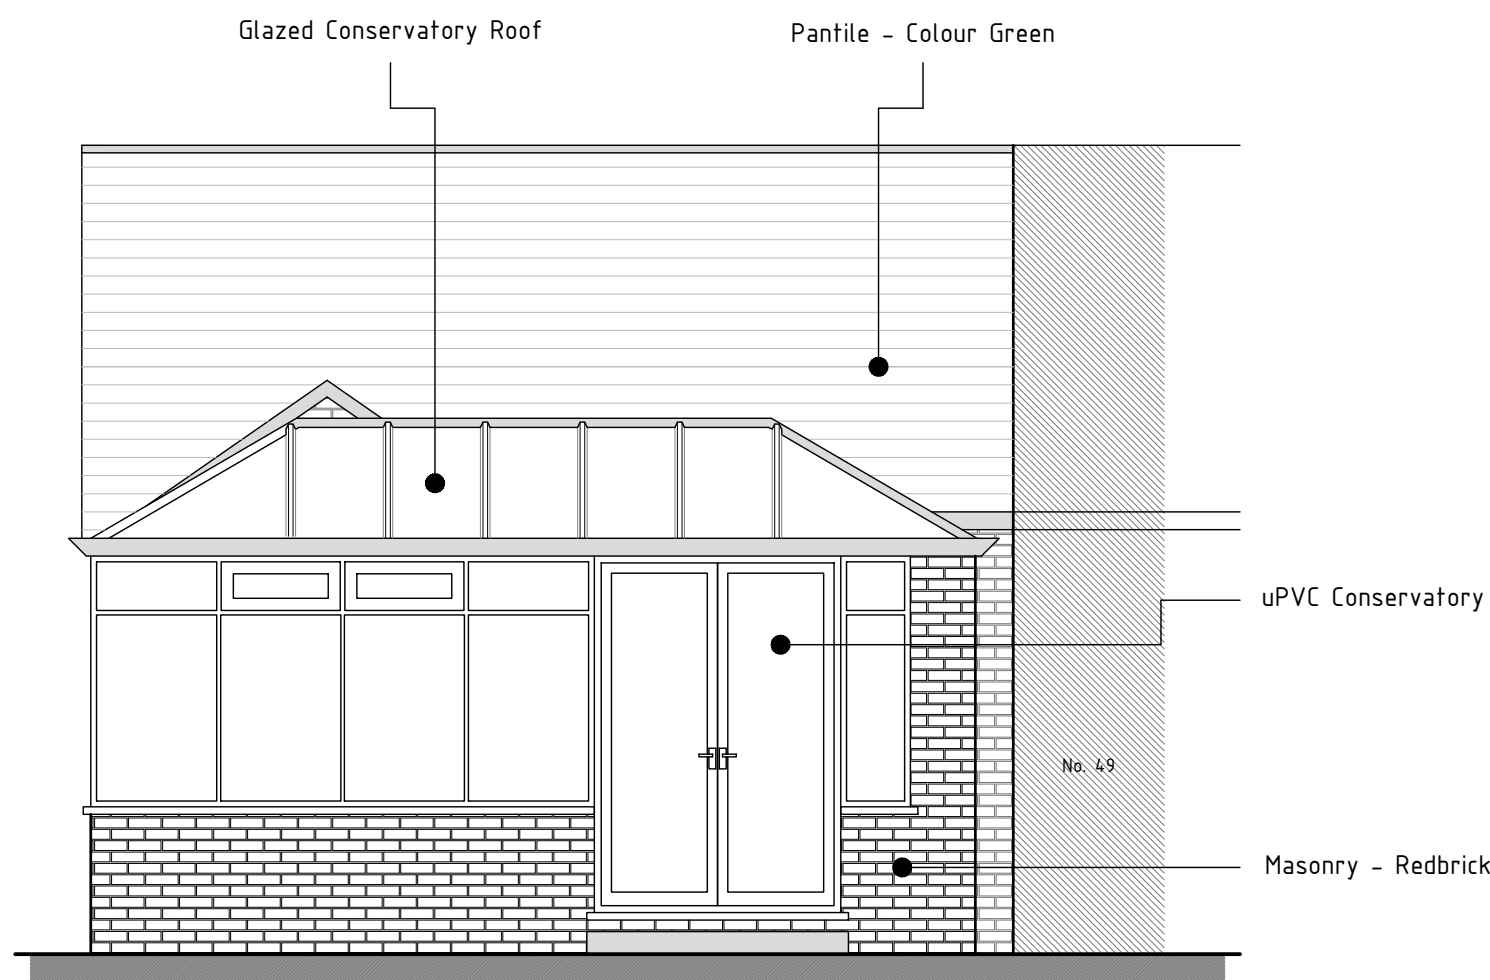


Northwest Elevation
(Scale 1:50)

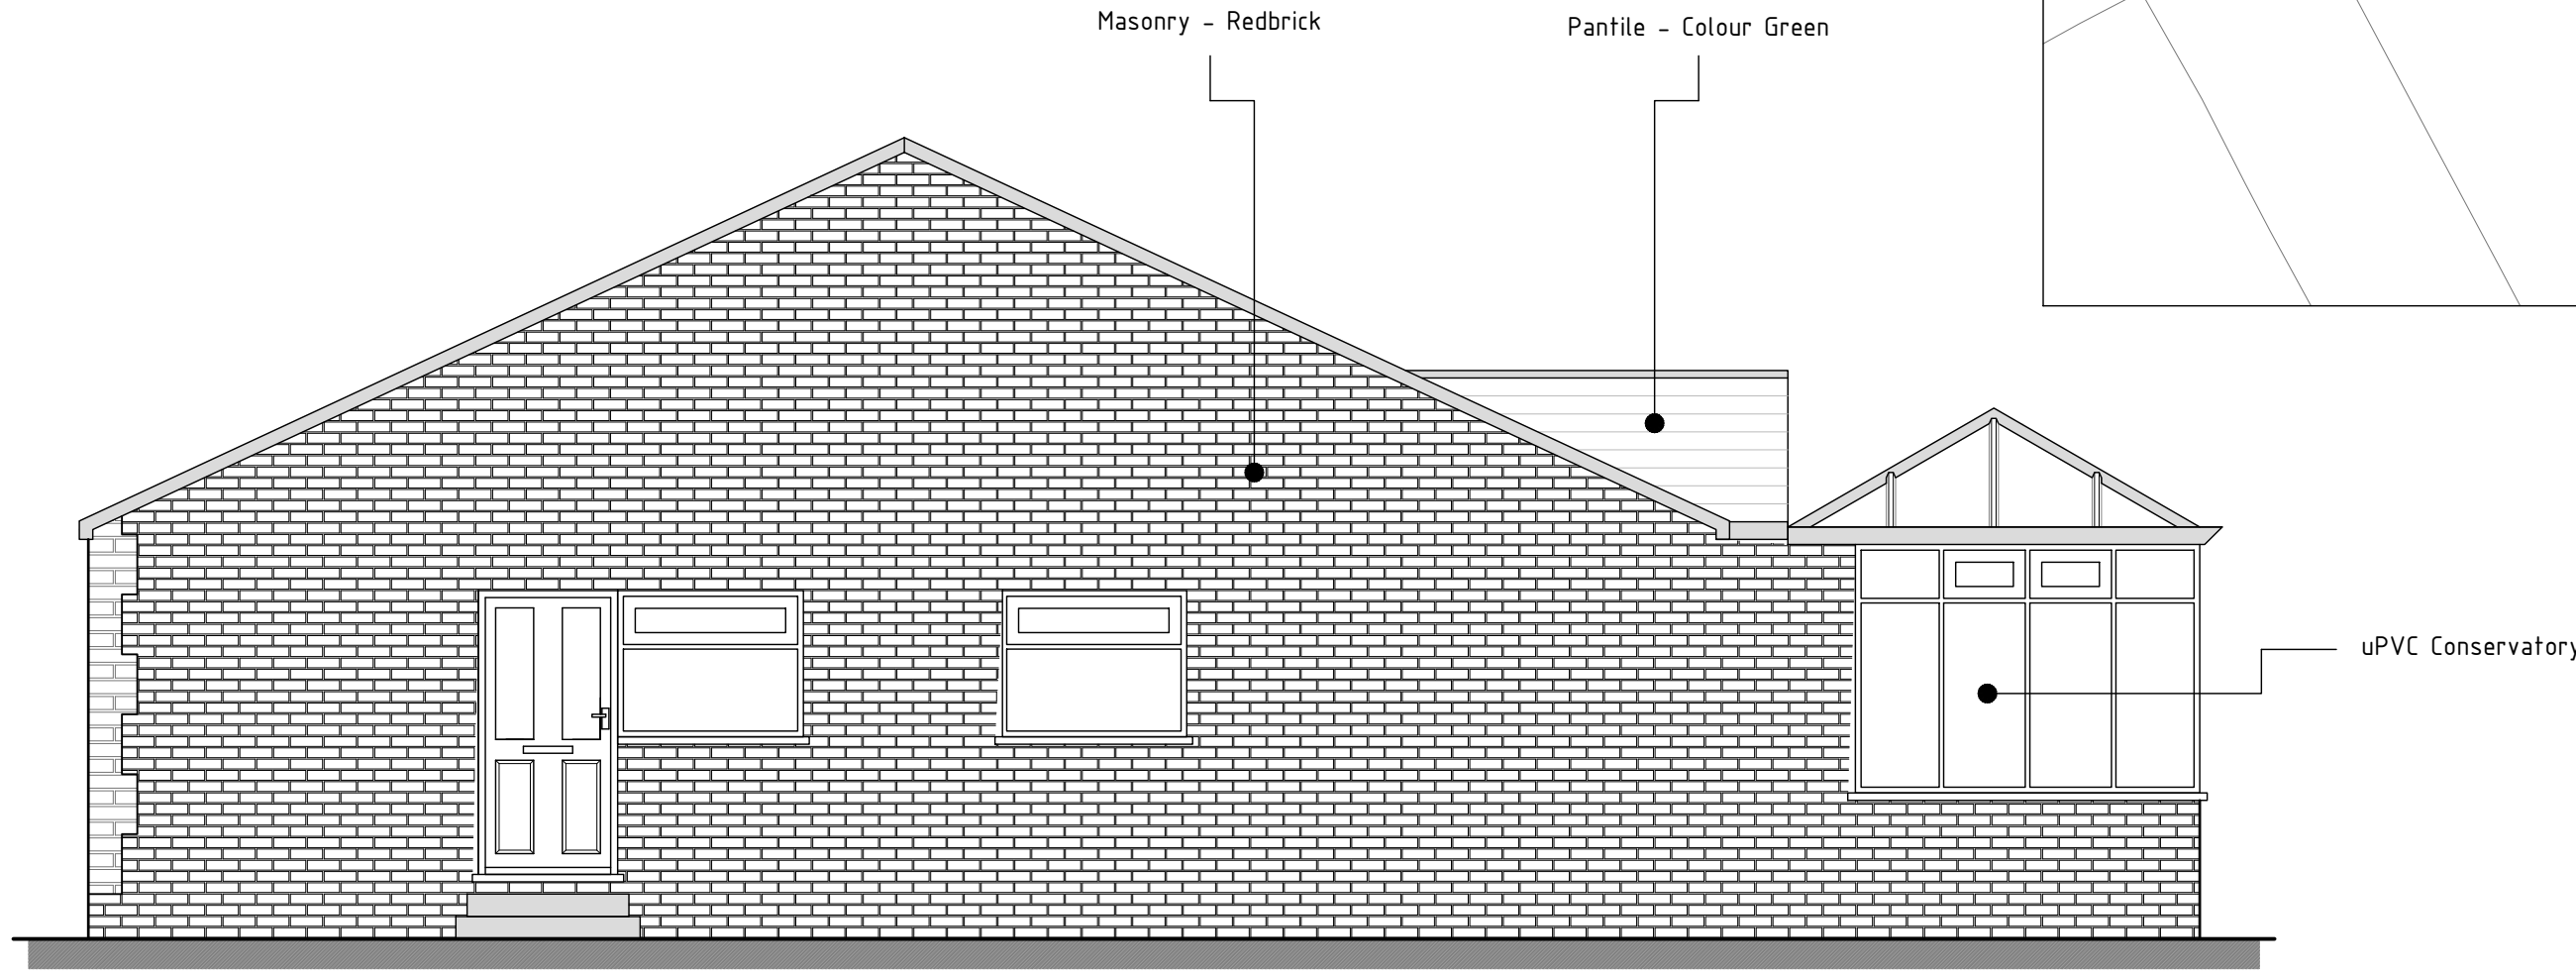

Northeast Elevation
(Scale 1:50)

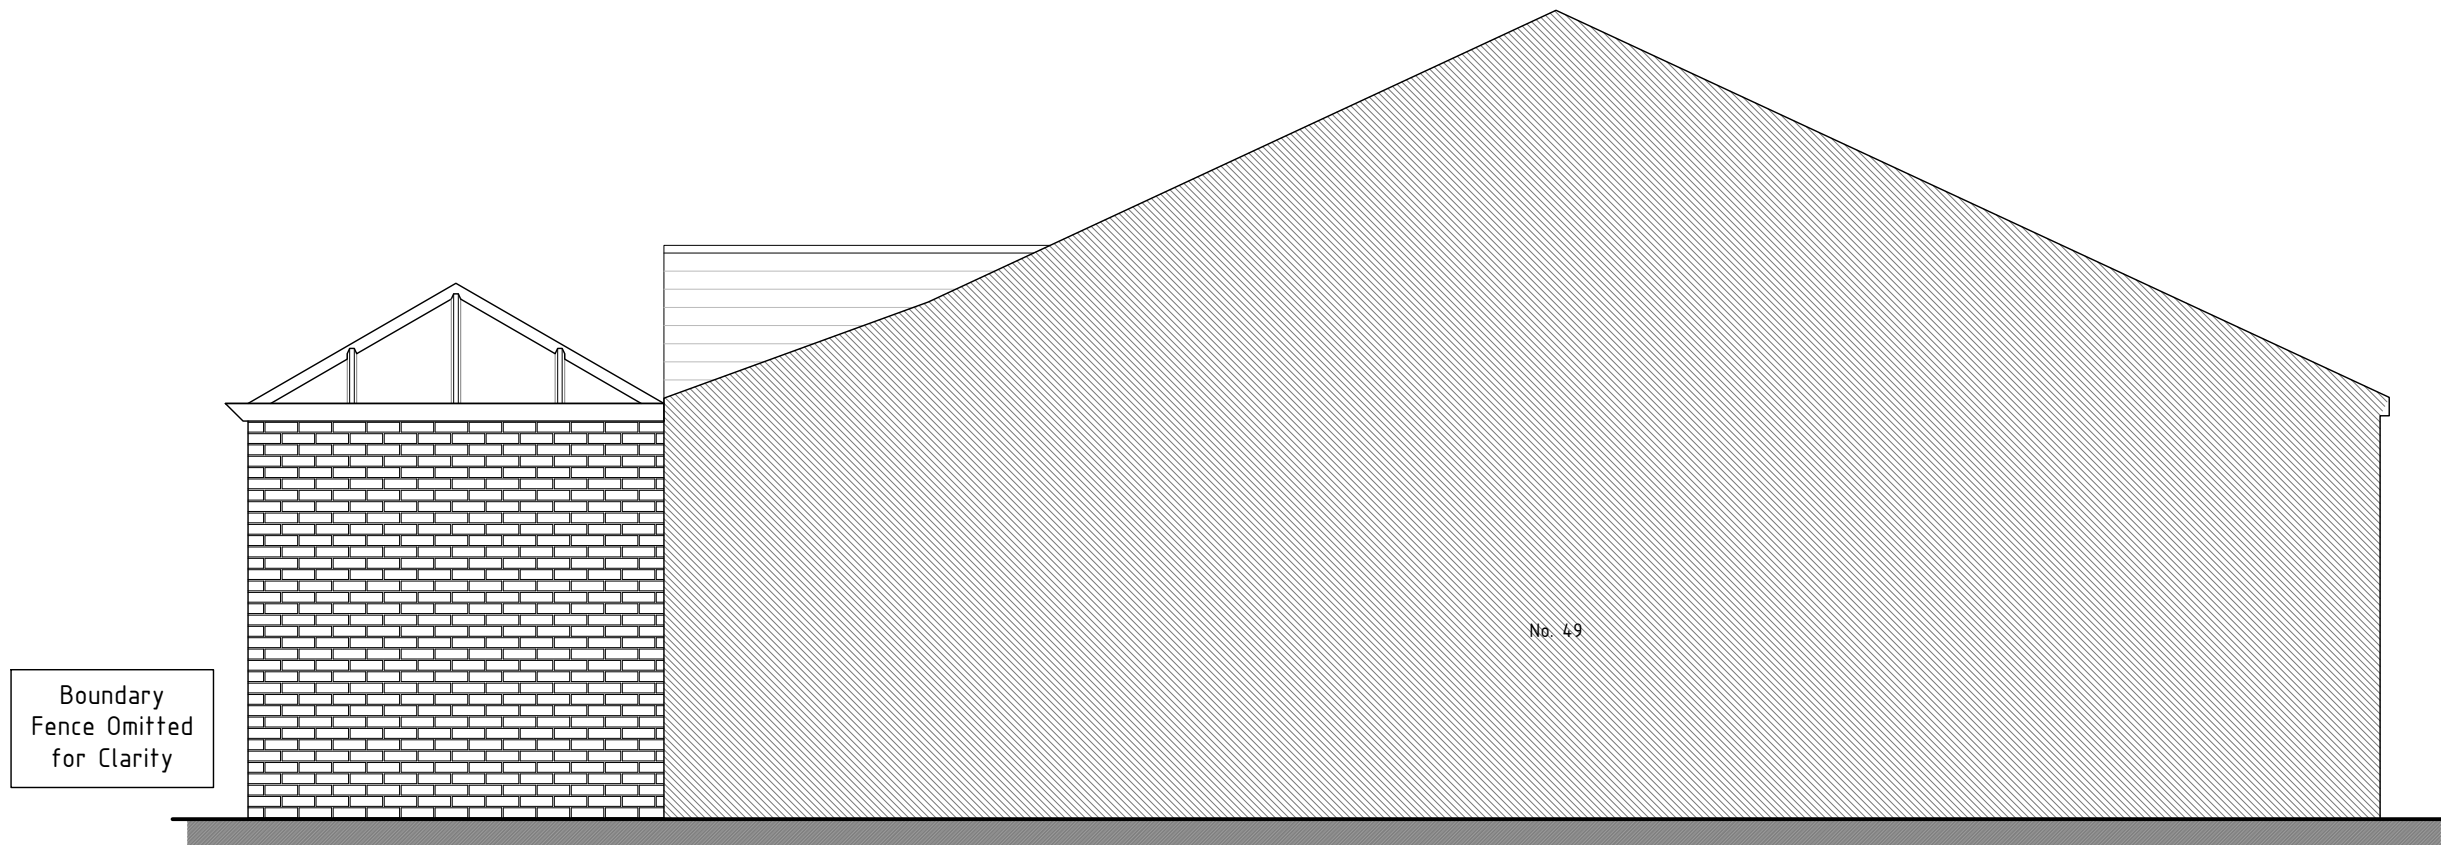

South West Elevation
(Scale 1:50)

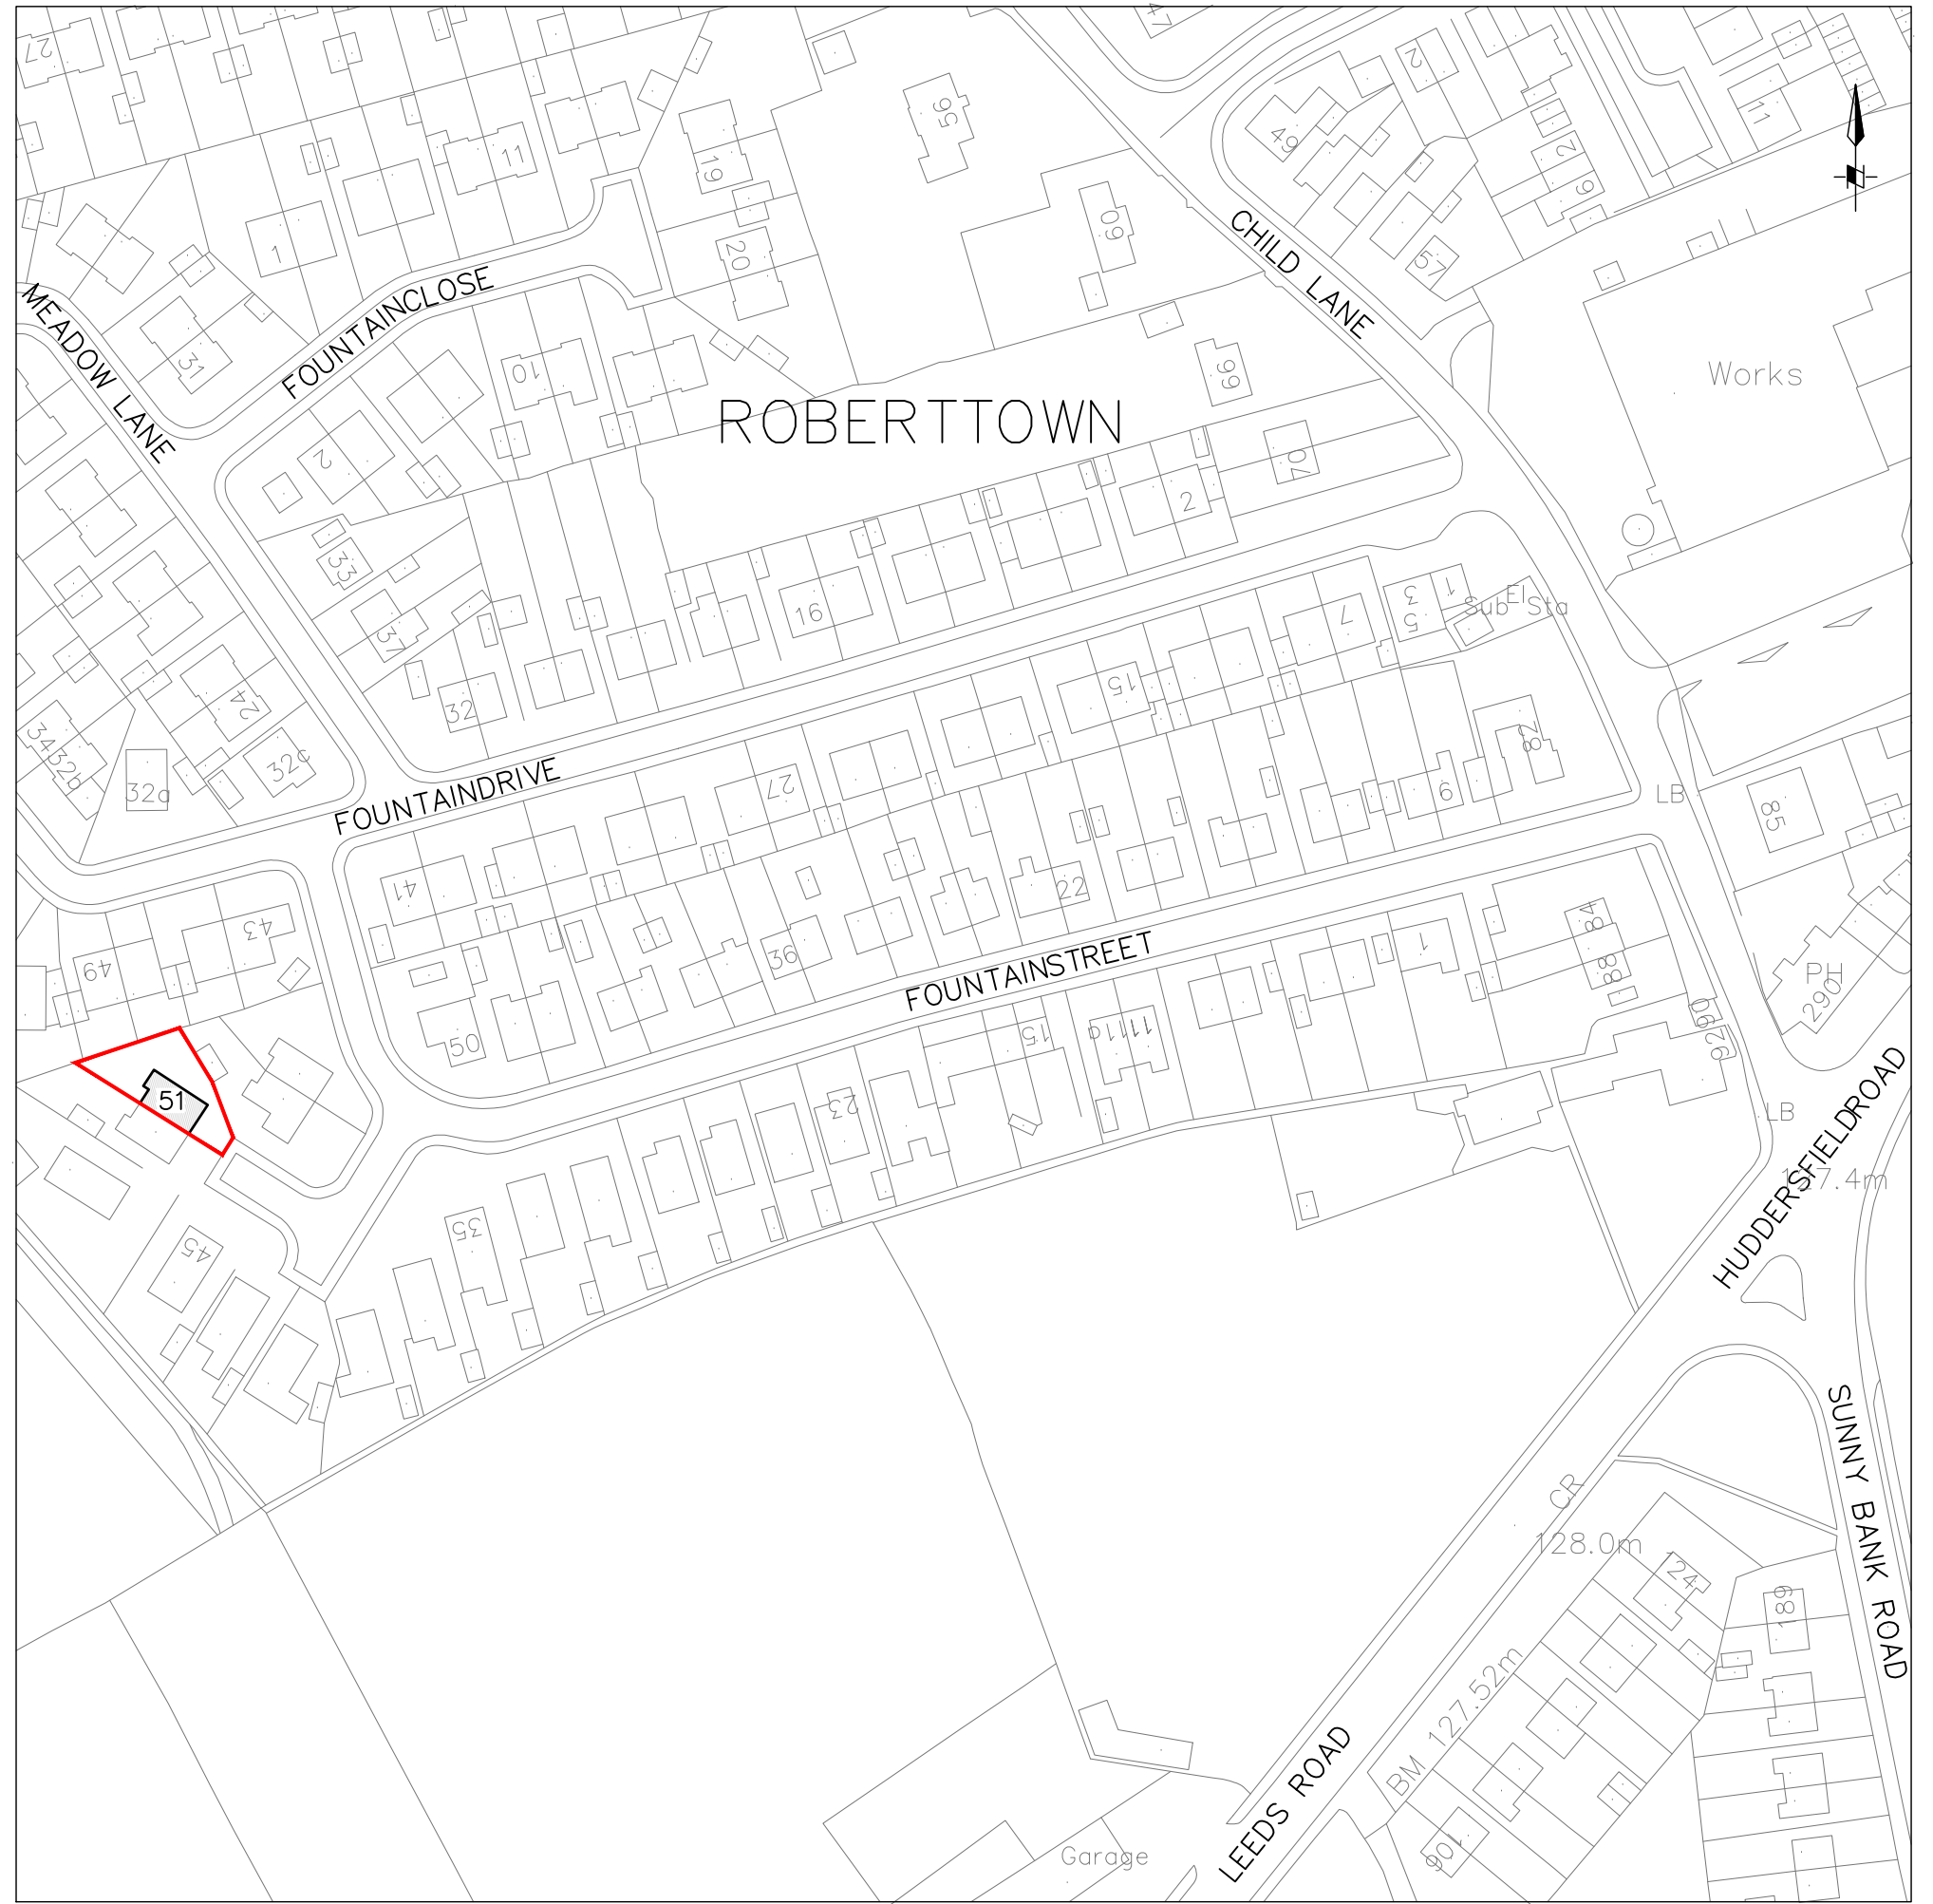

Location Plan
(Scale 1:1250)

External Materials

- 1) Façade - Brickwork, Red
- 2) Roof - Pitched Pantile, Green
- 3) Windows - uPVC, White
- 4) Doors - uPVC, White

Site Location

OS X (Easting) 419648
OS Y (Northing) 422242
Nat Grid SE196222 / SE1964822242
Nearest Post Code WF15 7PT
Latitude N53:41:47 (53.696253350077114)
Longitude W1:42:14 (-1.703904770819501)
what3words calls.stuff.regulator

Legend

Denotes Site Boundary

REFERENCE DRAWINGS:

WF15 7PT-ML-XX-XX-DR-G-0102 - Proposed Plan + Elevations

A1	20.02.24	INITIAL ISSUE	ML		
REV	DATE	DESCRIPTION	DRN	CHK	APP
CLIENT					
Mr M. Robinson					
TITLE					
Existing Plan + Elevations Planning					
PROJECT NAME					
No. 51 Fountain Street, Roberttown Liversedge, WF15 7PT					
STATUS		SCALE	SIZE		
PLANNING		1:50 @ A1	A1		
DRAWING NUMBER			REVISION		
WF157PT-ML-XX-XX-DR-Z-0101			A1 - 01		
			SUSTAINABILITY - REVISION		
CLIENT DRAWING NUMBER					
N/A					