




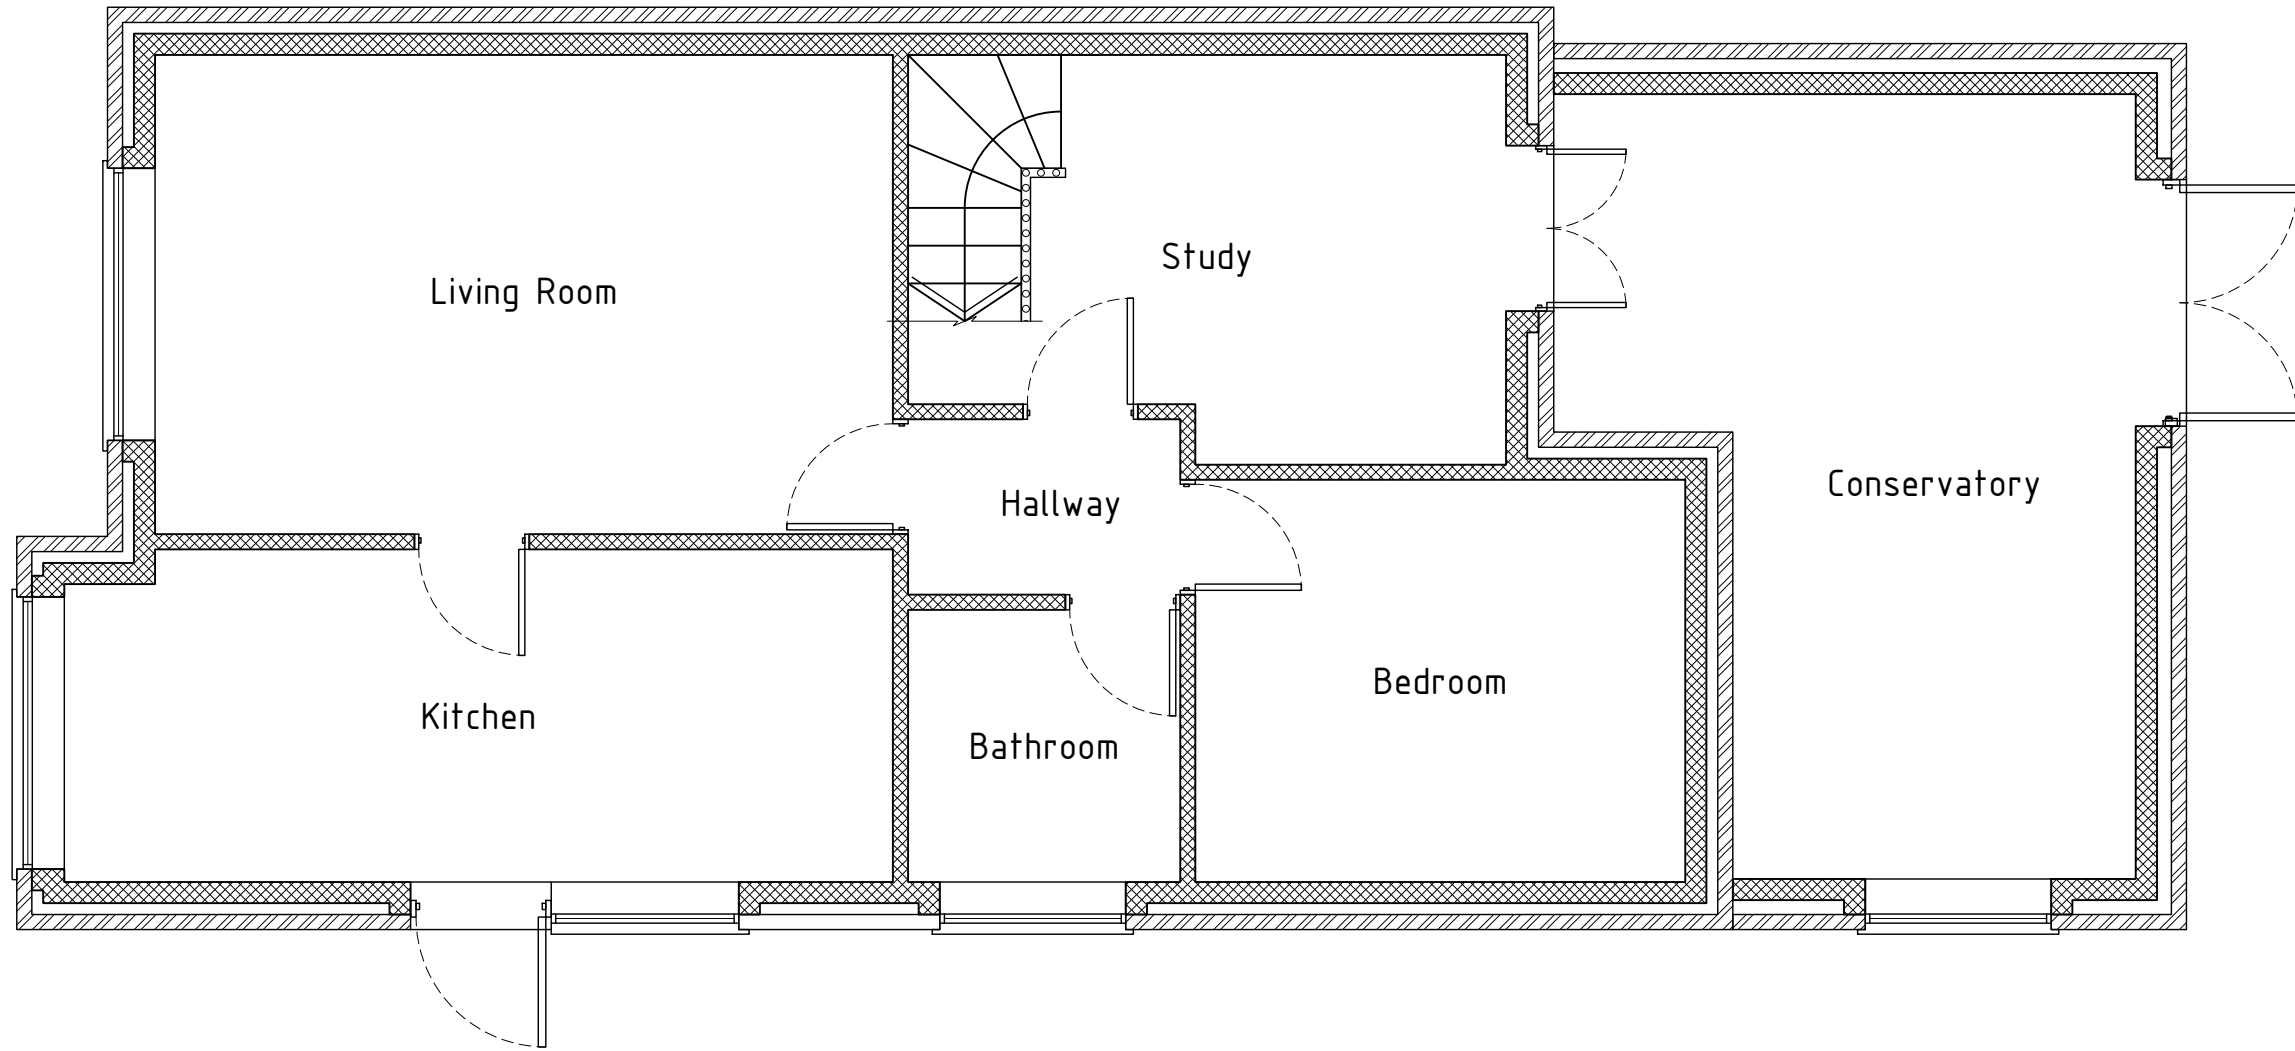


Ground Floor Plan
(Scale 1:50)

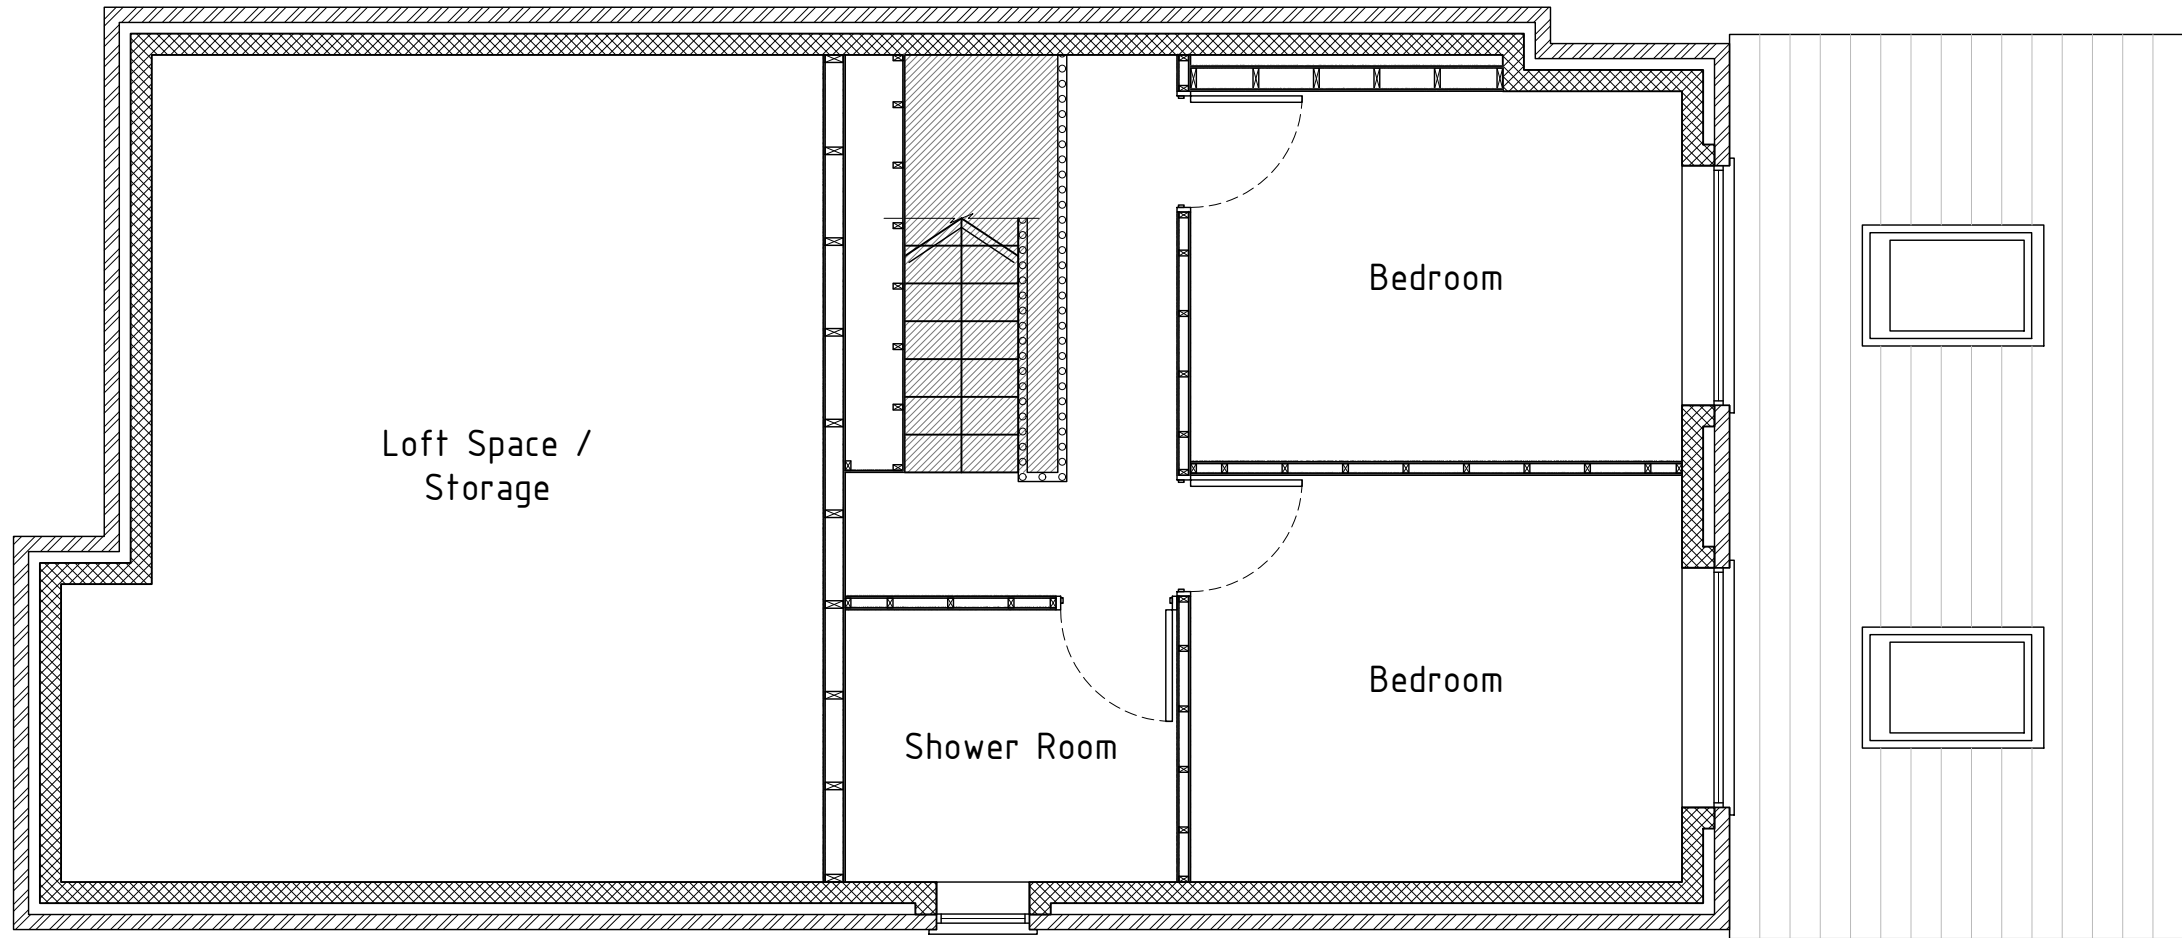


First Floor Plan
(Scale 1:50)

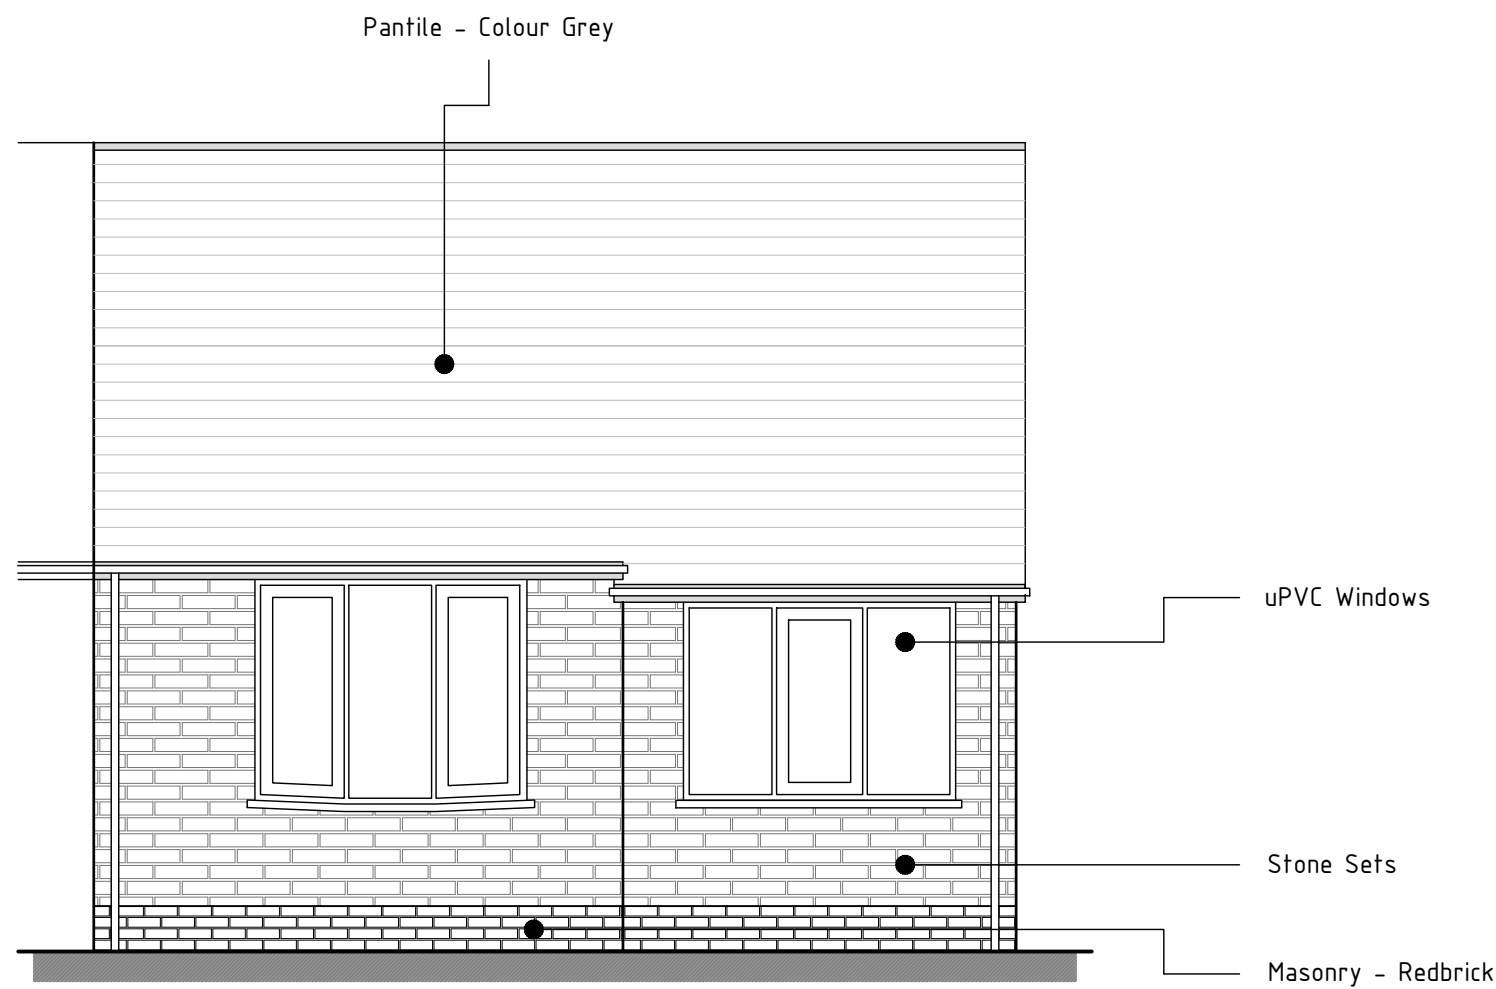


South East Elevation
(Scale 1:50)

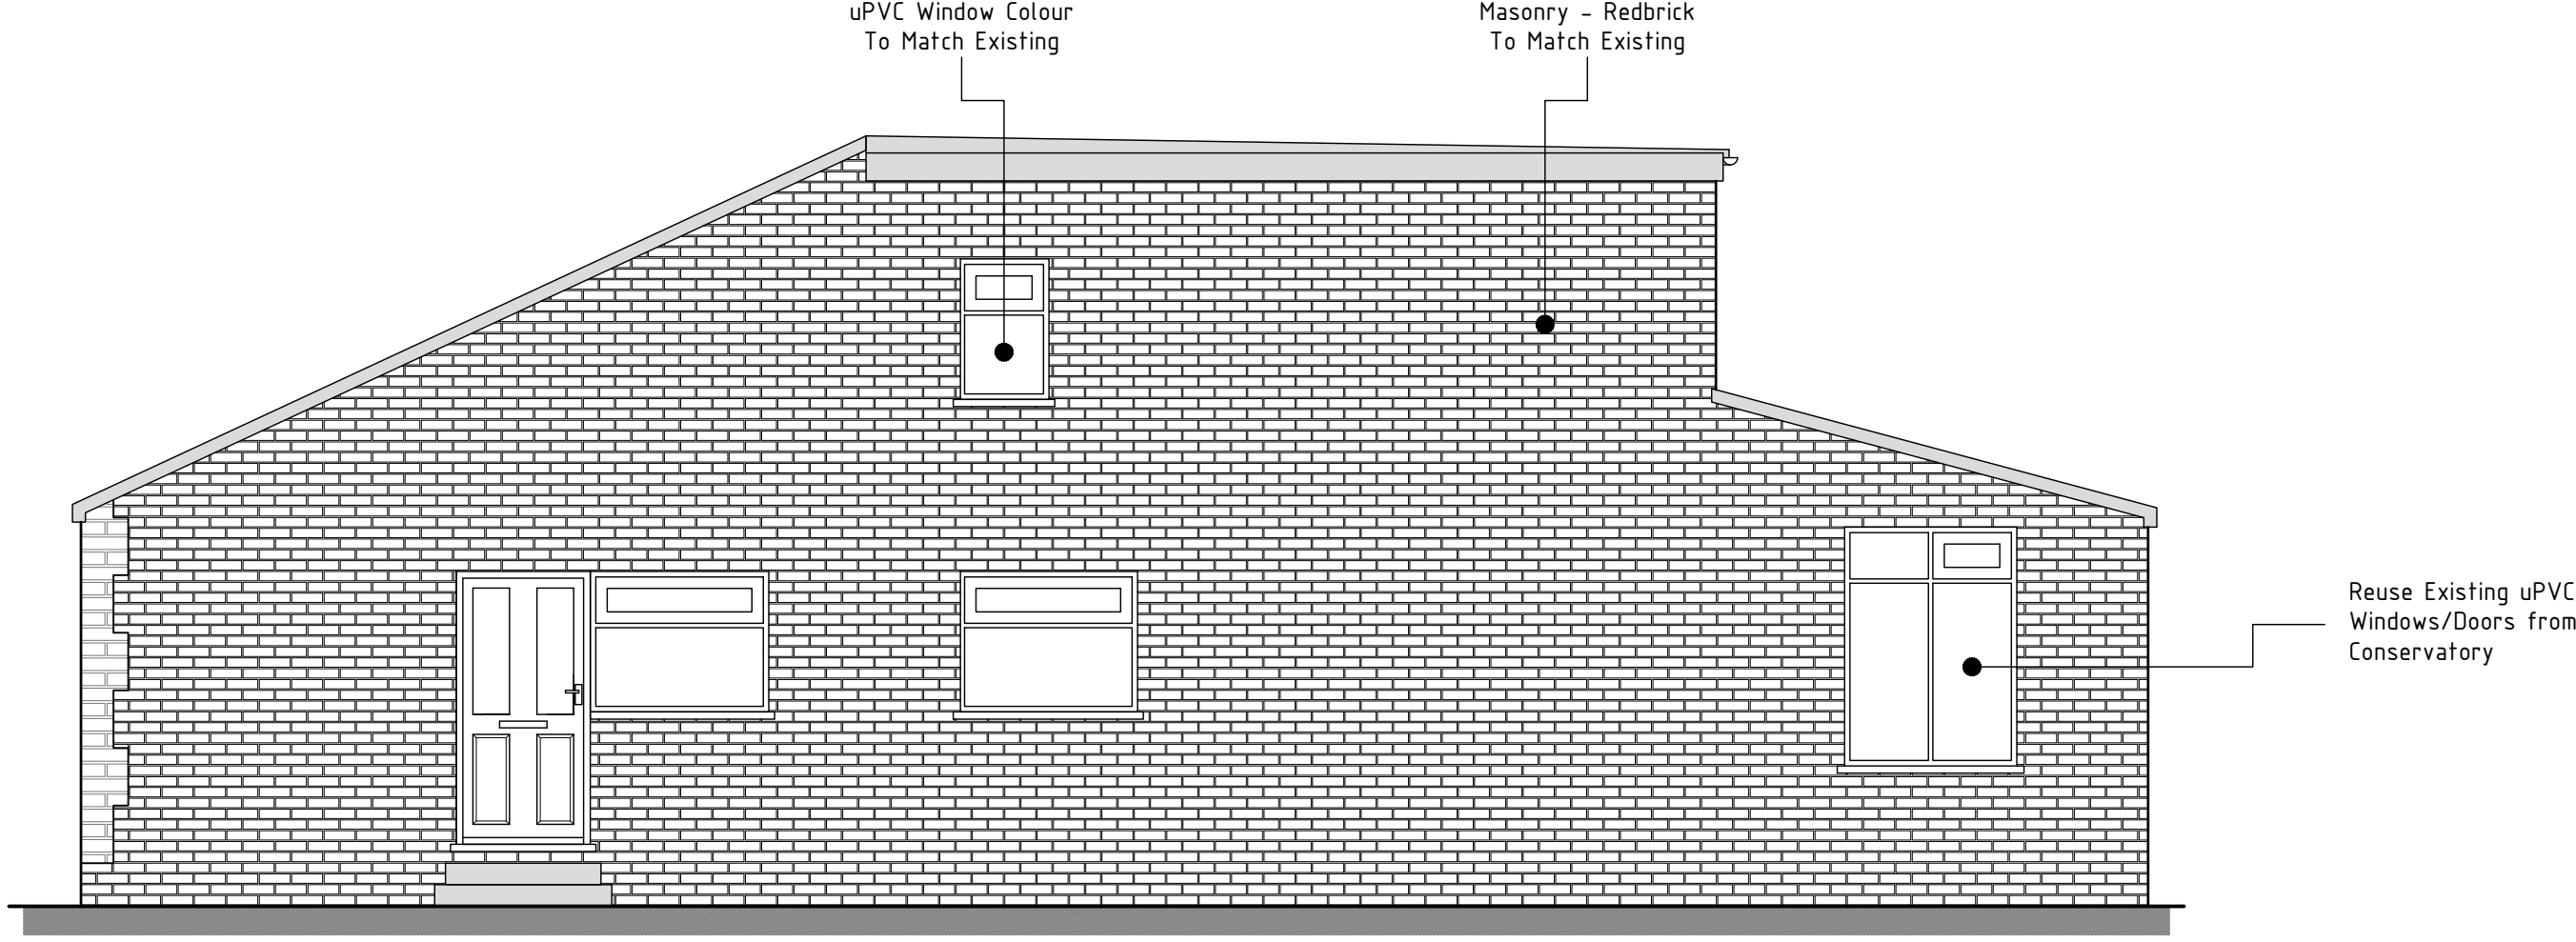

Northeast Elevation
(Scale 1:50)

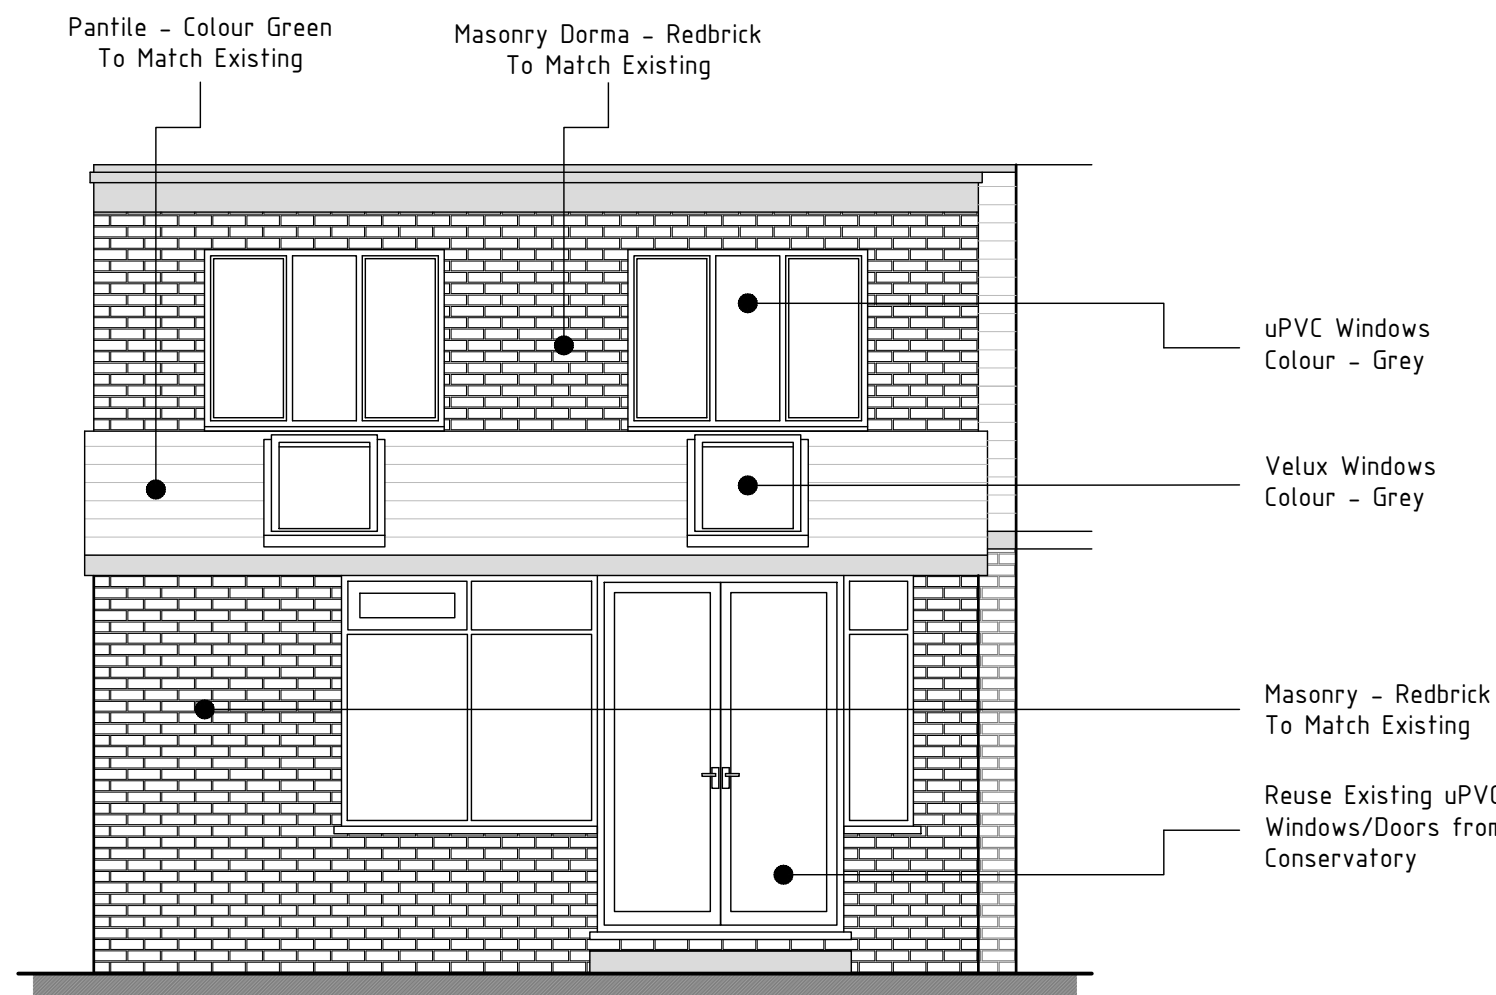

Northwest Elevation
(Scale 1:50)

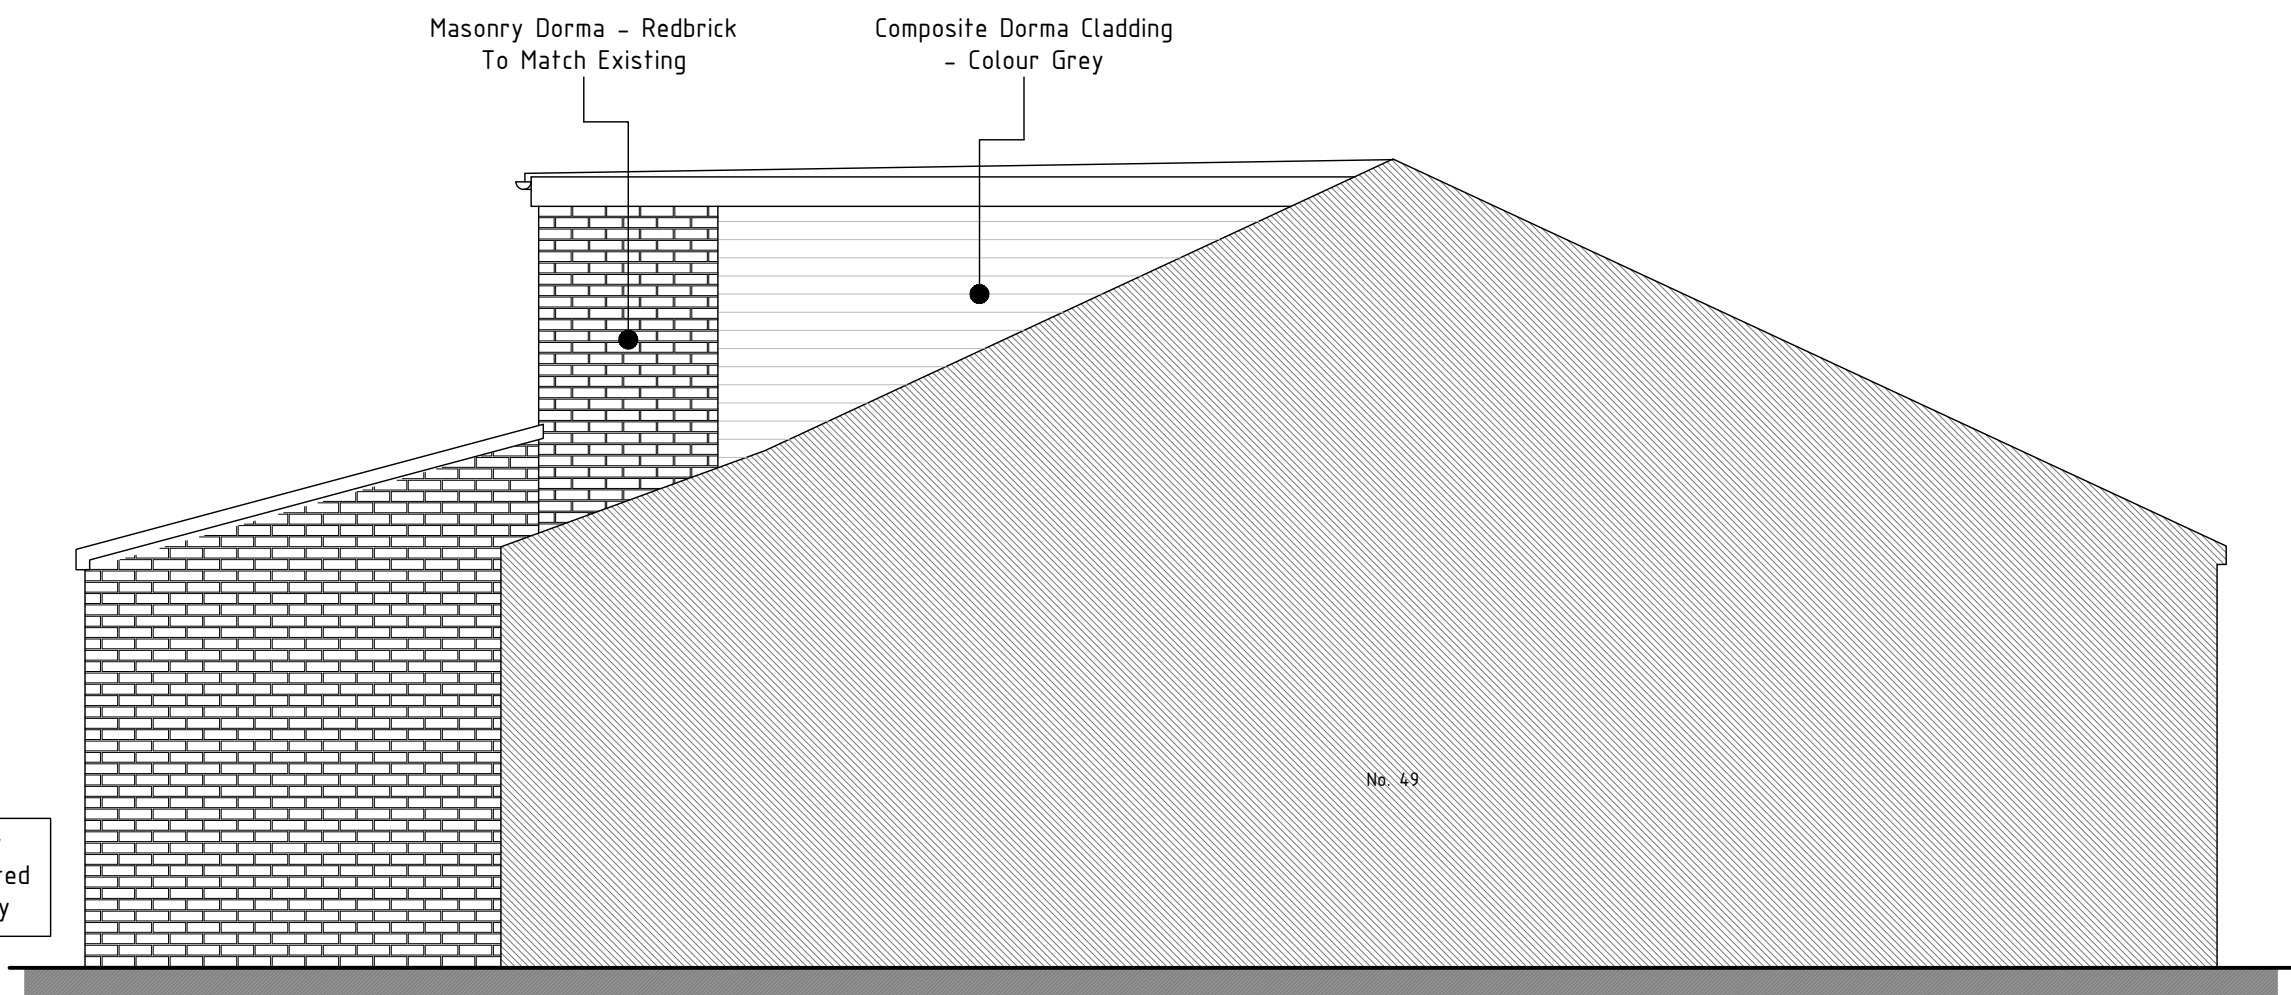

South West Elevation
(Scale 1:50)

External Materials

- 1) Facade - Brickwork, Red
- 2) Roof - Pitched Pantile, Green
- 3) Windows - uPVC, White (Unless Noted Otherwise)
- 4) Doors - uPVC, White
- 5) Dorma - Brickwork, Red and Composite Cladding, Grey

Site Location

OS X (Eastings) 419648
OS Y (Northings) 422242
Nat Grid SE196222 / SE1964822242
Nearest Post Code WF15 7PT
Latitude N53:41:47 (53.696253350077114)
Longitude W1:42:14 (-1.703904770879501)
what3words calls.stuff.regulator

REFERENCE DRAWINGS:

WF15 7PT-ML-XX-XX-DR-G-0101 - Existing Plan + Elevations

A1	20.02.24	INITIAL ISSUE	ML		
REV	DATE	DESCRIPTION	DRN	CHK	APP
CLIENT					
Mr M. Robinson					
TITLE					
Proposed Plan + Elevations Planning					
PROJECT NAME					
No. 51 Fountain Street, Roberttown Liversedge, WF15 7PT					
STATUS		SCALE	SIZE		
PLANNING		1:50 @ A1	A1		
DRAWING NUMBER		REVISION		SUITABILITY-REVISION	
WF15 7PT-ML-XX-XX-DR-Z-0102		A1 - 01			
CLIENT DRAWING NUMBER					
N/A					