


General Notes


THIS DRAWING HAS BEEN PREPARED FROM HAND MEASURED SURVEY INFORMATION AND IS FOR INFORMATION PURPOSES ONLY. DO NOT SCALE FROM DRAWING. USE FIGURED DIMENSIONS ONLY. ALL DIMENSIONS MUST BE CHECKED AND VERIFIED ON SITE PRIOR TO COMMENCEMENT OF WORK AND DESIGNER TO BE NOTIFIED OF ANY DISCREPANCIES.

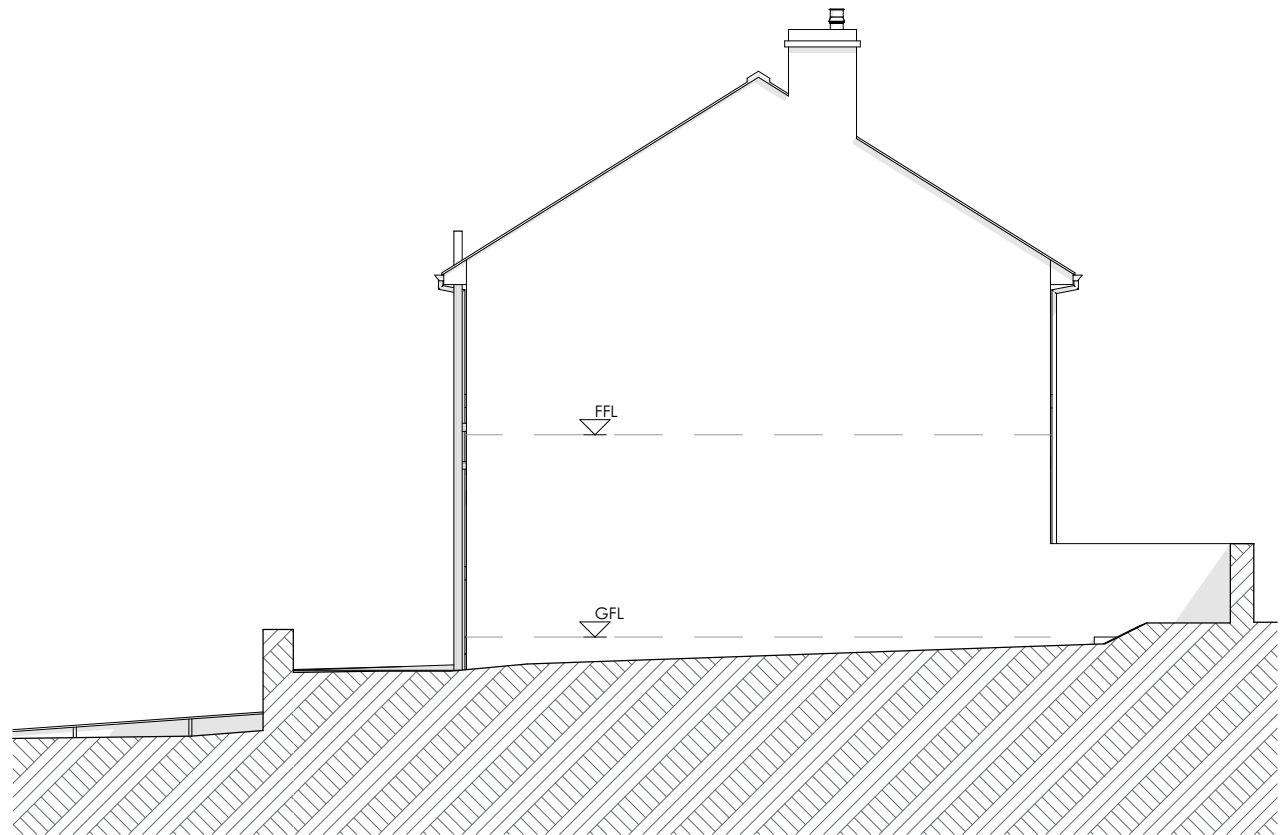

West Elevation
1:100




South Elevation
1:100

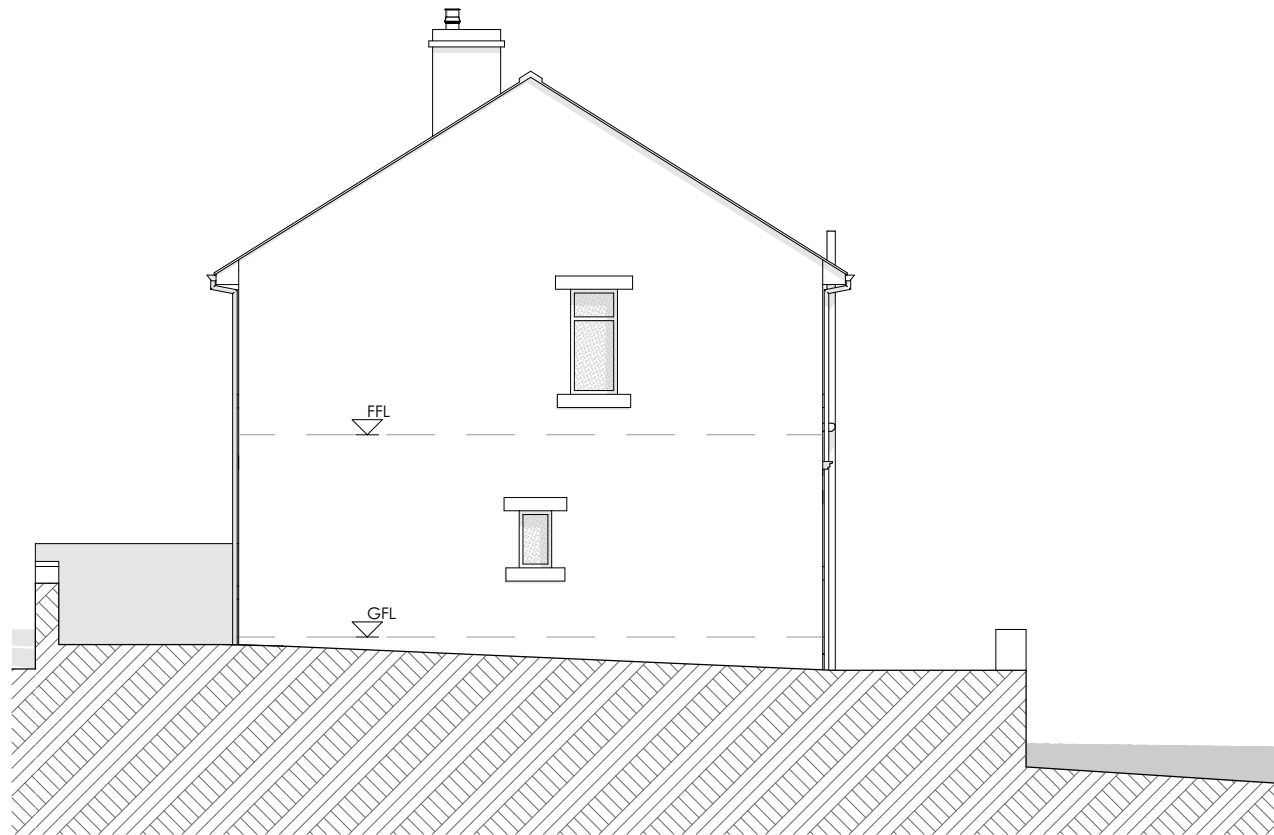


East Elevation
1:100




North Elevation
1:100

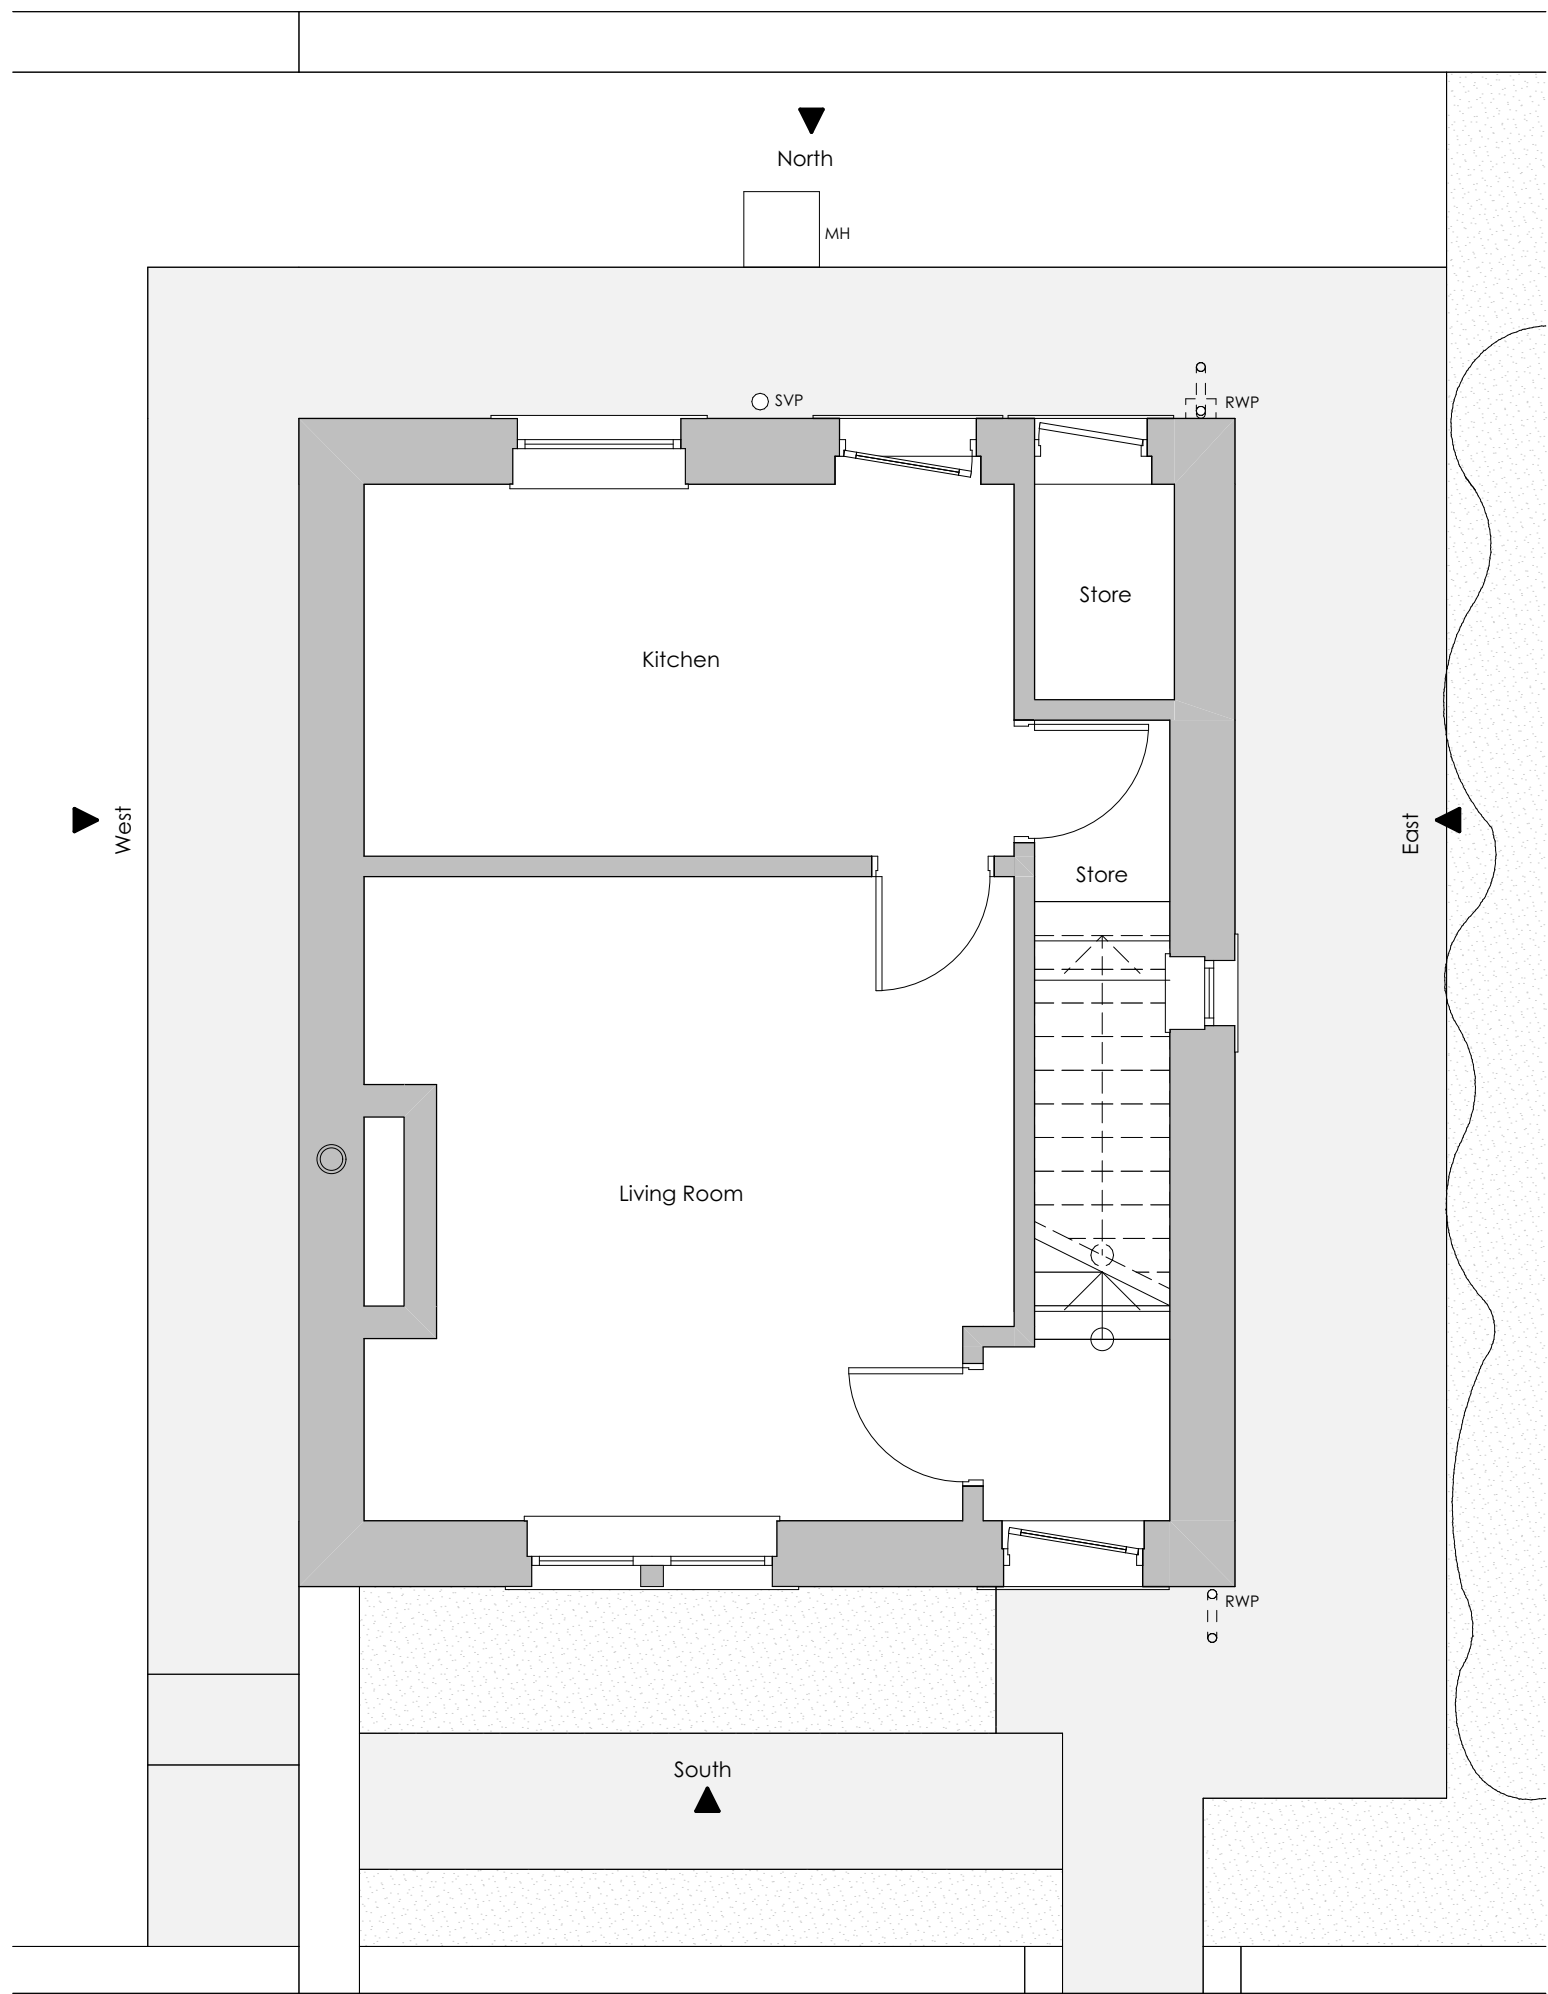

Ground Floor
1:50

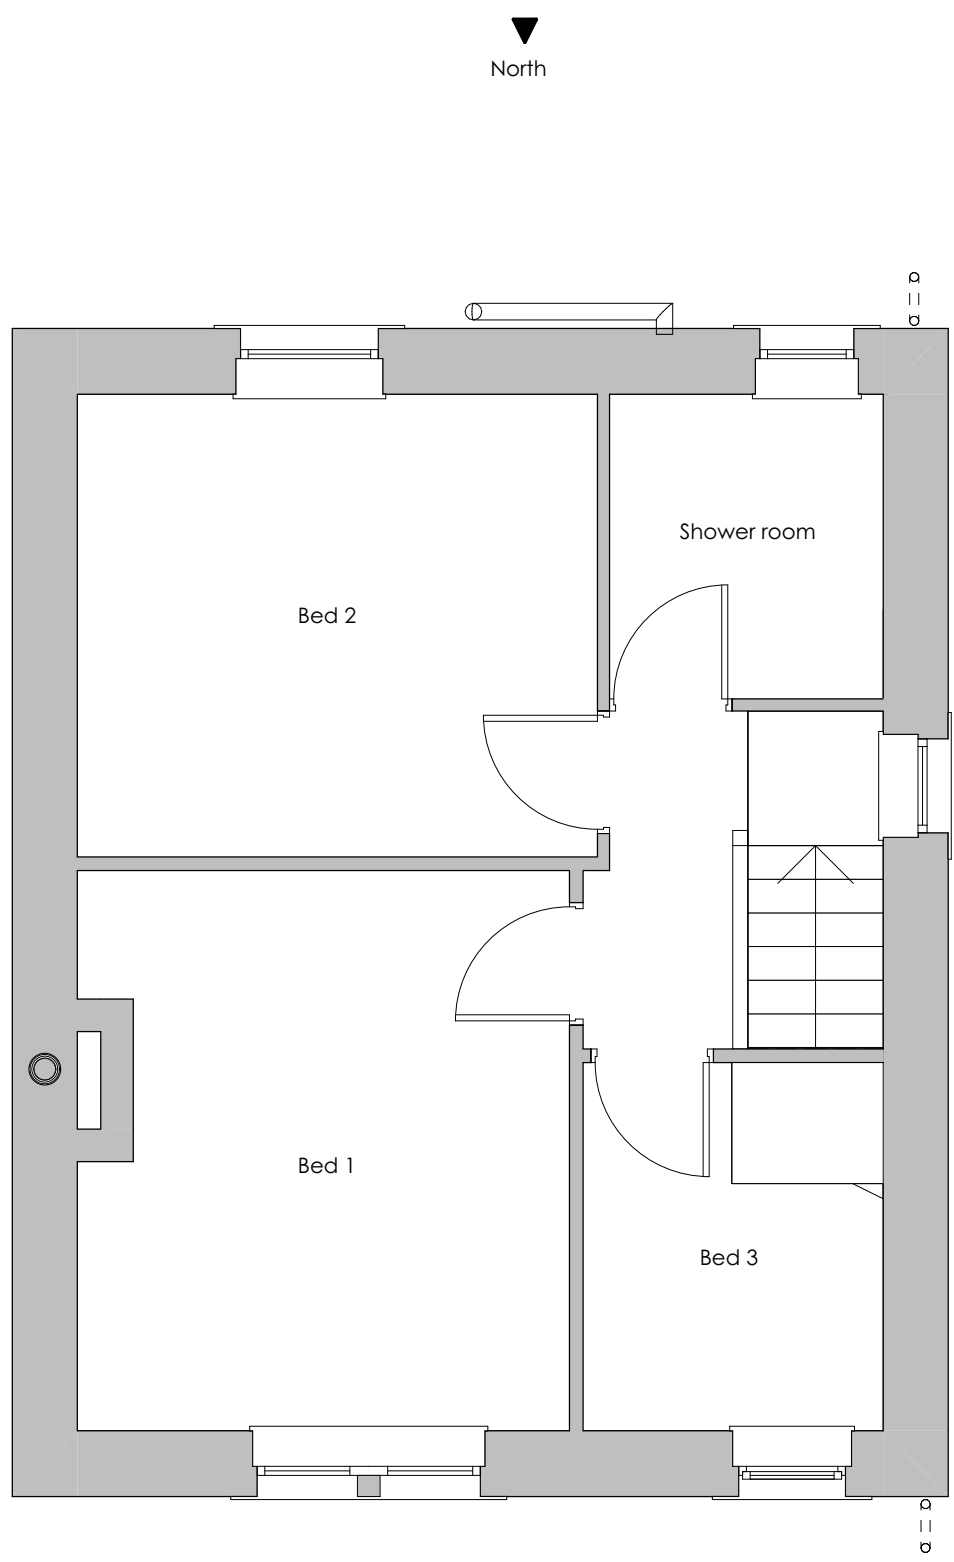

First Floor
1:50

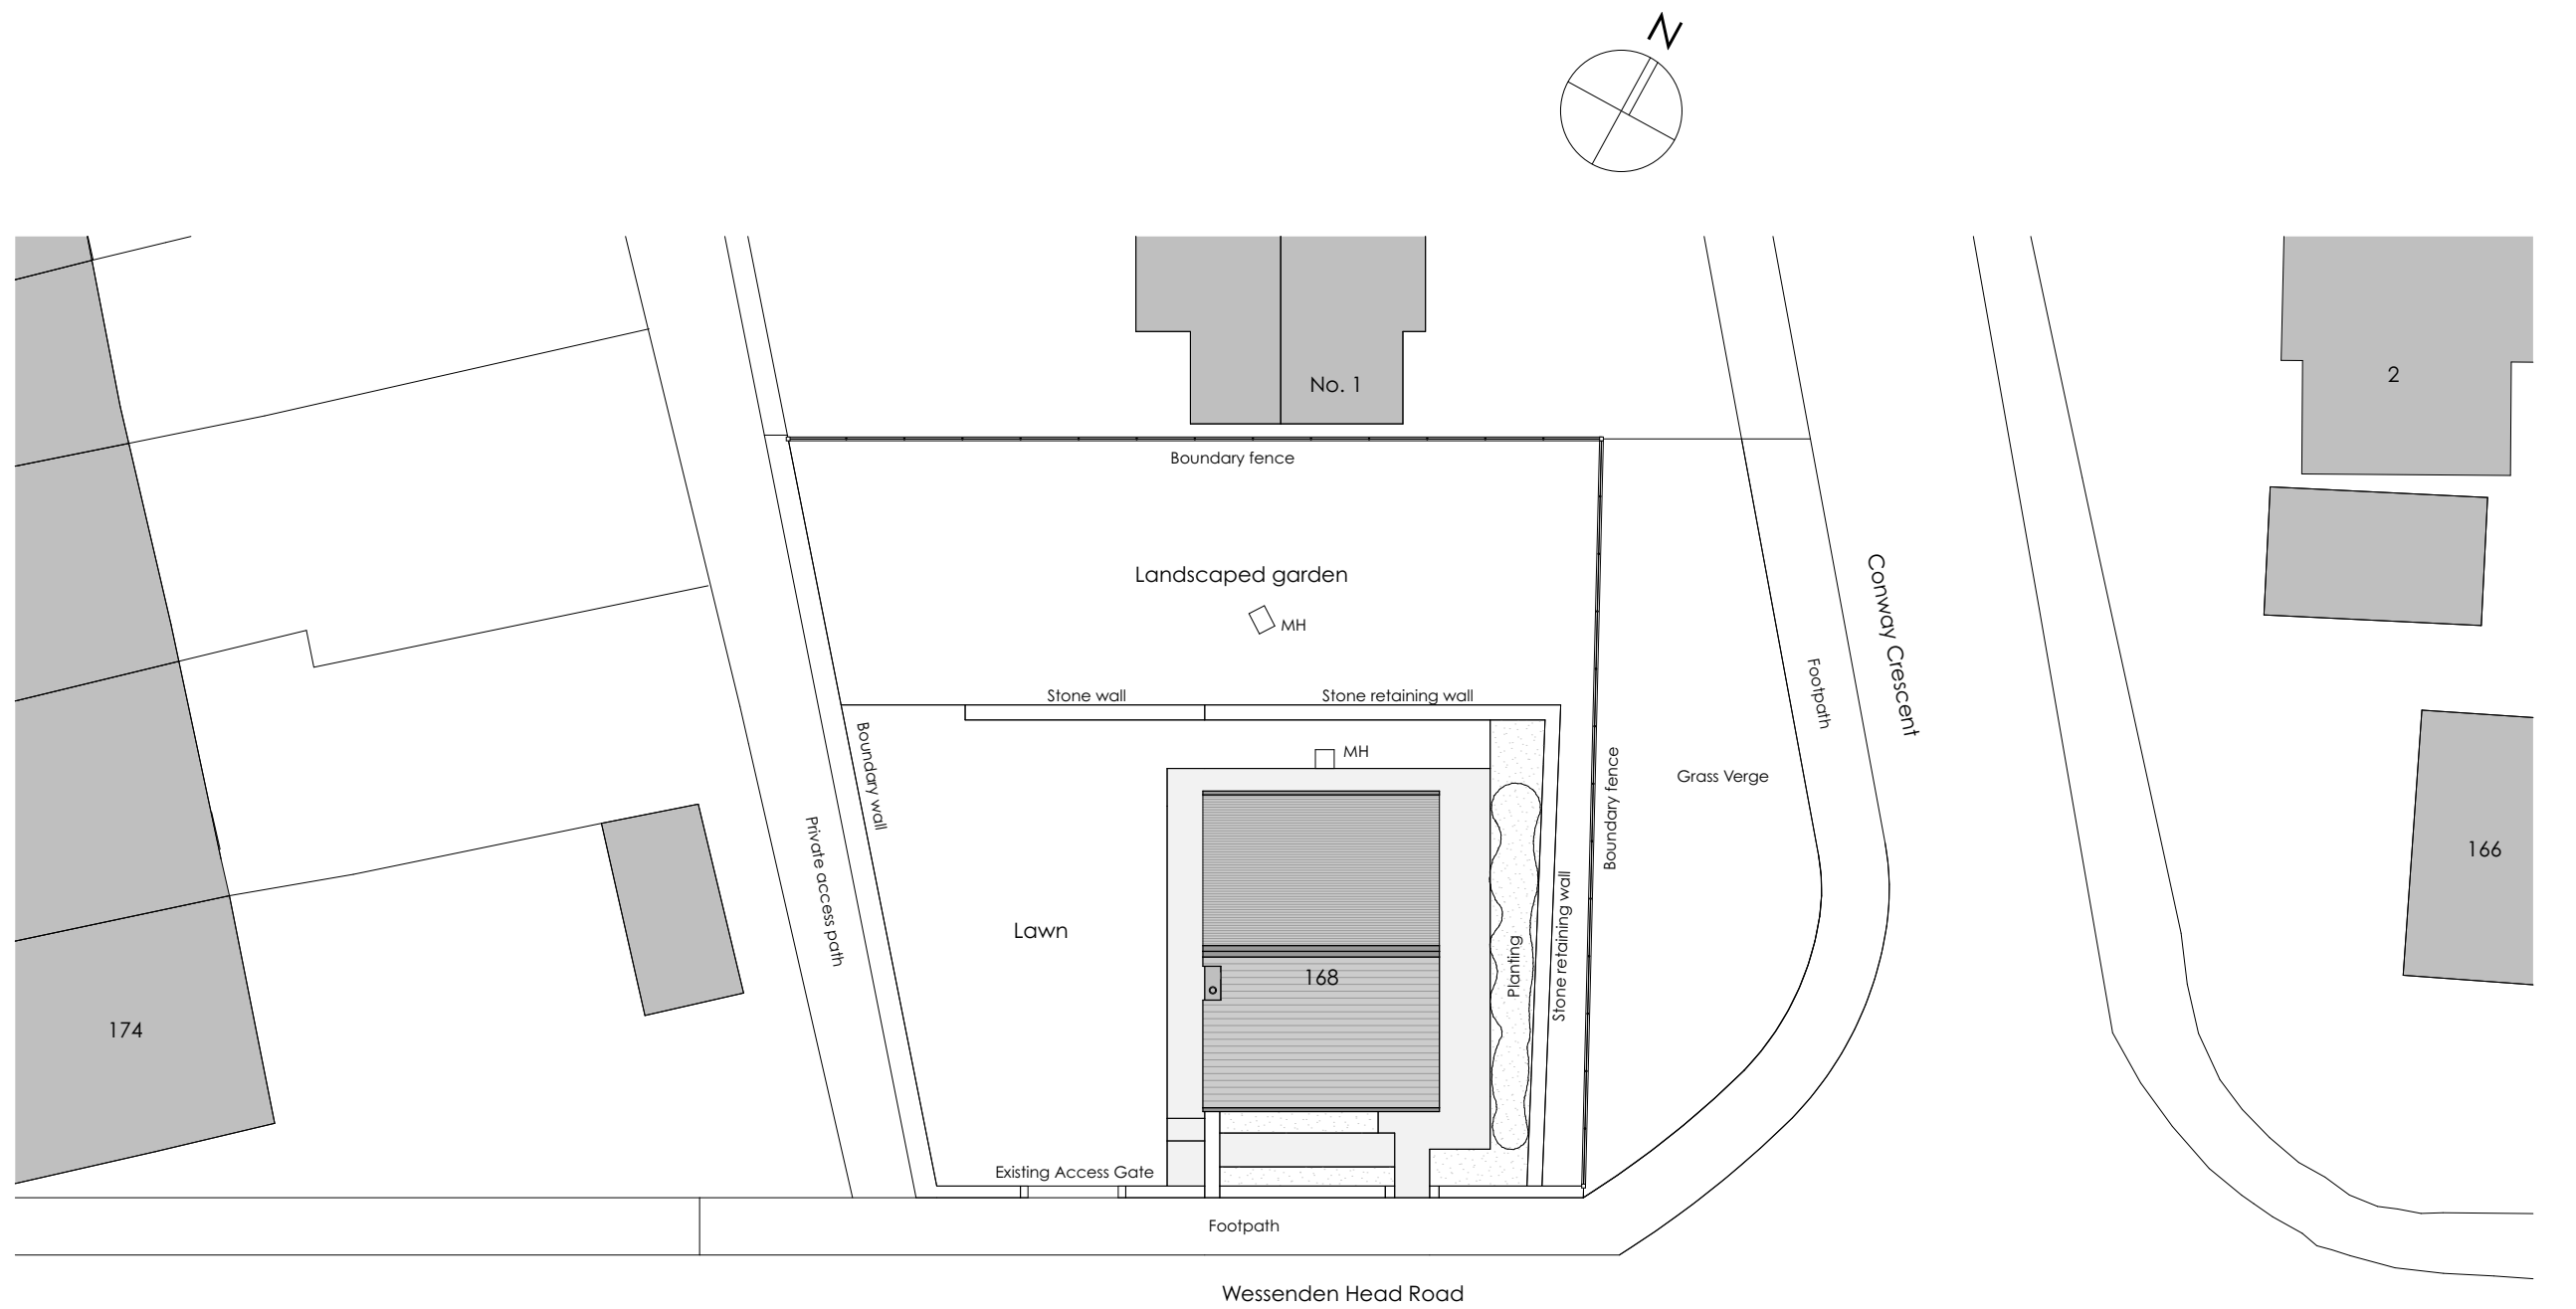

Site Plan
1:200



Site Location Plan
1:1250

Revision	Description	AB	Issued	Checked	Date
----------	-------------	----	--------	---------	------

Client: Ms R Lundberg
Project: 168 Wessenden Head Road, Meltham, Holmfirth
Drawing: Existing Survey

Drawing Status:

EXISTING

Date: DEC 23	Scale @ A1: As noted	Drawn by: AB
Project No: 249	Drawing No: (0-) 01	Revision: A