

General Notes


THIS DRAWING HAS BEEN PREPARED FROM HAND MEASURED SURVEY INFORMATION AND IS FOR INFORMATION PURPOSES ONLY. DO NOT SCALE FROM DRAWING. USE FIGURED DIMENSIONS ONLY. ALL DIMENSIONS MUST BE CHECKED AND VERIFIED ON SITE PRIOR TO COMMENCEMENT OF WORK AND DESIGNER TO BE NOTIFIED OF ANY DISCREPANCIES.




West Elevation
1:100



South Elevation
1:100

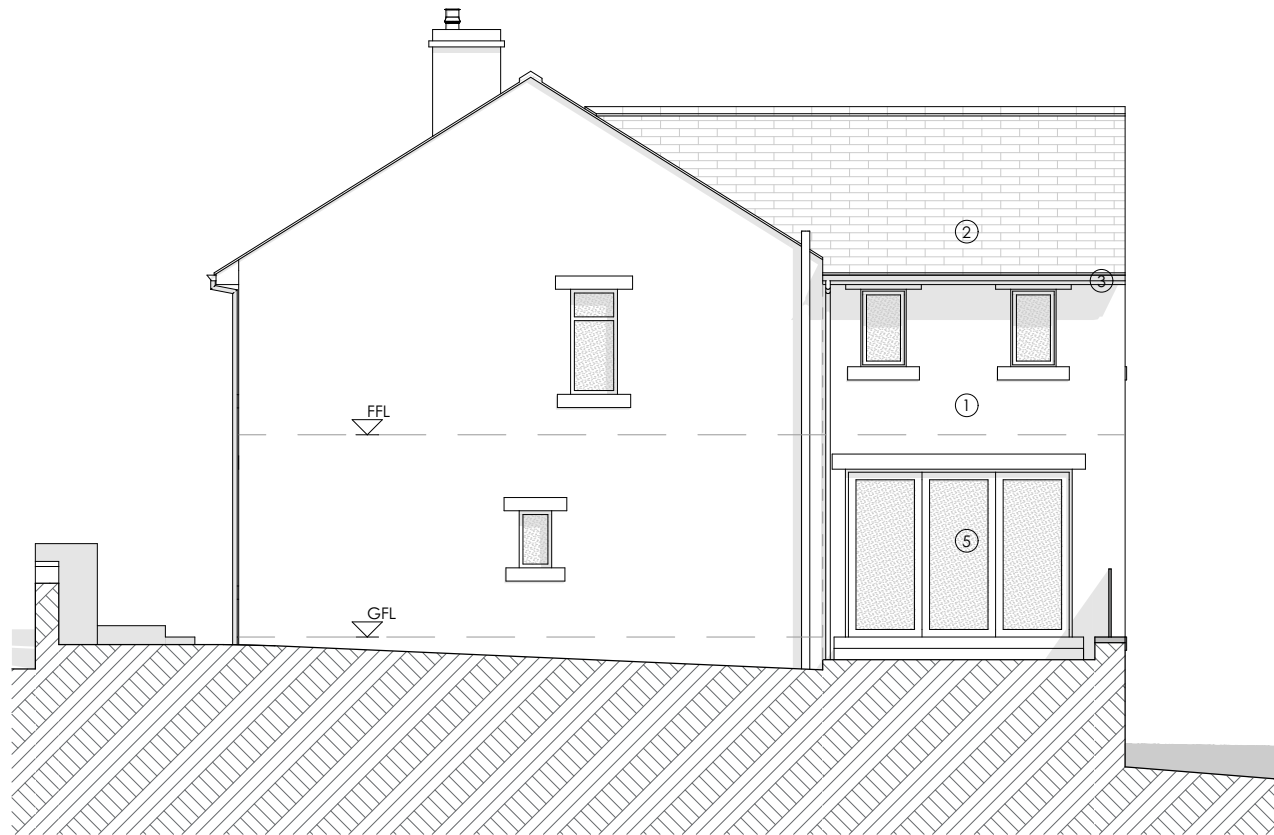


East Elevation
1:100

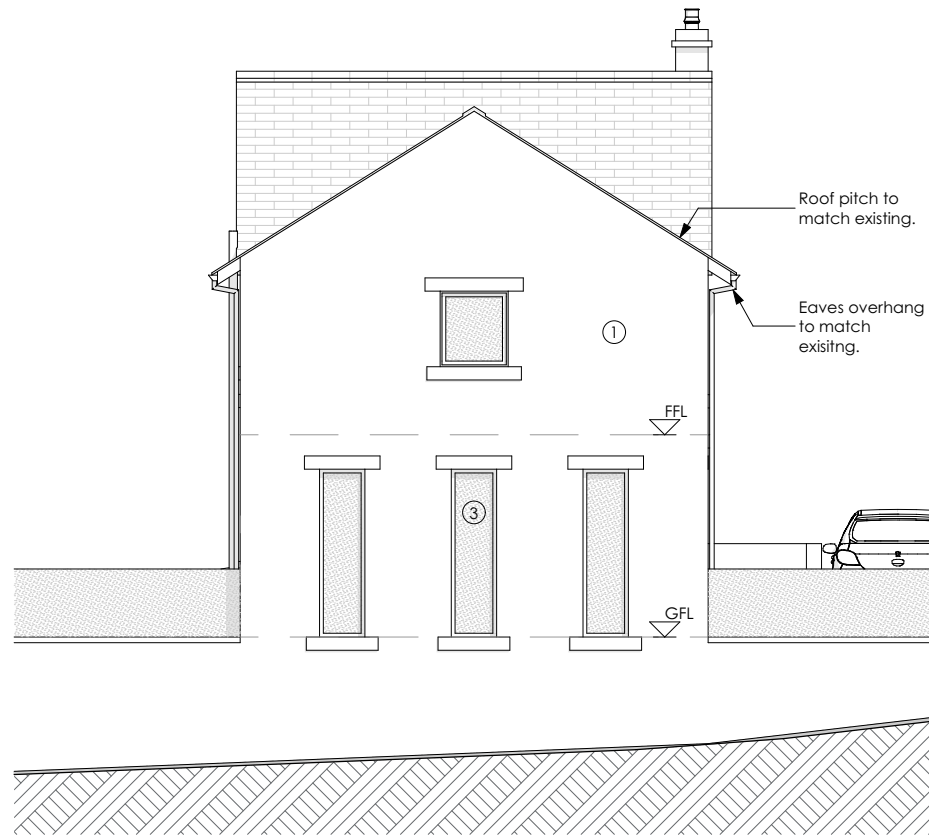


North Elevation
1:100

Materials


- ① Natural walling stone.
- ② Blue slate roof.
- ③ uPVC windows with cut stone cills and heads.
- ④ Black rain water goods.
- ⑤ Bifold doors / door with stone heads and cills.

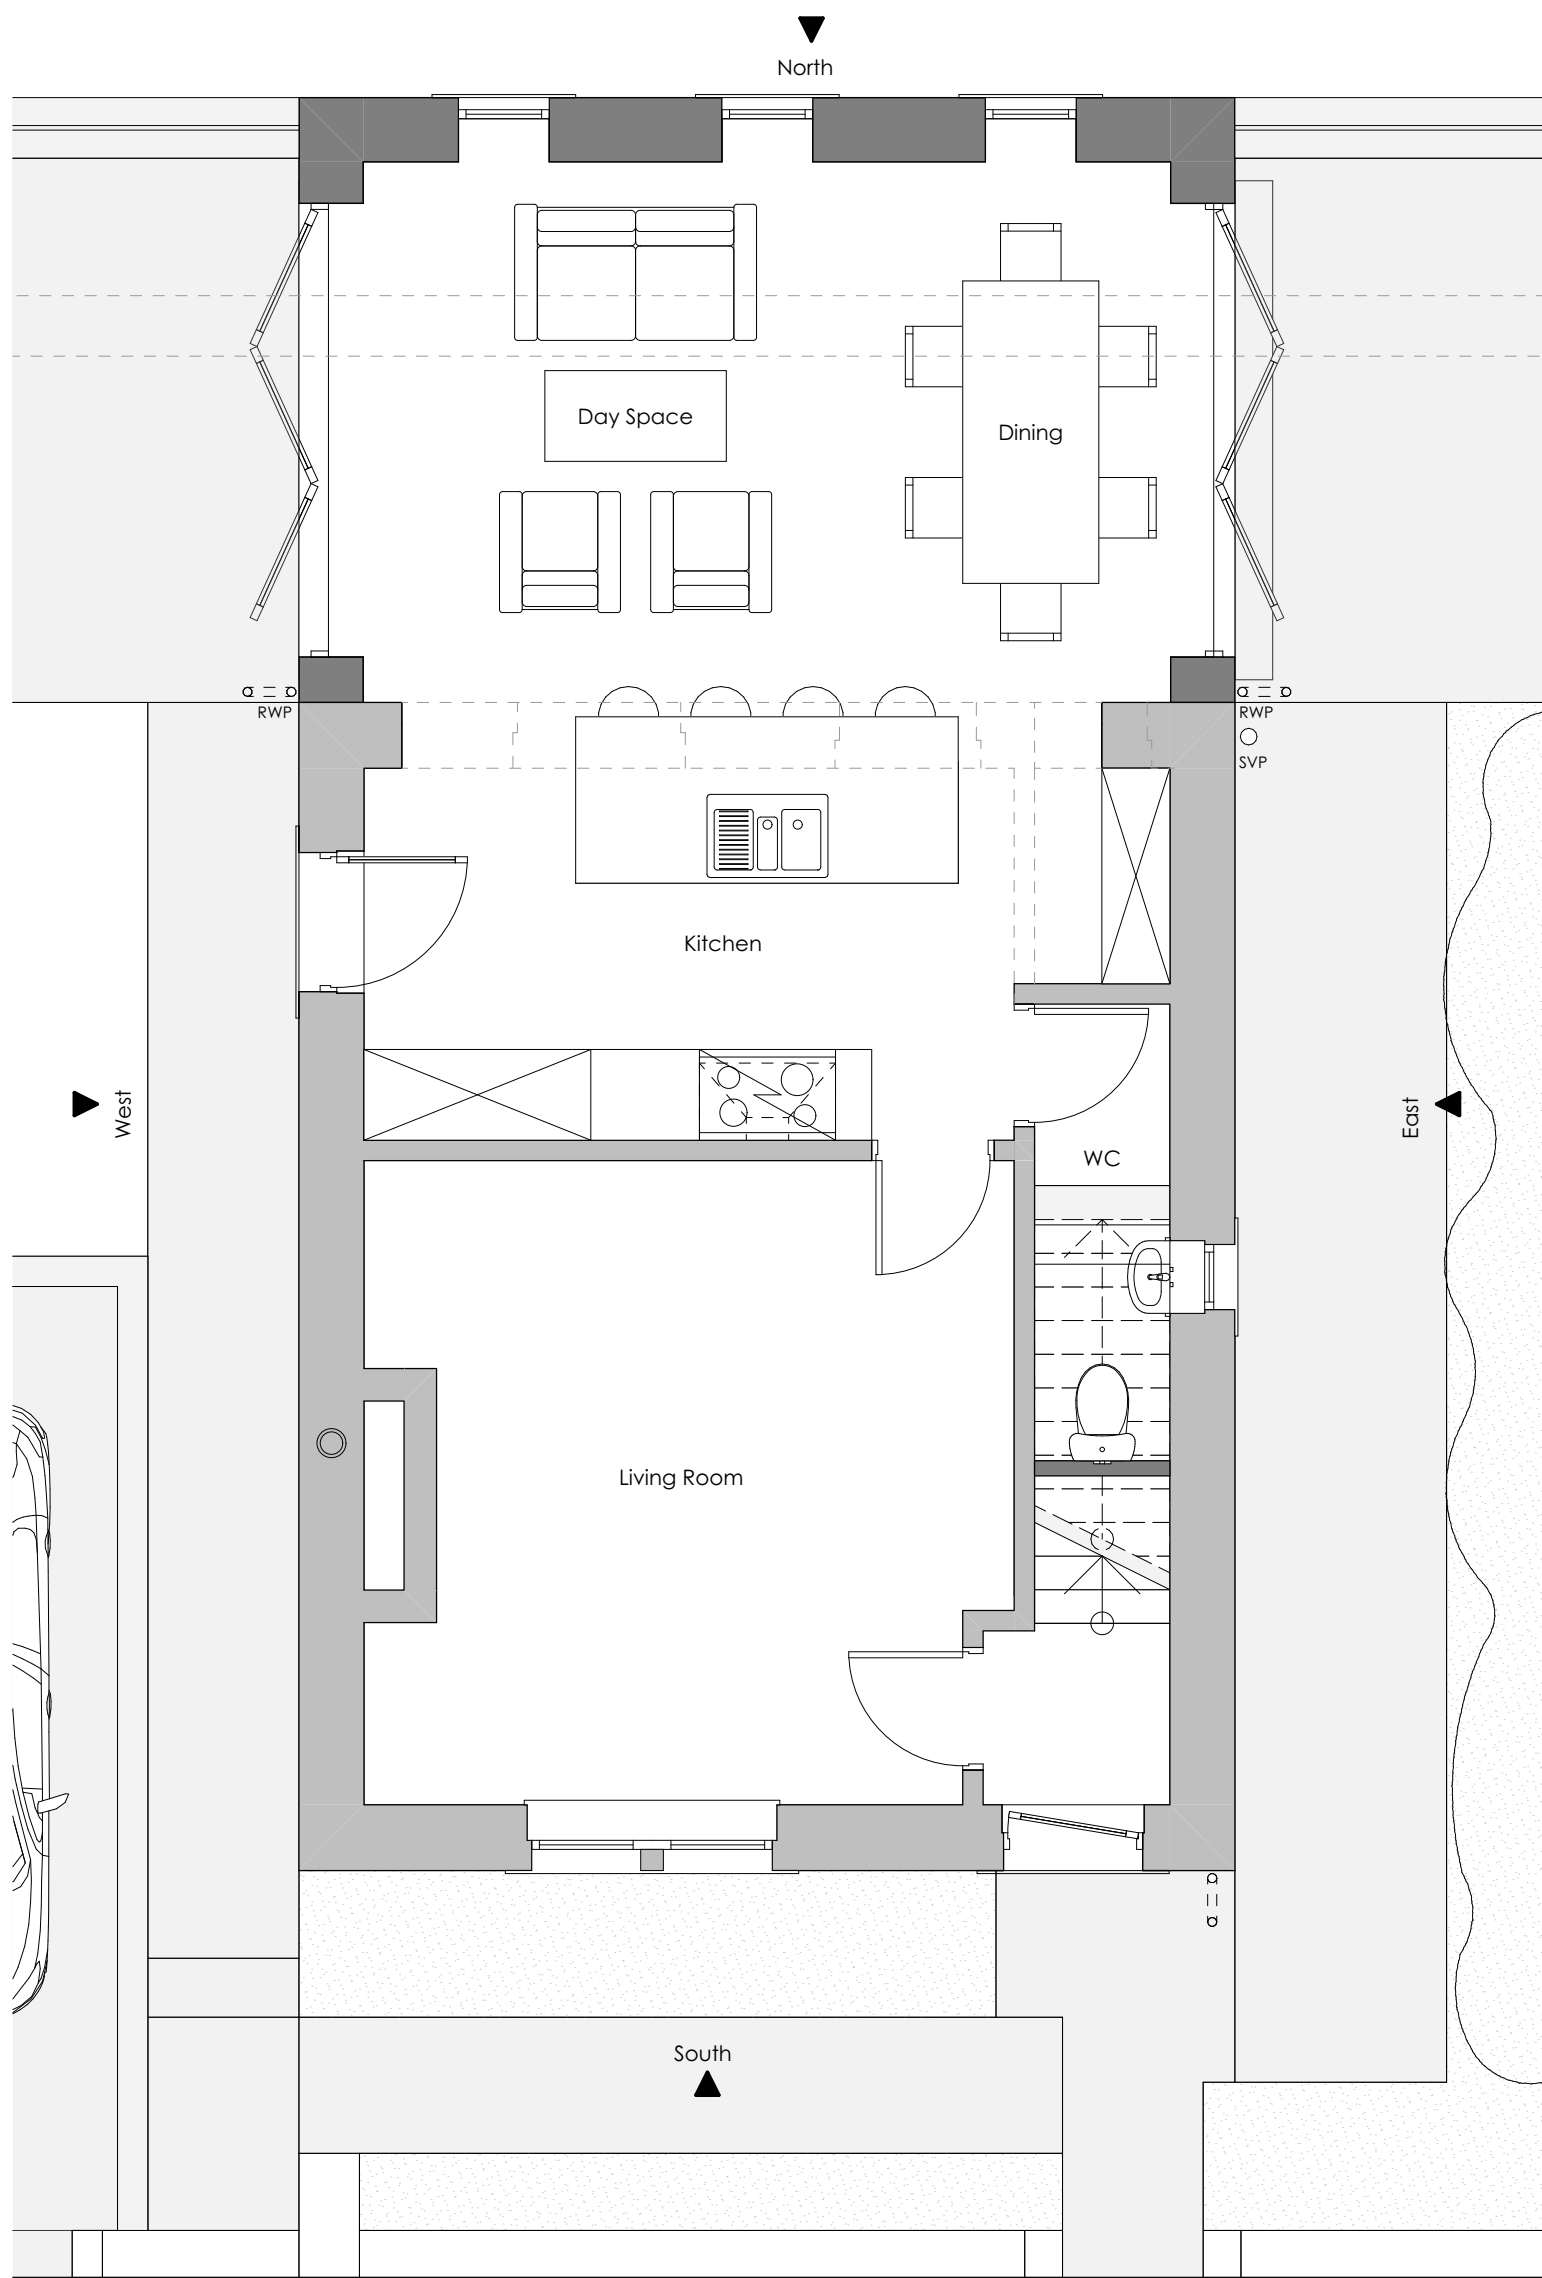

Ground Floor
1:50

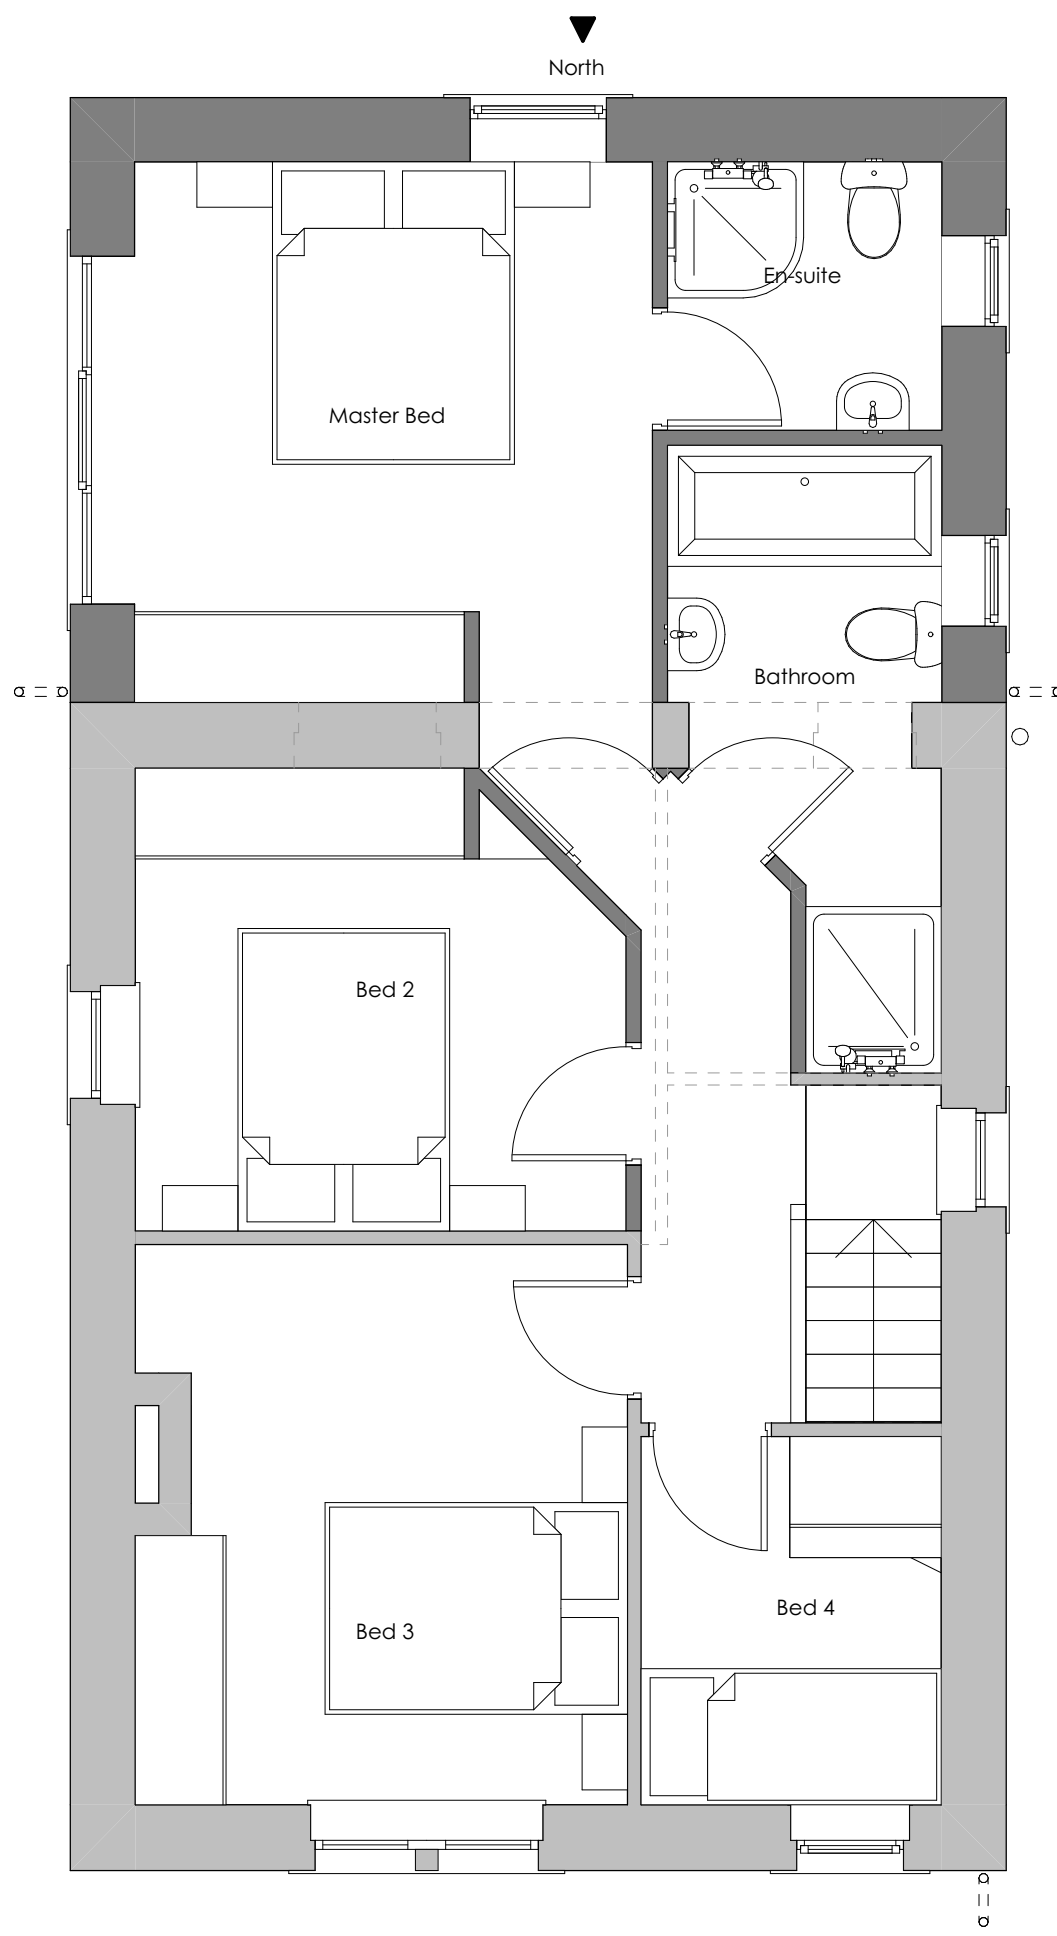

First Floor
1:50

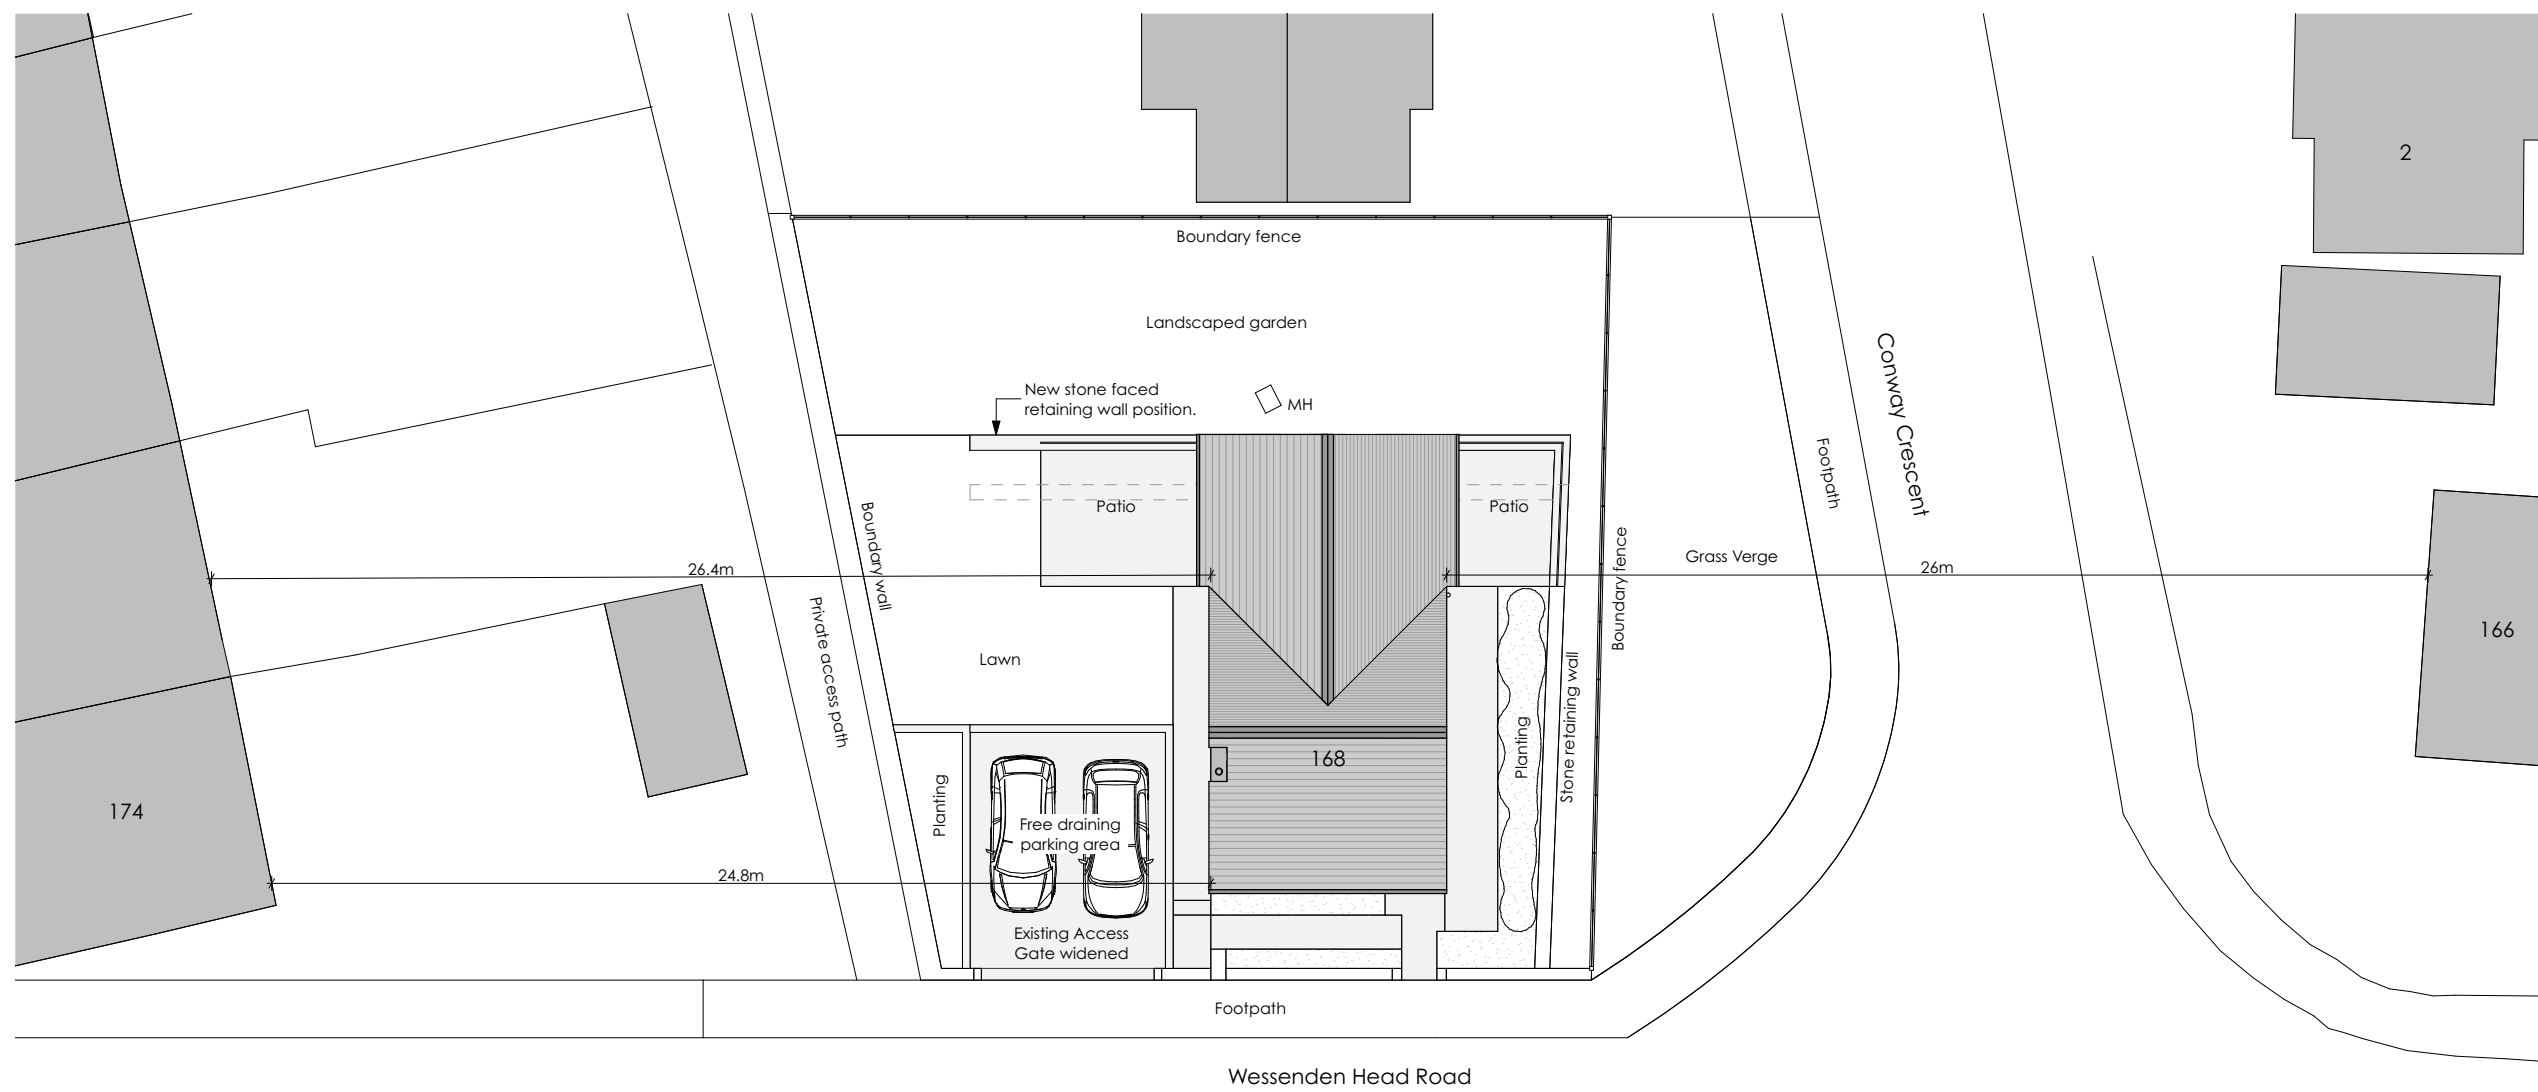

Site Plan
1:200

Revision	Description	AB	Issued	Checked	Date
----------	-------------	----	--------	---------	------

Client: Ms R Lundberg
Project: 168 Wessenden Head Road, Meltham, Holmfirth
Drawing: Scheme As Proposed

Drawing Status:

PLANNING

Date: FEB 24	Scale @ A1: As noted	Drawn by: AB
Project No: 249	Drawing No: (0-) 02	Revision: A