


NOTE
MATERIALS TO MATCH EXISTING
THESE NOTES DO NOT COMPRISE A FULL SPECIFICATION
THEY ARE FOR GENERAL GUIDANCE ONLY AND THEIR
PRIMARY FUNCTION IS TO ASSIST LOCAL AUTHORITY
OFFICERS IN DETERMINING BUILDING REGULATION COMPLIANCE.
ALL DIMENSIONS MUST BE CHECKED ON SITE PRIOR TO WORKS
STARTING.
ALL WORKS MUST BE CARRIED OUT IN ACCORDANCE WITH
CURRENT BUILDING REGULATIONS, CODES OF PRACTICE AND
PLANNING OFFICERS REQUIREMENTS.
ALL MATERIALS MUST COMPLY WITH CURRENT BRITISH STANDARDS
IN SITUATIONS USED.

New and proposed roof
to be smooth dark grey
tiles

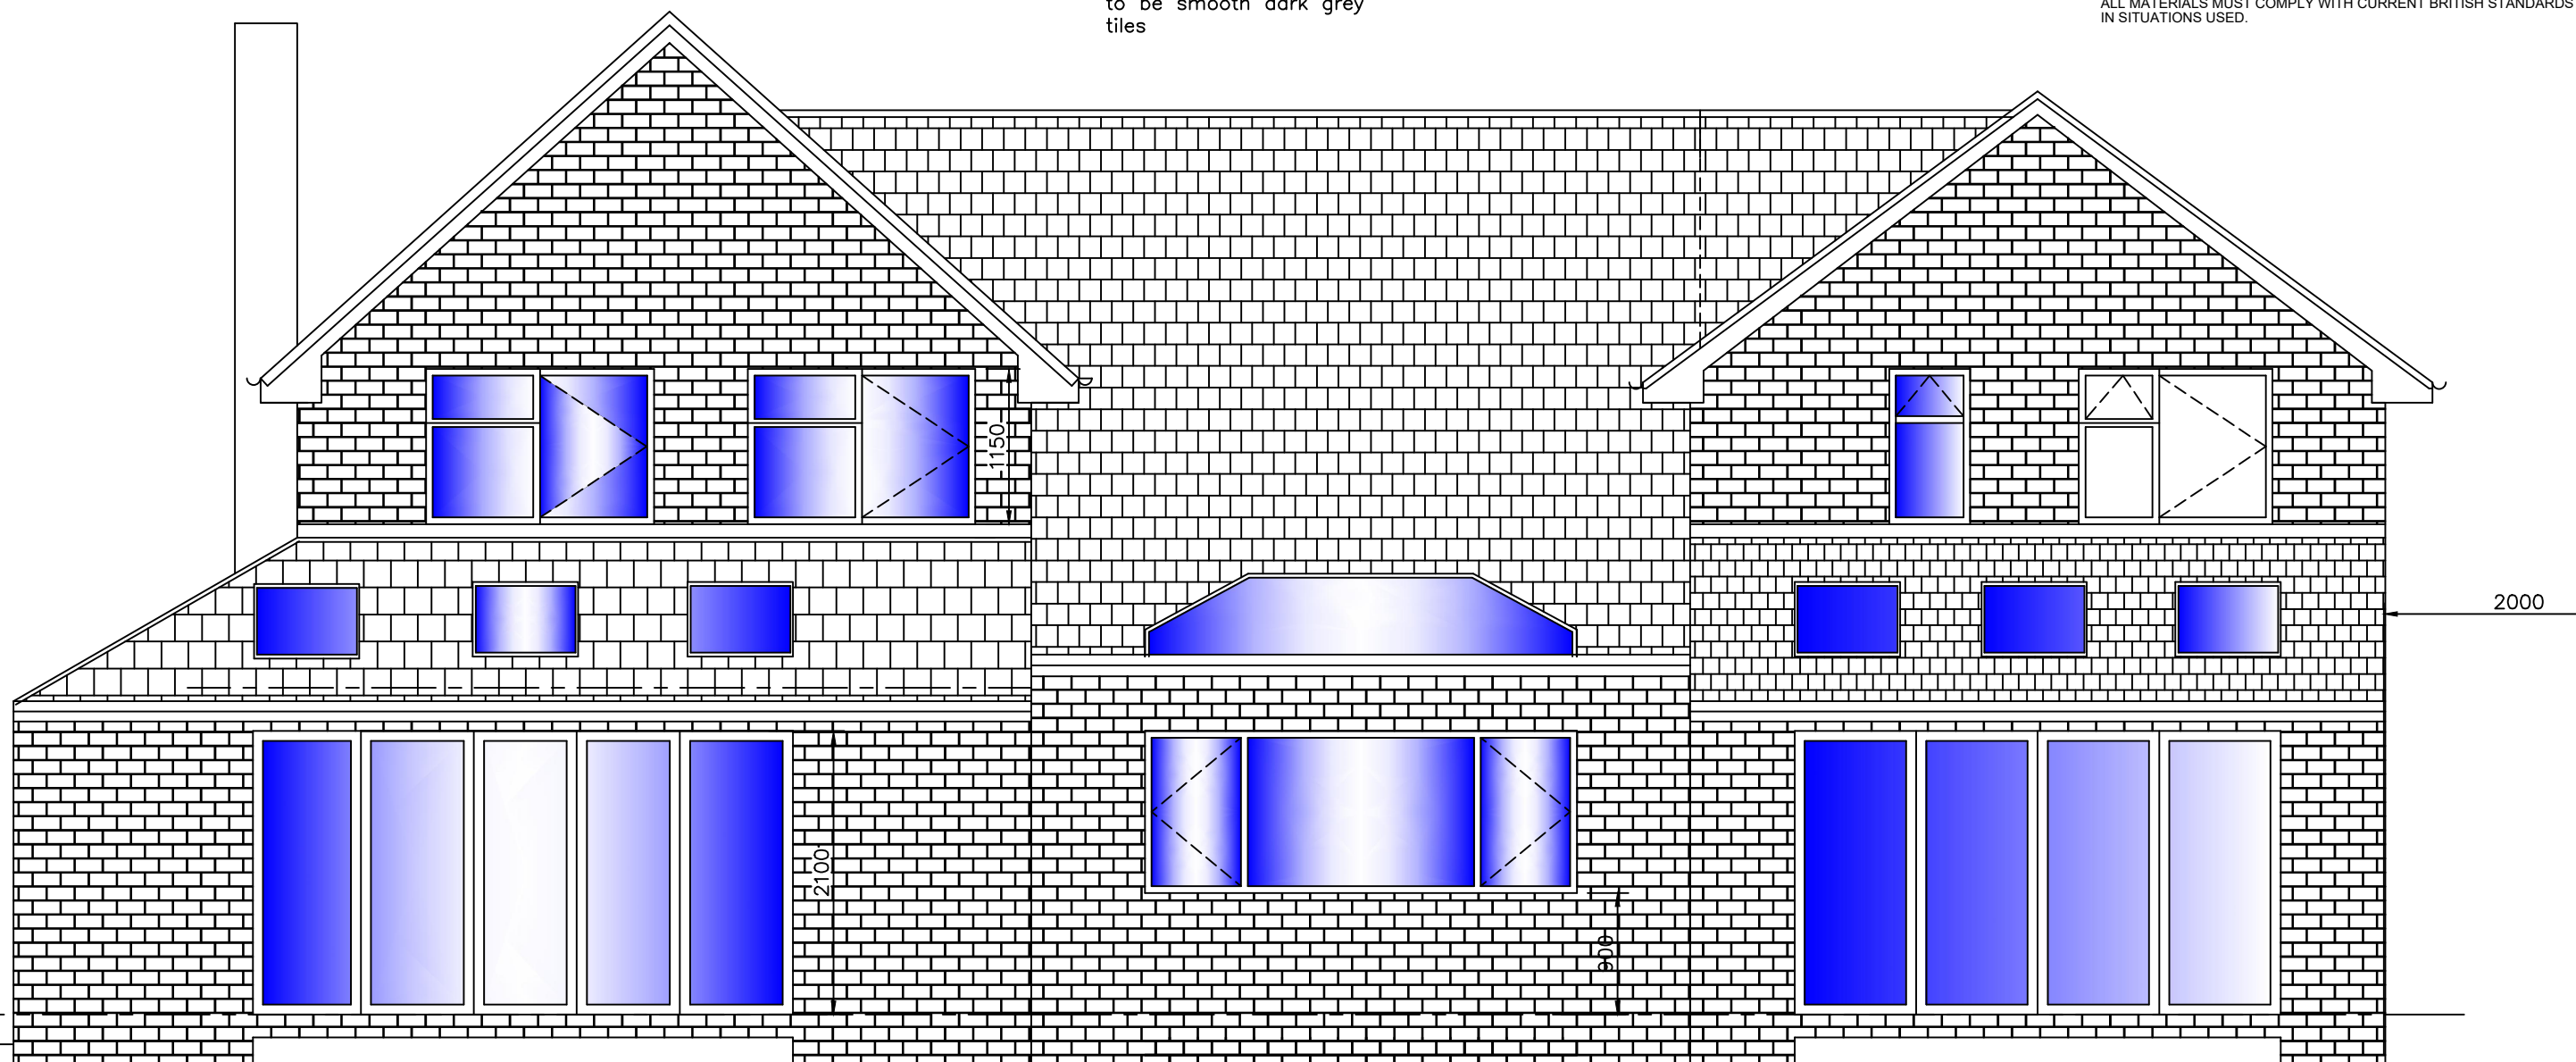

Proposed walls to be brick to match
existing

Proposed doors to clients
specification

Proposed Rear Elevation - South West

1:50

MIRFIELD DESIGNS
Planning & Building Control Services

Tel: 07877959728
Email: mirfielddesigns@gmail.com

Client Mr & Mrs Fortis	
Job 8 Westfields Court Mirfield	
Title Proposed Rear Elevation	
Drawn By RK	Date Jan 2024
Eng. Check	Scale 1:50
Tech. Check	
Drawing No. 2024 / 442 / 04	Rev.