




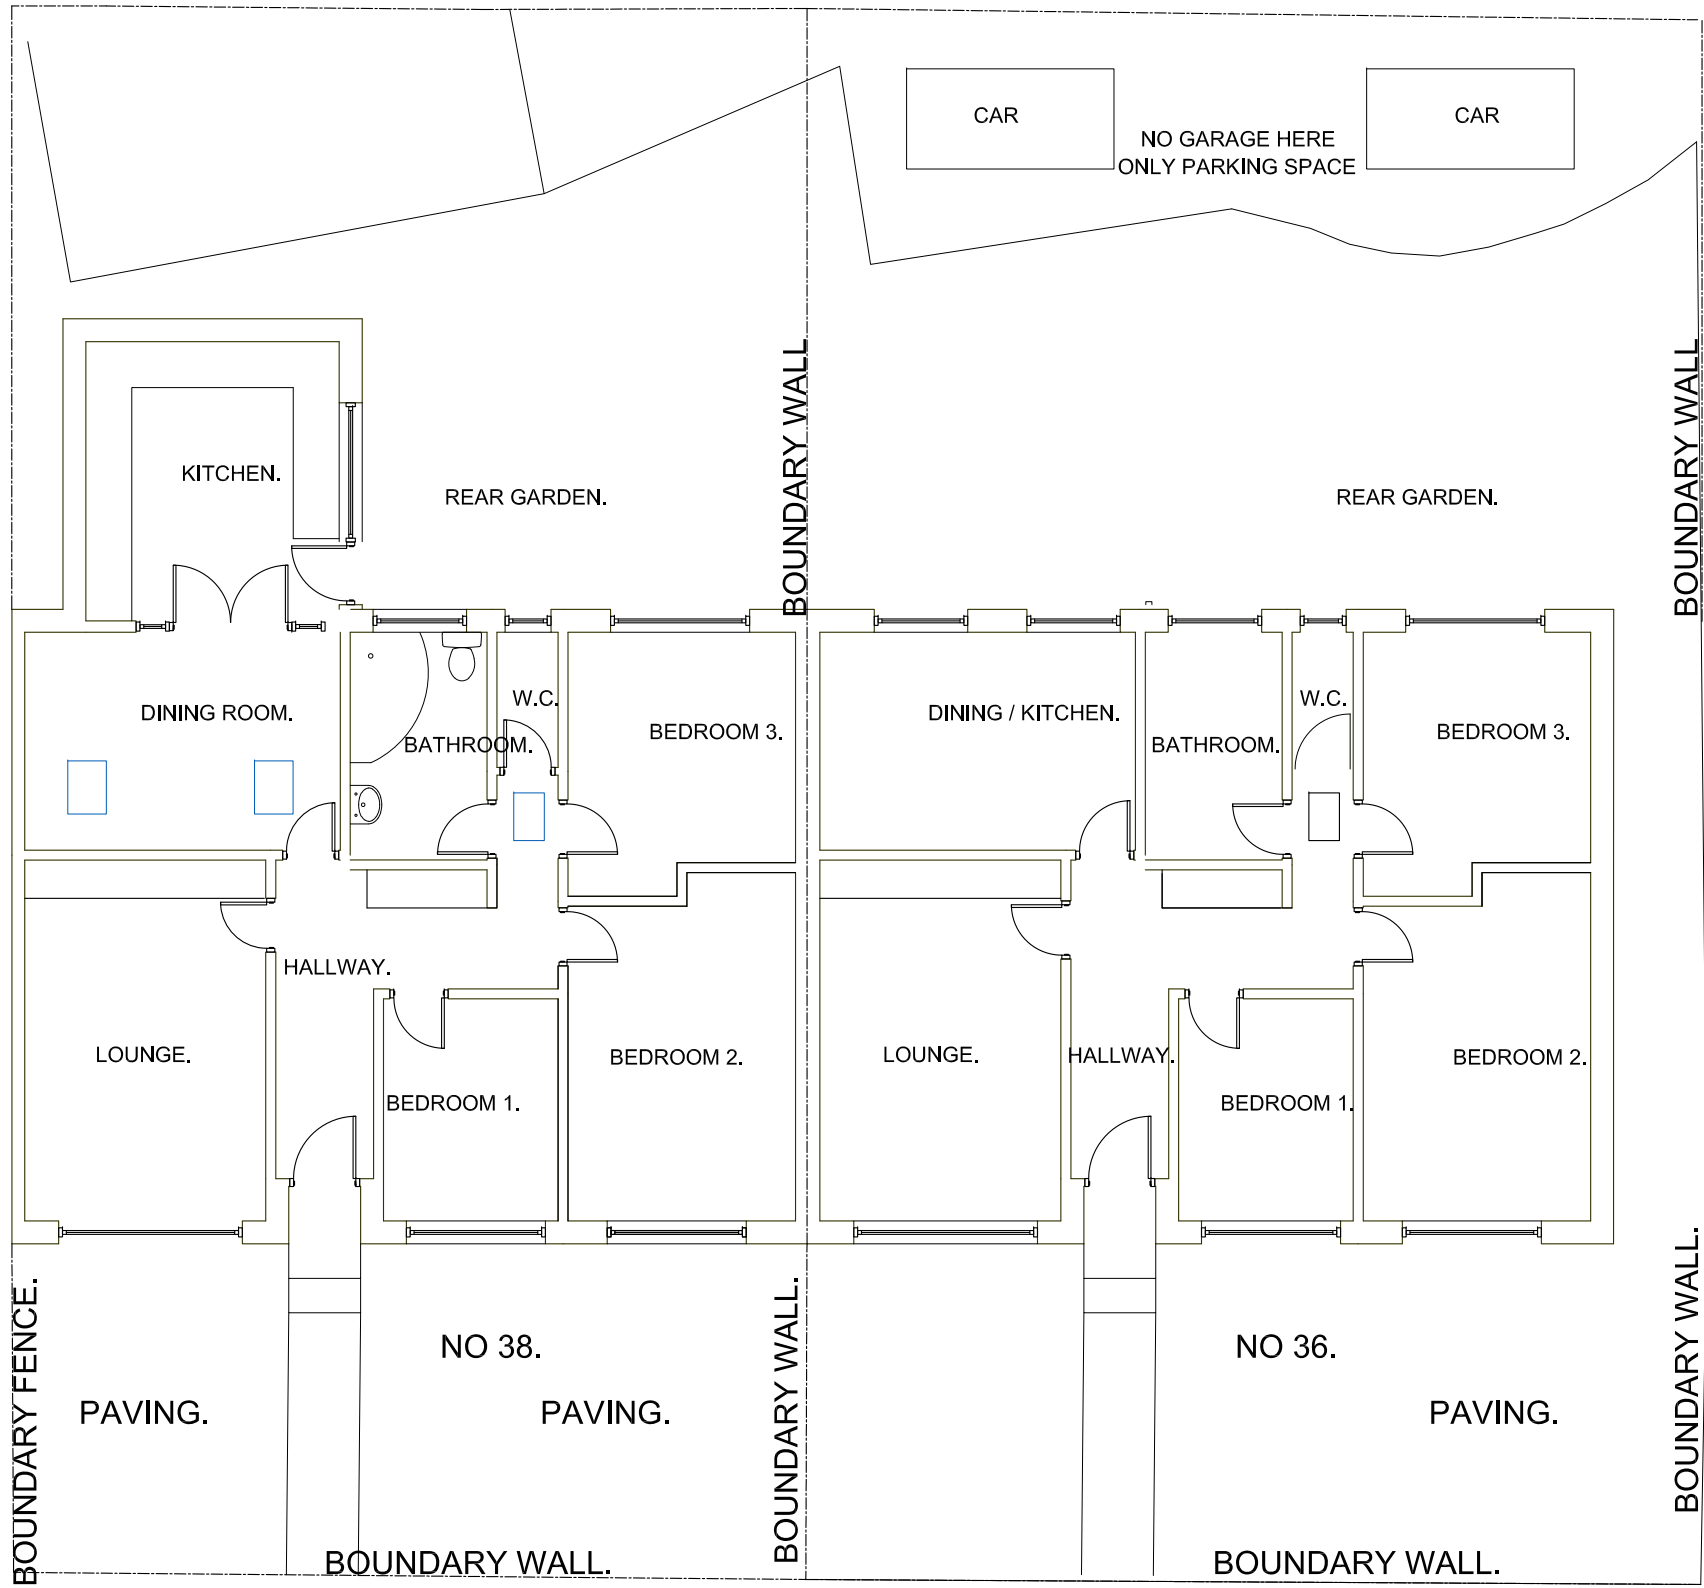


EXISTING GROUND FLOOR PLANS.
SCALE 1:50.

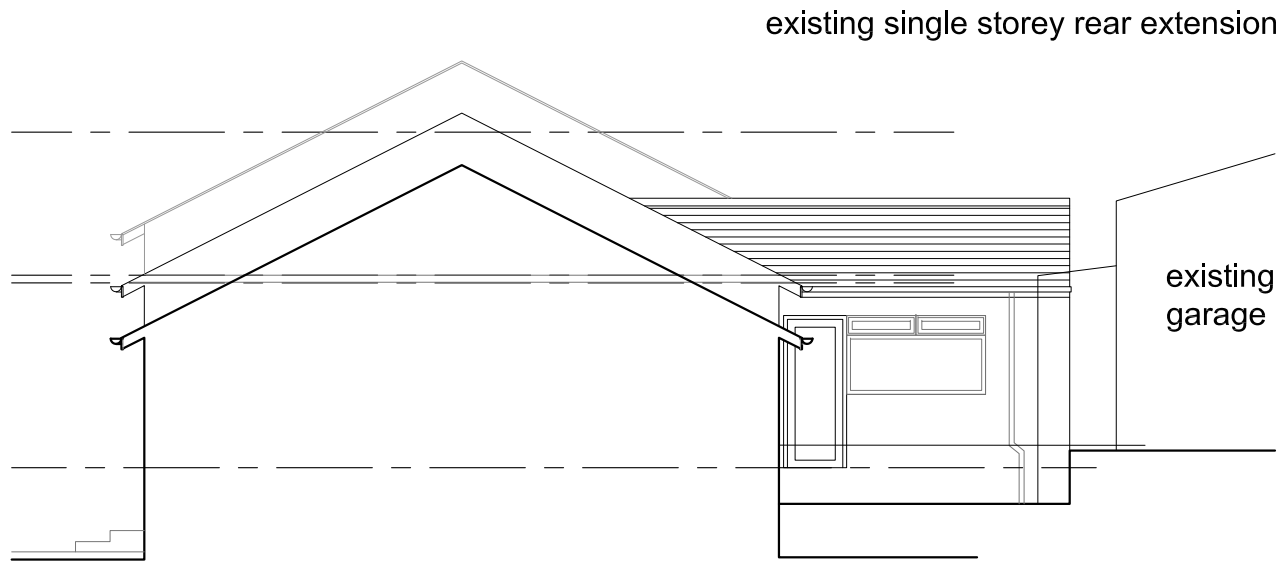


Existing North Elevation 1:100

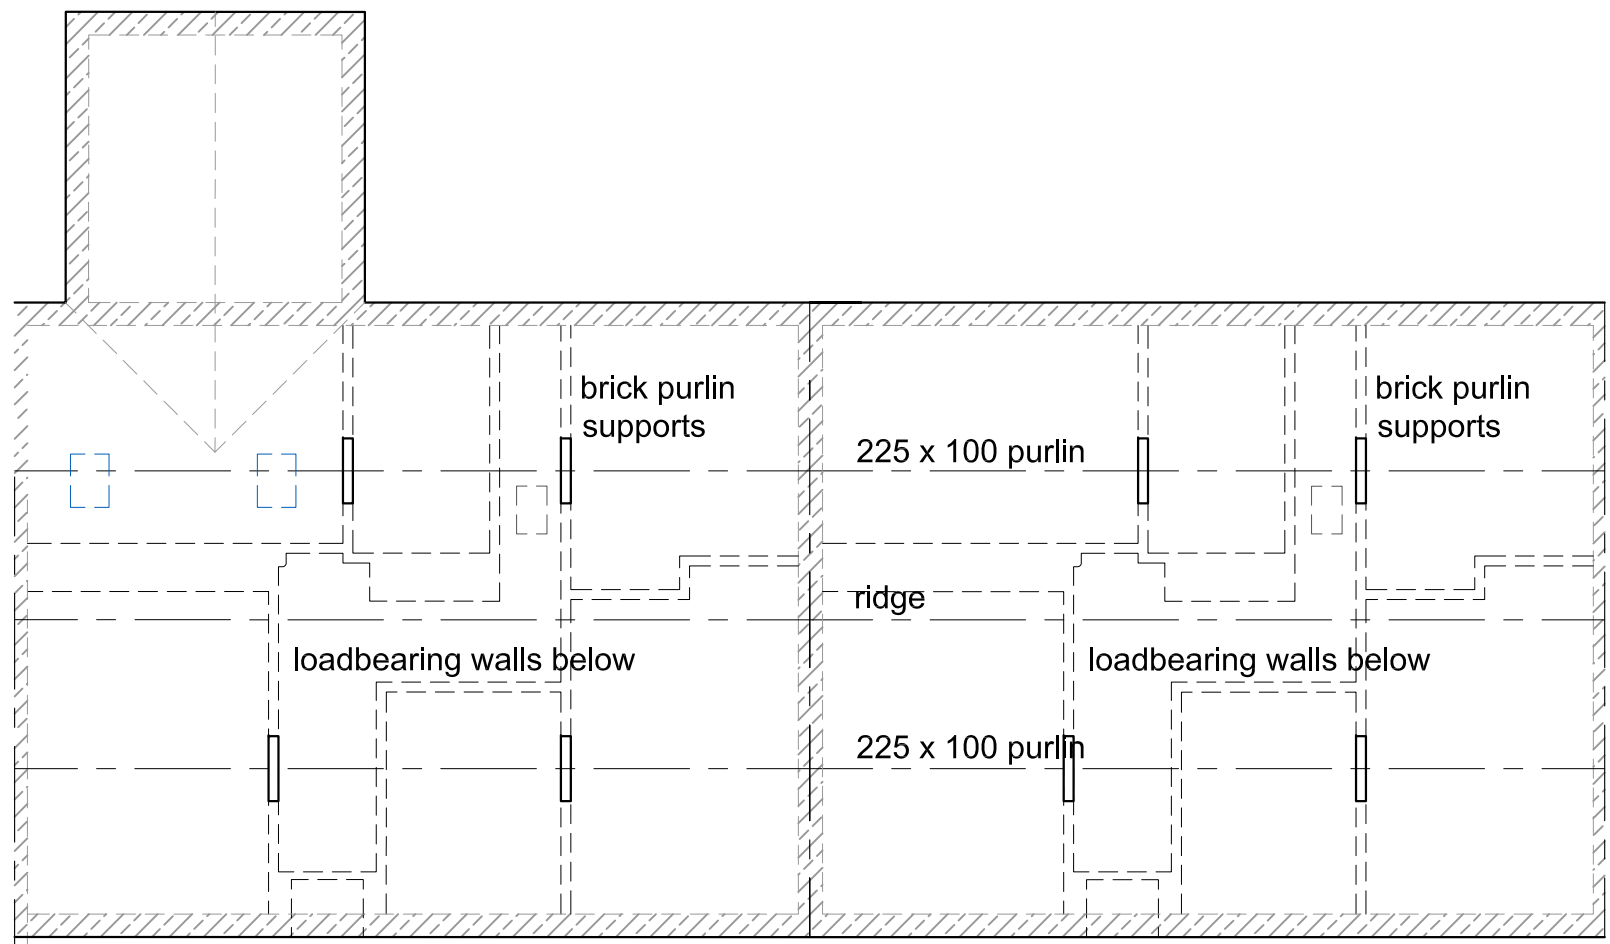


Existing Floor Plan @ Roof Void 1:100

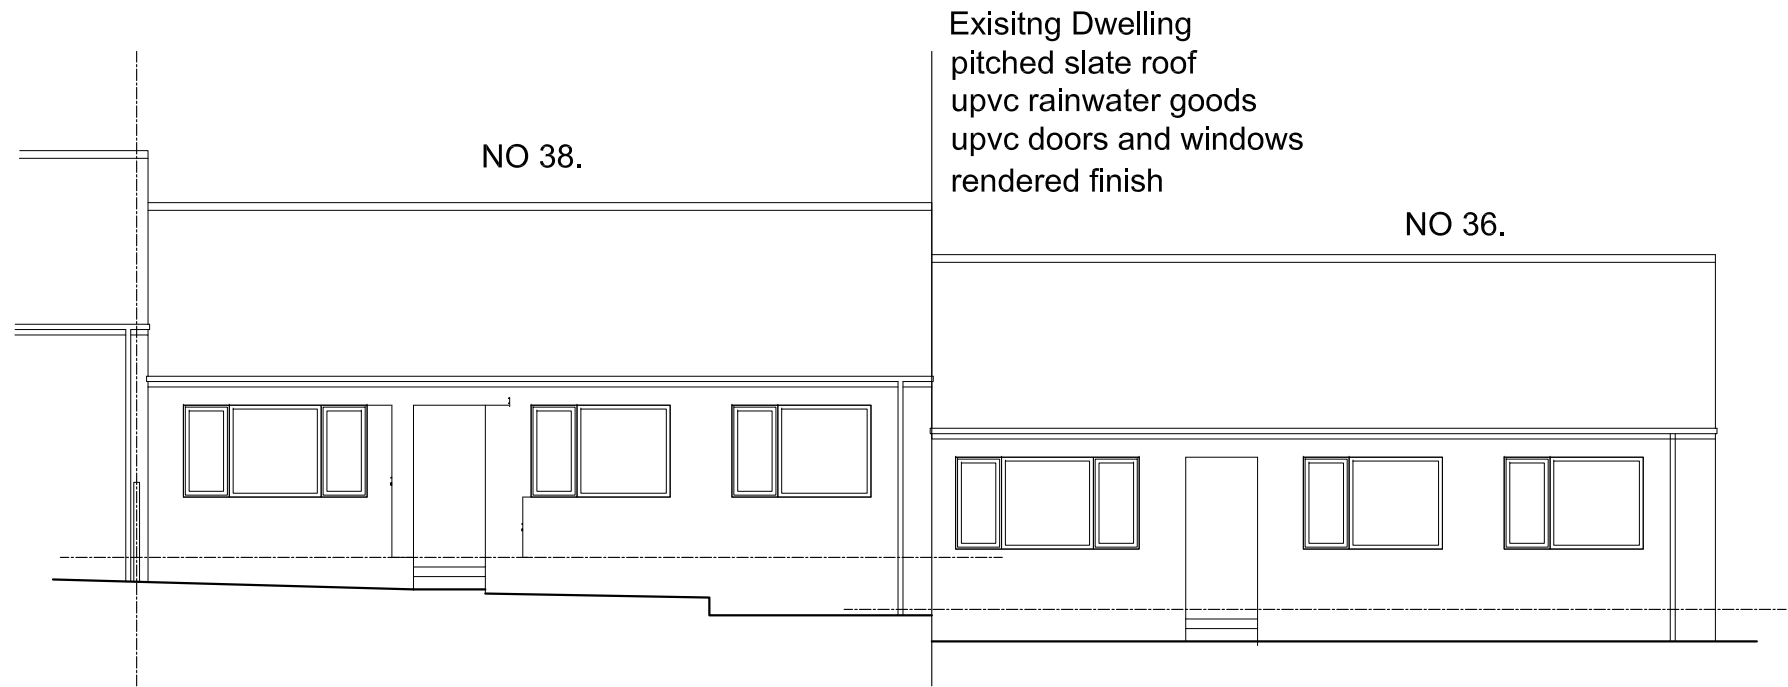


EXISTING FRONT ELEVATION.
SCALE 1:100.

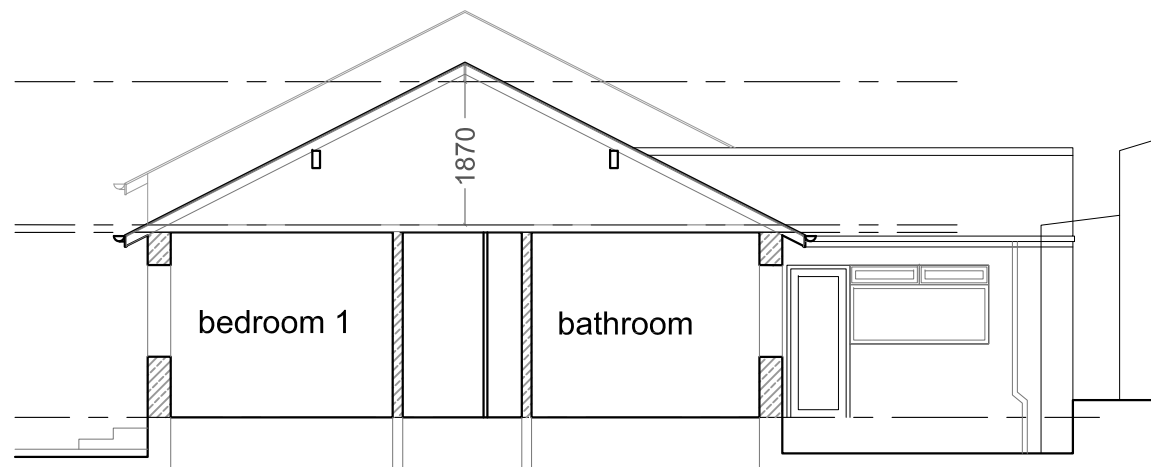


Existing Section A-A 1:100

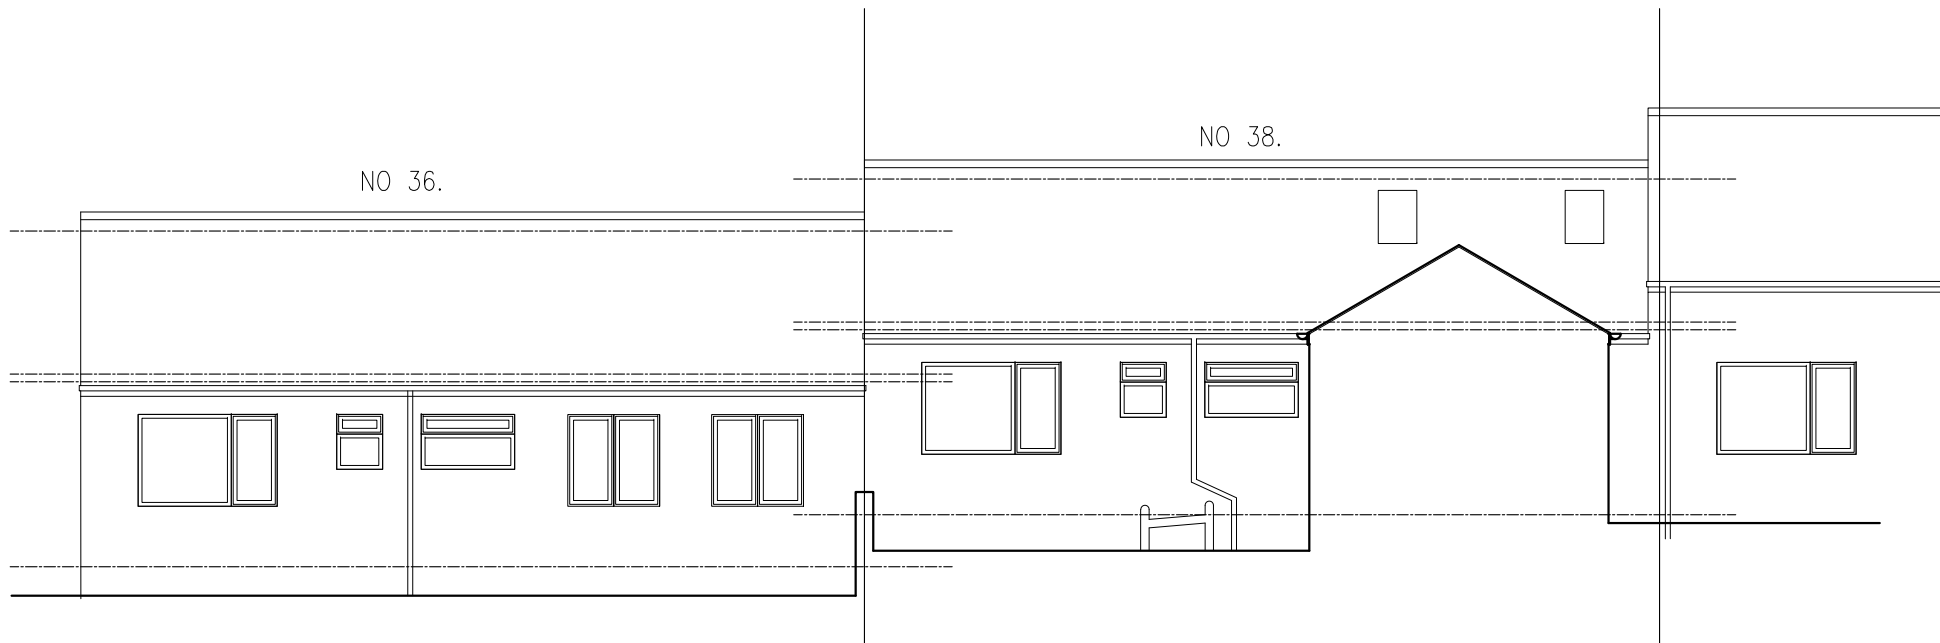

EXISTING REAR ELEVATION.
SCALE 1:100.

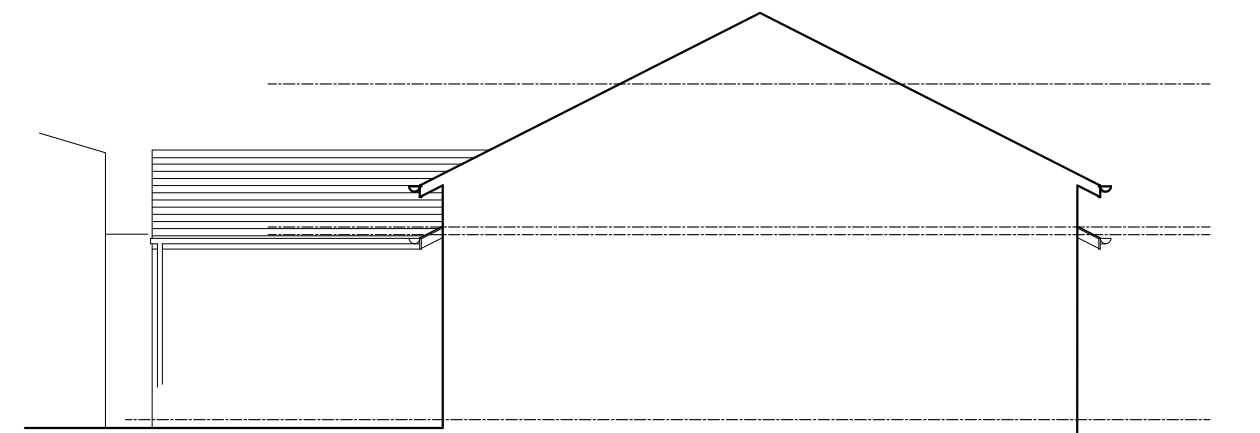


EXISTING SIDE ELEVATION FROM NO 40.
SCALE 1:100.

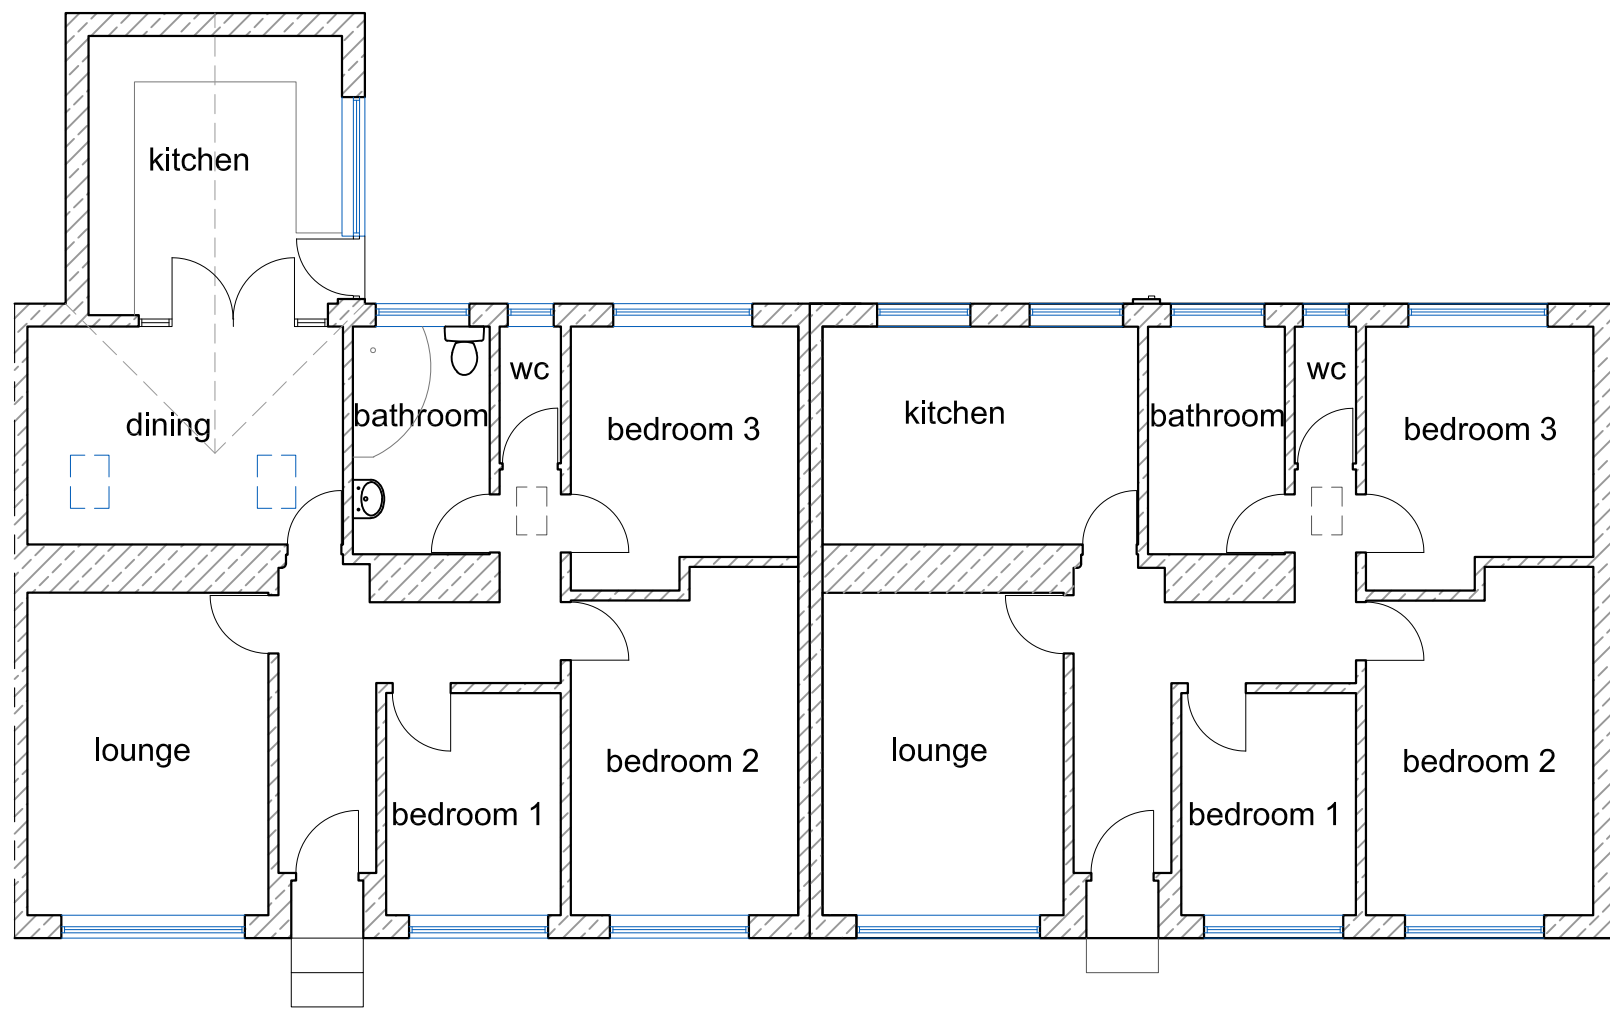

Existing Ground Floor Plan 1:100



LOCATION PLAN
SCALE 1: 750

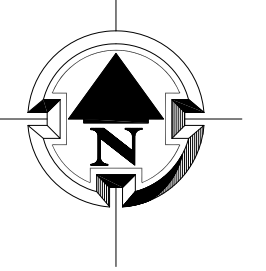

Project Address			
36 THORNTON LODGE ROAD HUDDERSFIELD HD1 3JH			
CLIENT		CLIENT MR M.IRFAN	
PROJECT		PROVISION OF UPPER FLOOR TO PROVIDE RESIDENTIAL ACCOMODATION	
TITLE		EXISTING SITE & FLOOR PLANS HOUSE NO. 36 DRAWING	
DATE	07-02-2024	SCALES	AS SHOWN AT A1
DRAWN	CHECKED	APPROVED	DRAWING NUMBER MA102
			REVISION 1