






FRONT ELEVATION

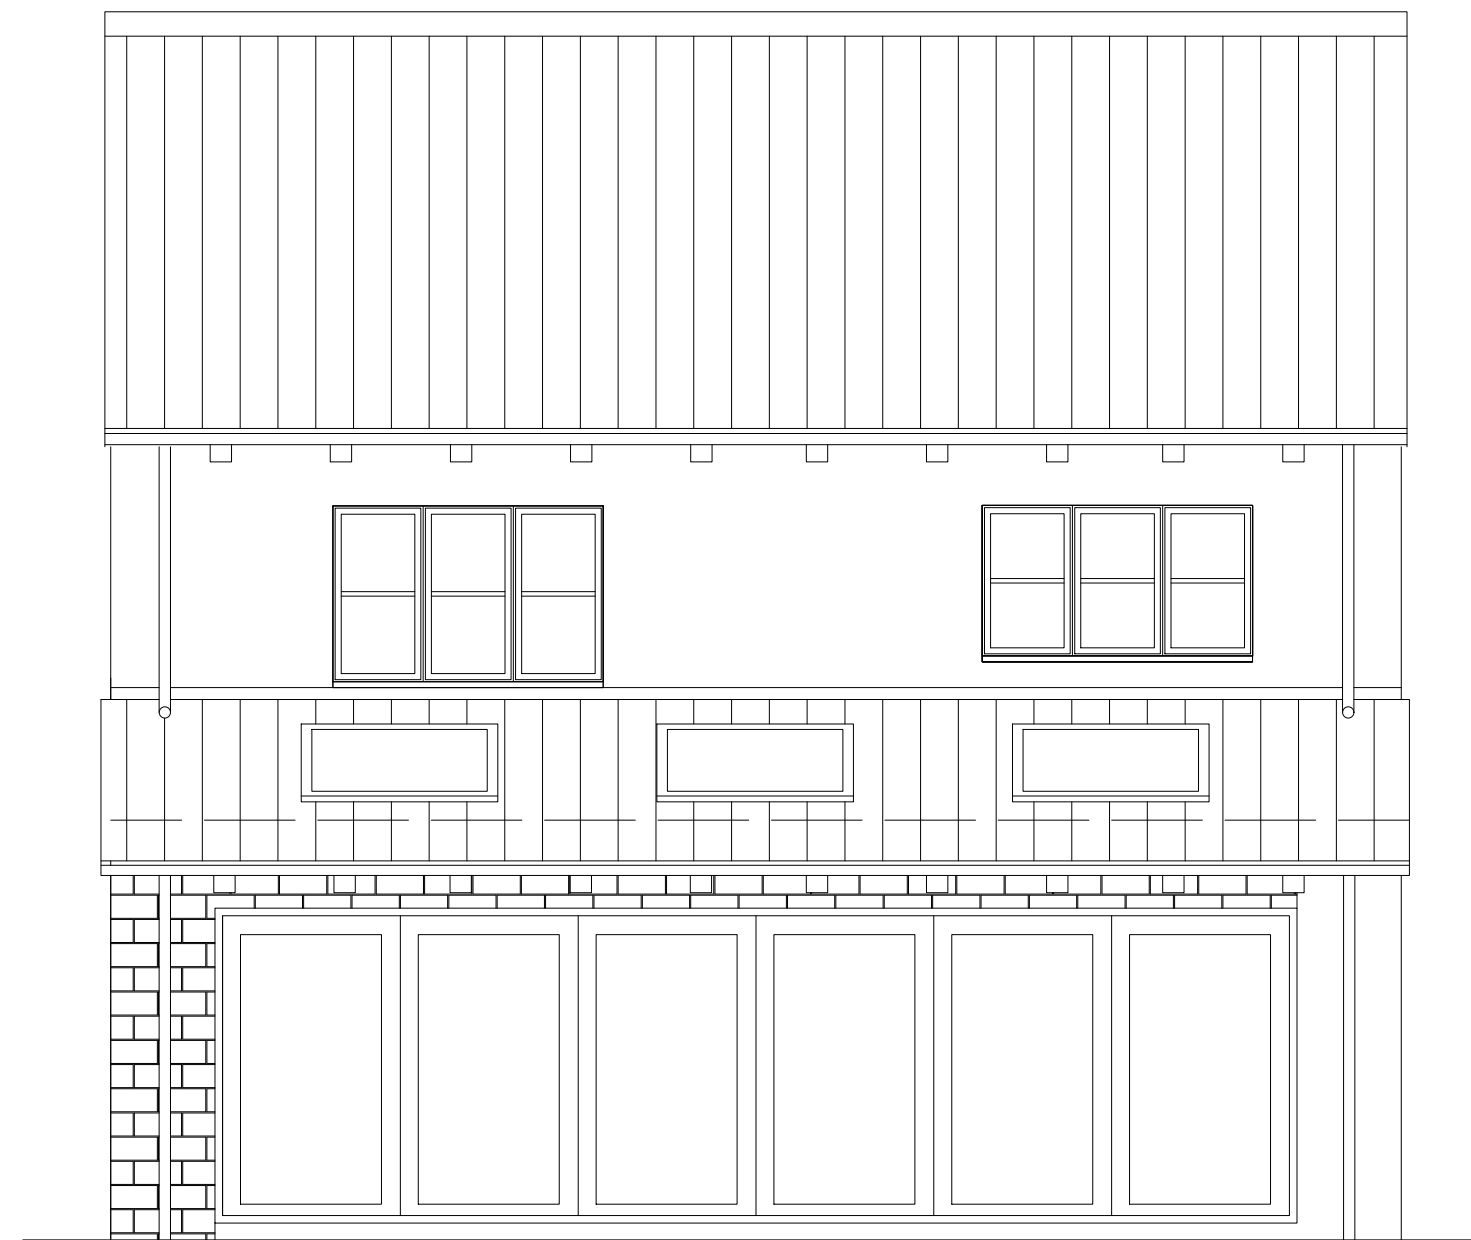


REAR ELEVATION

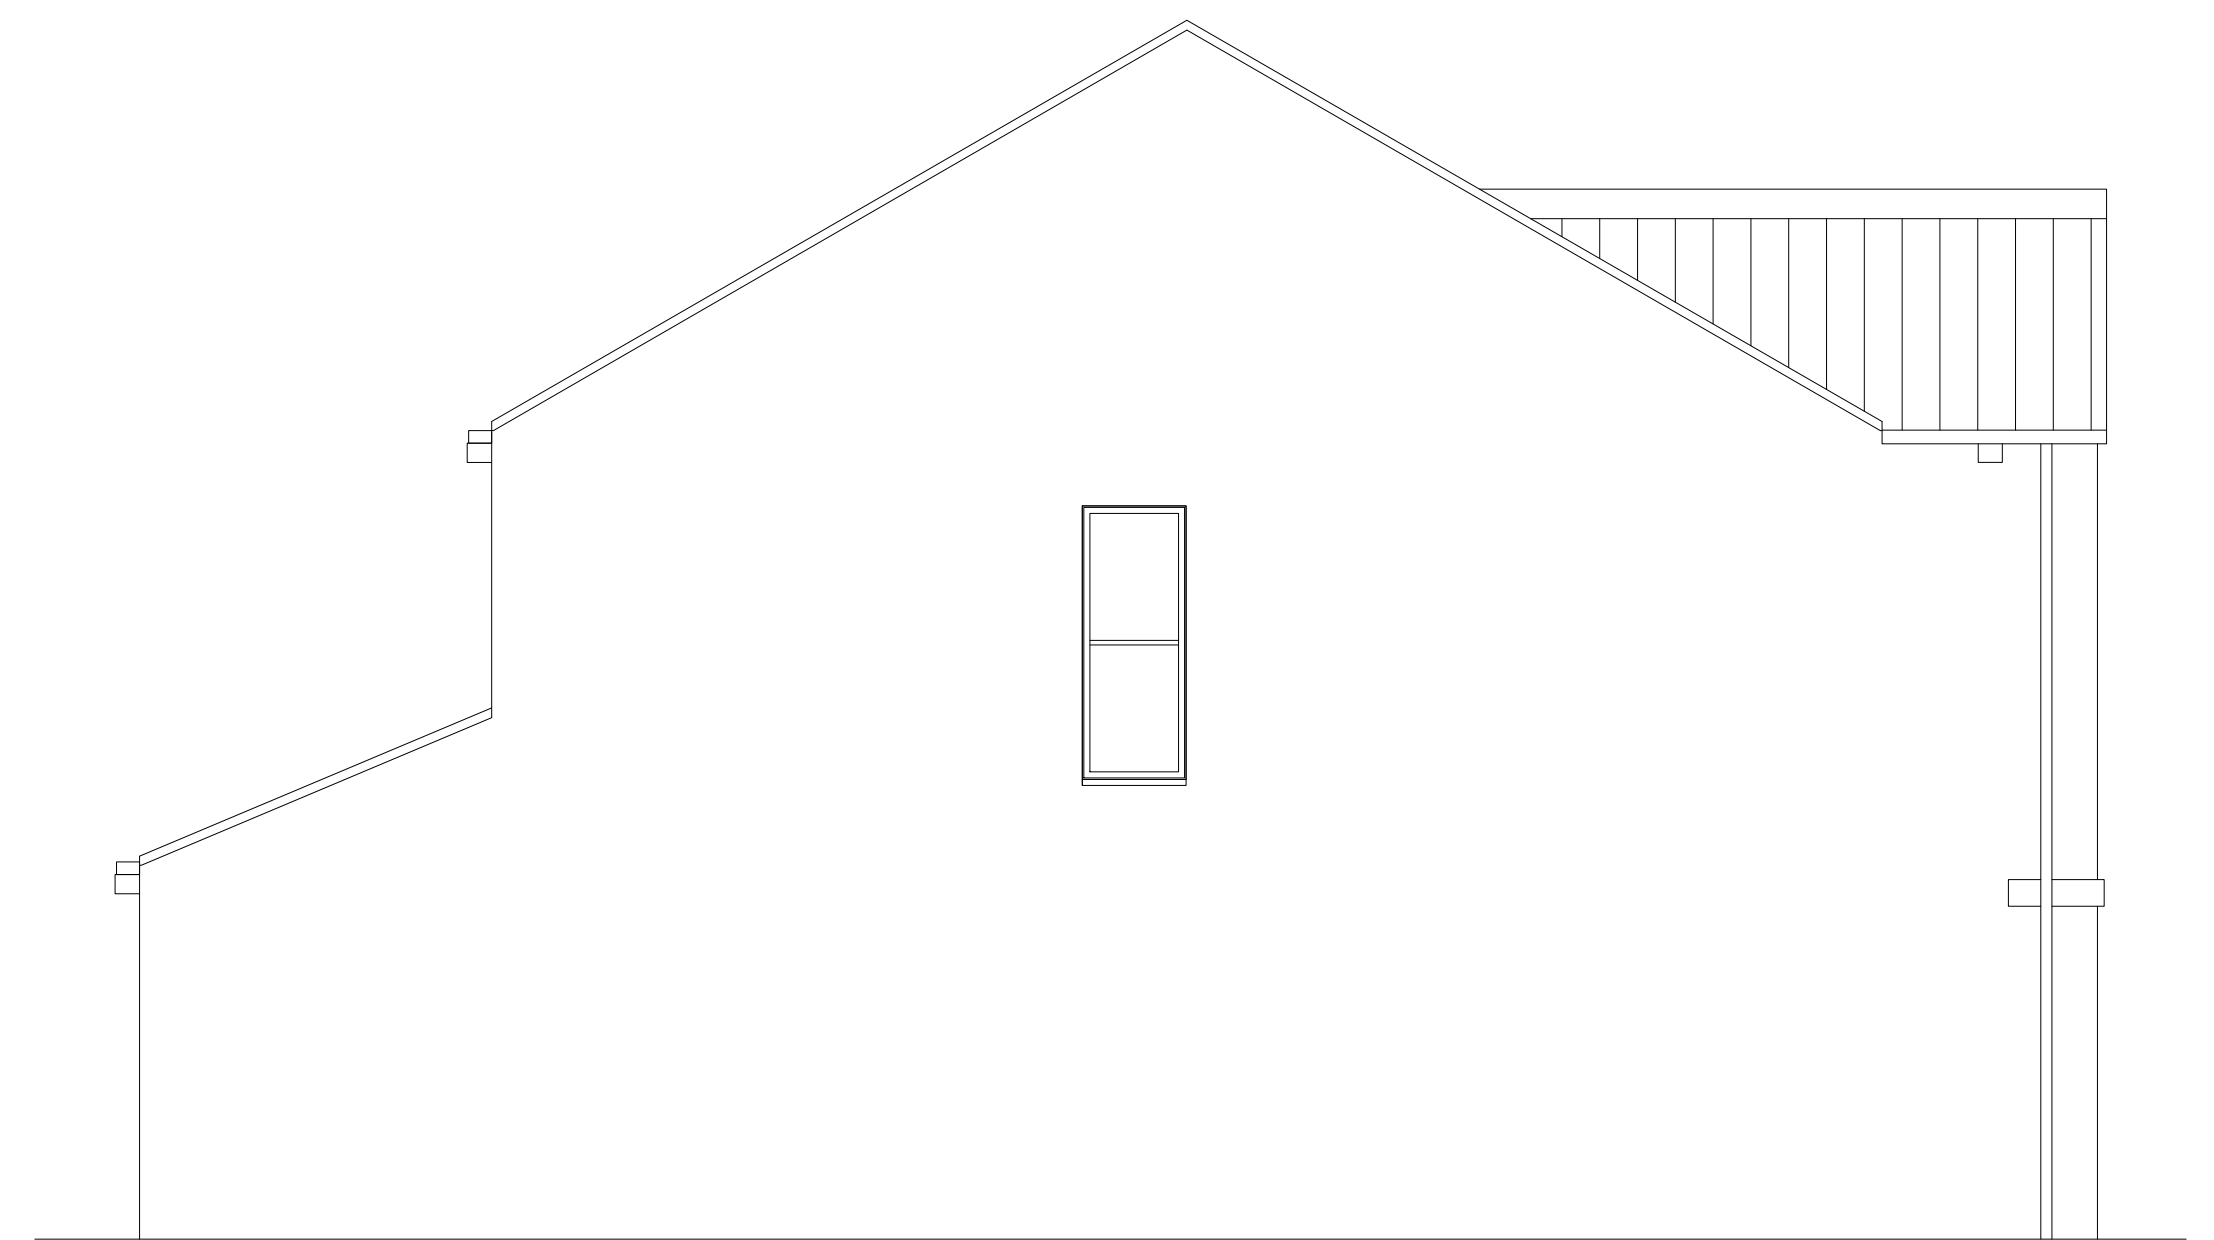

SIDE ELEVATION

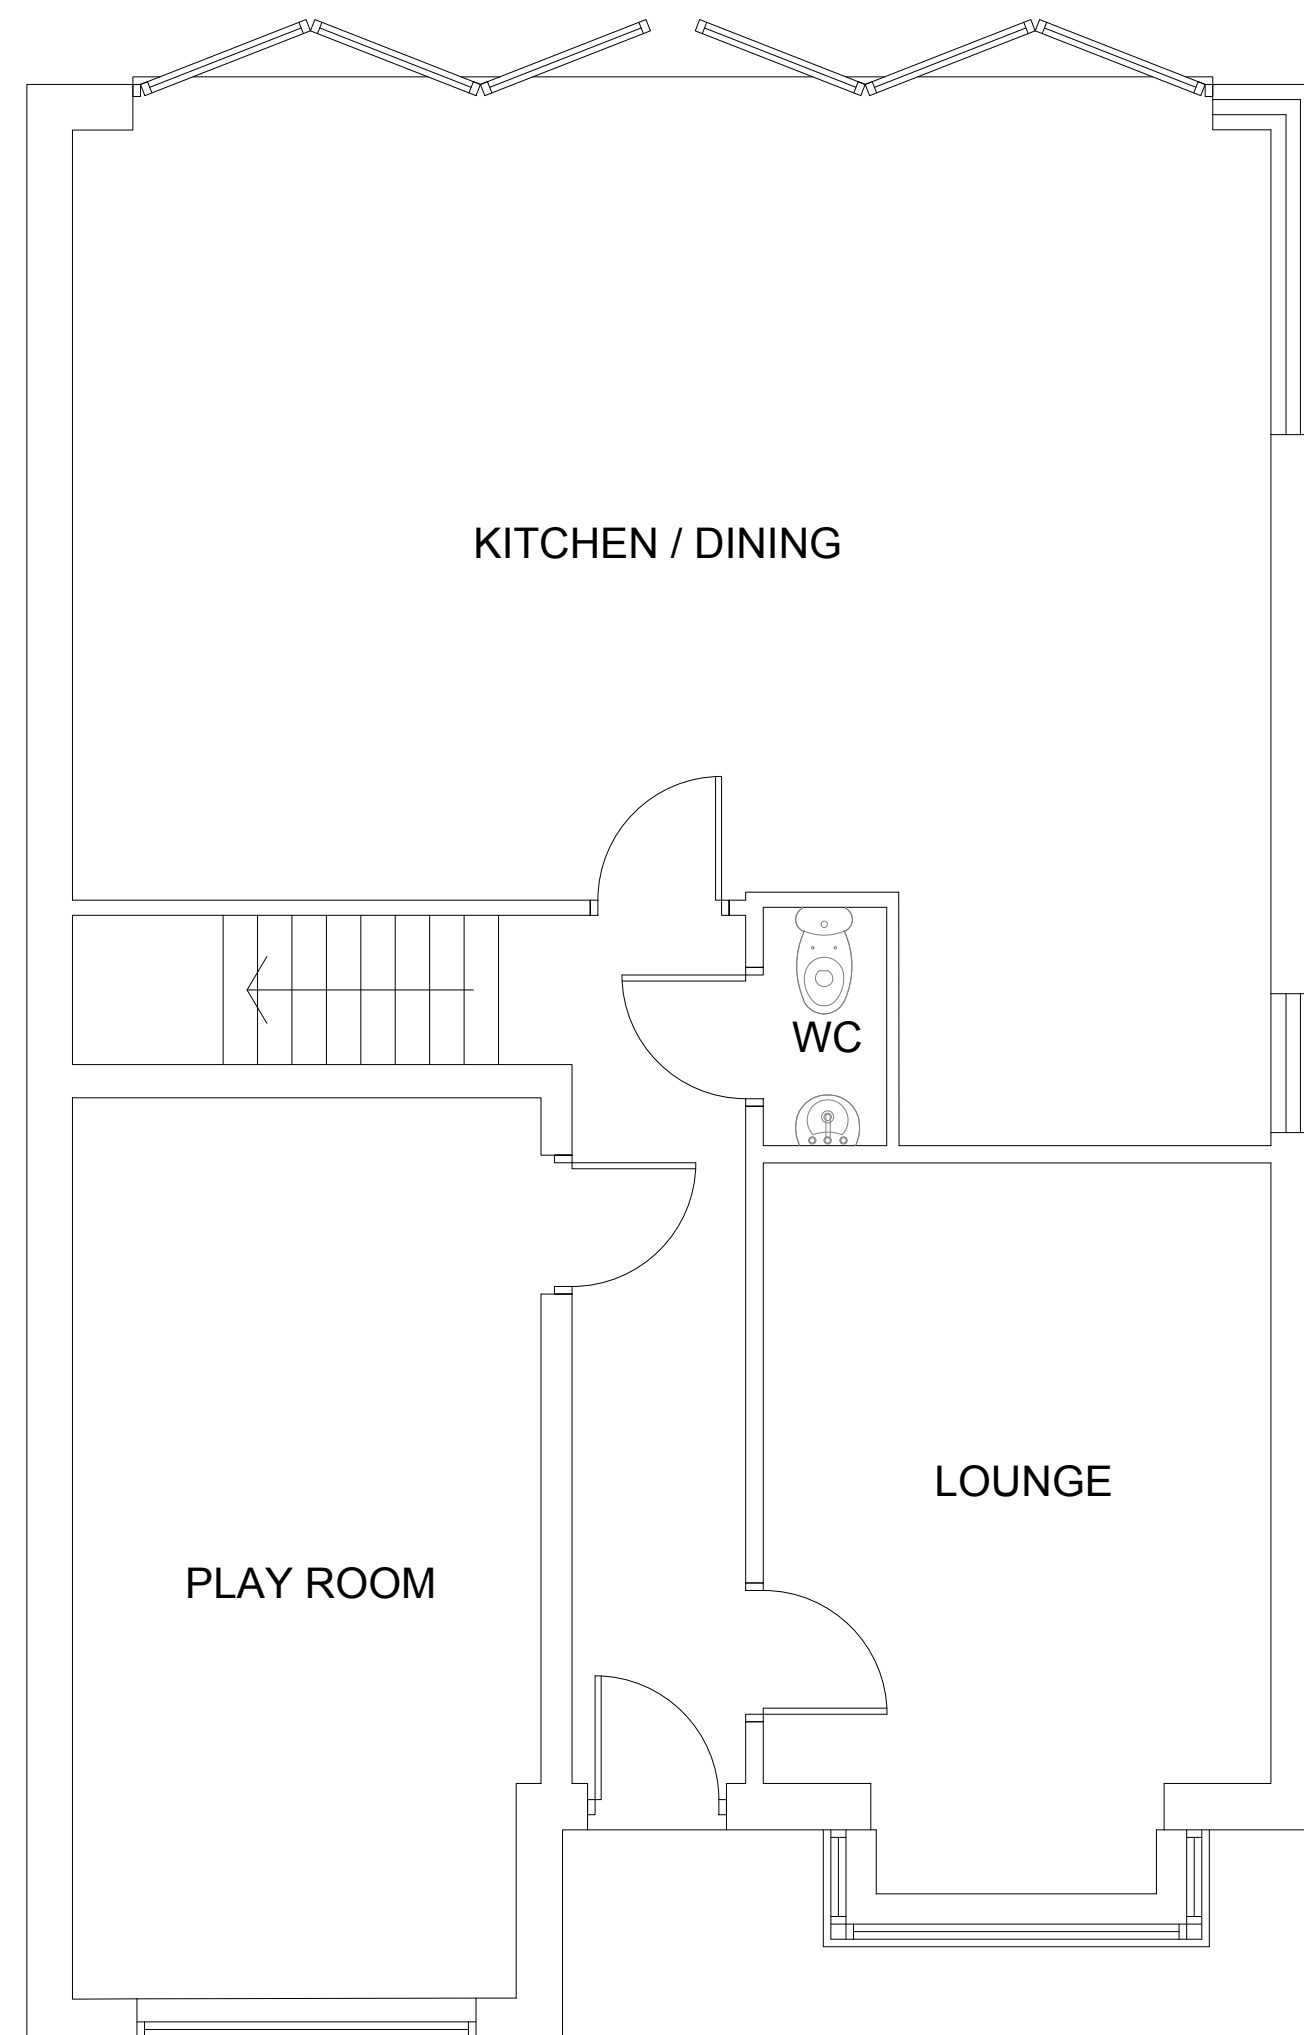

GROUND FLOOR PLAN

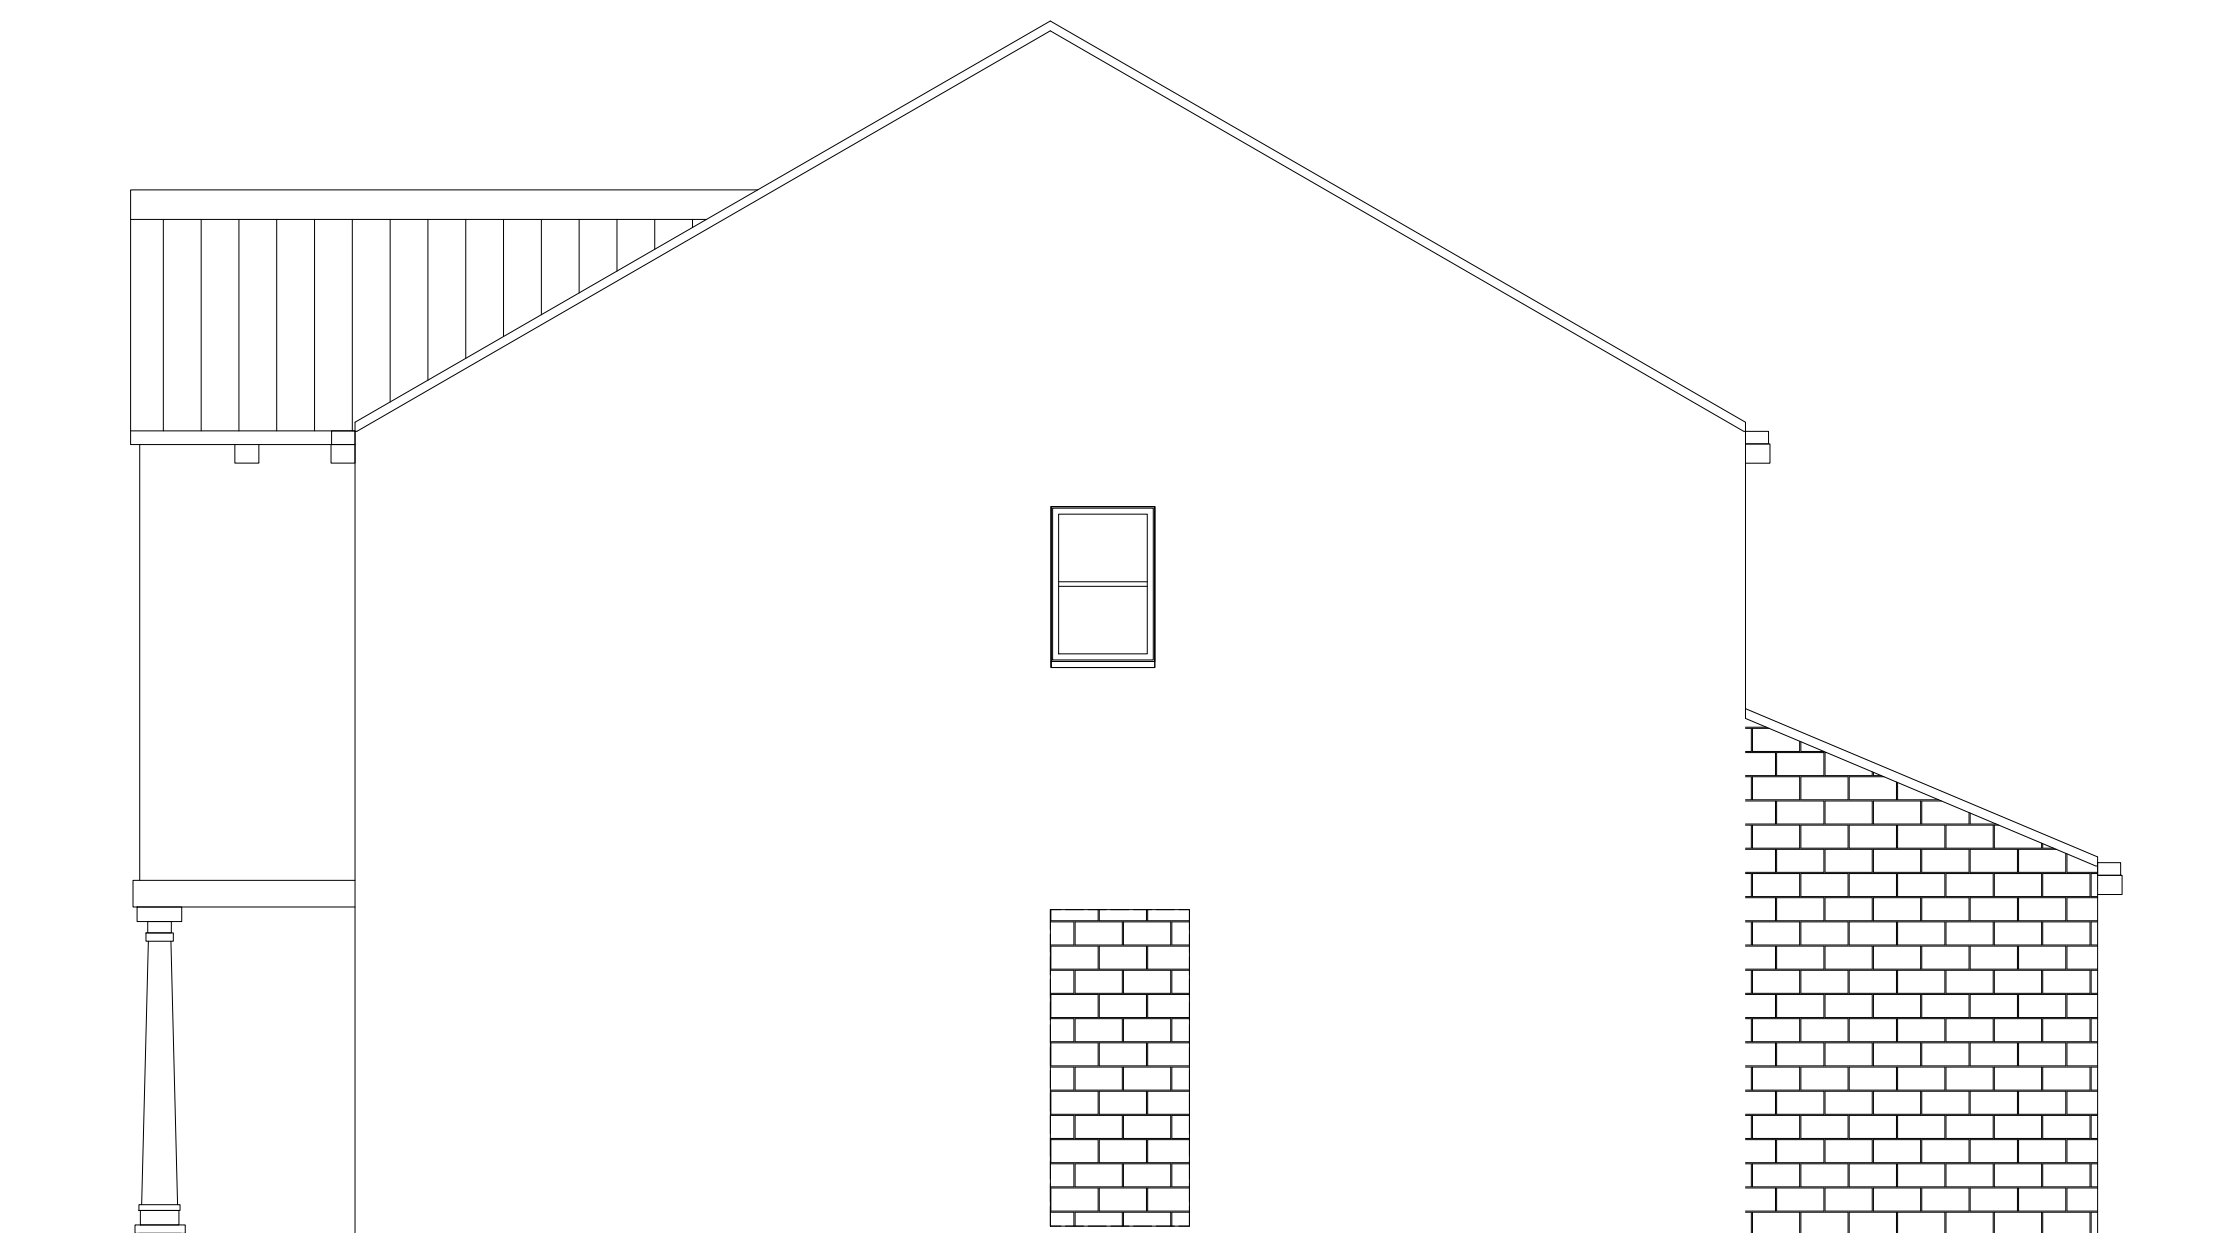

SIDE ELEVATION

Proposed Extension And Alterations at 5 Peak View, Meltham
For Mr Paul McClelland

Proposed Plan and Elevations

1:50 @ A1
DRAWING NO

MARCH 2024
24/01-002