




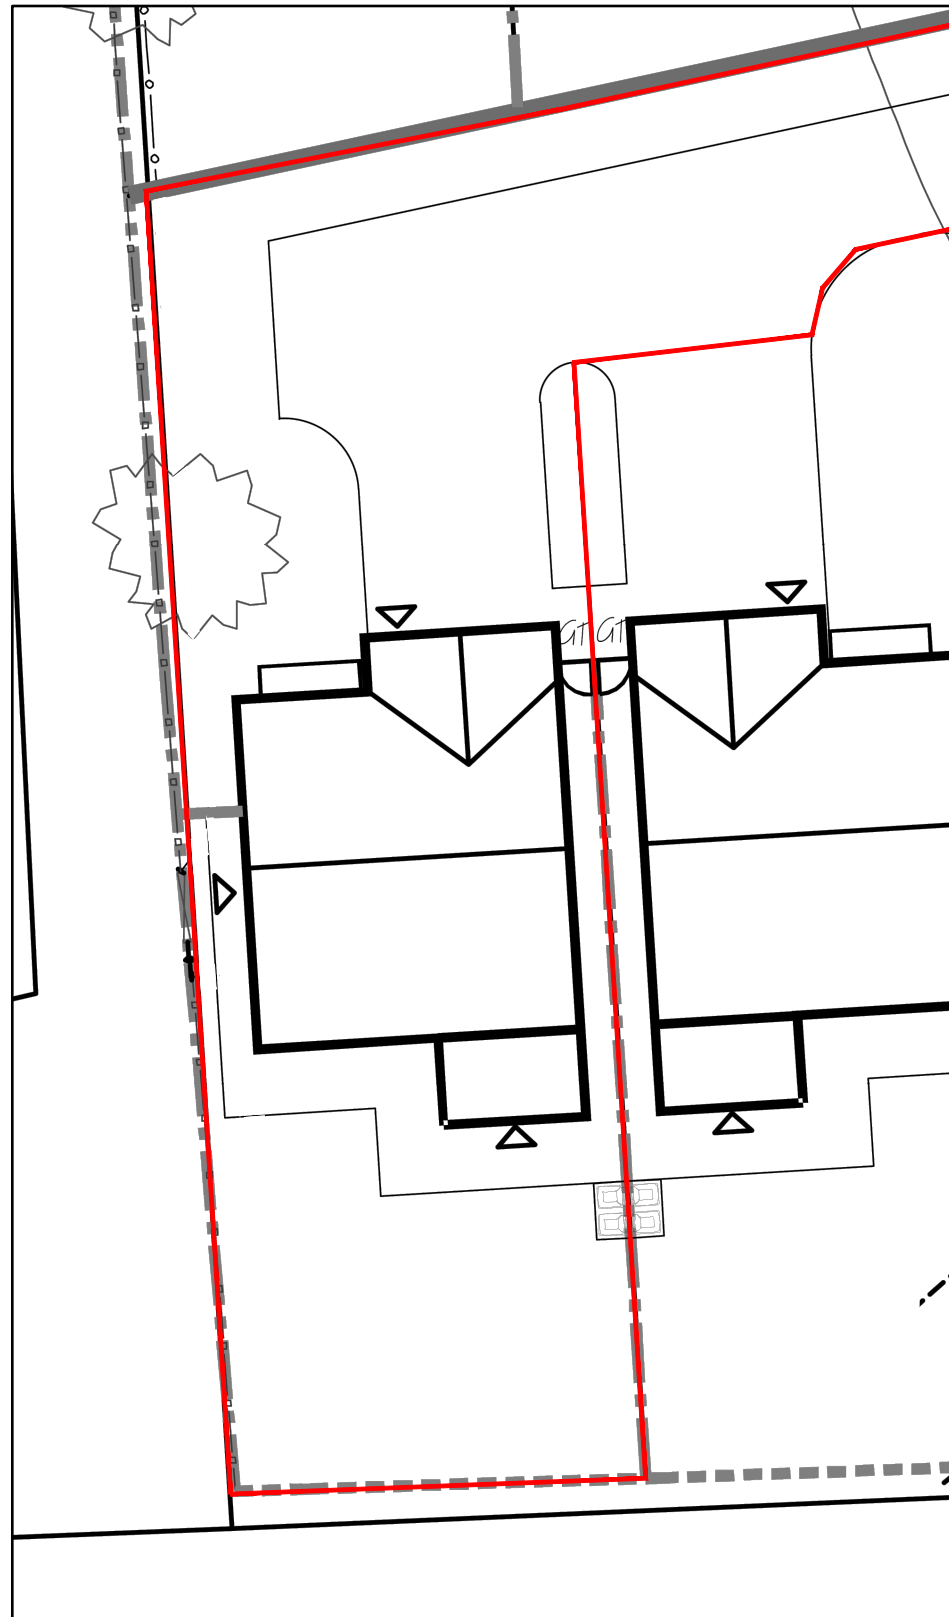

EXISTING SITE PLAN

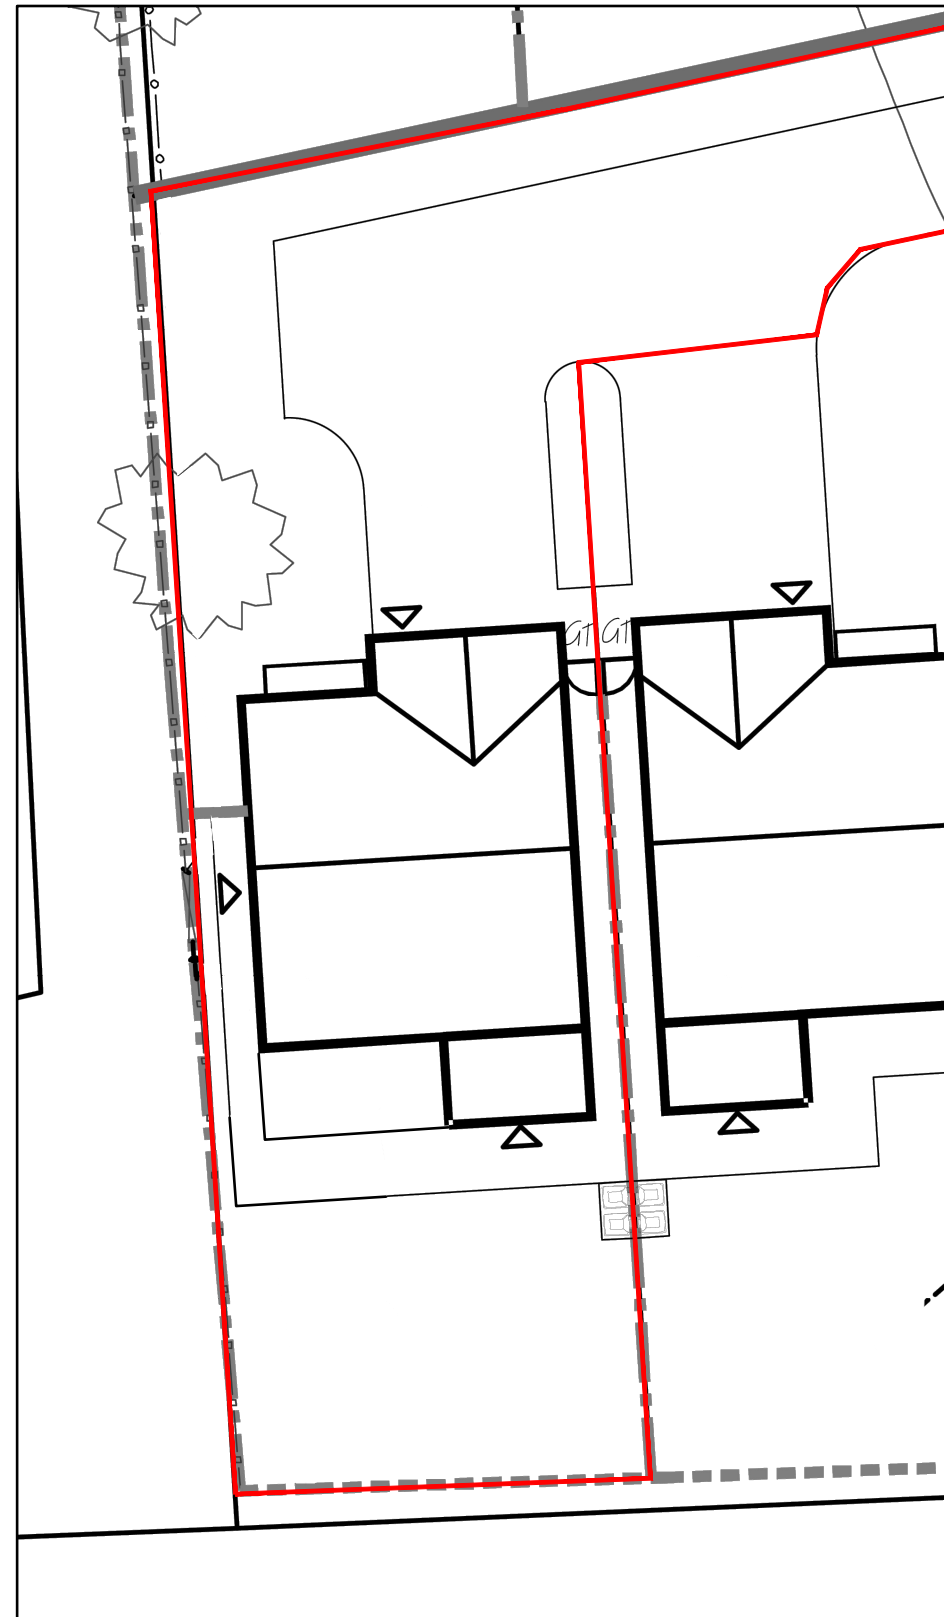

PROPOSED SITE PLAN

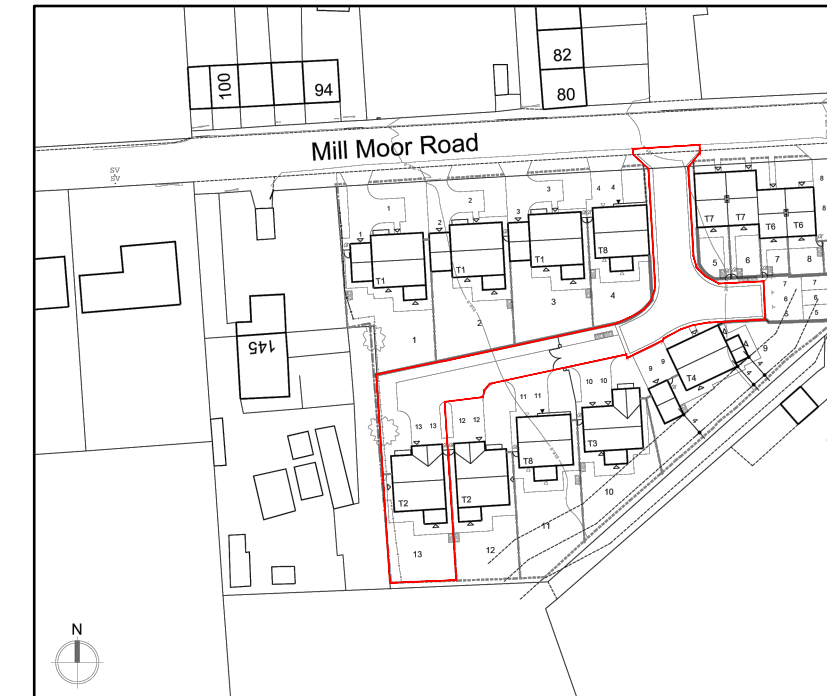

LOCATION PLAN

Proposed Extension And Alterations at 5 Peak View, Meltham
For Mr Paul McClelland

Existing and Proposed Site Plan Location Plan

1:200 /1250 @ A1
DRAWING NO

MARCH 2024
24/01-003A