

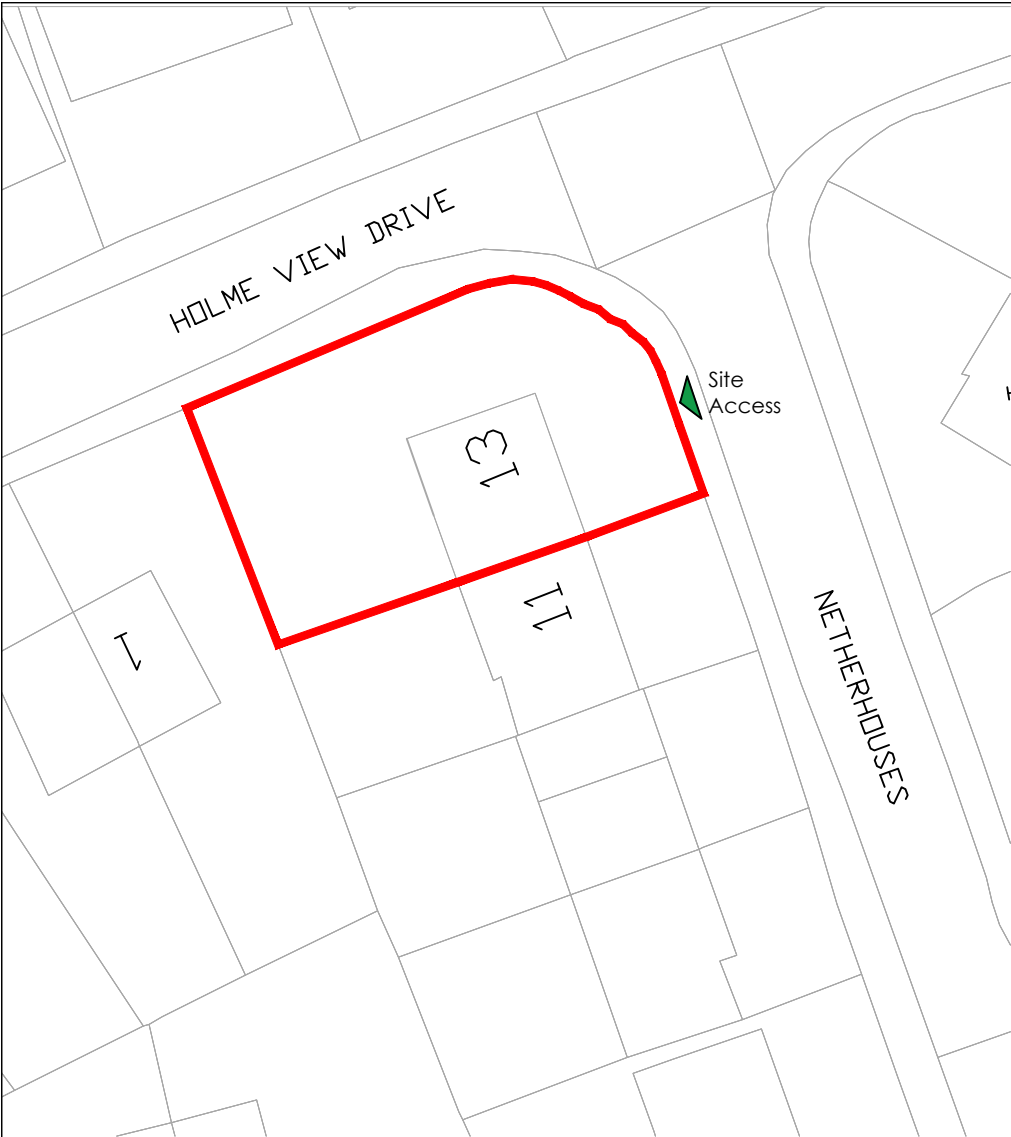


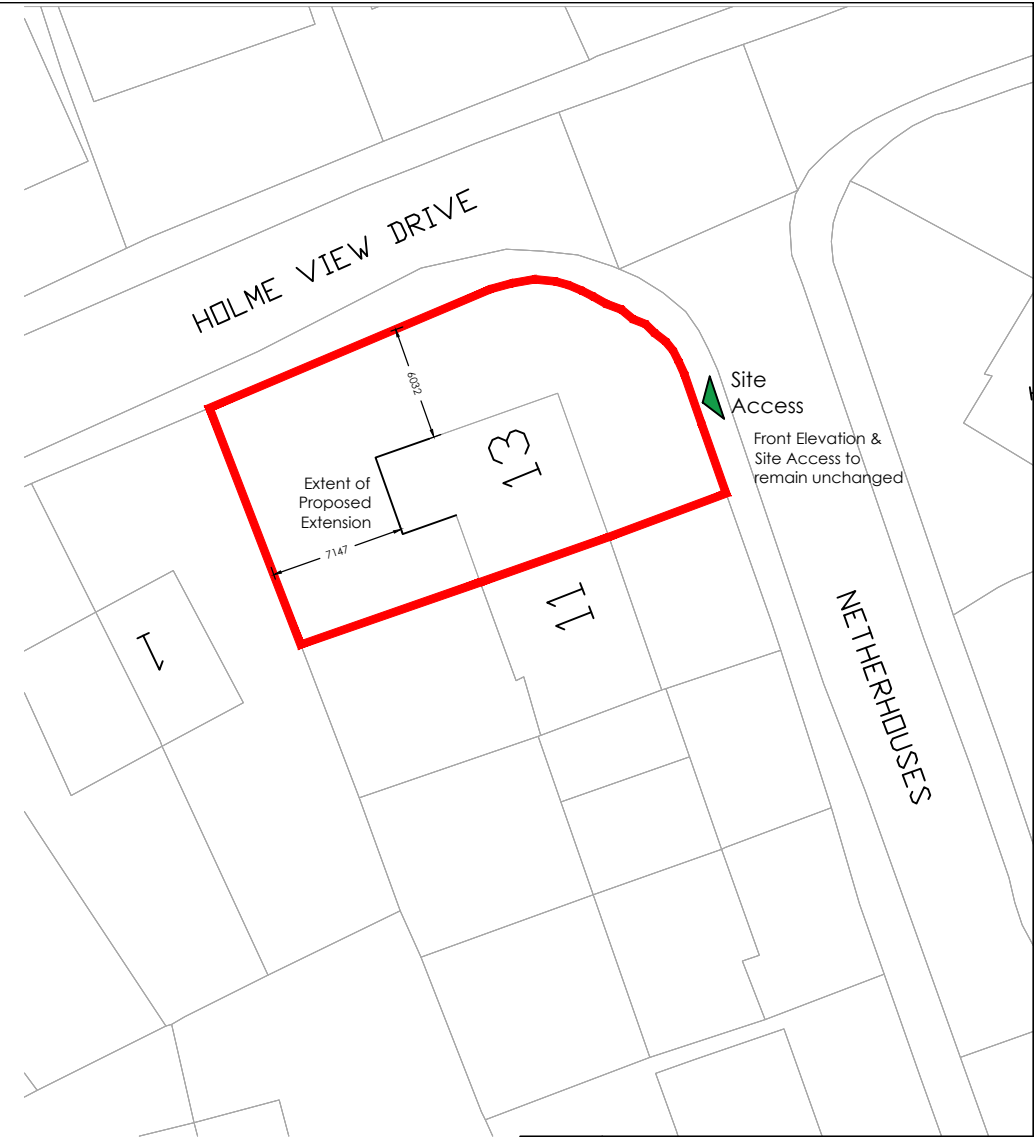


Existing Site Plan
Scale 1:200

— - Extent of Site Boundary

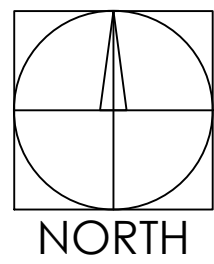

Proposed Site Plan
Scale 1:200

 

Project Title	Rear House Extension 13 Netherhouses, Upperthong		
Status	Planning		
Drawing Title	Existing & Proposed Site Plans		
Drawing No.	GA04	Rev.	-
Scale @ A4	1:200	Date	FEB 24