



Do not scale from this drawing. The contractor must check all dimensions on site before construction or manufacture of materials.



EXISTING GROUND FLOOR PLAN
SCALE 1:100

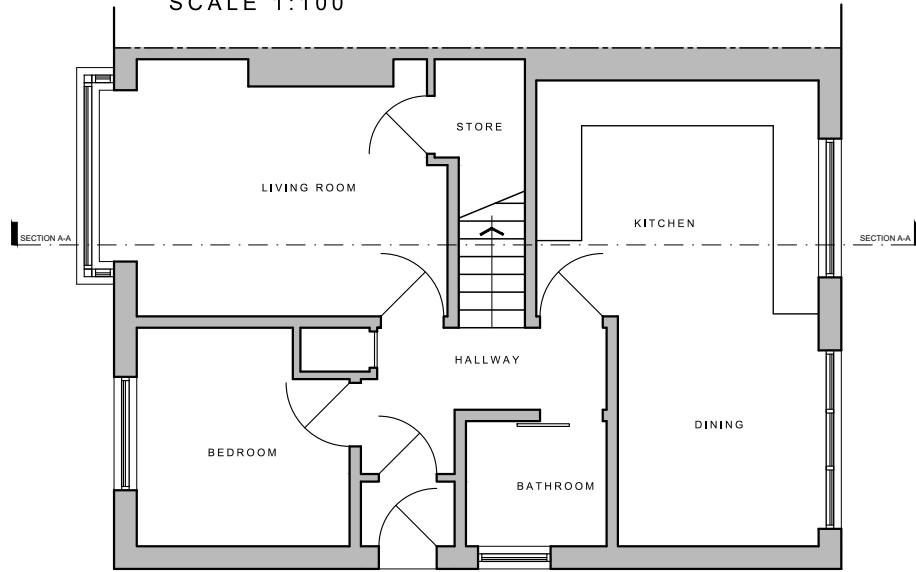

EXISTING FIRST FLOOR PLAN
SCALE 1:100

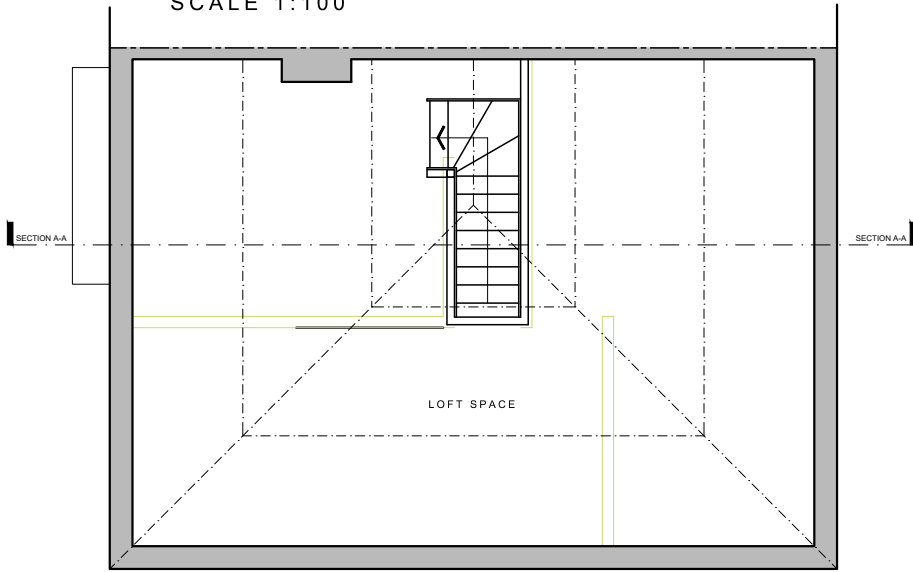


EXISTING SECTION A-A
SCALE 1:100

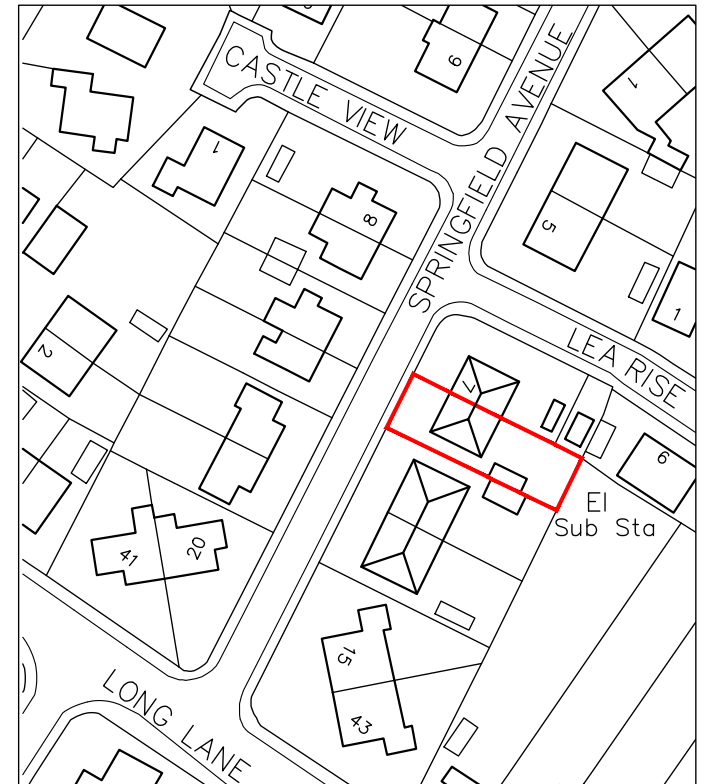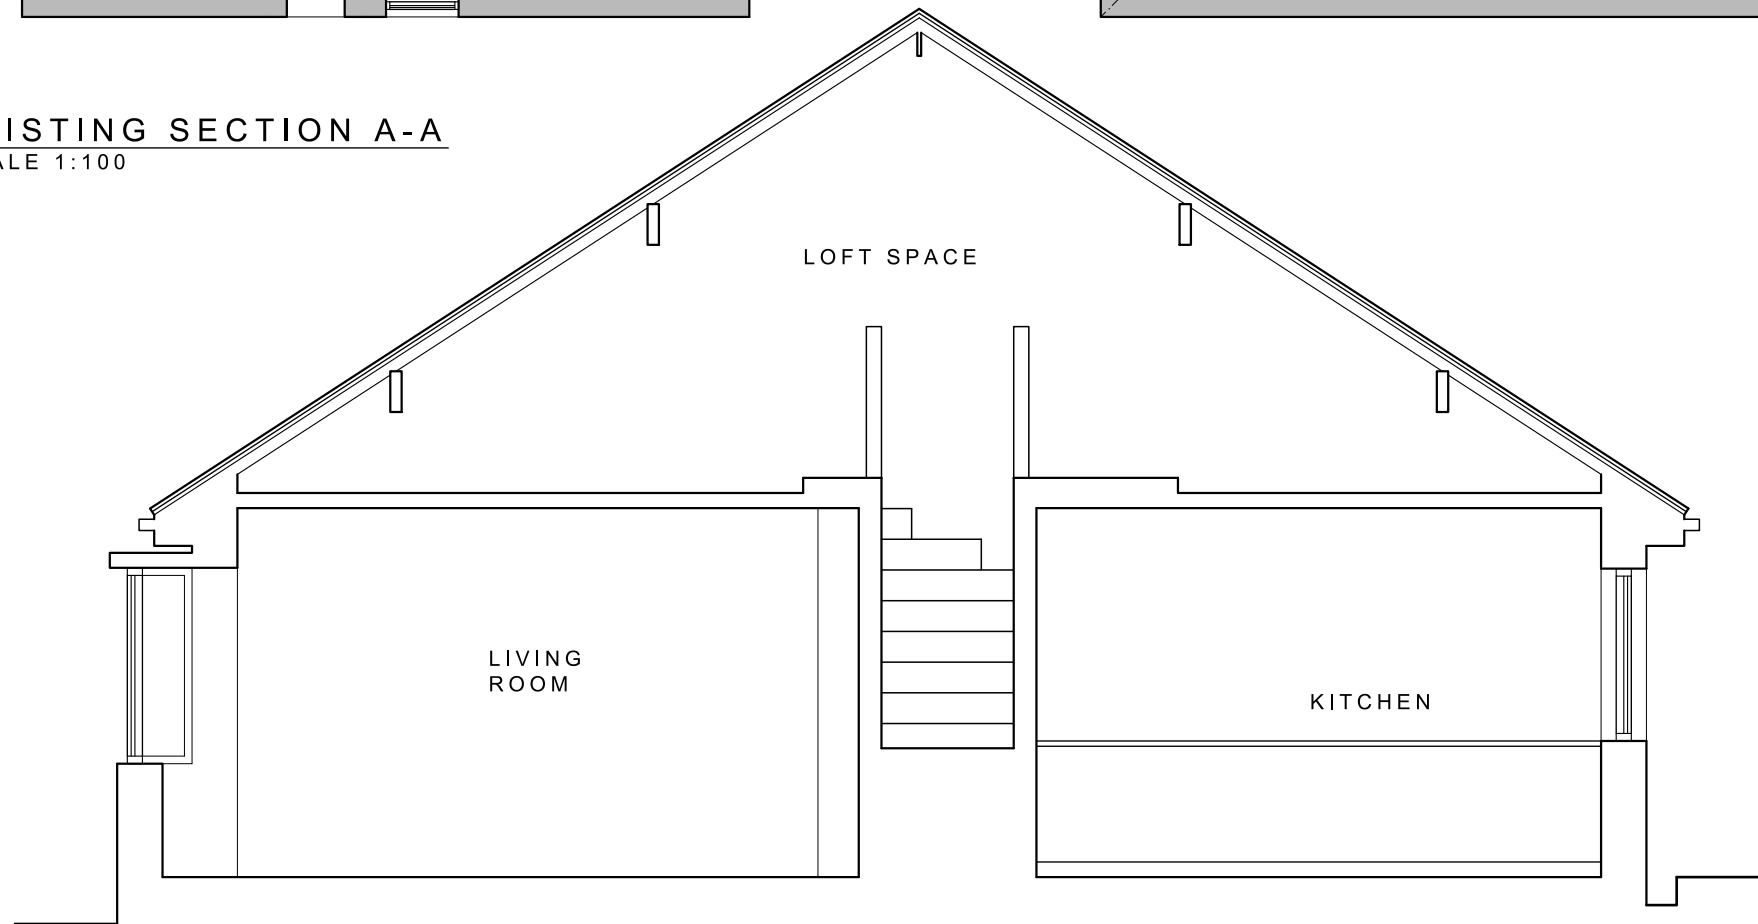


LOCATION PLAN
SCALE 1:1250


EXISTING ELEVATIONS
SCALE 1:100

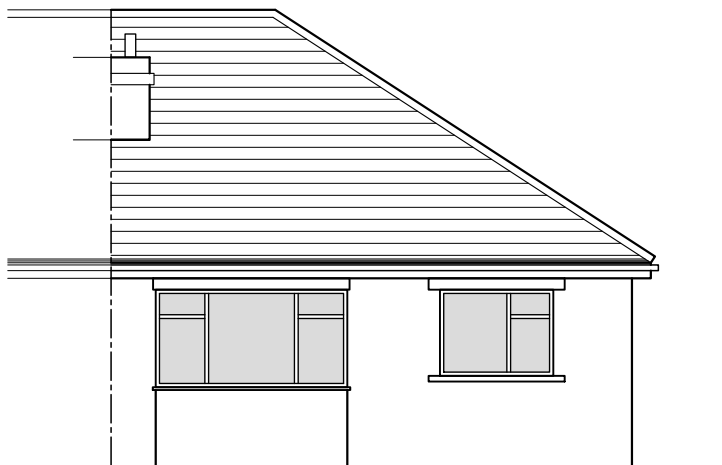

front - facing north west

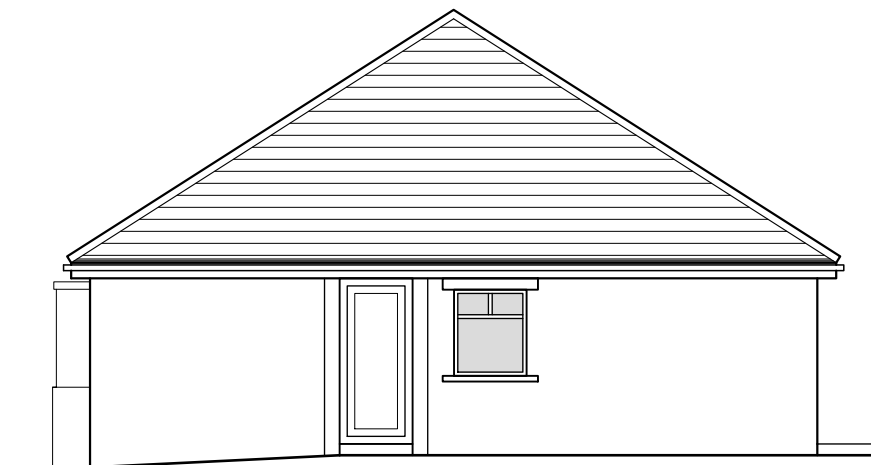

side - facing south west

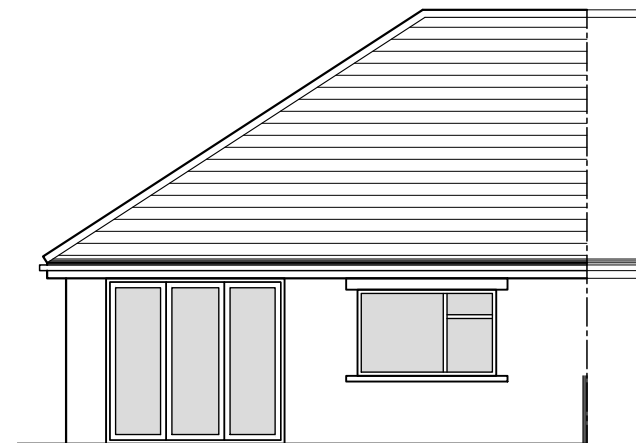

rear - facing south east

Rev	Description	Date	By	App'd
Client				
C SMITH				
Project				
PROPOSED LOFT CONVERSION at: 9 SPRINGFIELD AVE, HONLEY				
Drawing title				
EXISTING FLOOR PLANS, SECTION ELEVATIONS & LOCATION PLAN				
Drawn by		Date	App'd	
RH		MAR 24	-	
Drawing no	Project no	Scale @ A3	Rev	
01	24-0219	A.S.	-	