

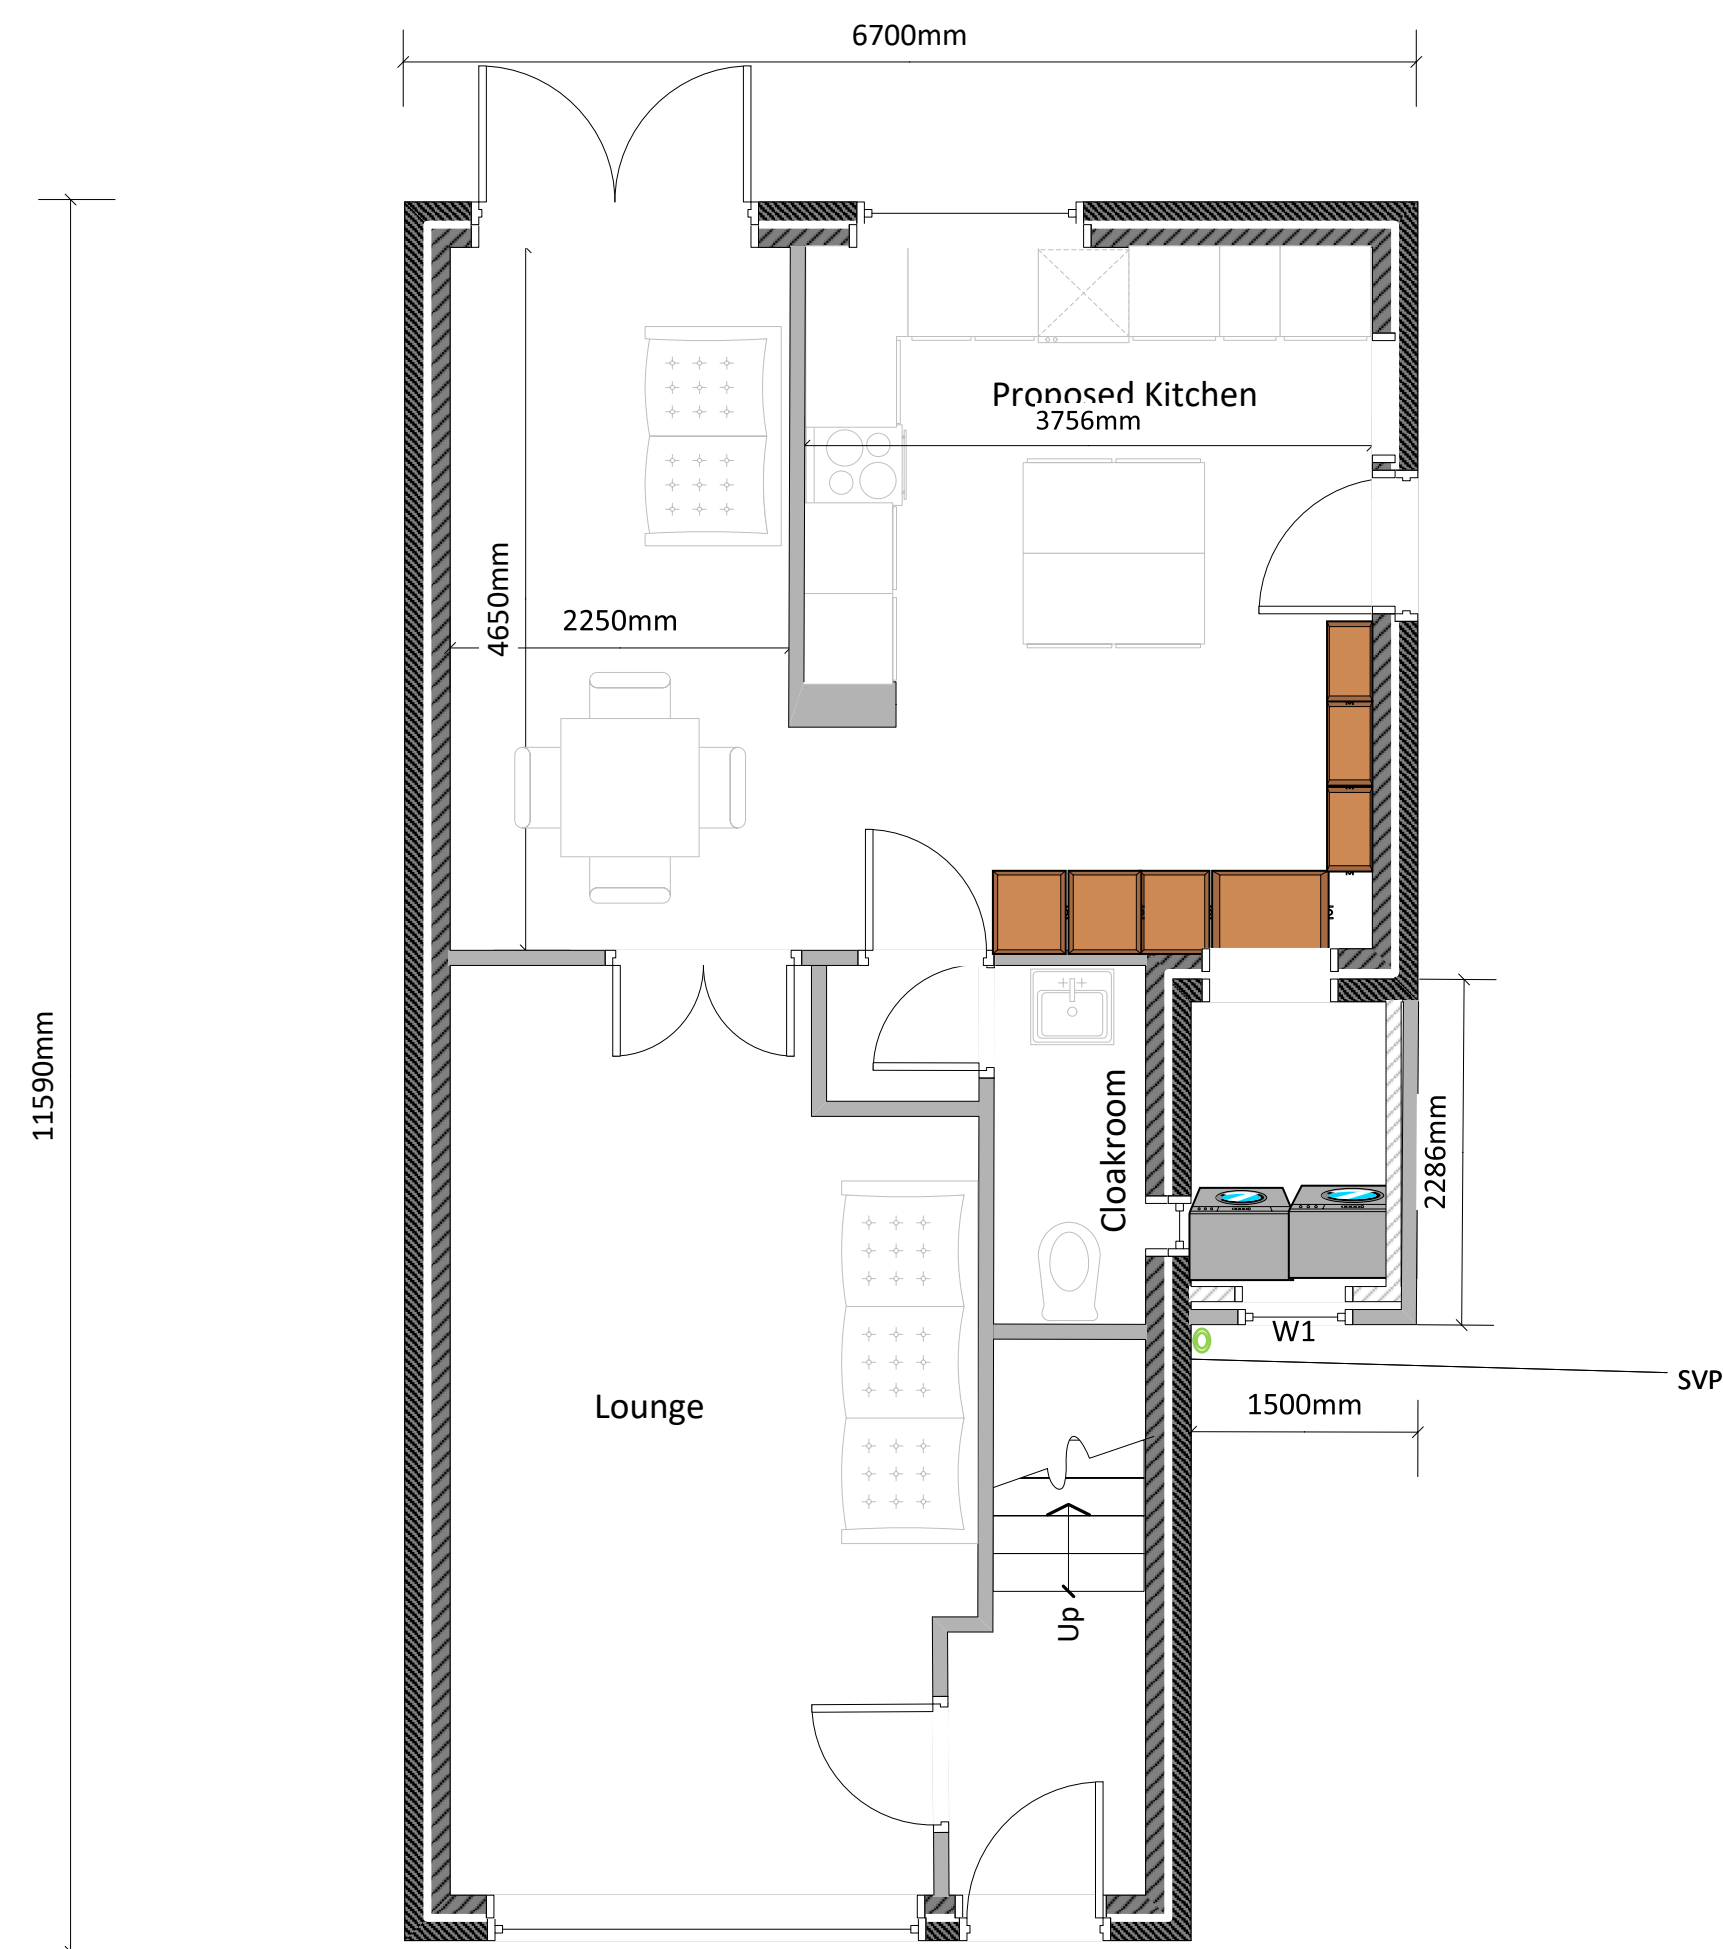


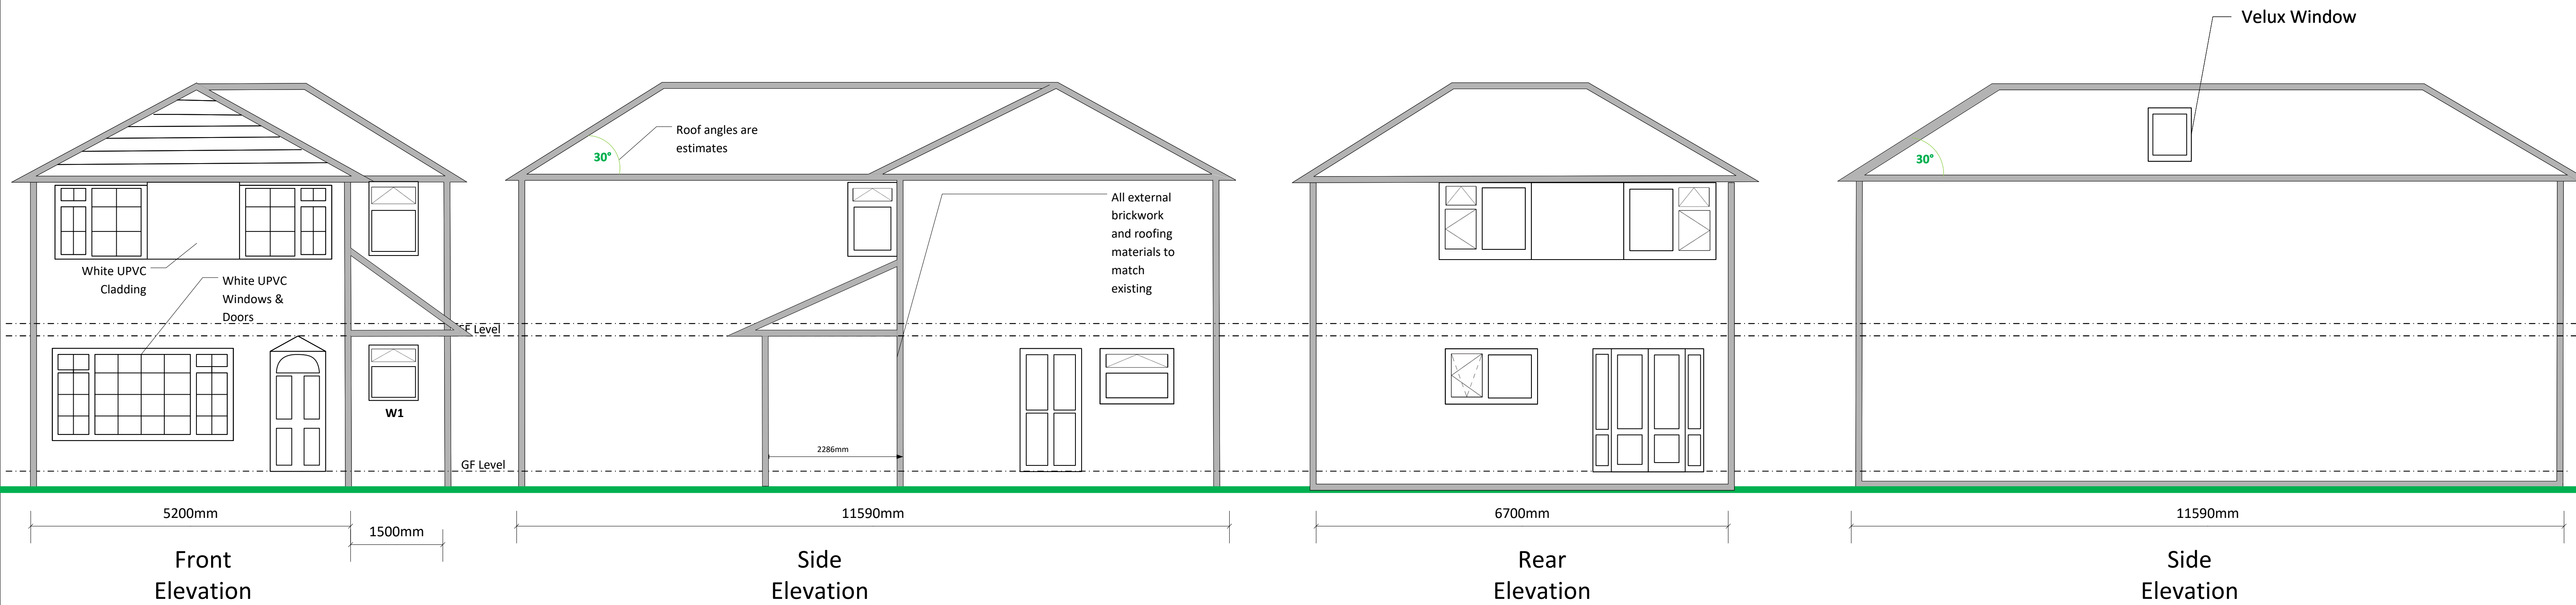

Proposed Ground Floor

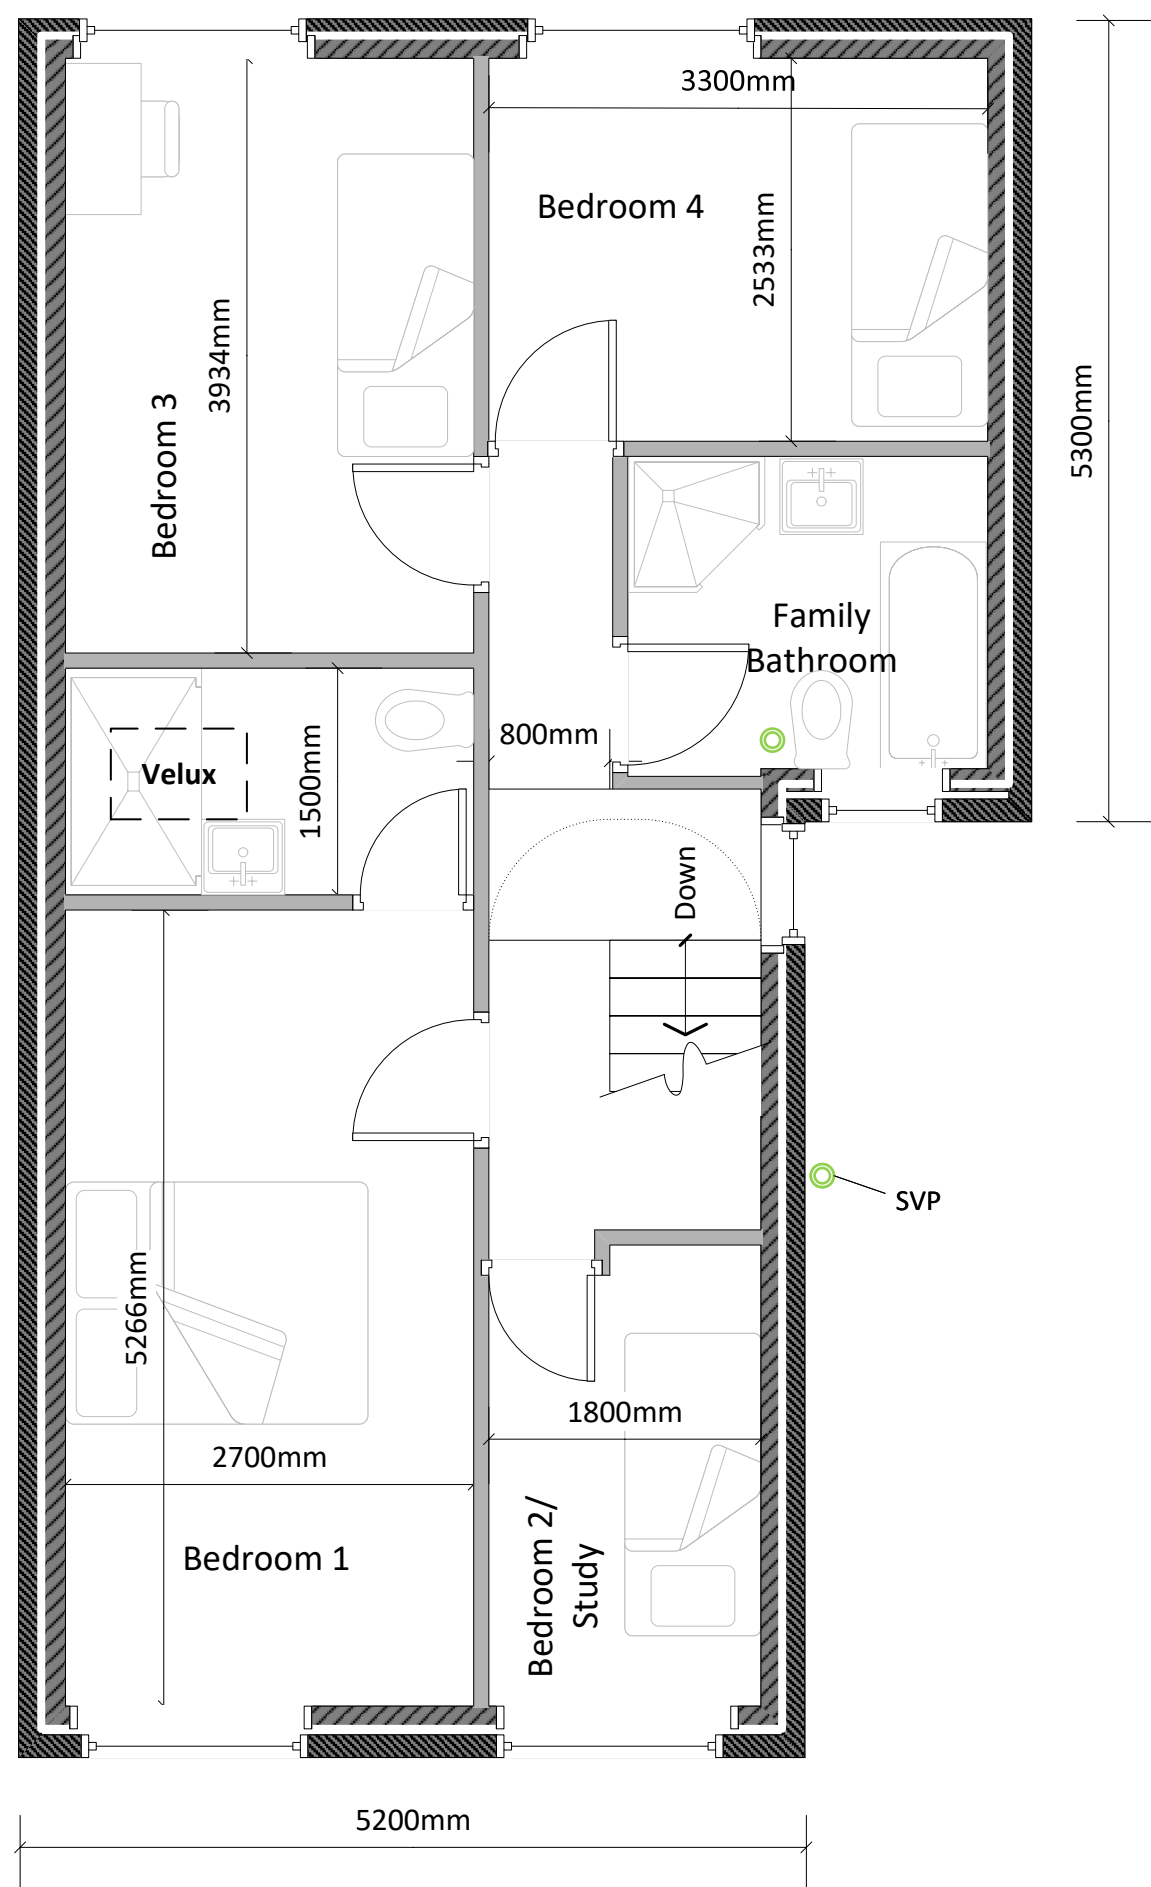

Existing First Floor

Window and Door Schedule			
Number	Width	Height	Type
W1	800 mm	900 mm	Picture

W1 to be fitted with obscure glass with white UPVC frame to match existing.

SCALE: 1:50

APPLICANT: MR & MRS DARBY 57 SUMMERBRIDGE CRESCENT GOMERSAL CLECKHEATON BD19 4LW	PLANNING PERMISSION APPLICATION			
	ALL DIMENSIONS ARE APPROXIMATE AND MUST BE CHECKED ON SITE.			
	PROJECT: PROPOSED EXTENSION	DRAWN BY: AMD	CHECKED BY:	DWG NO 03/24/1
DRAWING TITLE: PROPOSED FLOOR PLANS & ELEVATIONS	SCALE @ A1	1:50	DATE: MARCH 2024	REV 1 OF 1