


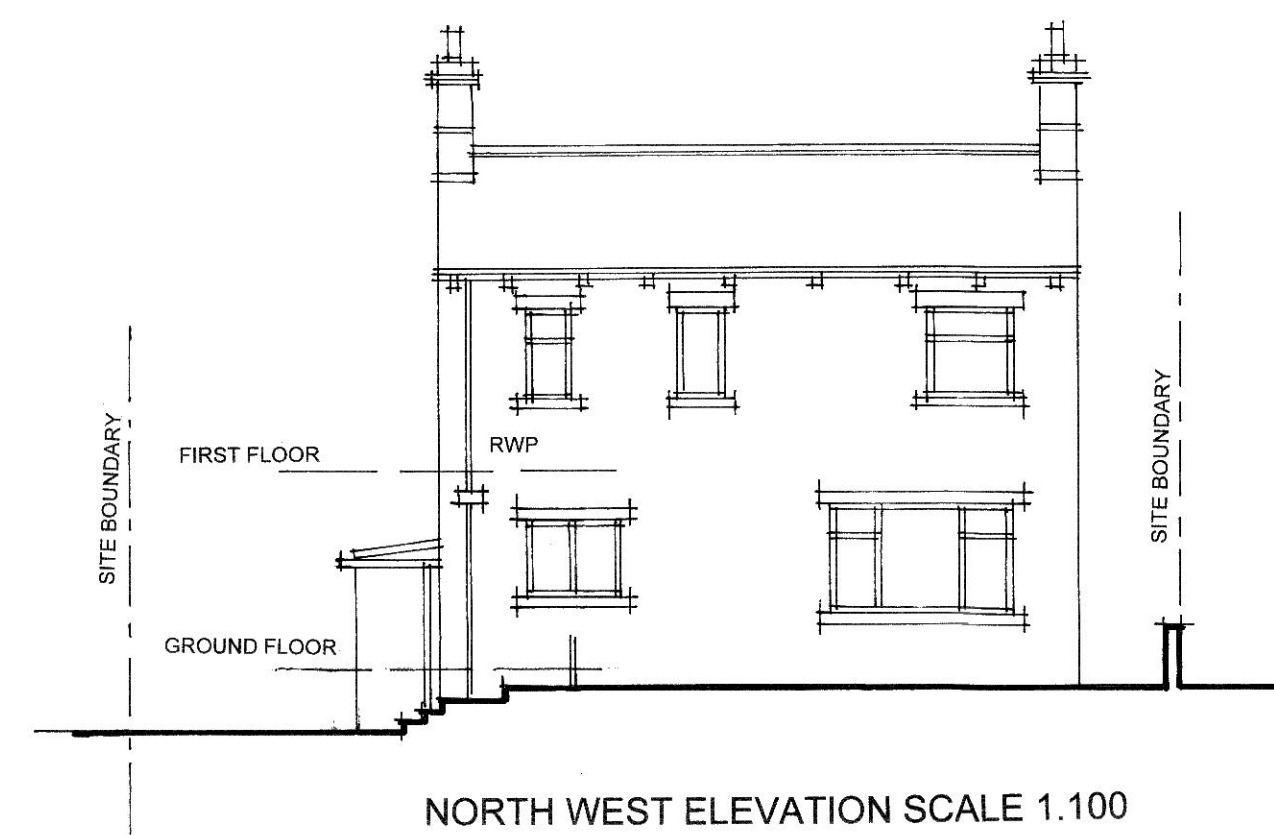


NORTH WEST ELEVATION SCALE 1:100




SOUTH WEST ELEVATION




SOUTH EAST ELEVATION

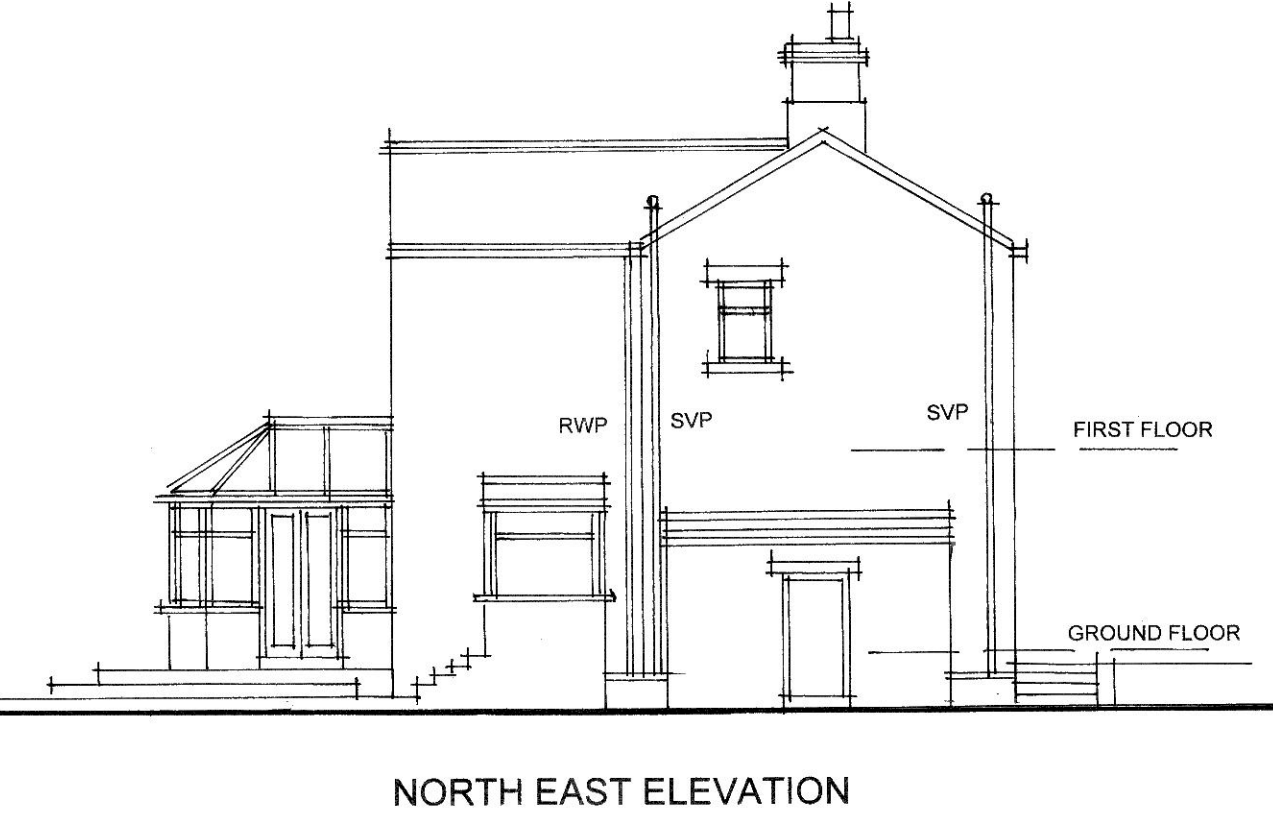


NORTH EAST ELEVATION

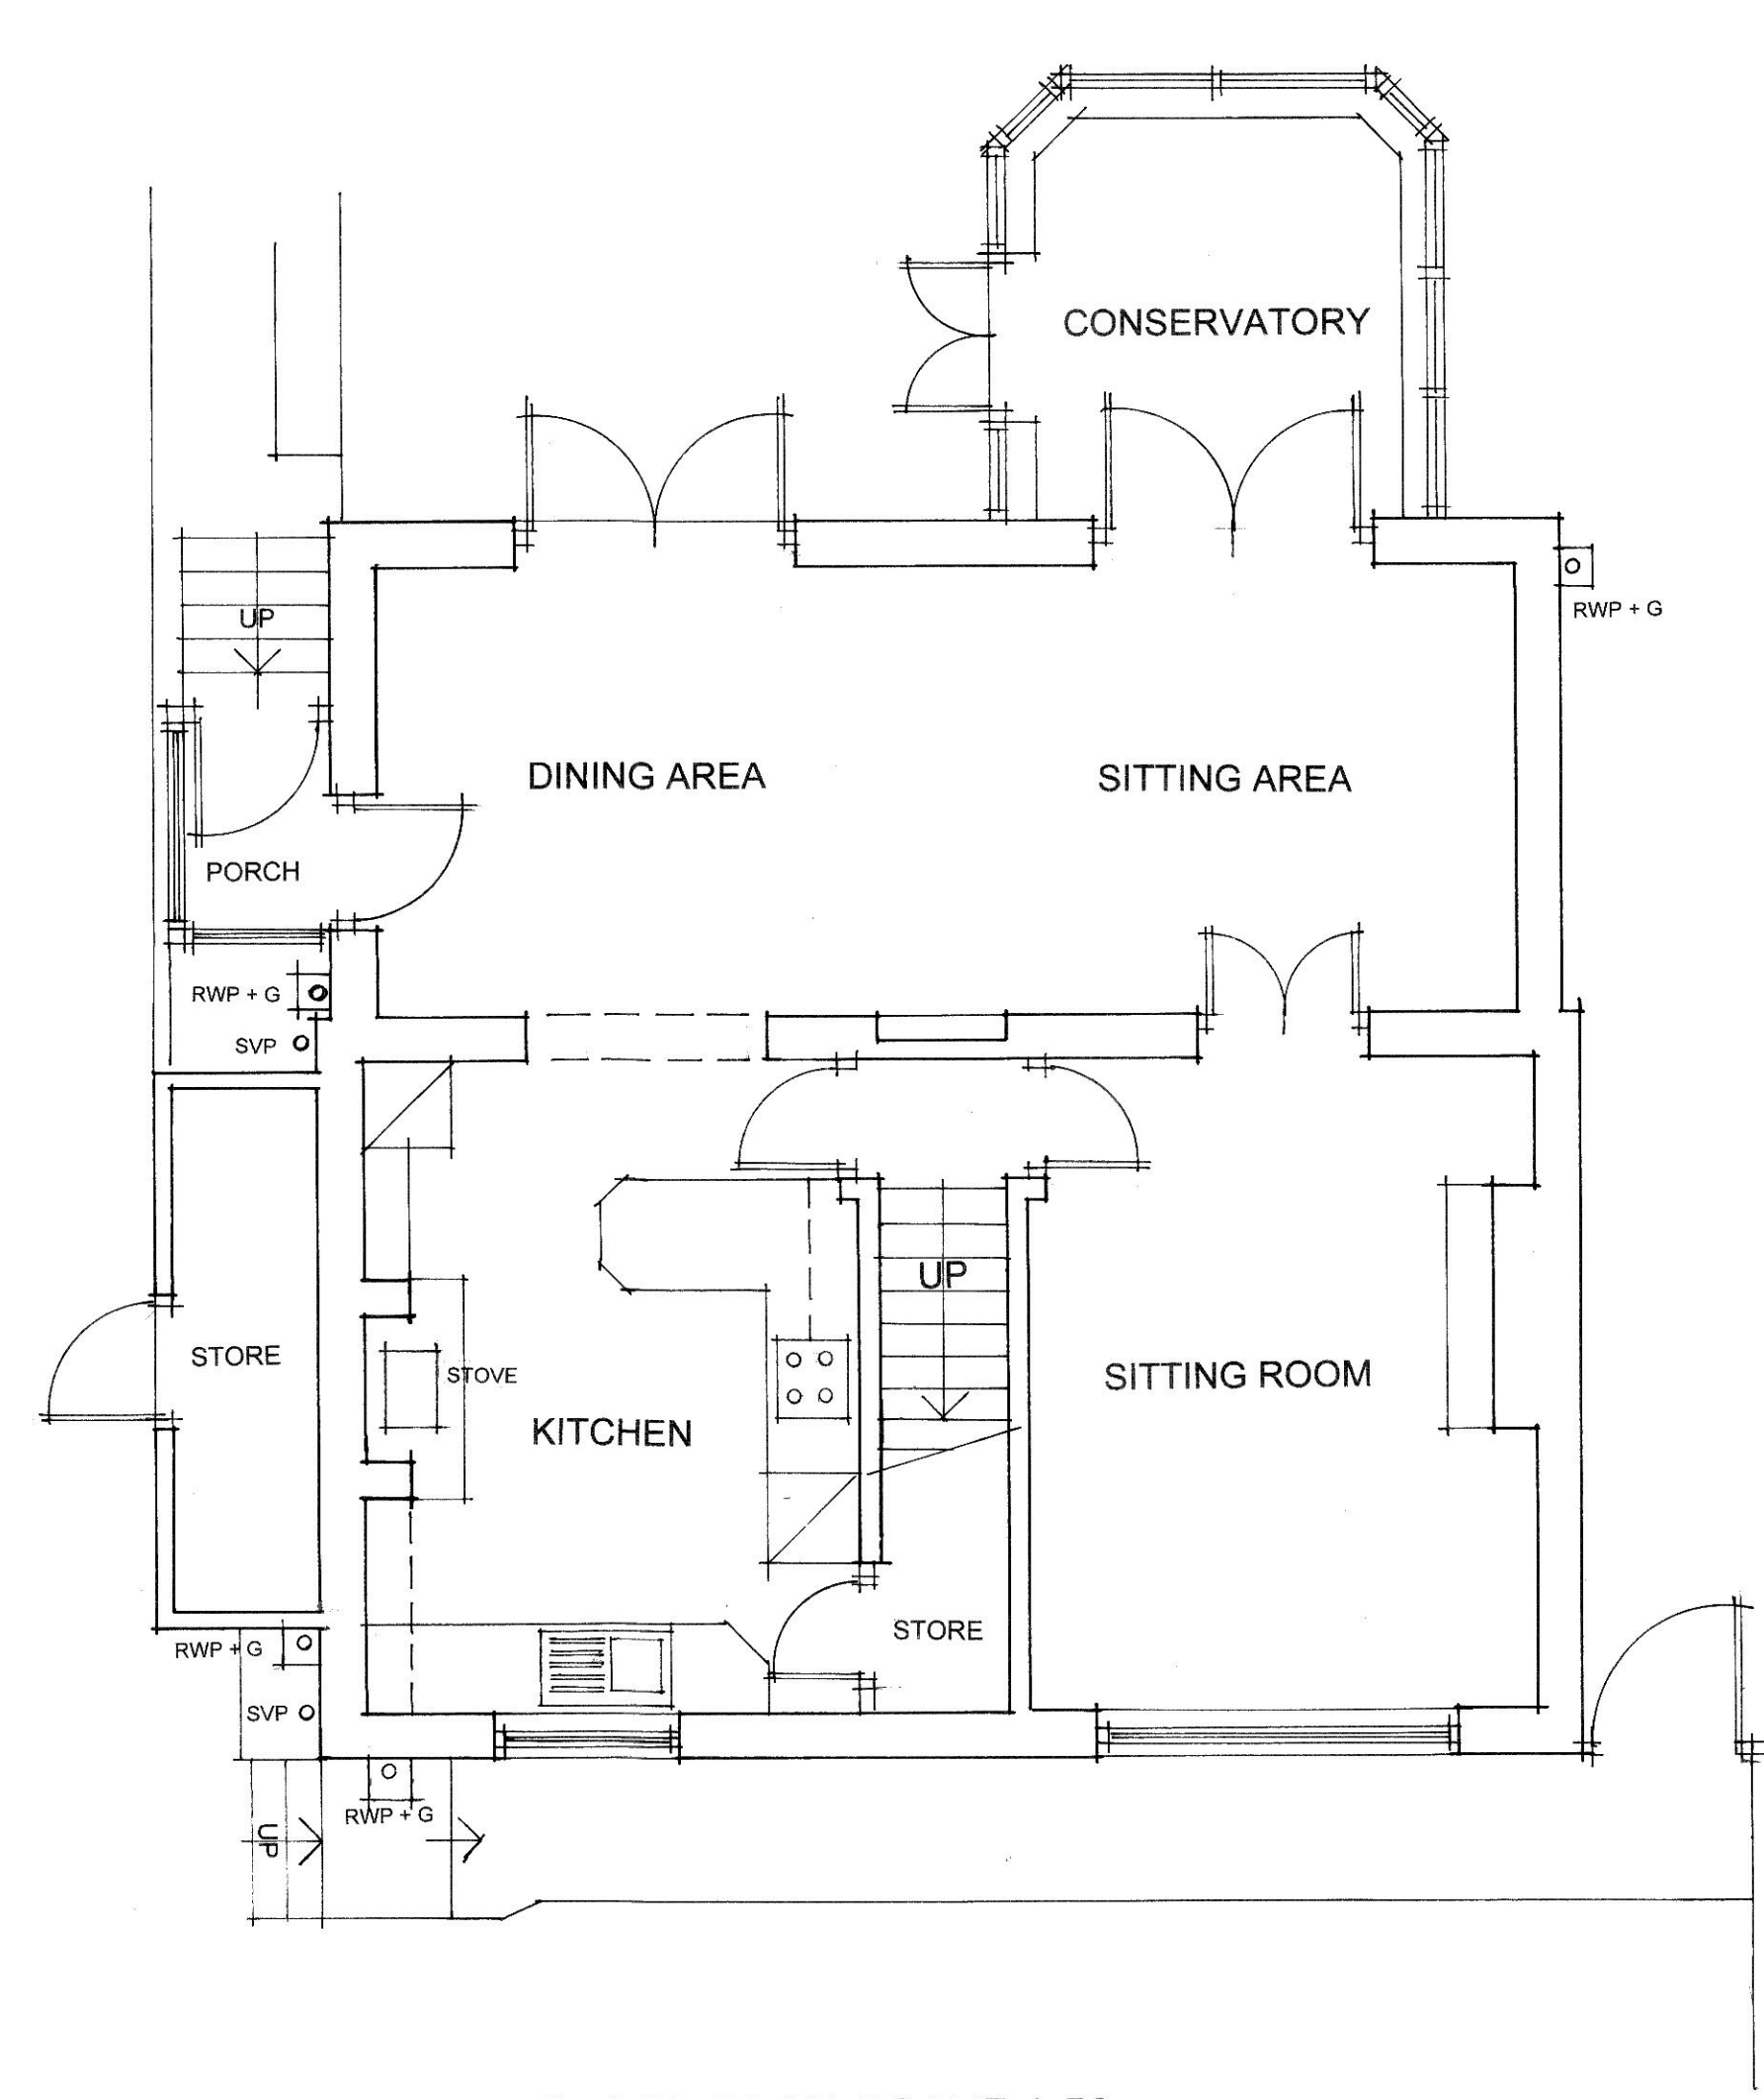

GROUND FLOOR PLAN SCALE 1:50

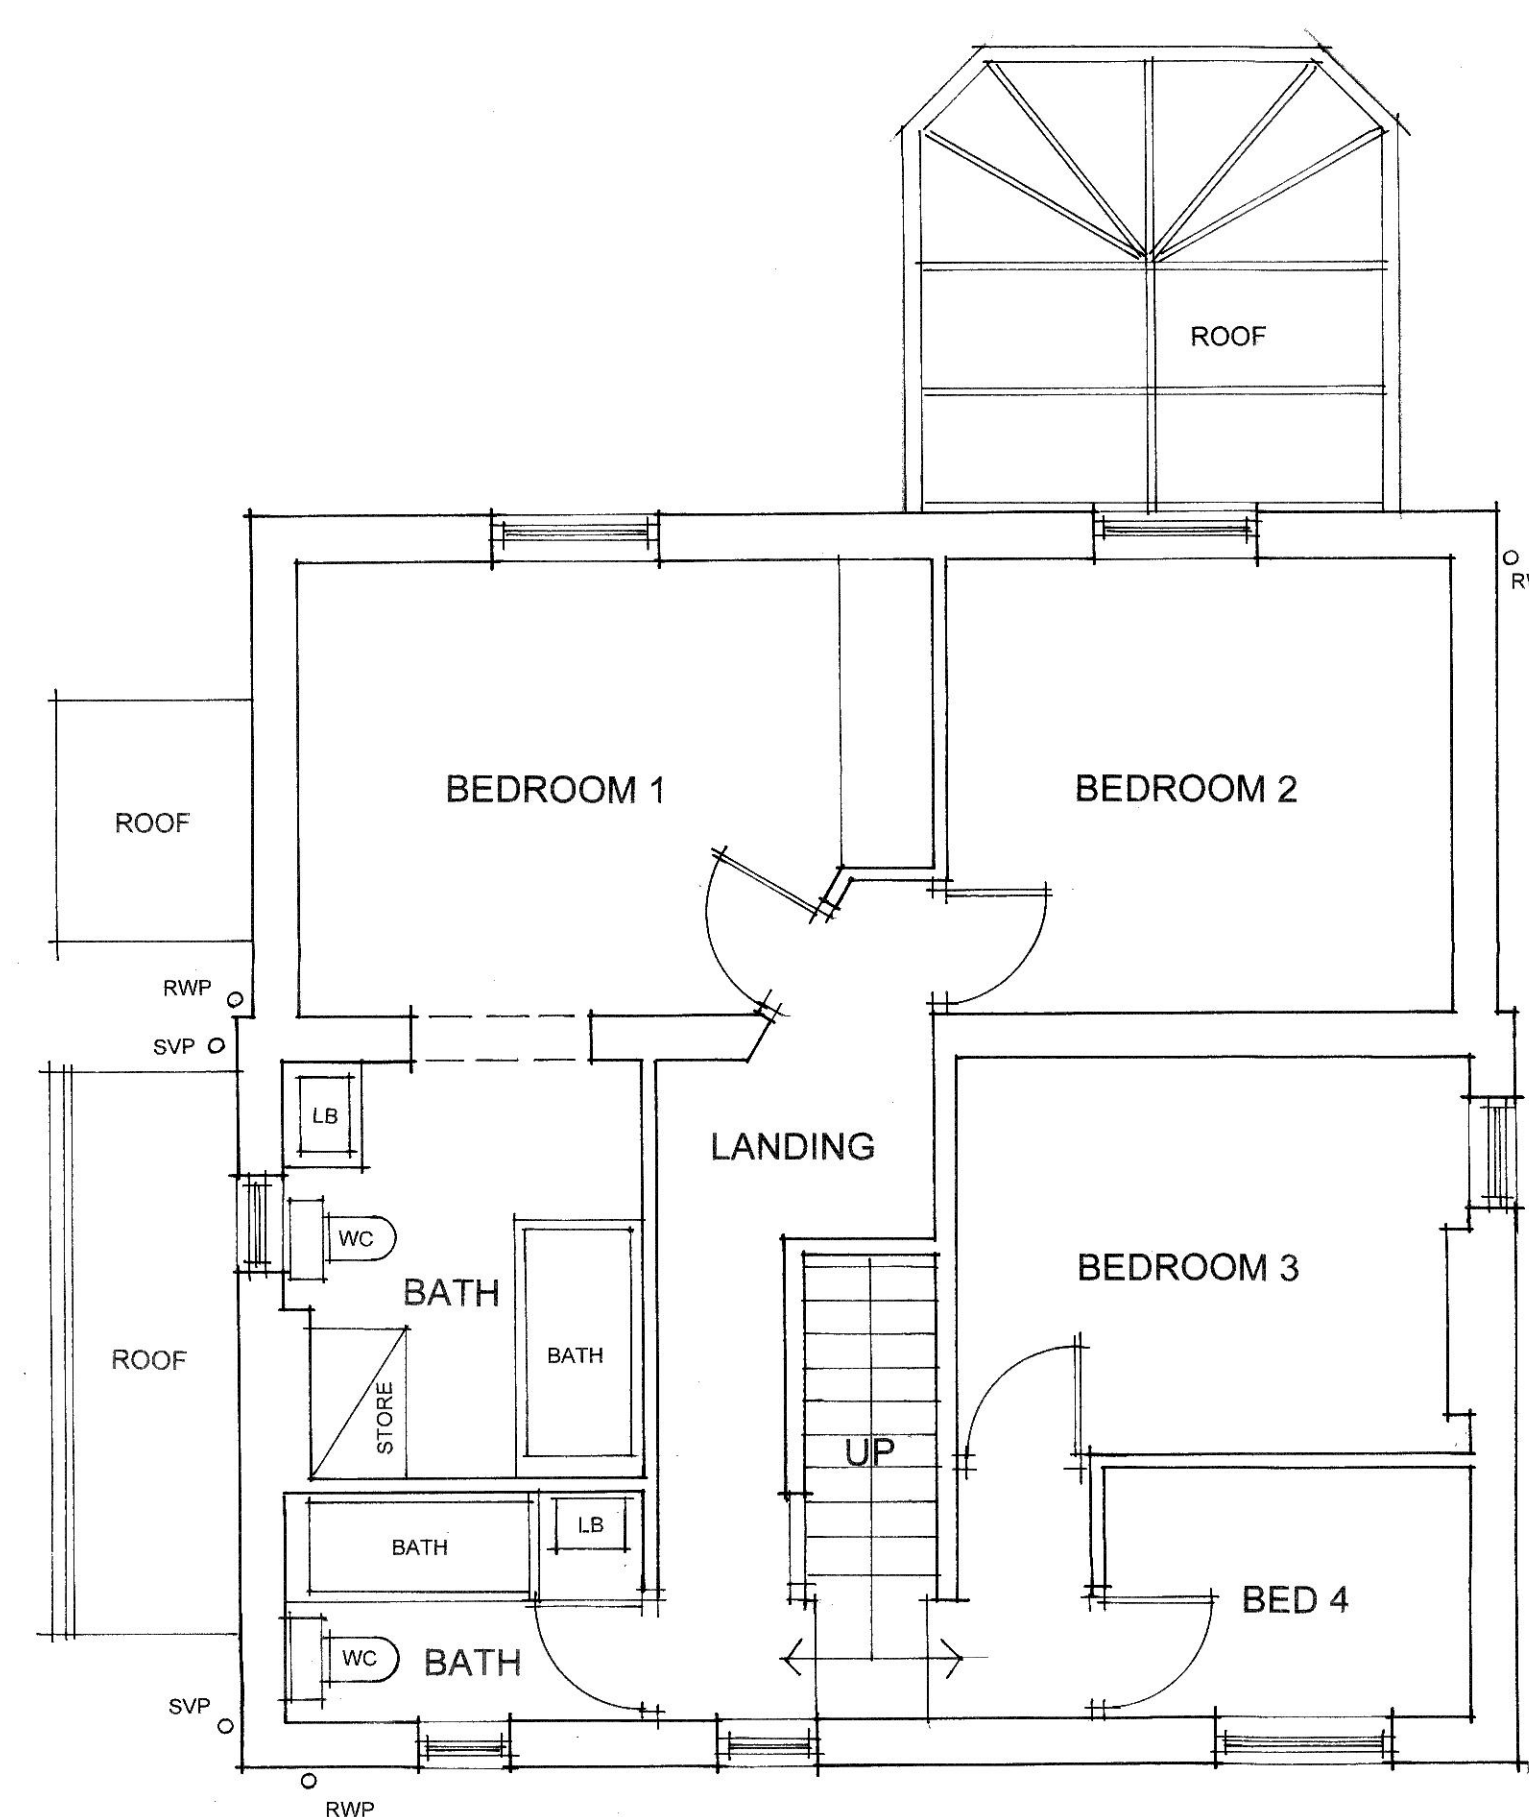

FIRST FLOOR PLAN

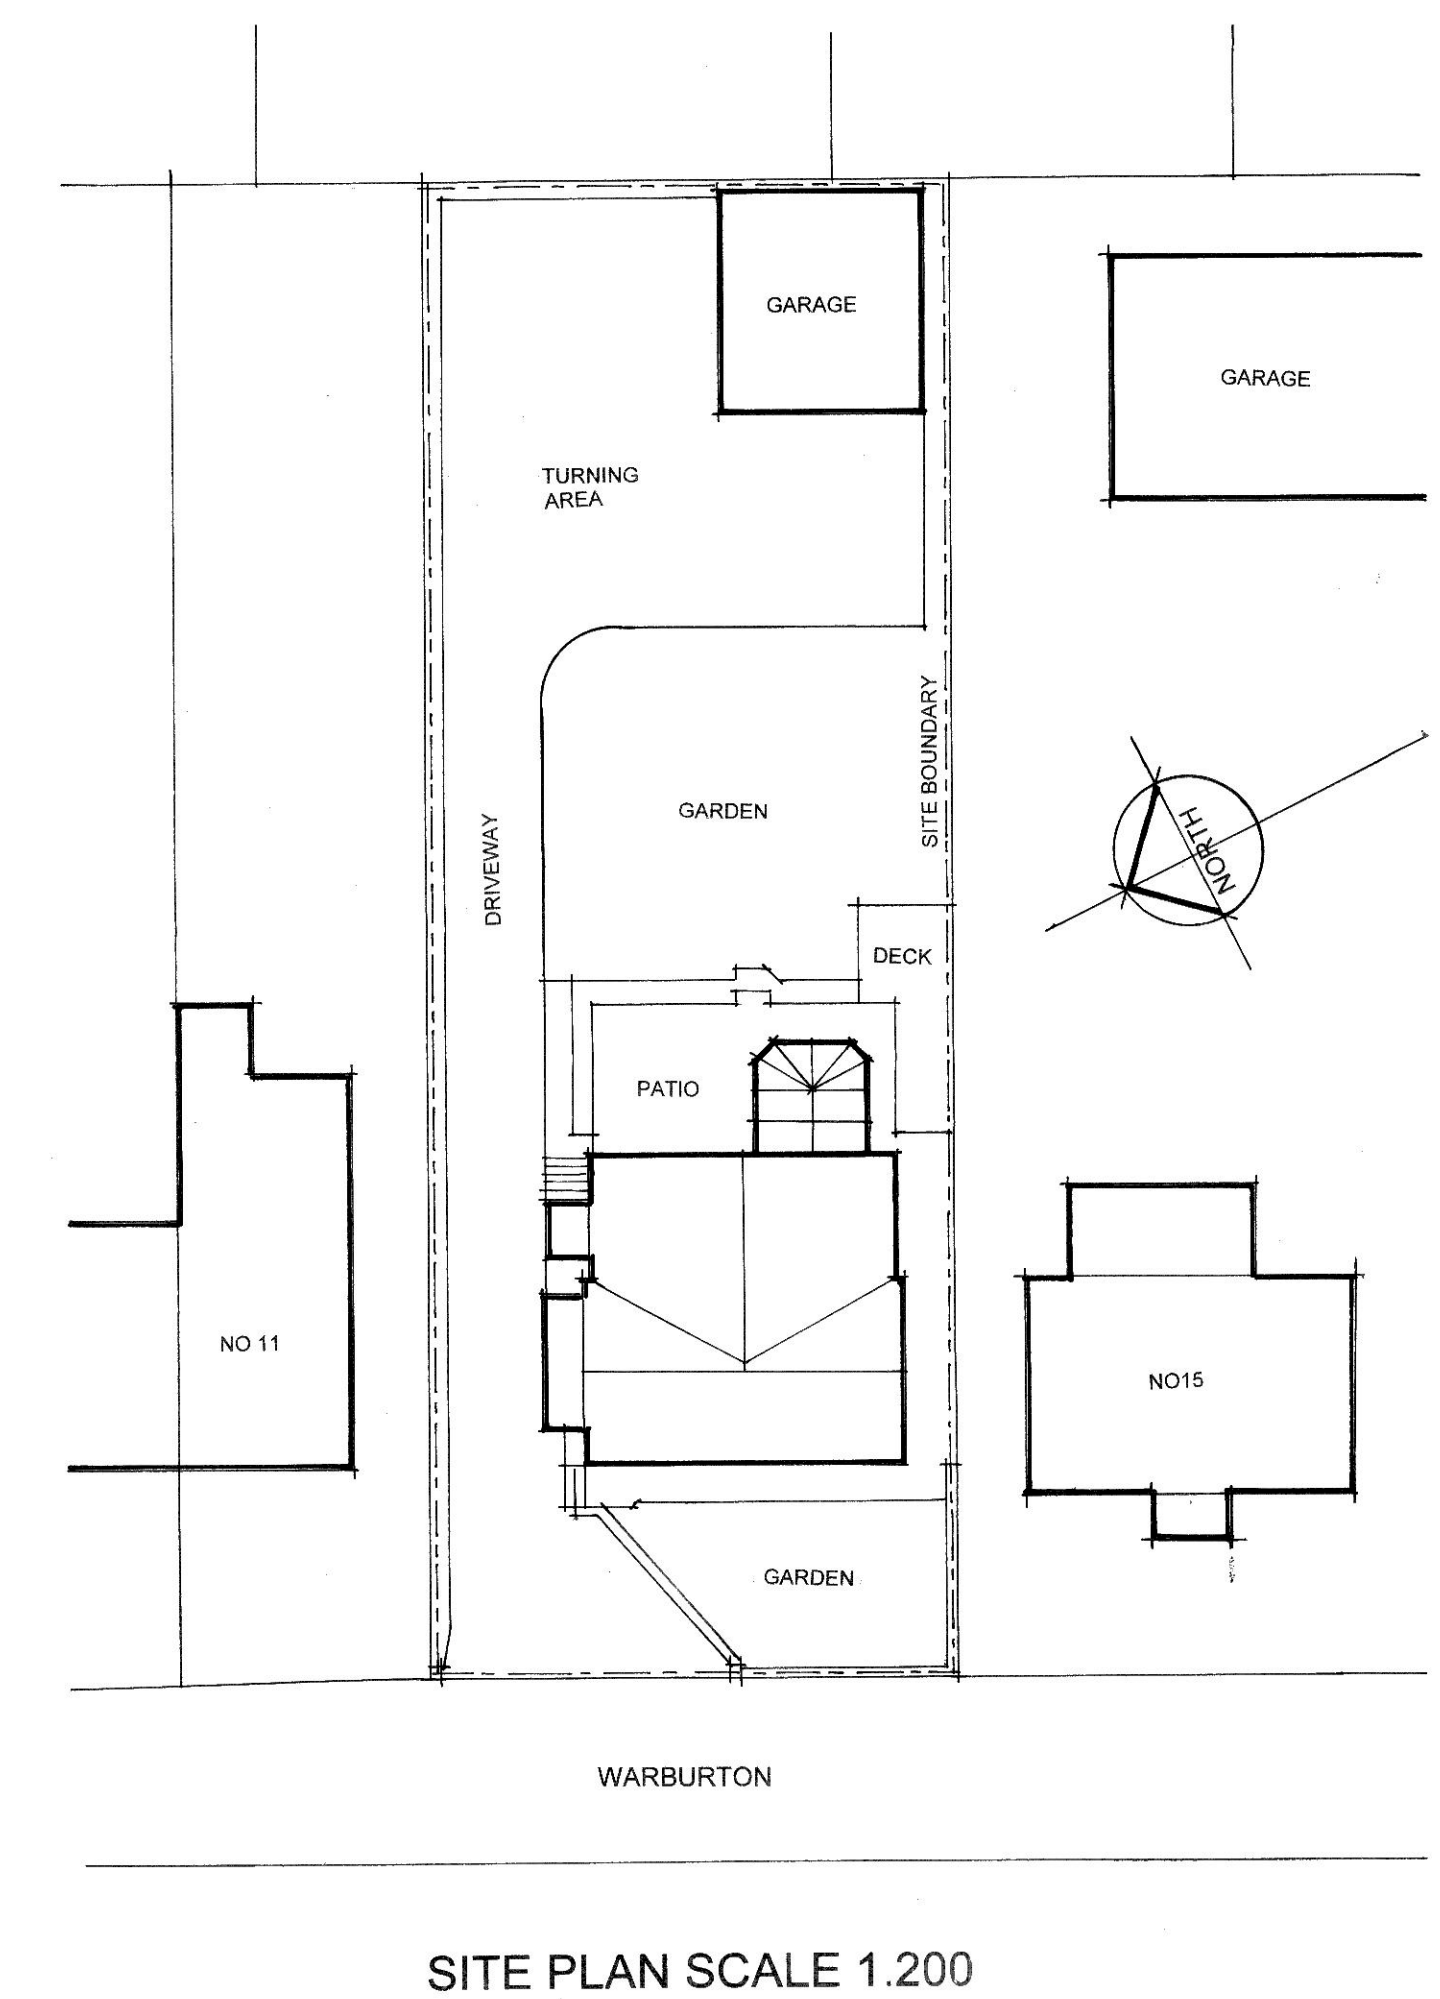

SITE PLAN SCALE 1:200

PLANS AS EXISTING