




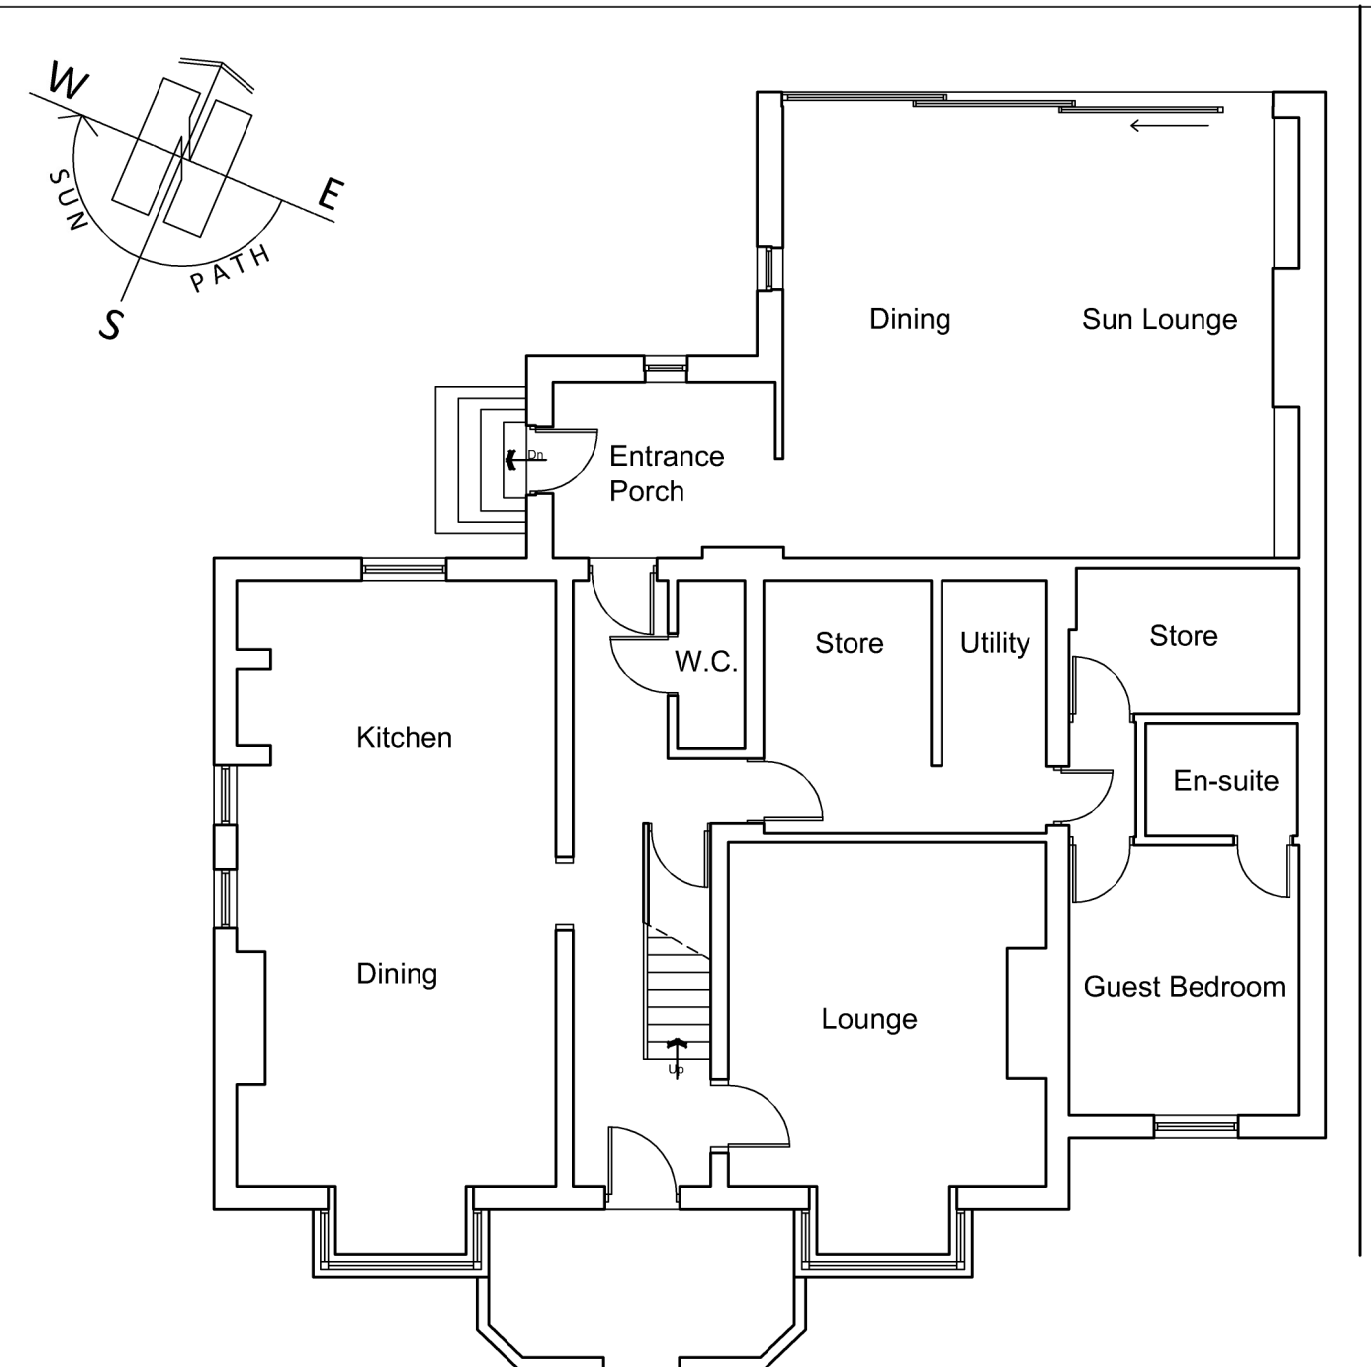

Ground Floor Plan

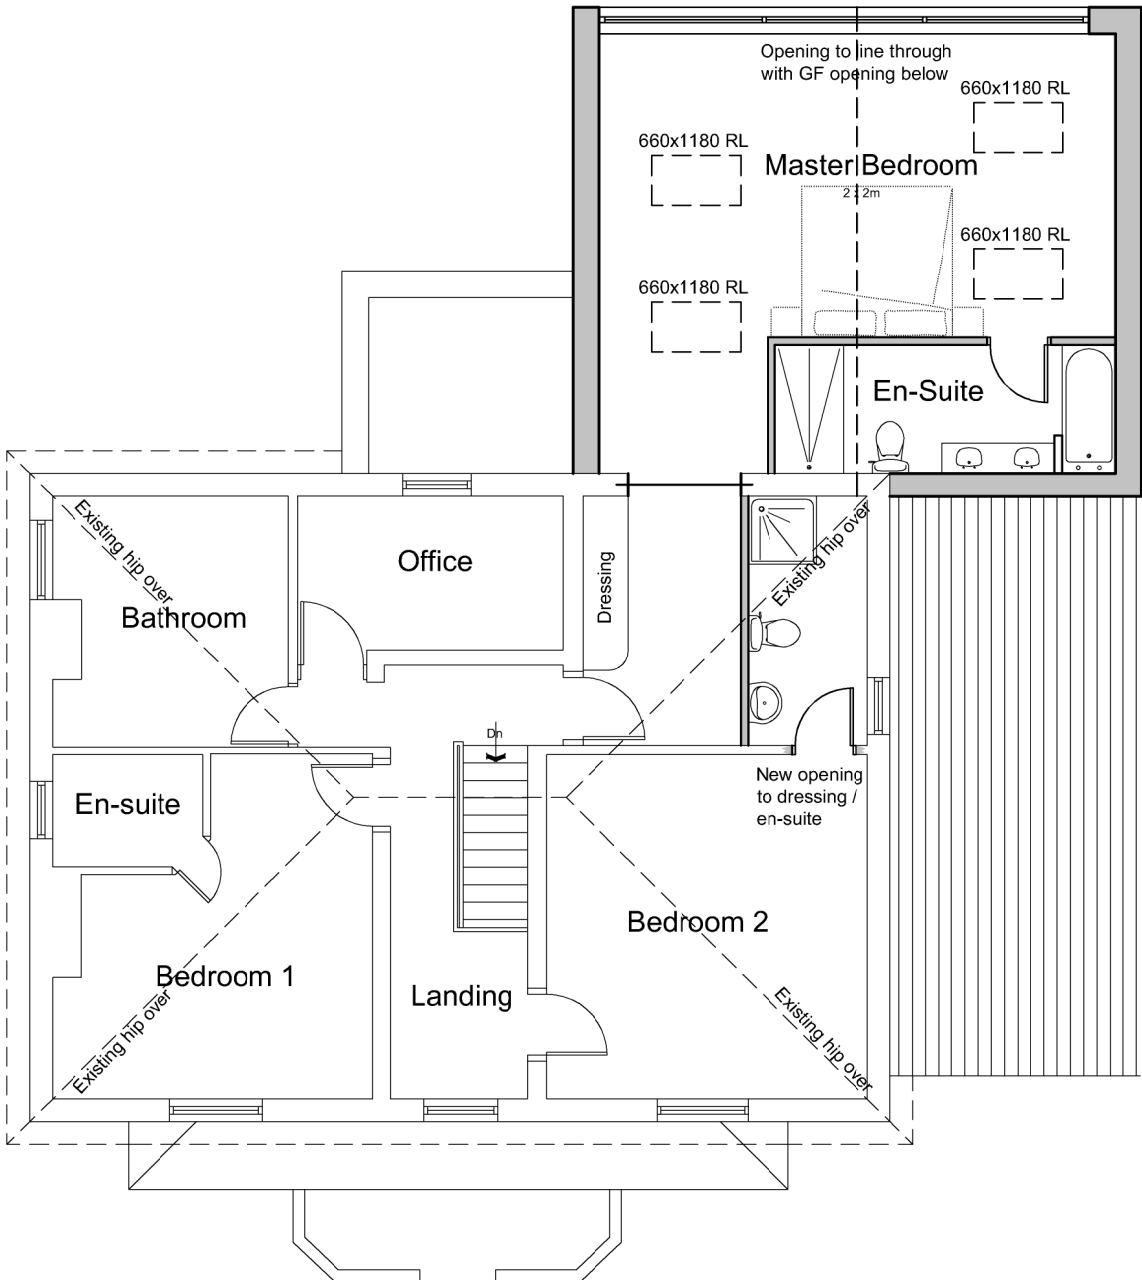


First Floor Plan

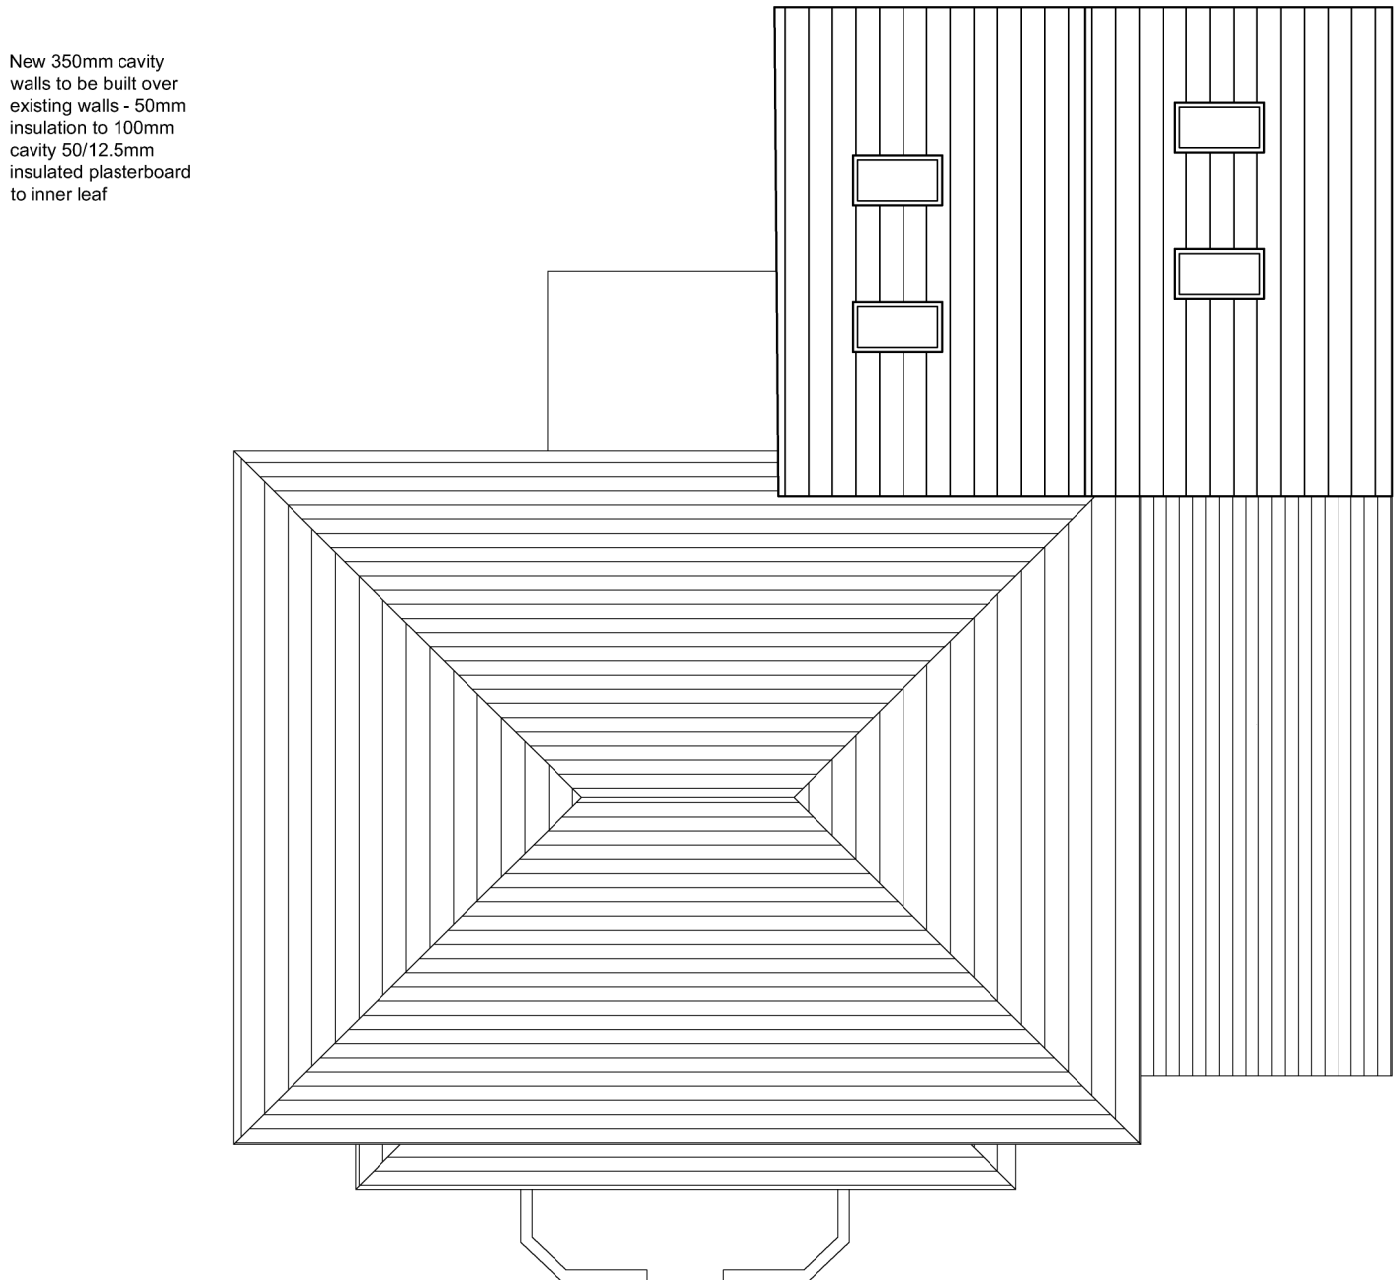


Roof Plan




Side Elevation

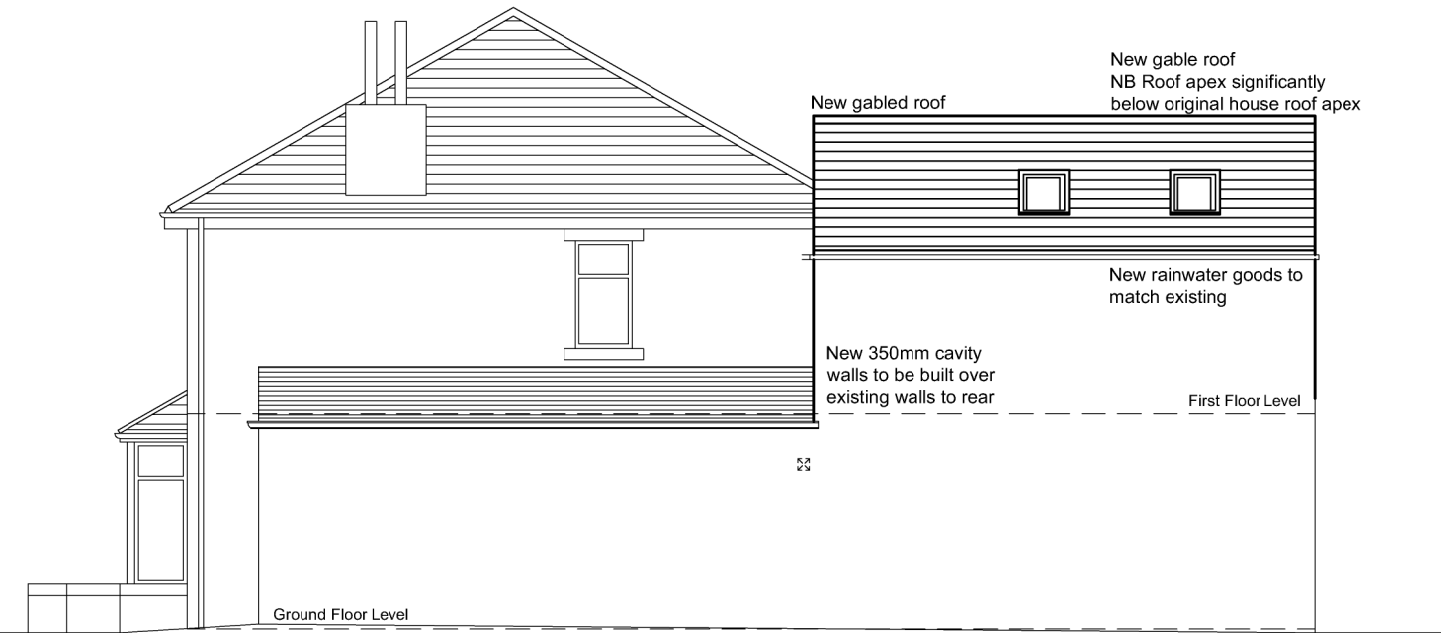

Side Elevation

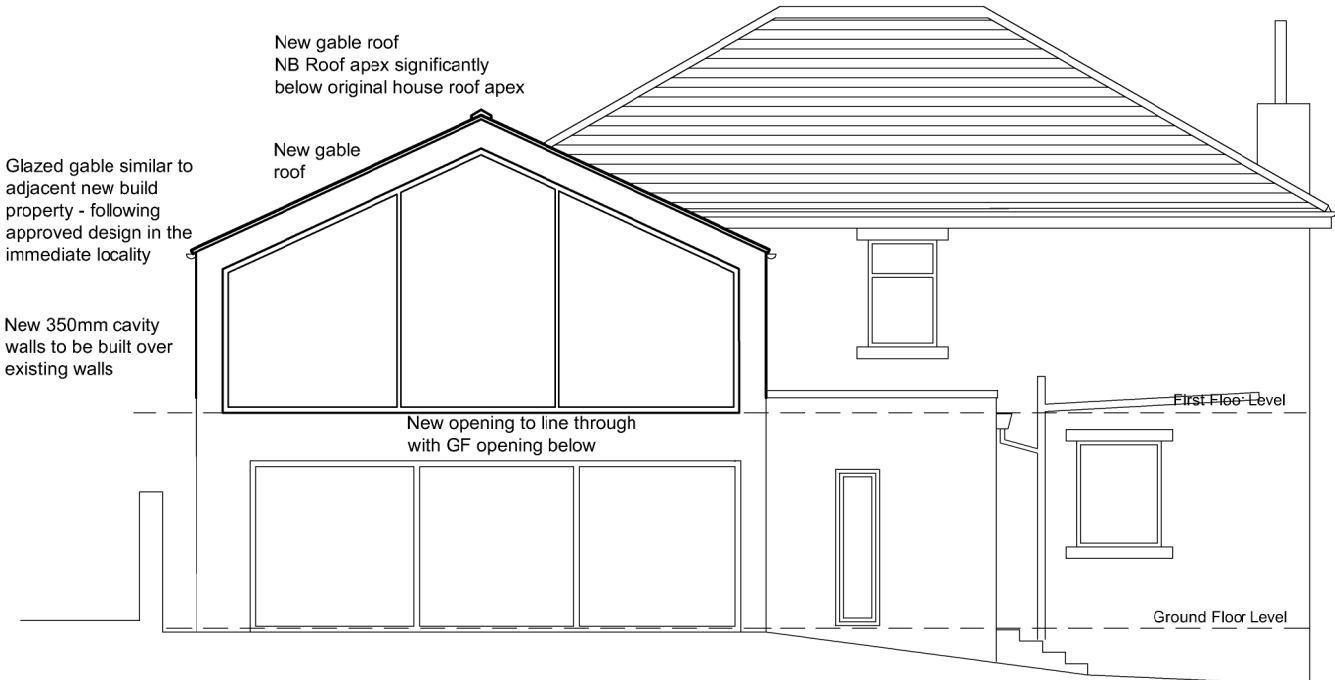

Rear Elevation

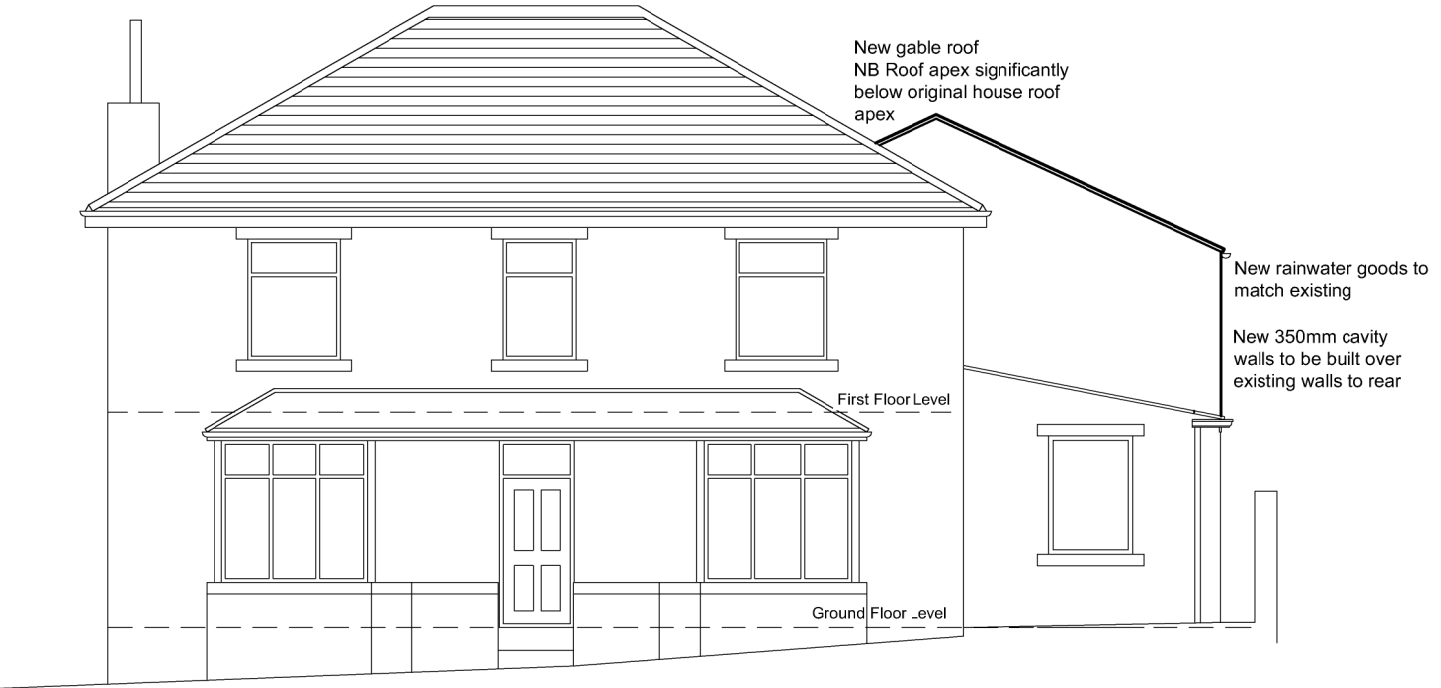

Front Elevation



ARCHITECTURE | PLANNING | DESIGN

Malkin Farm
Brow Lane
Holmfirth
HD9 2RJ
07946872499
paul@paulmatthewsarchitectural.co.uk
www.paulmatthewsarchitectural.co.uk

Company Registration Number: 09898149 – Company
Registered in England and Wales

Location
1 Butterley Lane New Mill, Holmfirth, HD9 7EZ
Project
First Floor Rear Extension and Alterations to Dwelling
Client

Mr & Mrs L Clough
Drawing Title/Issue

General Arrangement as Proposed

scale 1:100 date 10/23 sheet size A2 dwg. no. 23/938/04b