

ARCHITECTURE | PLANNING | DESIGN

Malkin Farm  
Brow Lane  
Holmfirth  
HD9 2RJ  
07946872499  
[paul@paulmatthewsarchitectural.co.uk](mailto:paul@paulmatthewsarchitectural.co.uk)  
[www.paulmatthewsarchitectural.co.uk](http://www.paulmatthewsarchitectural.co.uk)

Company Registration Number: 09898149 – Company  
Registered in England and Wales



Location  
1 Butterley Lane New Mill, Holmfirth, HD9 7EZ  
Project  
First Floor Rear Extension and Alterations to Dwelling  
Client

Mr & Mrs L Clough


Drawing Title/Issue

General Arrangement as Existing

|       |       |            |            |
|-------|-------|------------|------------|
| scale | date  | sheet size | dwg. no.   |
| 1:100 | 10/23 | A2         | 23/938/03a |

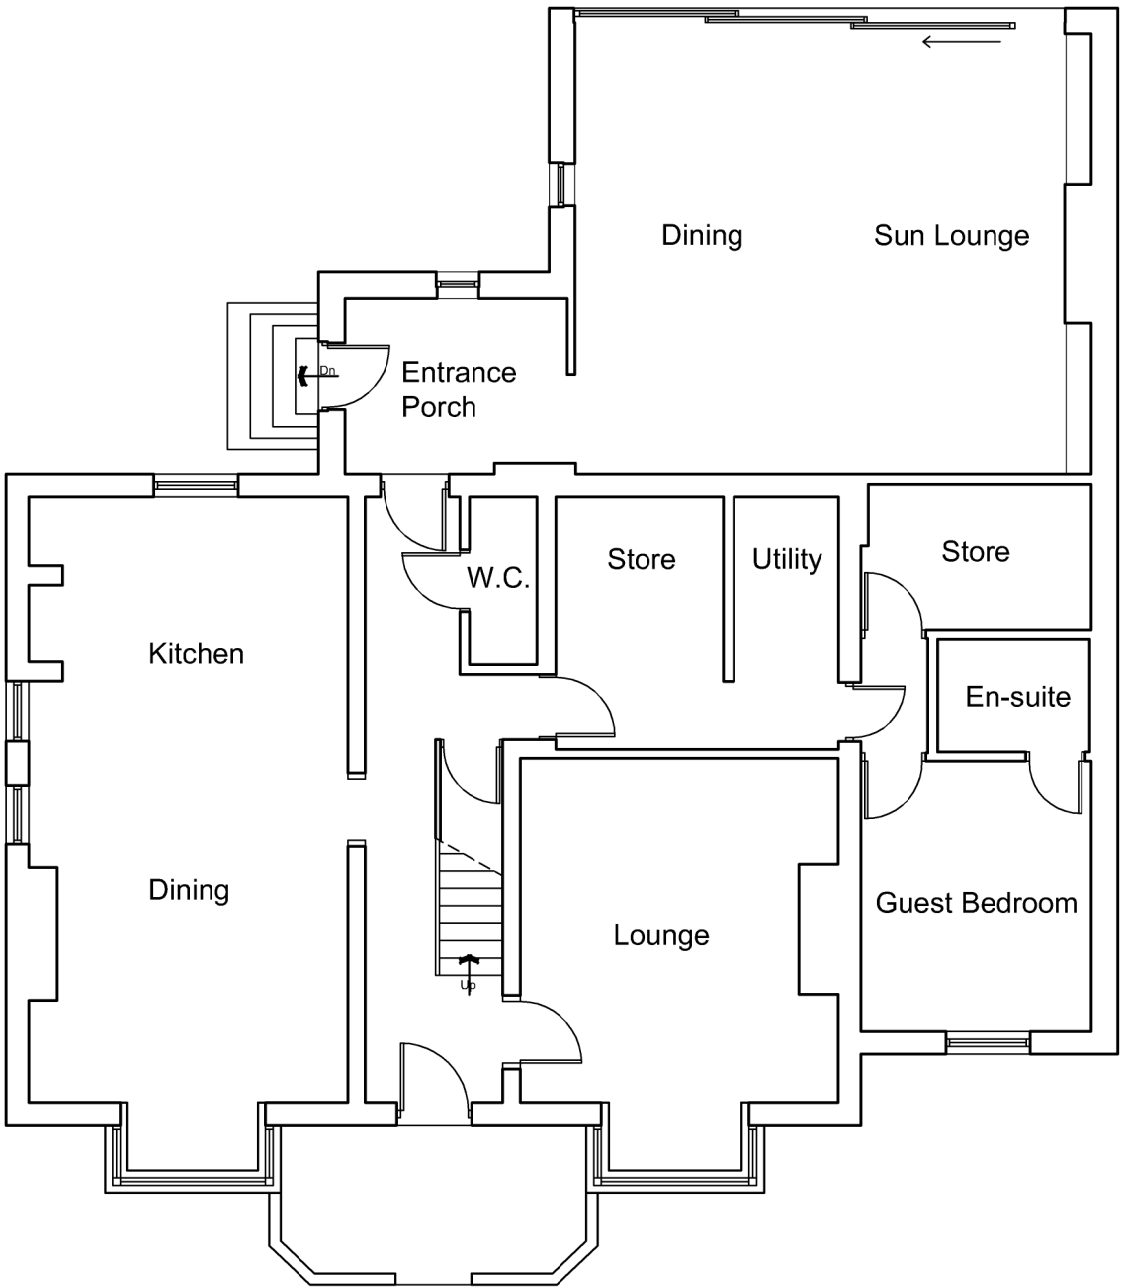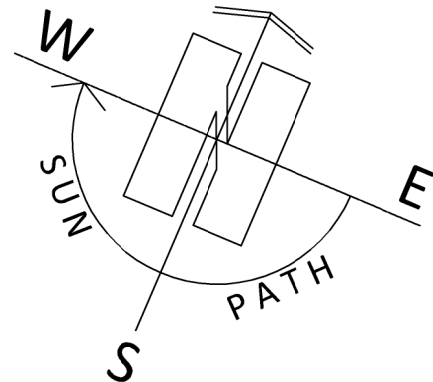


Ground Floor Plan

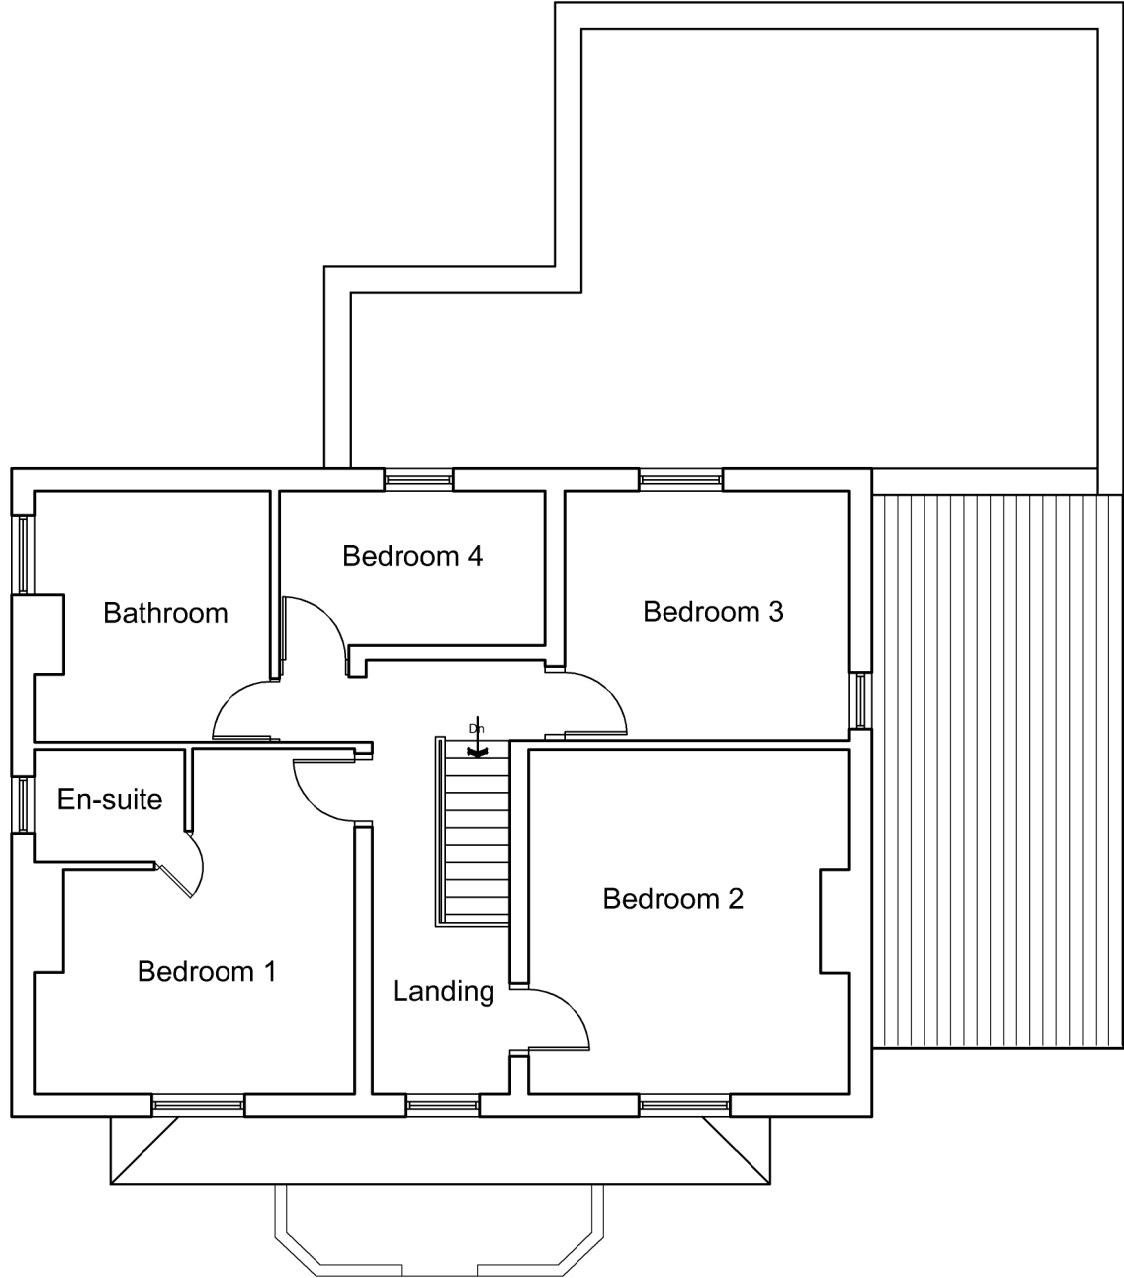

First Floor Plan



Side Elevation

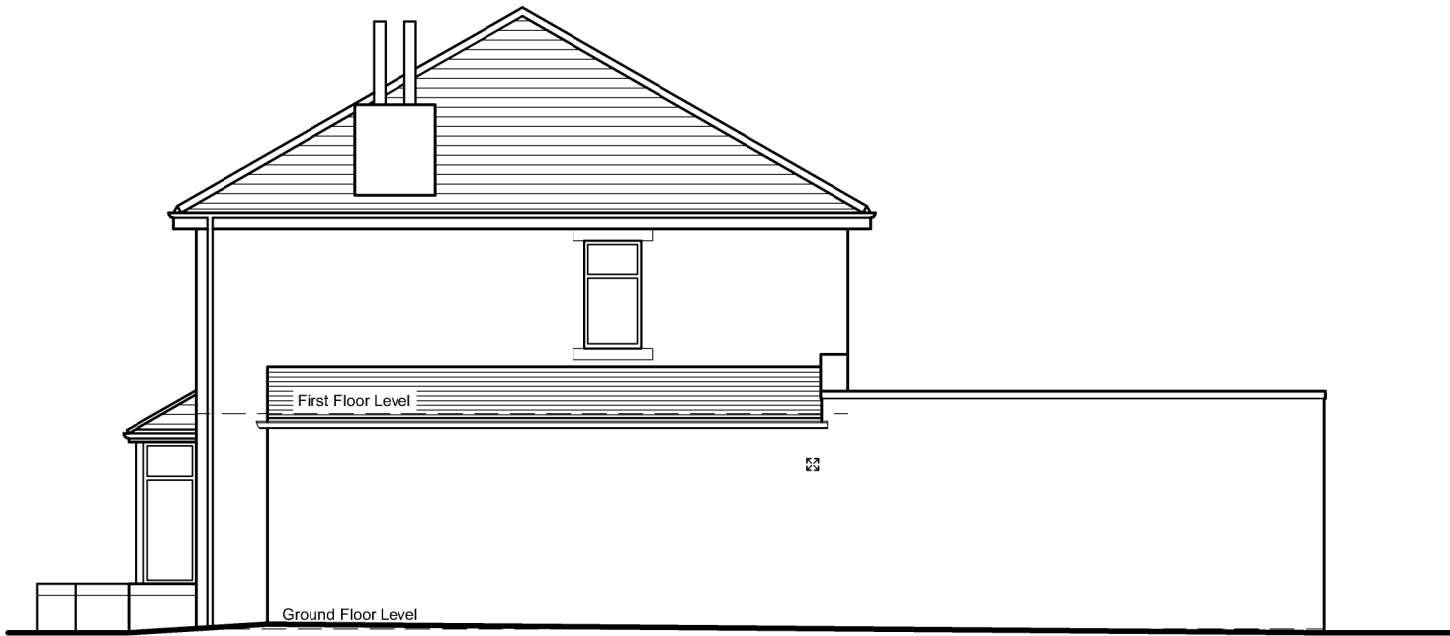

Side Elevation



Rear Elevation



Front Elevation

