


NEWSOME ROAD SOUTH

140



Patio

Garden

Block Plan - 1:500

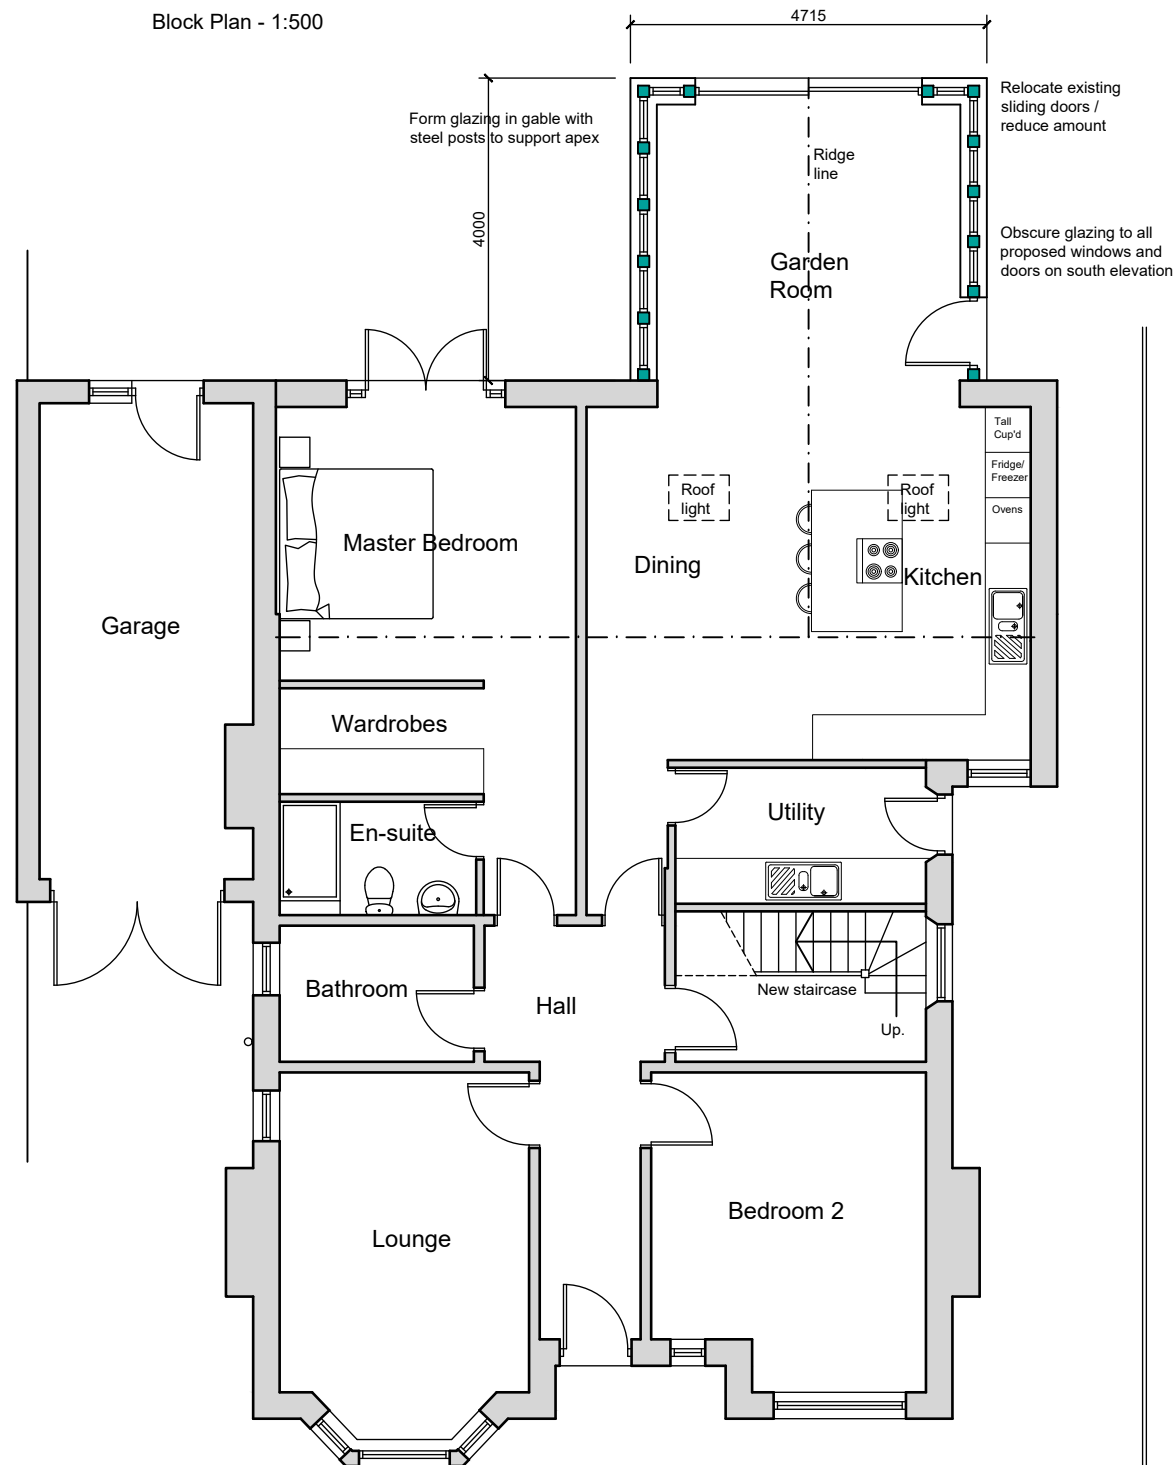

Ground Floor Plan

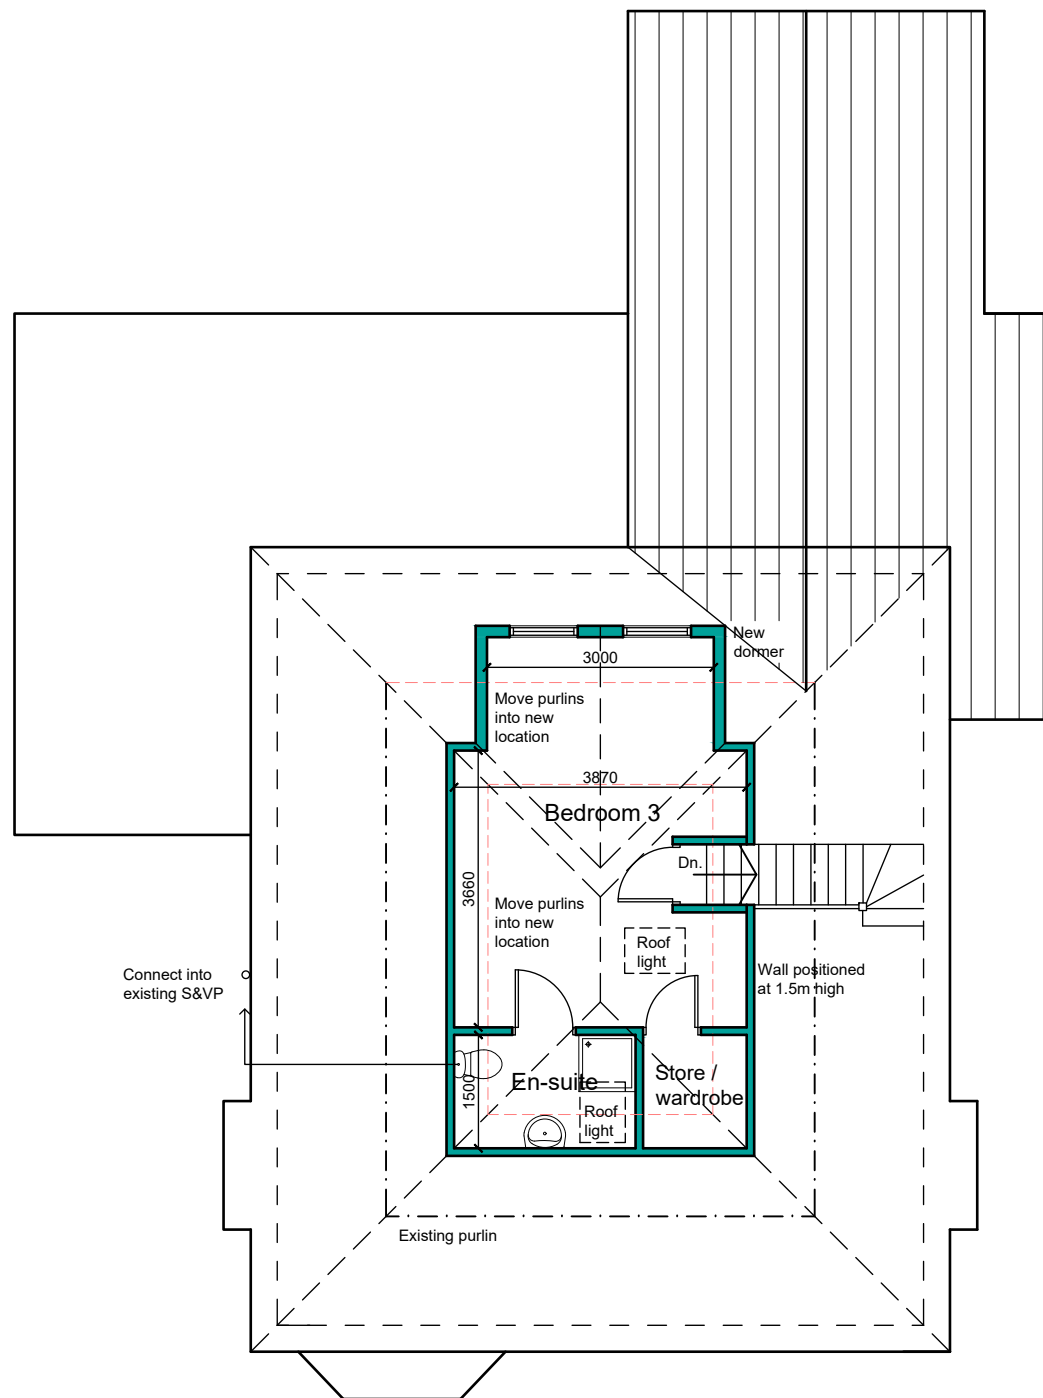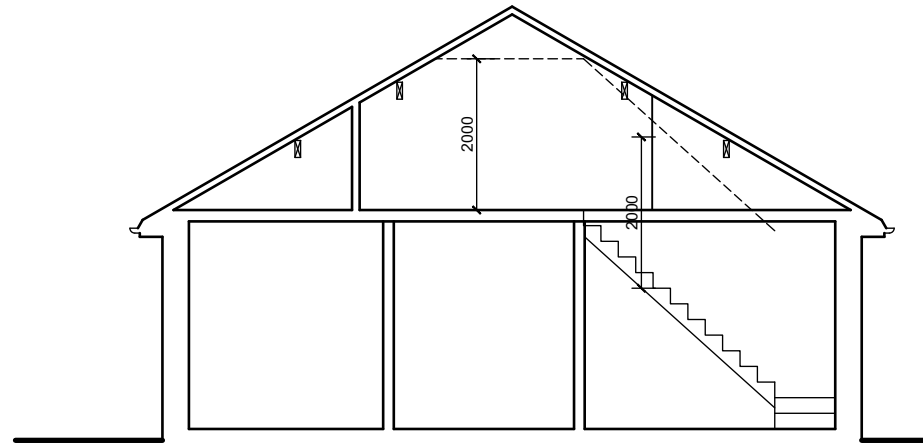

Roof Plan

NOTES

This drawing has been prepared specifically for the purpose of obtaining Planning and or Building Regulations Approval. Its suitability for other purposes without additional supplementary details and specifications cannot be guaranteed.

All dimensions are to be checked on site, any discrepancies are to be reported to the designer before work commences. Use only figured dimensions.

All structural components shown are indicative only. Details / calculations of structural members are to be provided by the Structural Engineer.

This drawing is not to be copied or divulged to a third party without written permission.



Revisions
Rev P02: Planning amendments 17.05.24

Project:
Rear Single Storey Extension and Dormer Extension
at 140 Newsome Road South
Newsome
Huddersfield
for Mr. J. Ewens
Proposed Floor Plans

Purpose of issue: PLANNING

Drawn DRH
Date March 2024
Scales 1:100 @ A3
Drawing No. 2417-0301-P02