






south east elevation

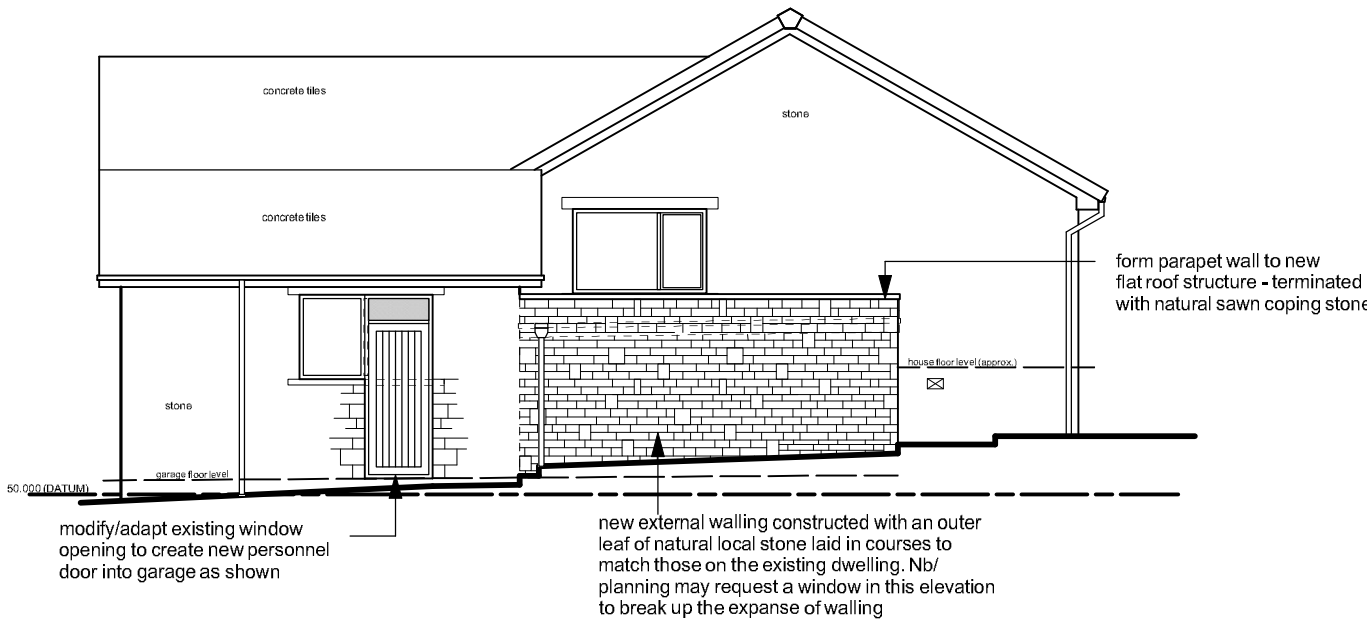


north east elevation

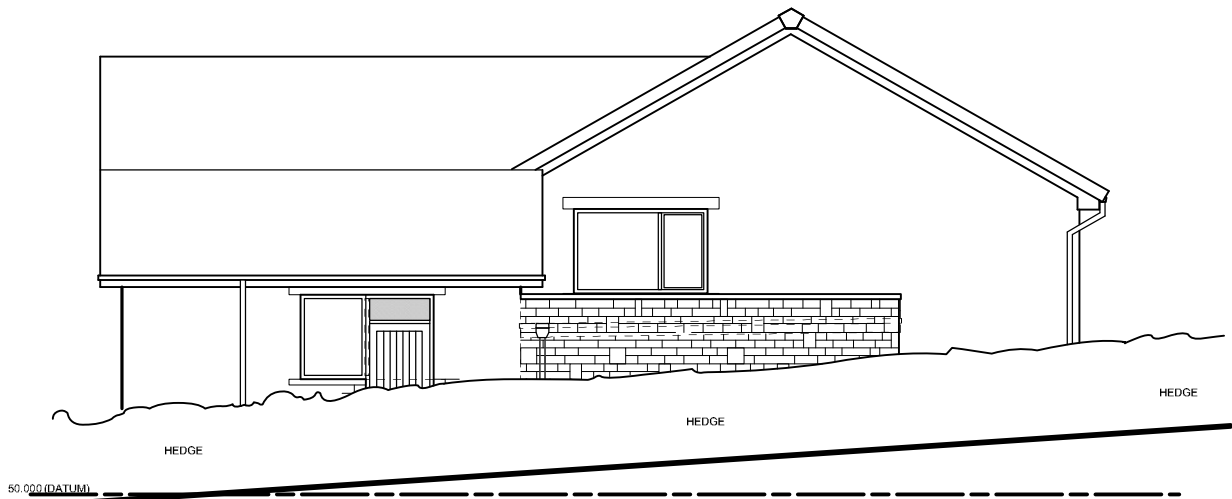


north east elevation- (view from Town End Avenue)

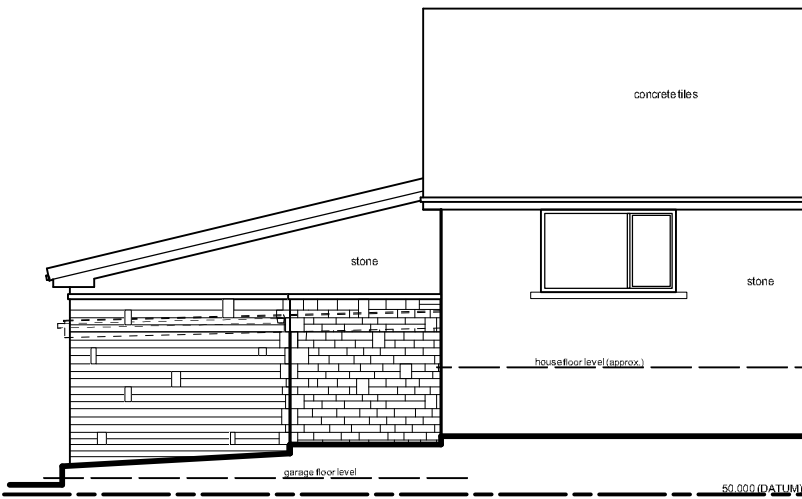


north west elevation

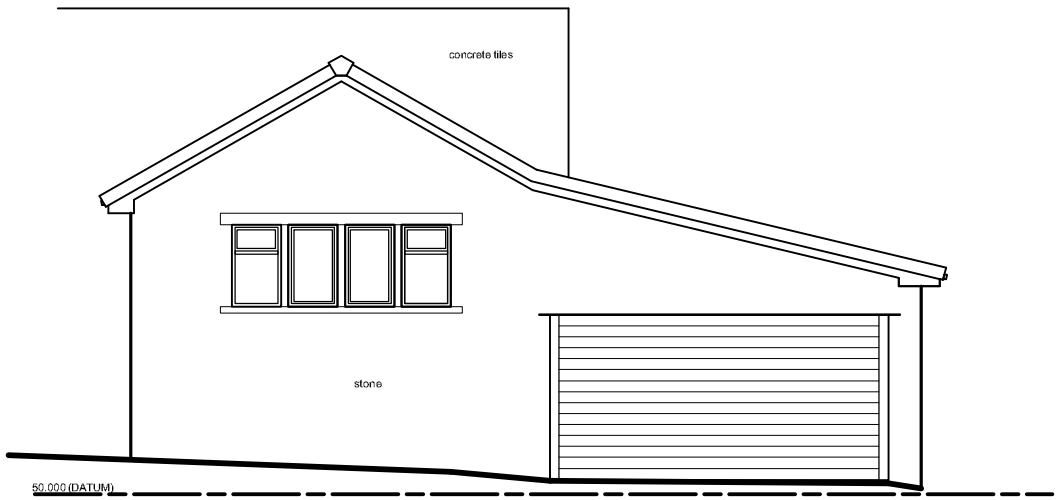


south east elevation (as exg)

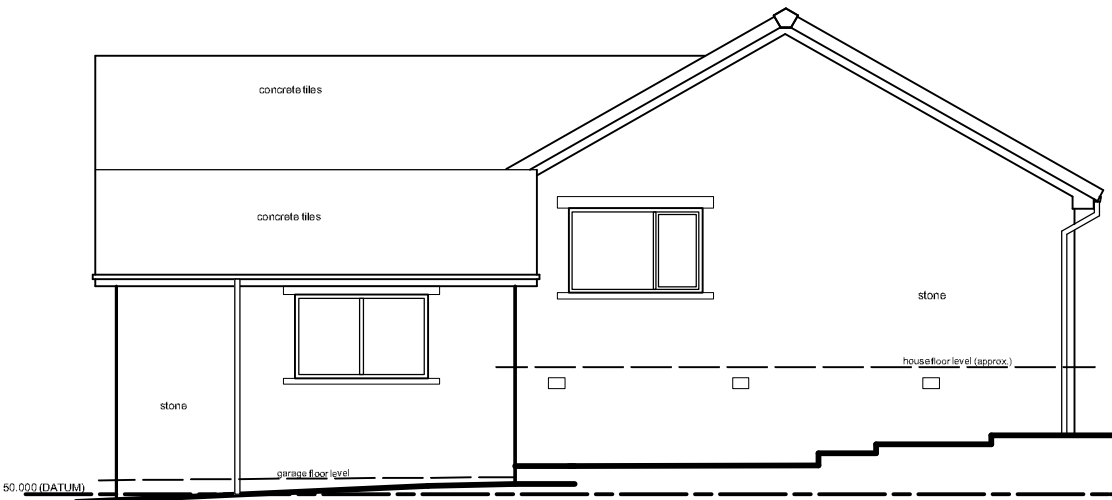


north east elevation (as exg)

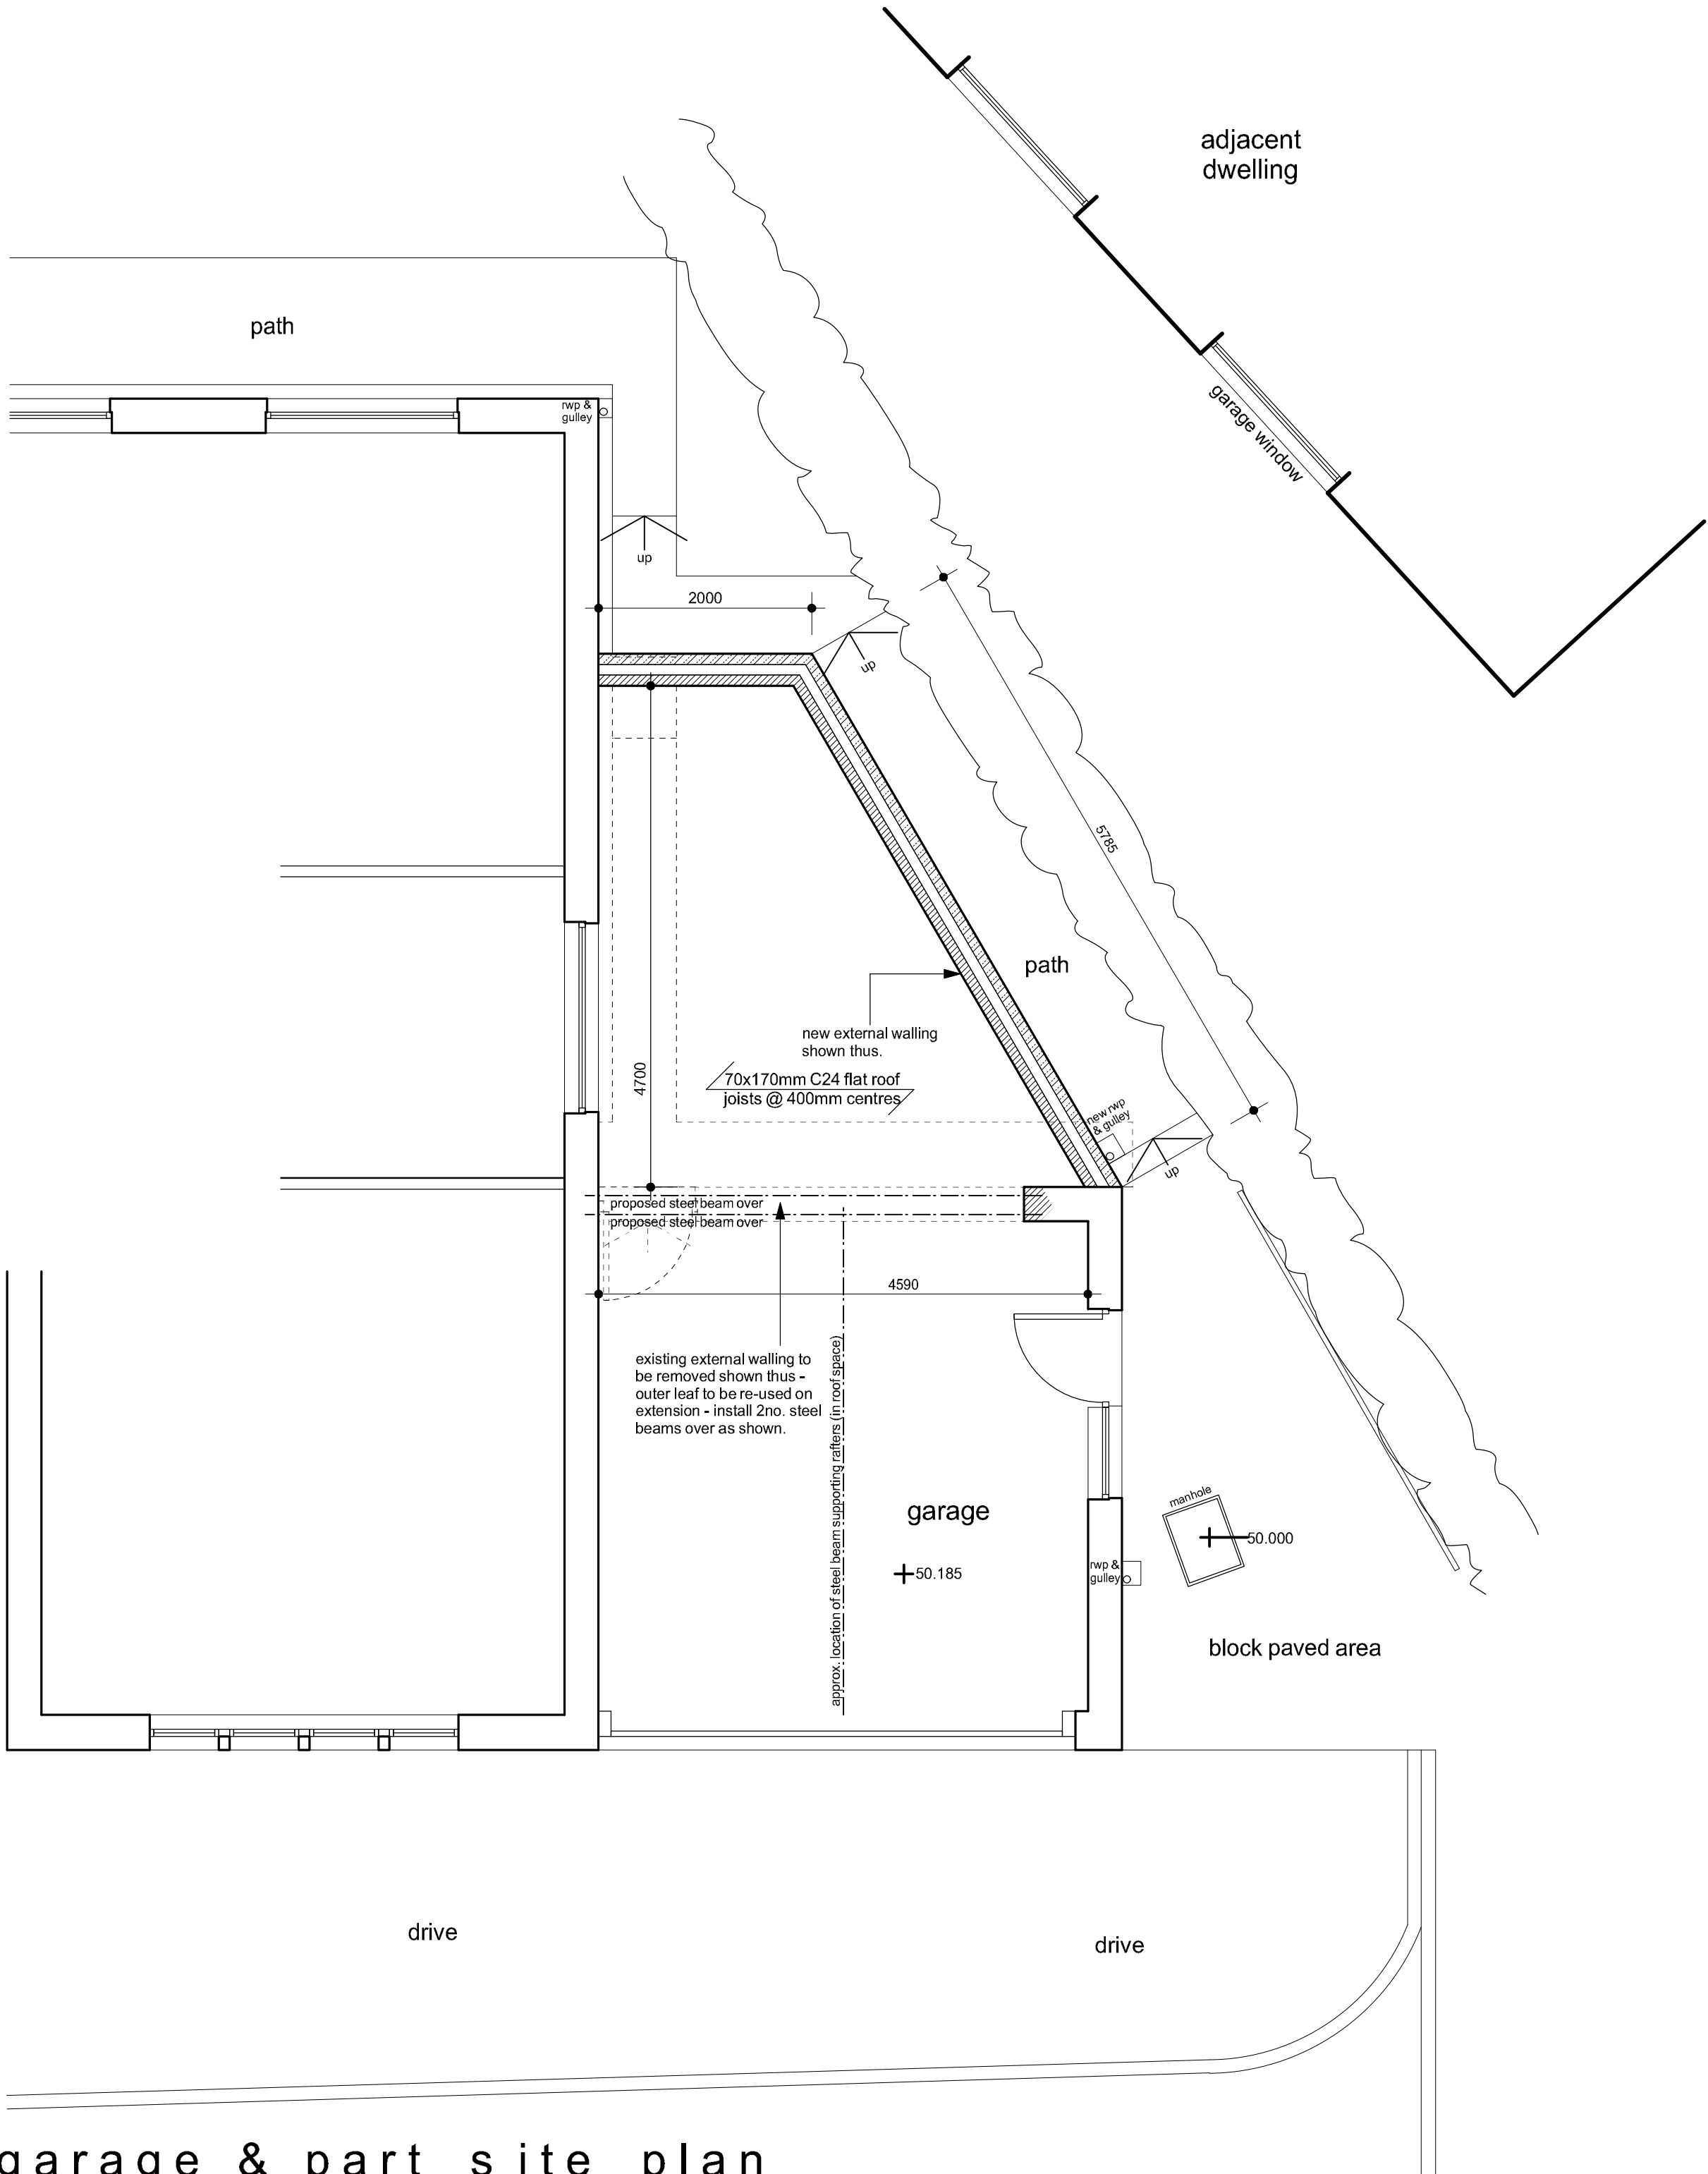


garage & part site plan

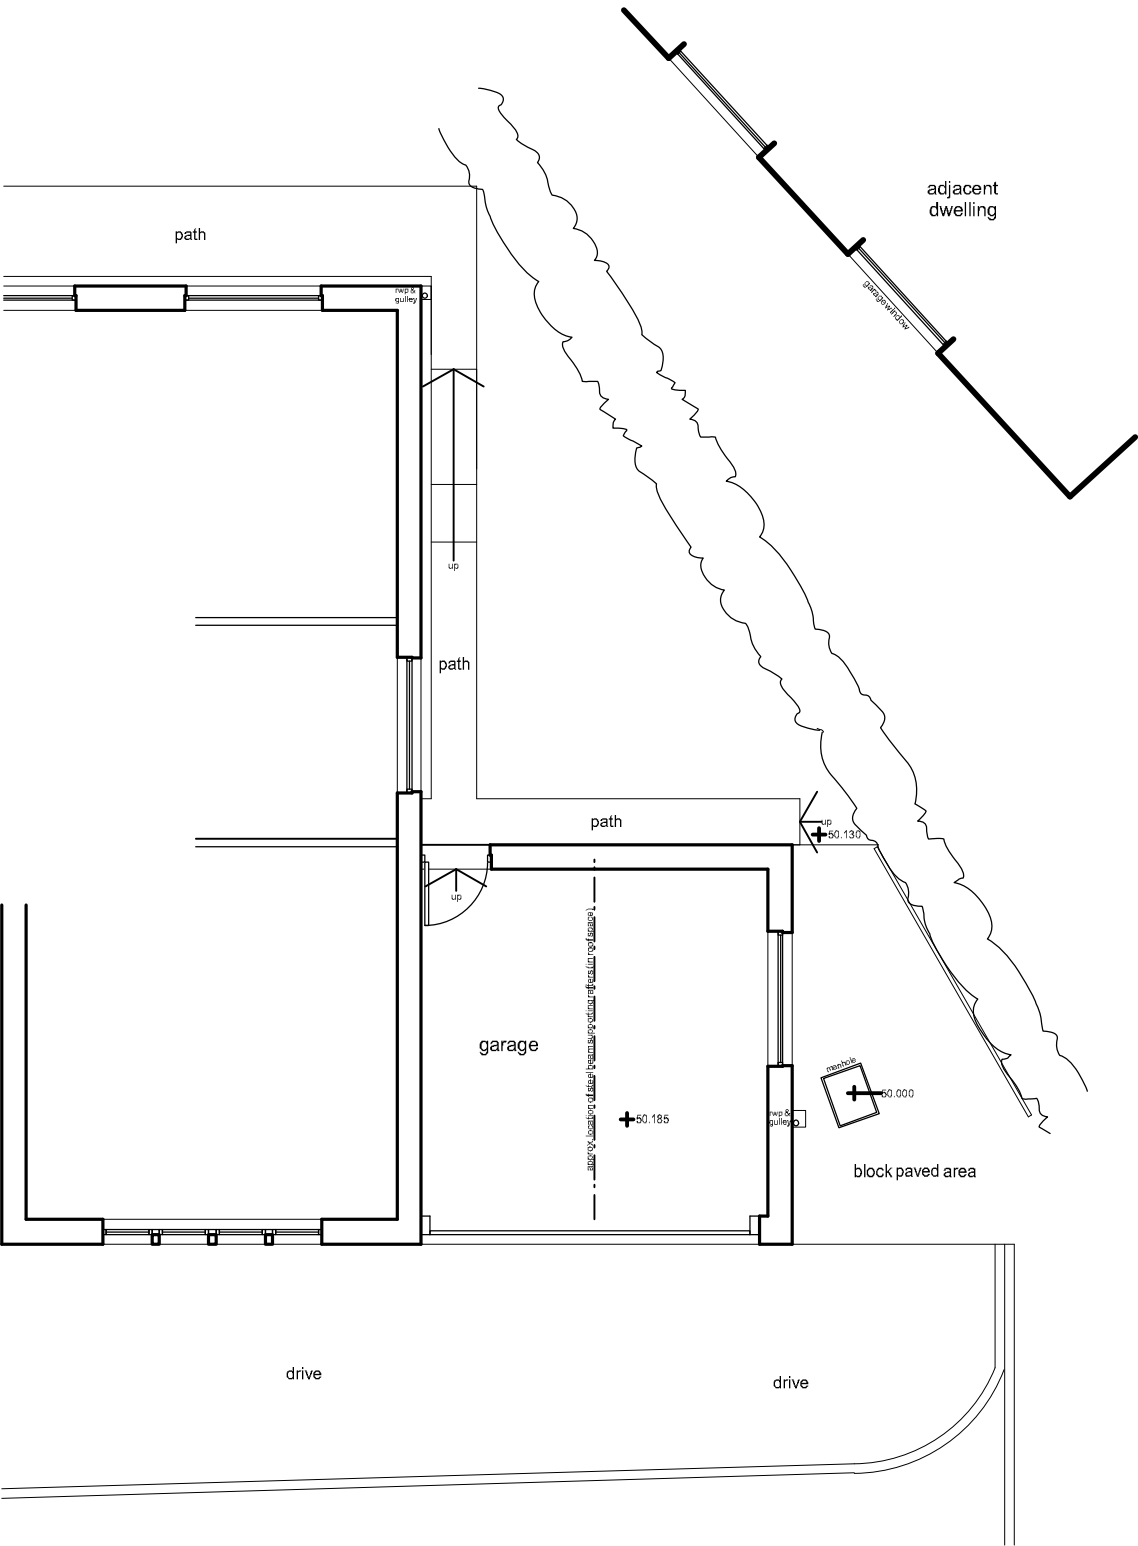

garage & part site plan (as exg)

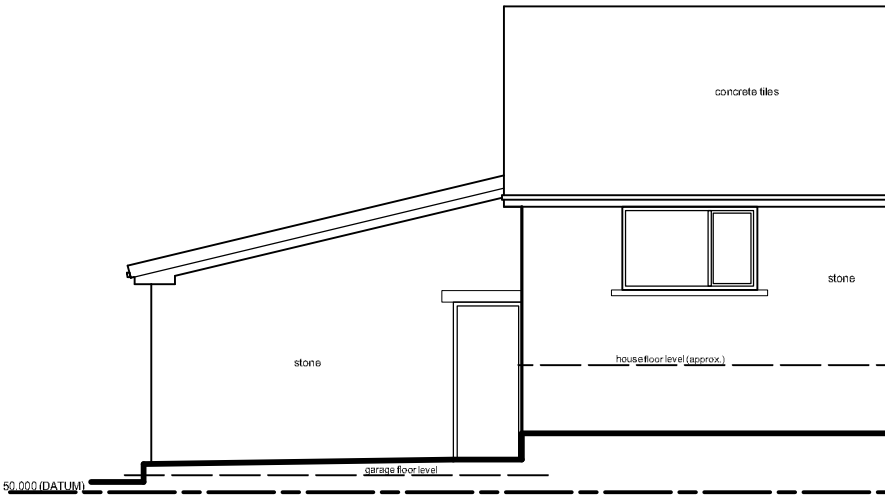

north west elevation (as exg)

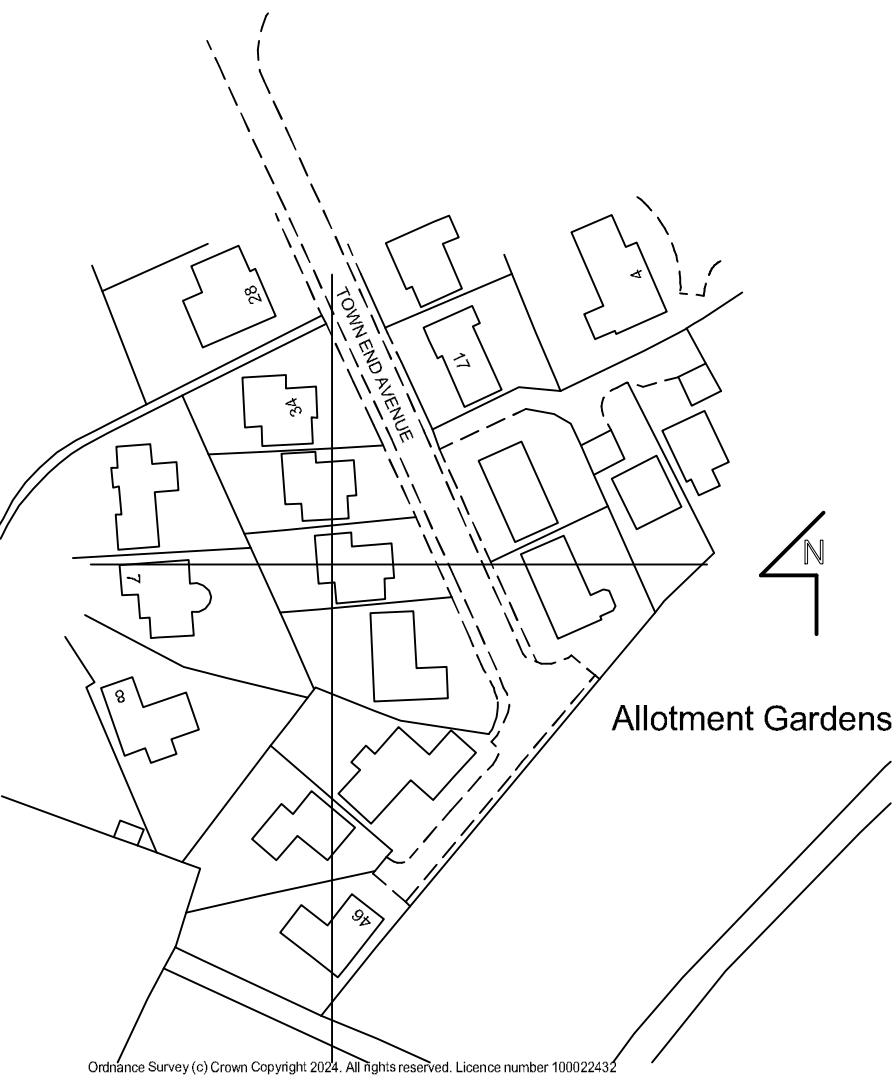

location plan 1/1250



site plan 1/500

Notes:
This drawing has been prepared specifically for the purpose of Planning Permission (where appropriate) & Building Regulation Approval. Valley Properties accept no liability for errors or omissions. The drawing may be used for estimating purposes, but the Principal Contractor must cost fully from a site investigation. The Contractor is responsible for checking site dimensions, materials etc. and all building work, such work being checked by Building Control on site, as may be appropriate. Valley Properties disclaim any liability for works carried out.

Revisions:
Rev.A
Rev.B
Rev.C
Rev.D
Rev.E

VALLEY PROPERTIES
ARCHITECTURAL DESIGN SERVICES
5 Holmfirth Road
Meltham
Holmfirth HD9 4AA
Tel: 01484 854100 Mob: 07769736142
Email: vproperties@supanet.com

Client Details
Mr & Mrs Sykes

Project Title
**Proposed garage extension at
42 Town End Avenue
Wooldale
Holmfirth**

Drawing Title
Planning Drawing

Scale: 1:50 & 1:100	Drawing Number 2023/044/03	Rev. February 2024	Date Drawn February 2024	Drawn By Andrew Smith
------------------------	-------------------------------	-----------------------	-----------------------------	--------------------------