



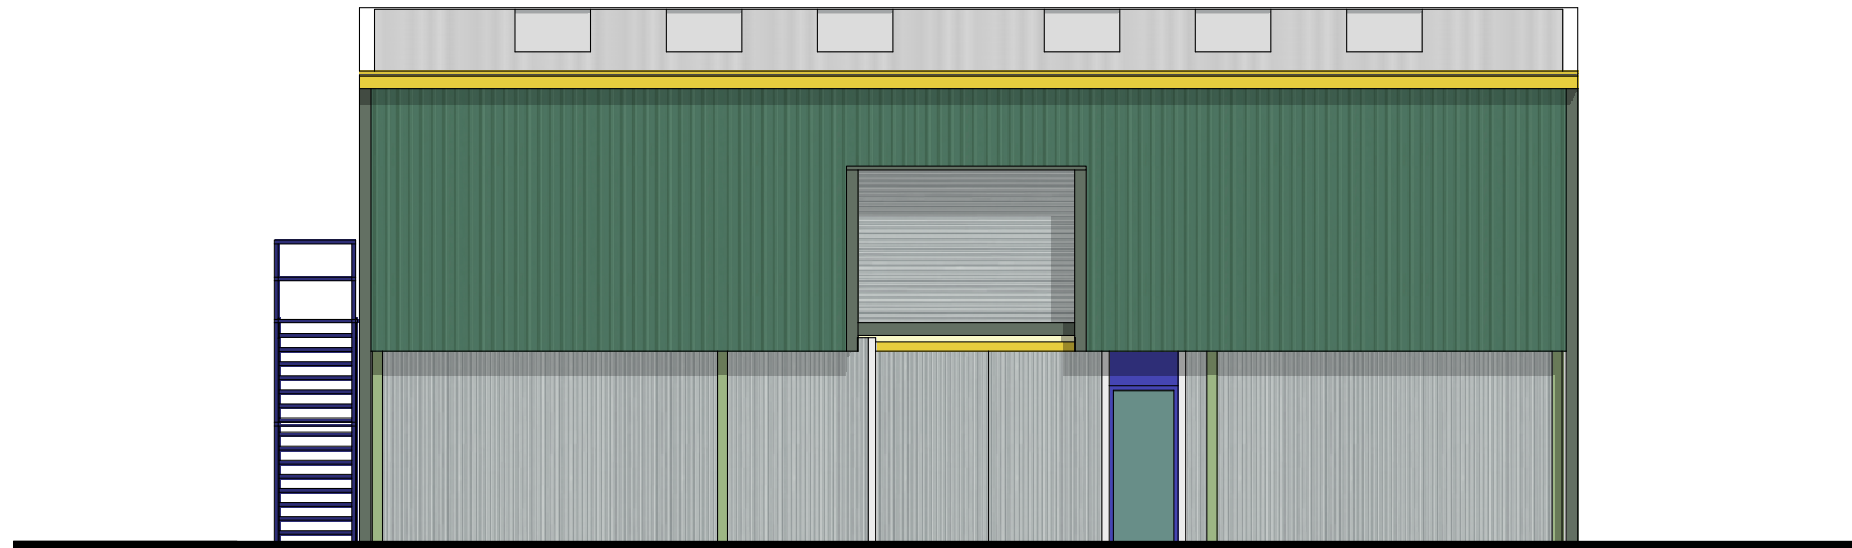

Existing West Elevation

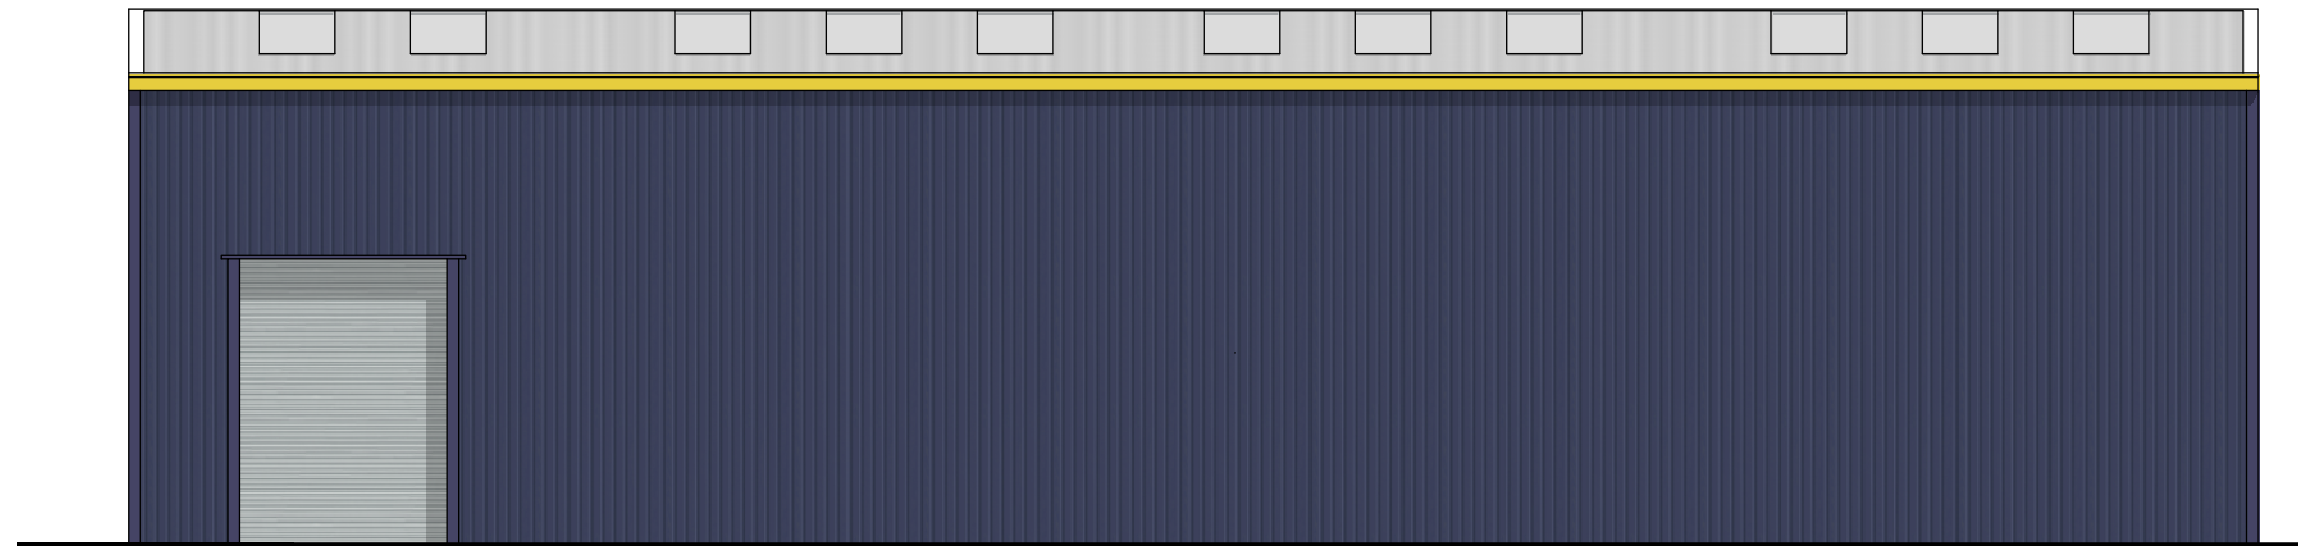

Proposed West Elevation

Jewson
St Andrew's Road
Huddersfield
HD1 6PT

Scale:
1:100@A3

Drawn By:
Tom Reeve

Date:
JAN 2024

Drawing No:
241512
REV:01



www.tomreeve.co.uk
tom@tomreeve.co.uk

01780410005
07841877487



SCALE BAR 1:100

METERS

Copyright: Reeve Architecture & Design.
All rights reserved. This drawing remains the property of Reeve
Architecture & Design at all times and may not be reproduced or
copied without consent