




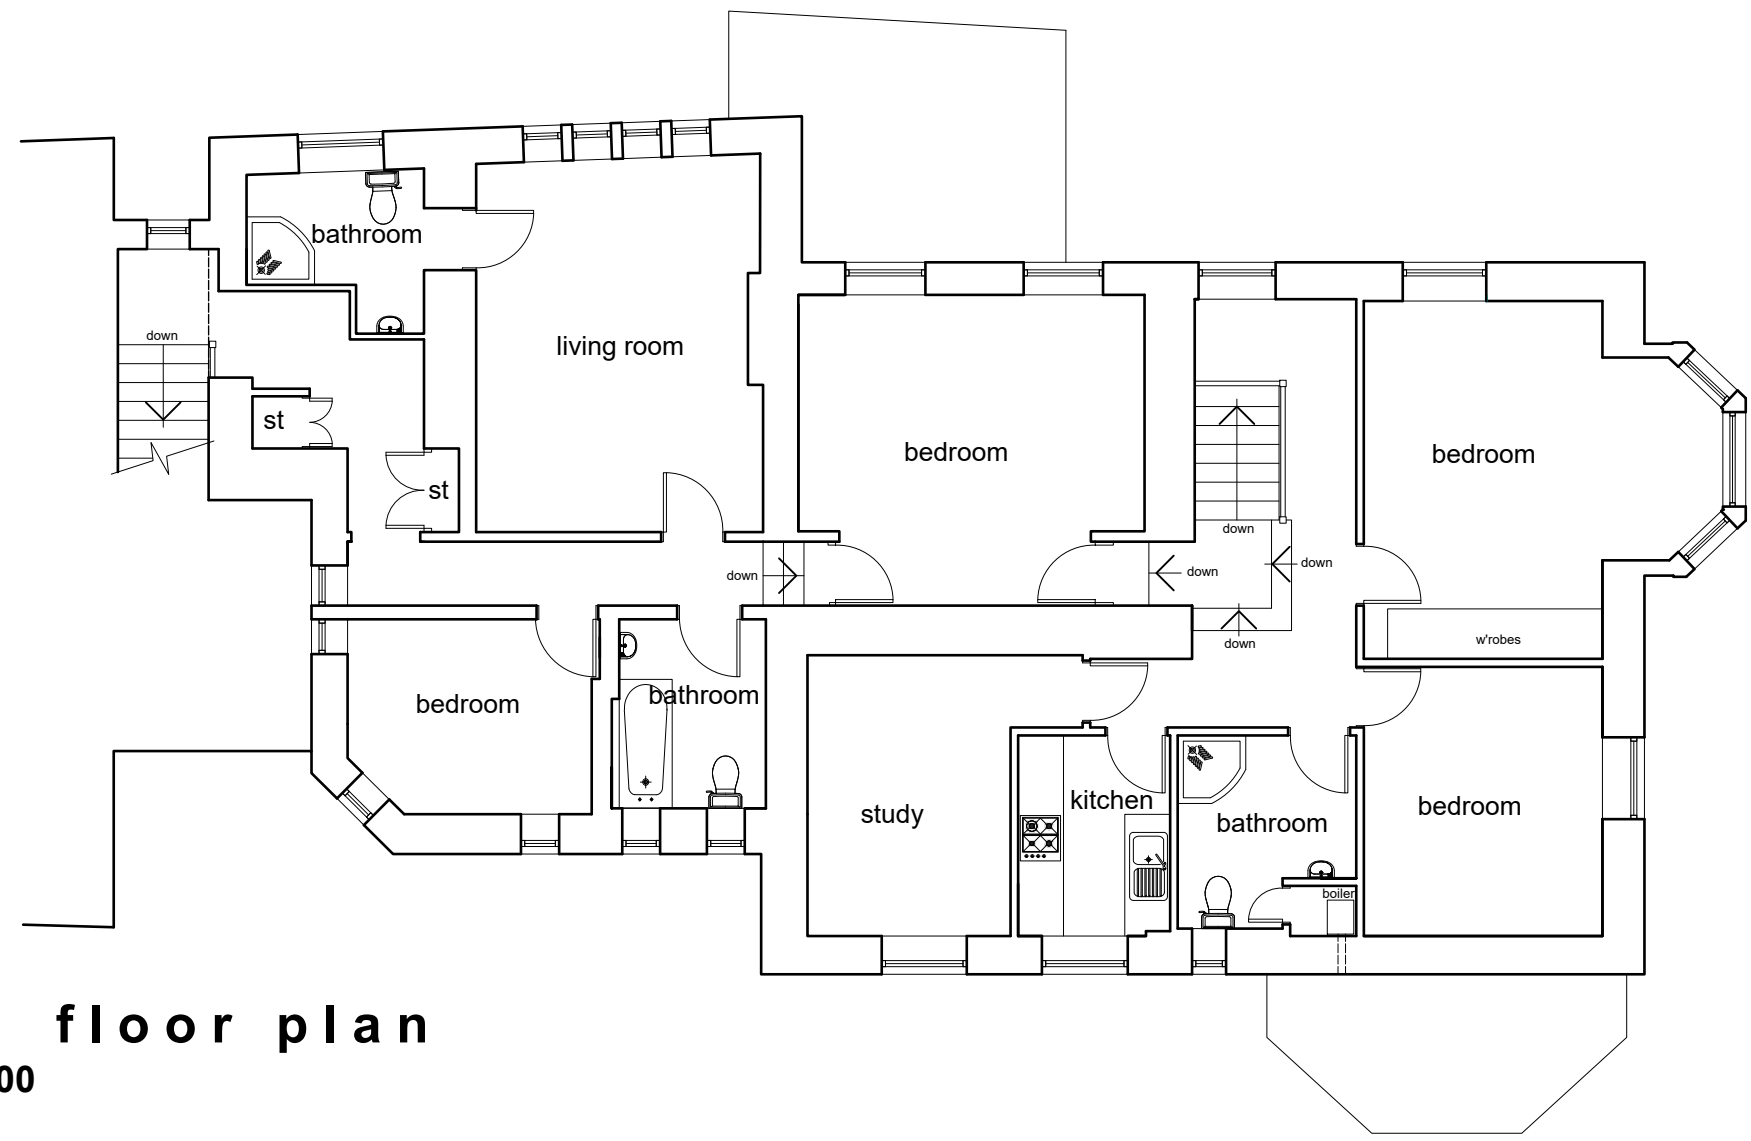


first floor plan
scale 1:100

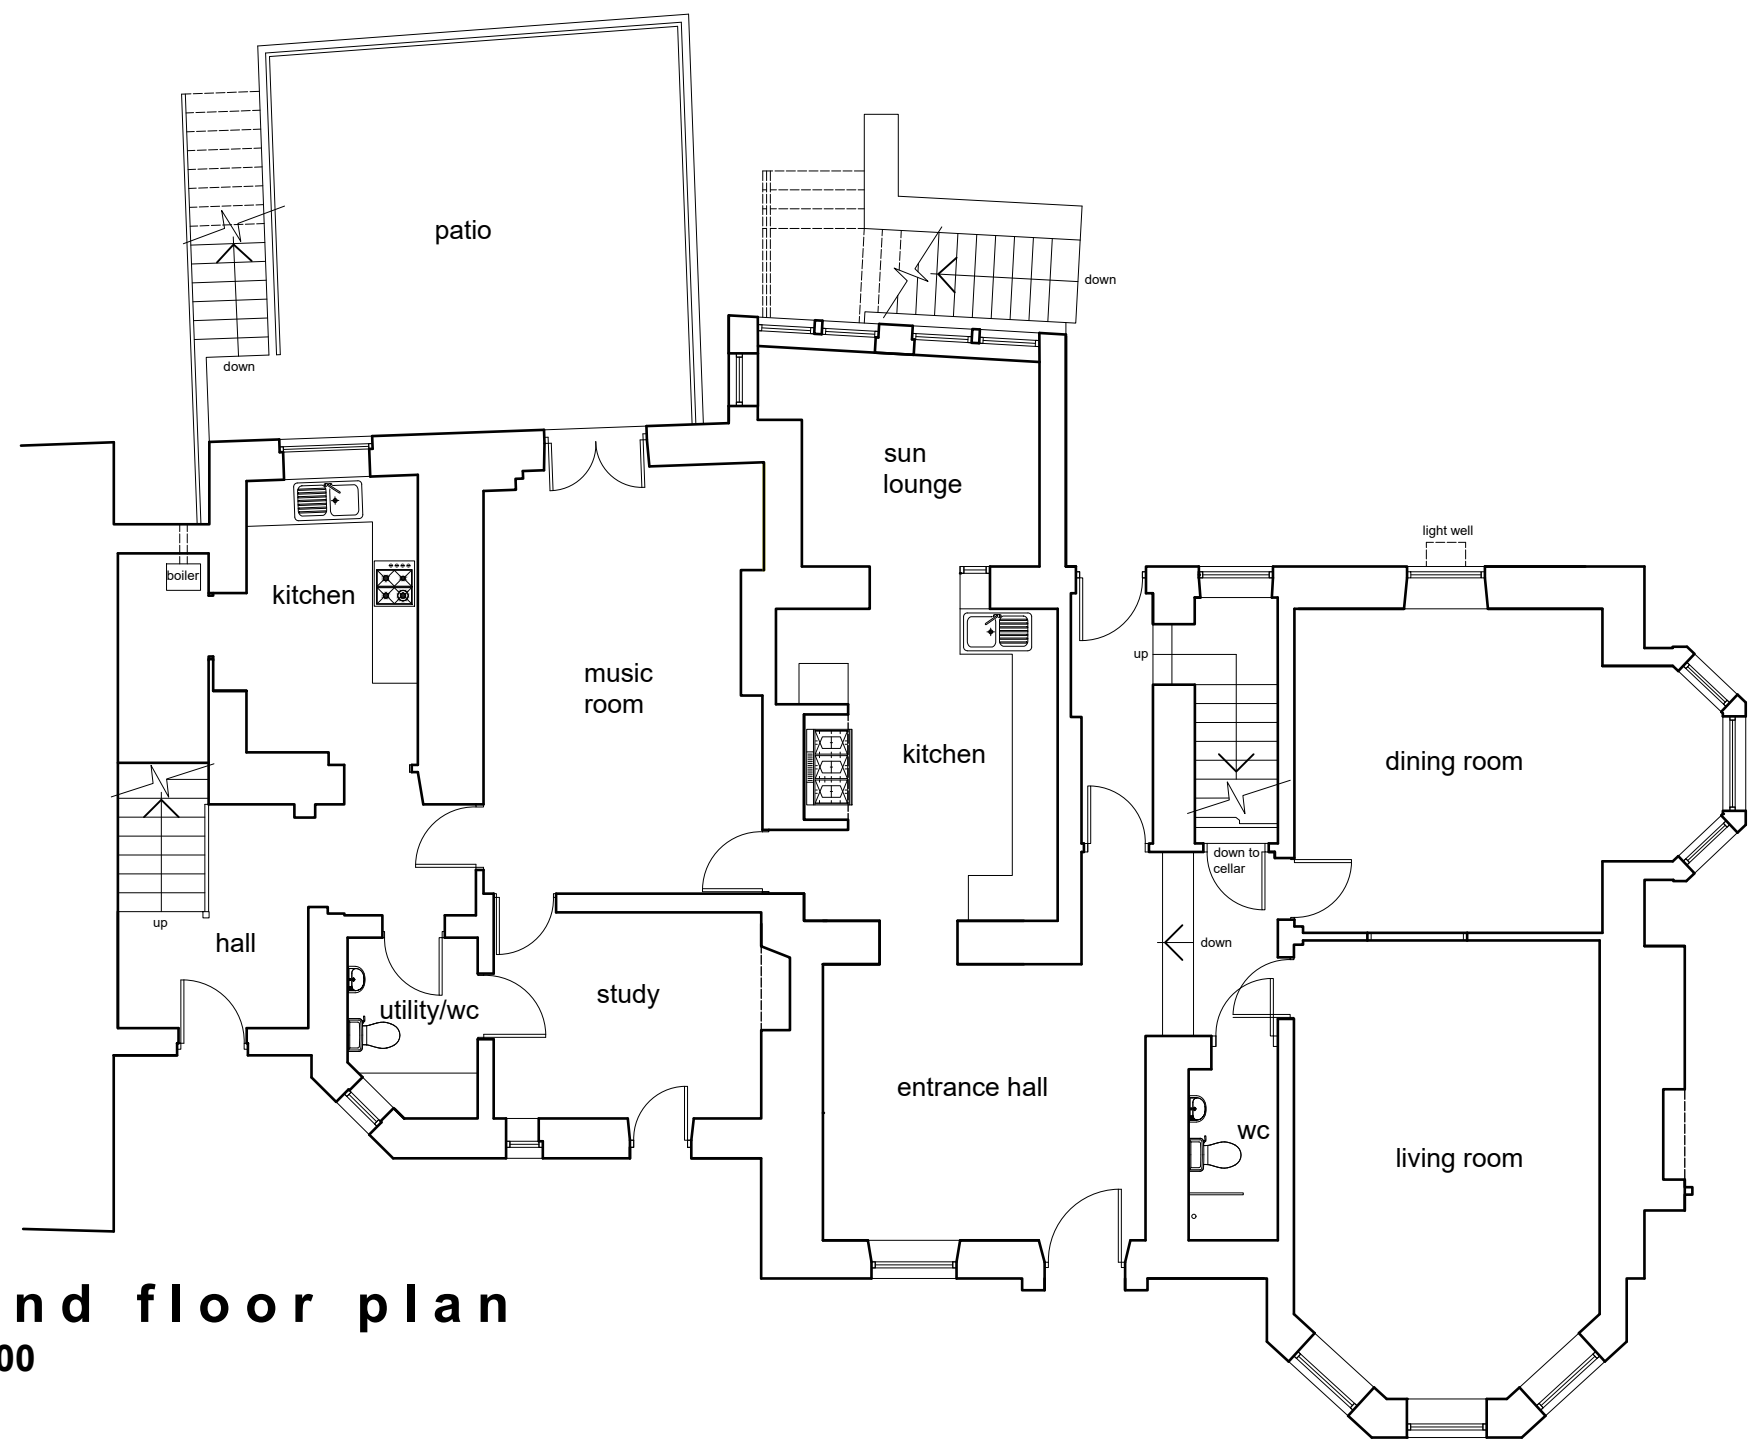


ground floor plan
scale 1:100

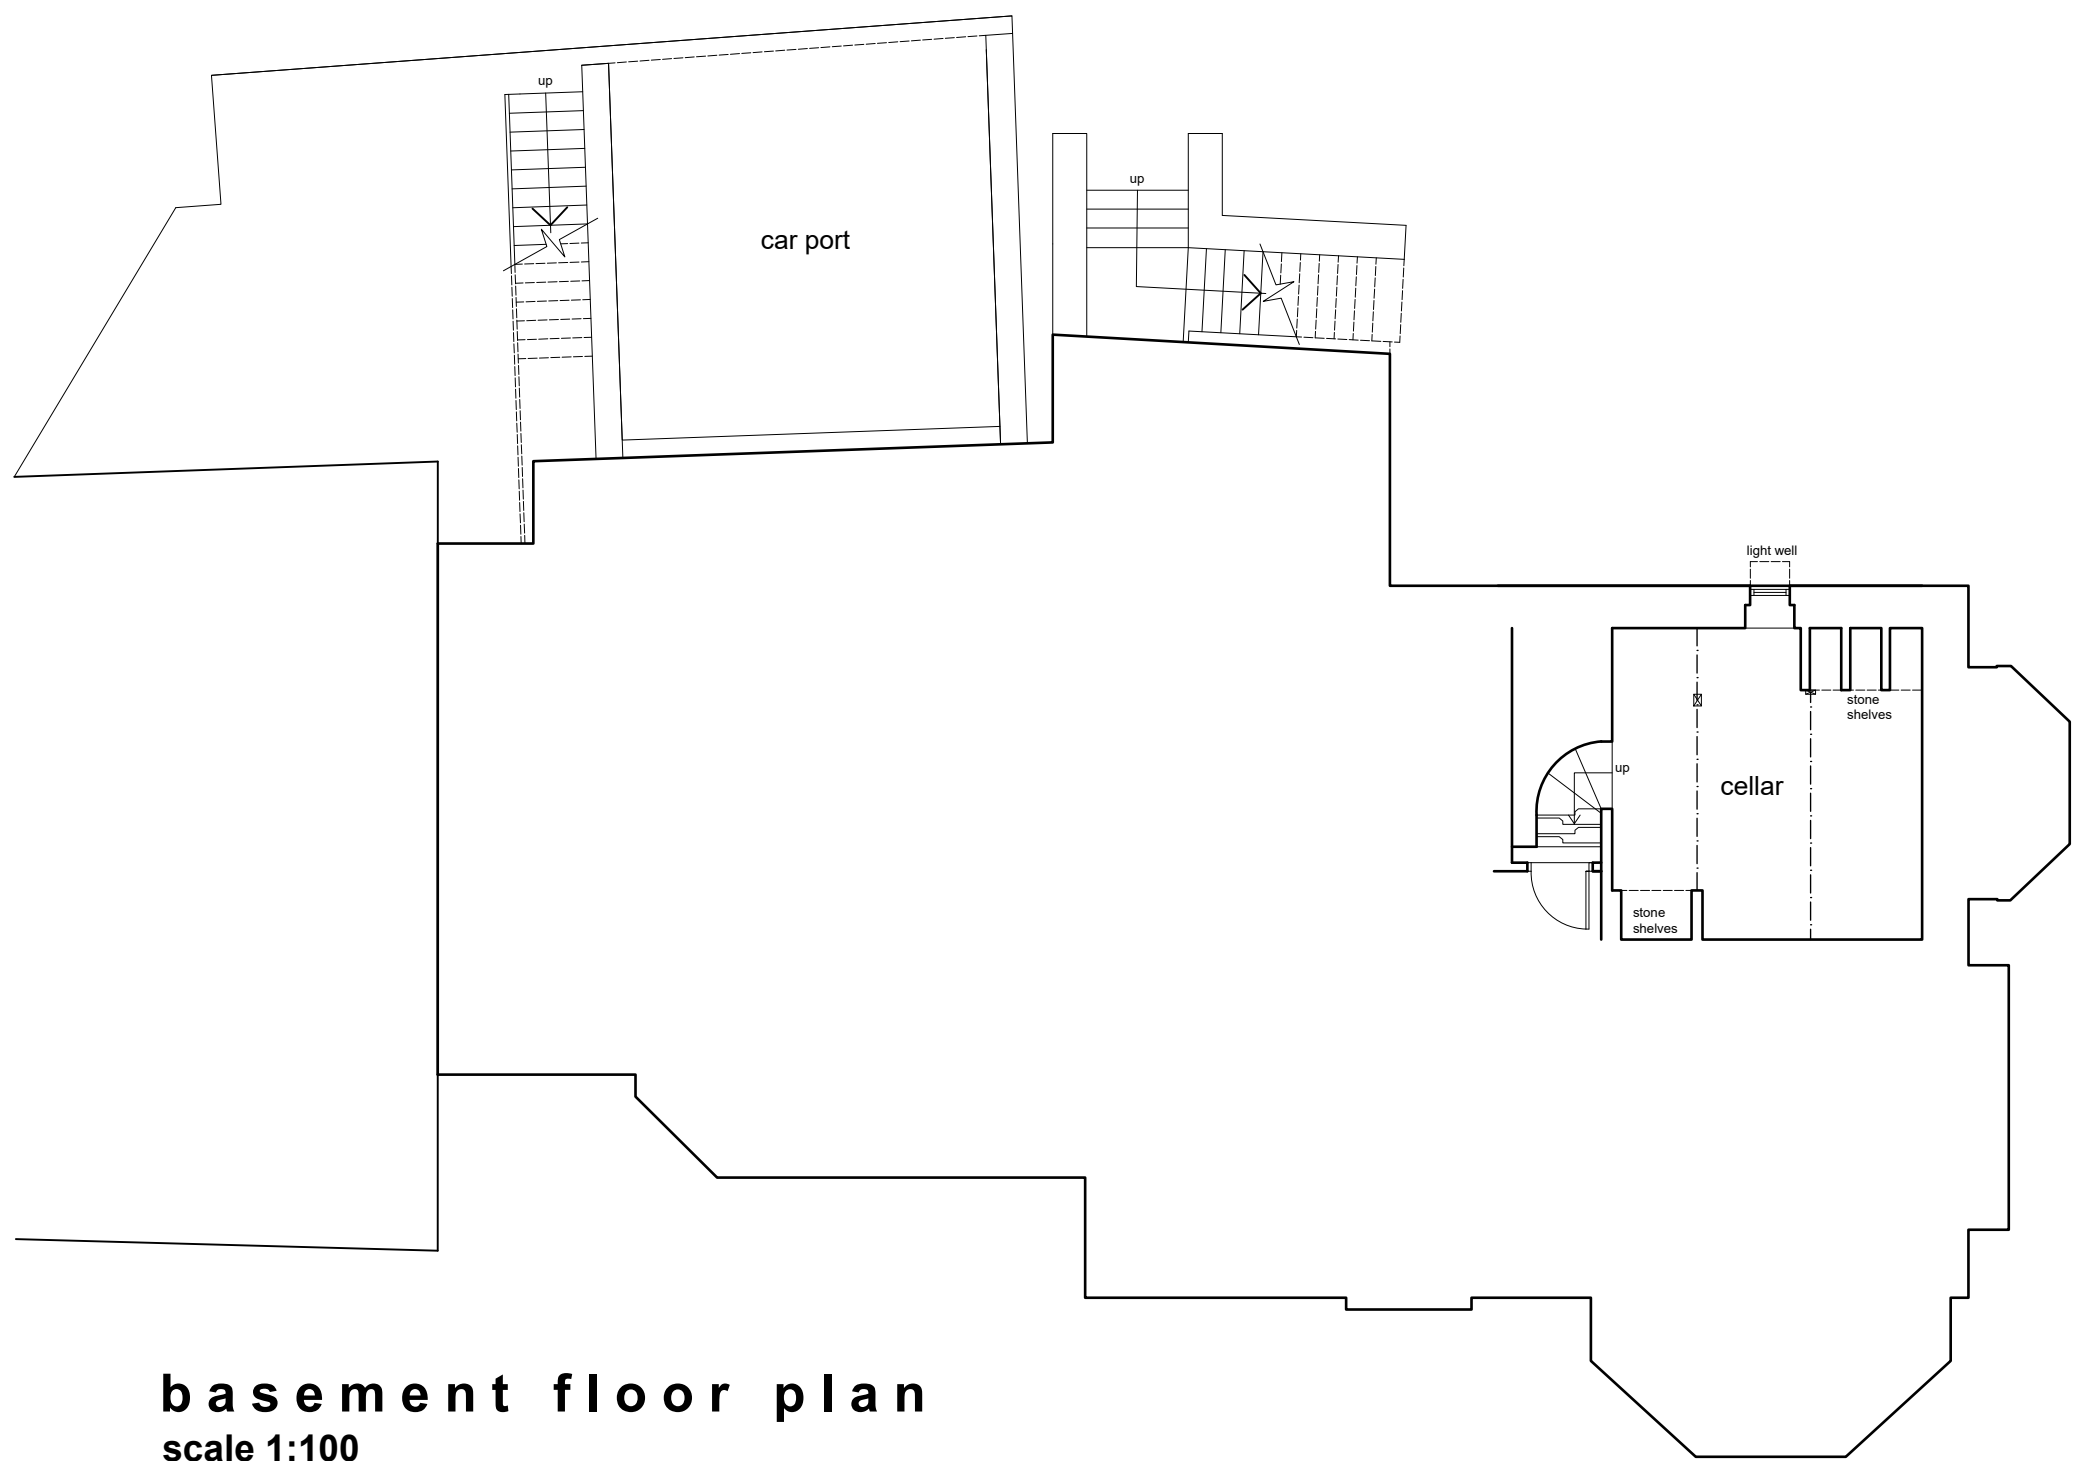

basement floor plan
scale 1:100

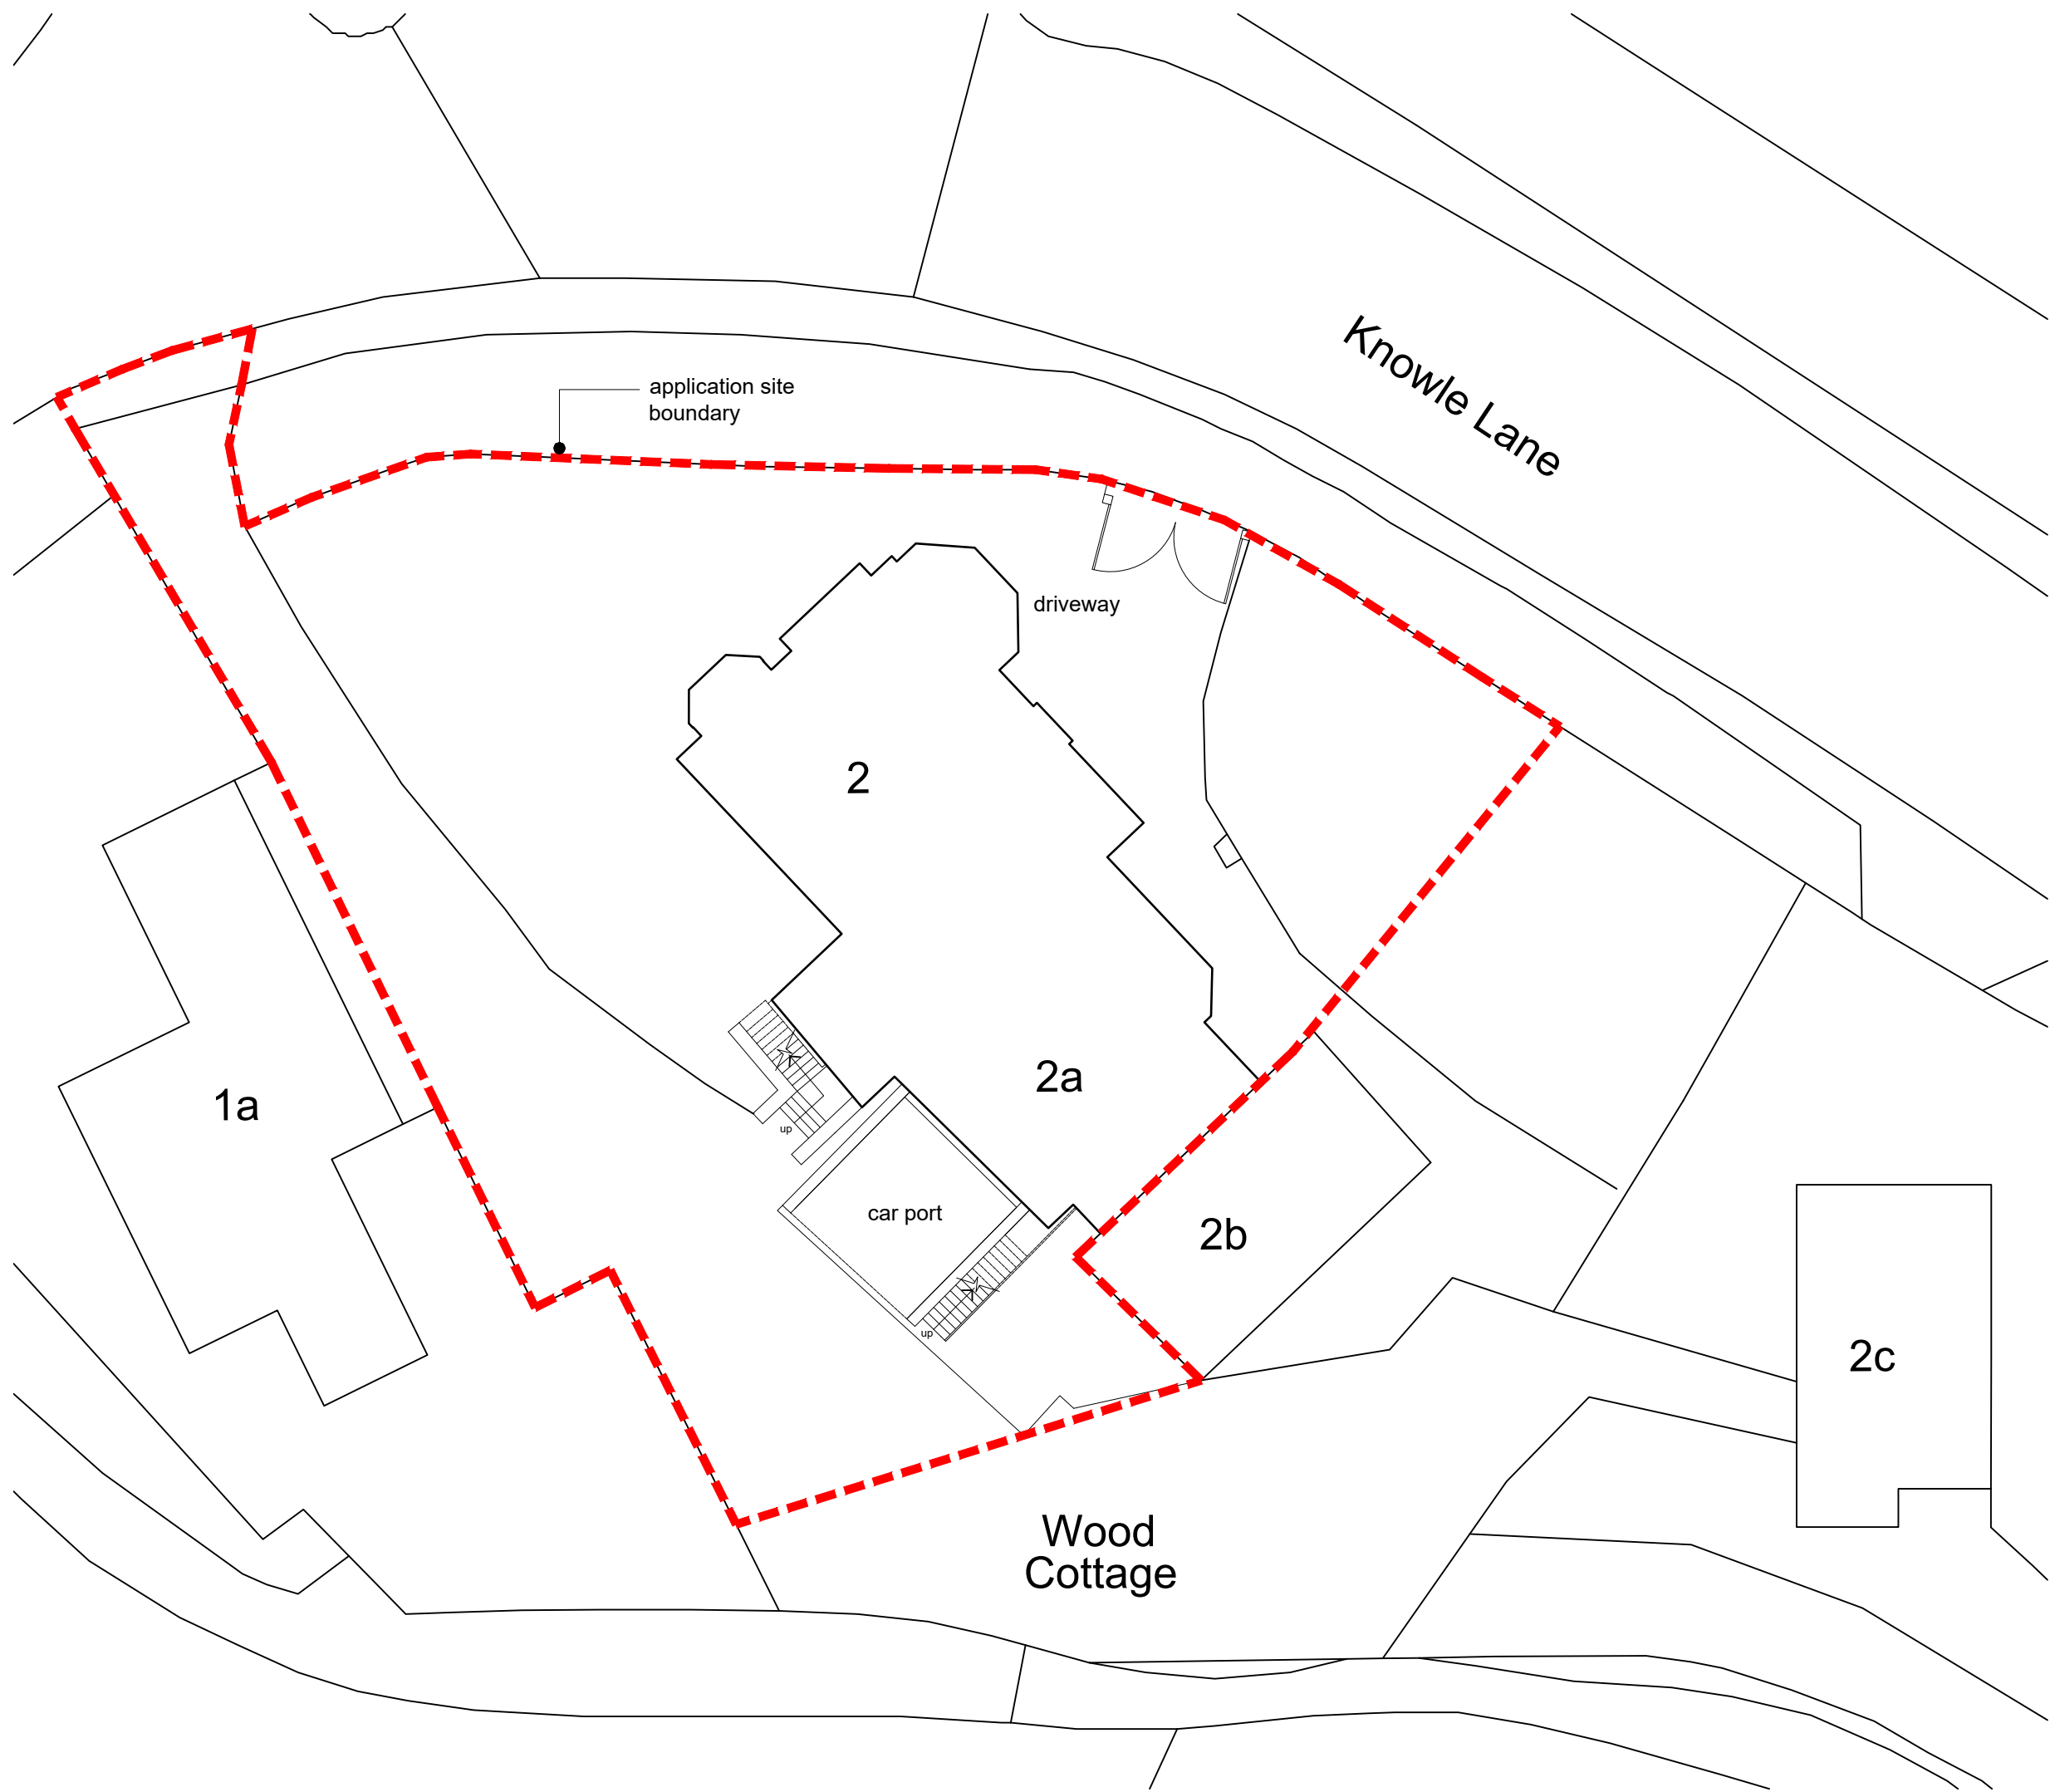

block plan
scale 1:200

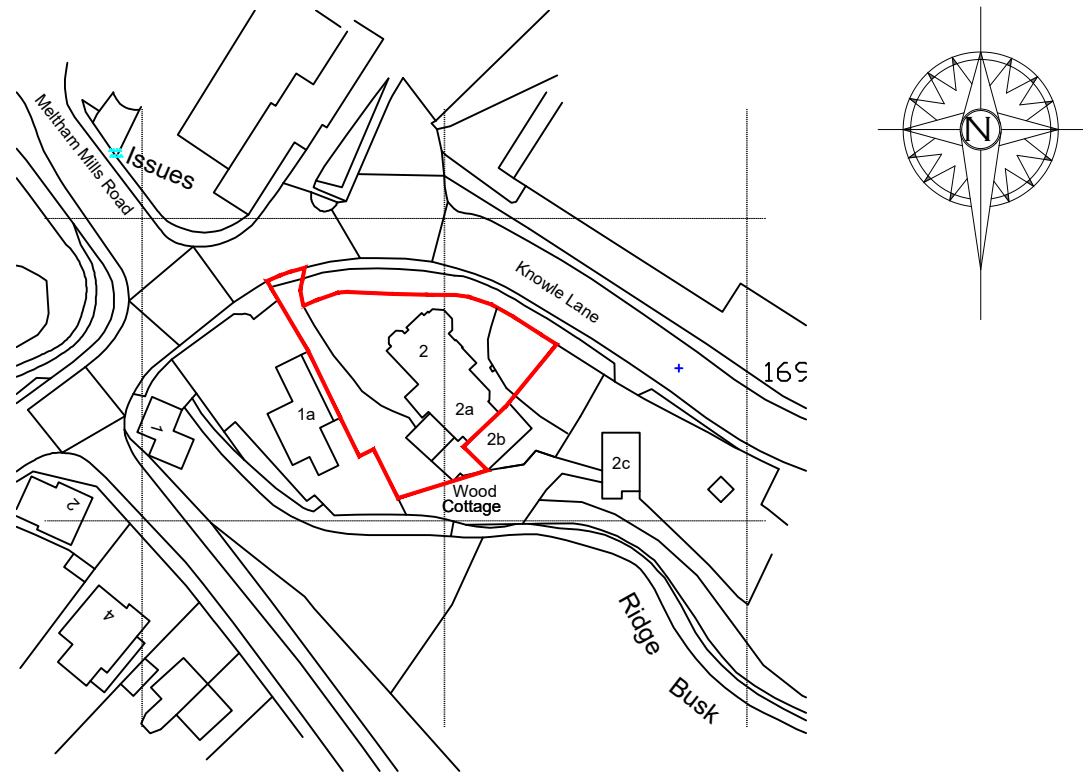

location plan
scale 1:1250



south west elevation (lower level)



north east elevation



south west elevation



north west elevation



This drawing has been prepared specifically for the purpose of obtaining Planning Permission and/or Building Regulation Approval. Its suitability for other purposes, without supplementary details and specifications cannot be guaranteed. The Permissions and/or Approvals are beyond the Architects control, and no guarantee that such will be granted is given or to be inferred by reason of the preparation of this drawing. Only figured dimensions are to be used. All dimensions to be checked on site. This drawing together with the design is the property and copyright of the Architect and must not be reproduced without prior written permission.

P03	added north point and road names to location plan	14.03.24	JW	TS
P02	first floor wall amendment	08.03.24	JW	TS
P01	Drawing Originated	28.02.24	JW	TS
rev.	description	date	drawn	approved

ADP

project Reinstatement to two dwellings
at 2/2a Knowle Lane, Meltham
Holmfirth, HD9 4HL
for Kate Buchanan & Aleks Jedrosz

title GA as existing
number 23085D-01-P03
scale as indicated
size A1

ARCHITECTURE AND DESIGN
The Old Police Station 16 Bridge Lane Holmfirth HD9 7AN
T: 01484 685411 E: hello@adp-architects.com
W: www.adp-architects.com

RIBA
Chartered Practice