




EXISTING SIDE ELEVATION Scale 1:100

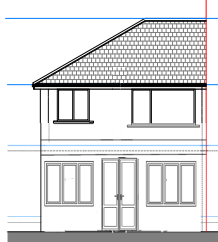


EXISTING REAR ELEVATION Scale 1:100

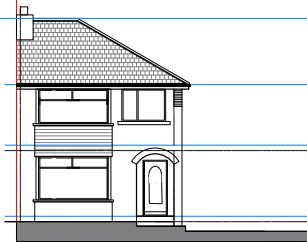


EXISTING FRONT ELEVATION Scale 1:100

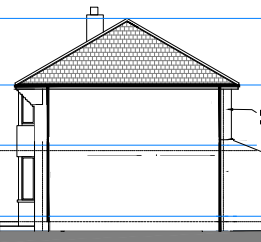


PROPOSED SIDE ELEVATION Scale 1:100

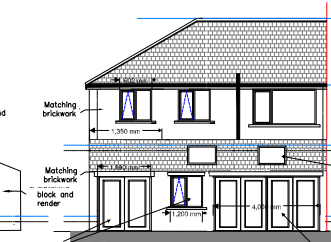


PROPOSED REAR ELEVATION Scale 1:100

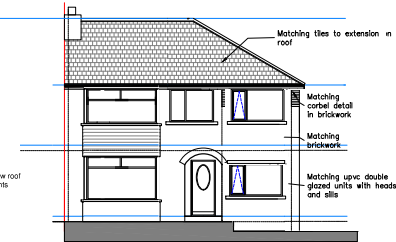


PROPOSED FRONT ELEVATION Scale 1:100

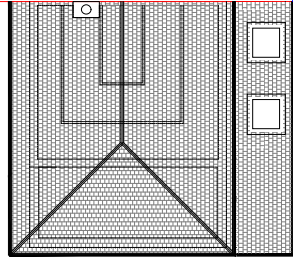


PROPOSED ROOF PLAN Scale 1:100

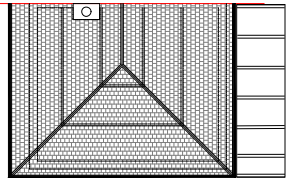


EXISTING ROOF PLAN Scale 1:100

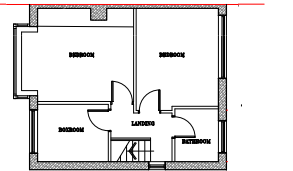

EXISTING FIRST FLOOR PLAN Scale 1:100

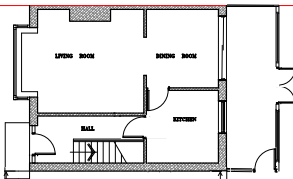


EXISTING GROUND FLOOR PLAN Scale 1:100

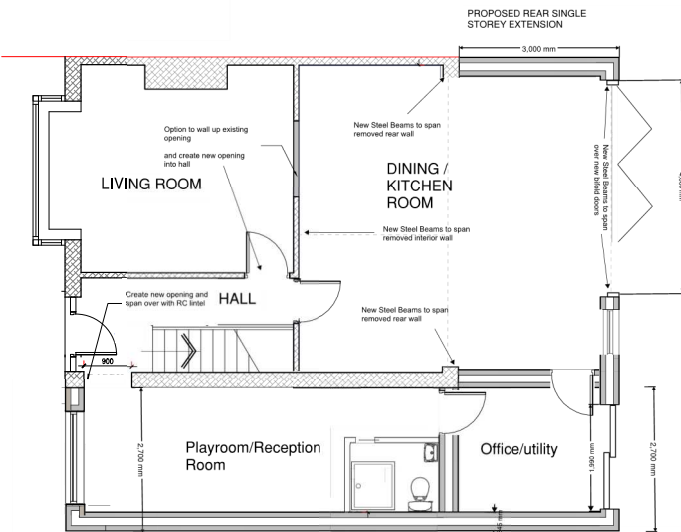


PROPOSED SIDE 2 STOREY EXTENSION


PROPOSED GROUND FLOOR PLAN Scale 1:50

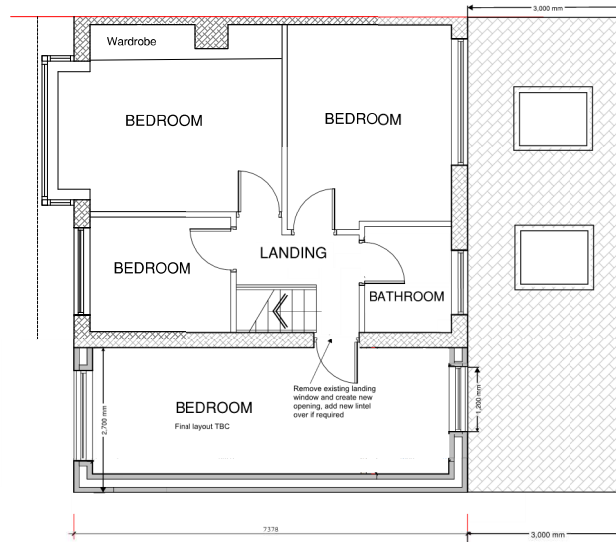

PROPOSED FIRST FLOOR PLAN Scale 1:50

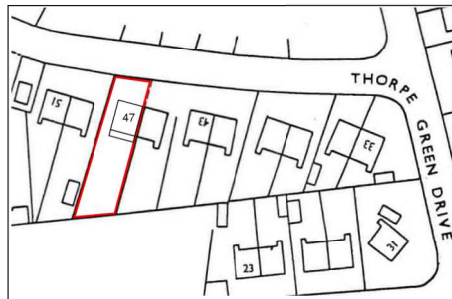

Location Plan

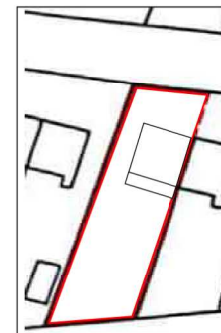

Block Plan

All dimensions are to be checked on site, any discrepancies are to be reported to the Client before work commences. Do not scale from this drawing.
All Structural components shown are indicative only. Details / calculations of structural members are to be provided by the structural engineer.

Title:	EXISTING AND PROPOSED PLANS		
Project:	PROPOSED TWO STOREY SIDE EXTENSION AND SINGLE STOREY REAR EXTENSION AT 47 THORPE GREEN DRIVE, GOLCAR, HUDDERSFIELD, HD7 4QS		
Client:	MR MICHAEL NAYLOR		
Scale:	1:50 & 1:100	Drawn:	M.N.
Date:	APRIL 2024	Rev	B