



MATERIALS


<u>WALLS</u>	Facing Brick colour Red to match existing
<u>ROOF</u>	Marley Modern Dark Grey Smooth Concrete Tiles White Spar Chippings on Felt.
<u>FLOOR</u>	Vinyl Tiles on Concrete Floor Slab.
<u>R.W and SOIL GOODS</u>	Black UPVC

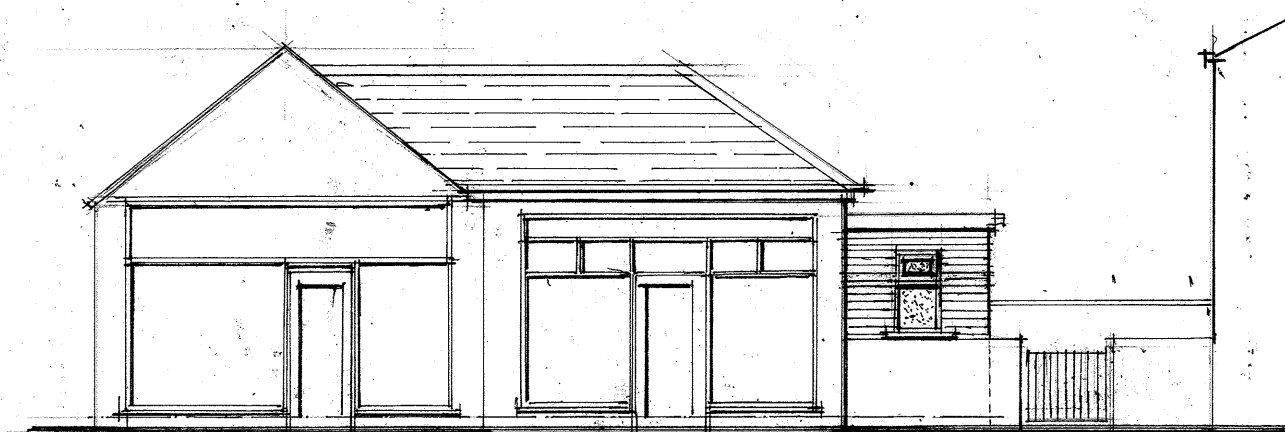


217 217 A
NORTH WEST ELEVATION

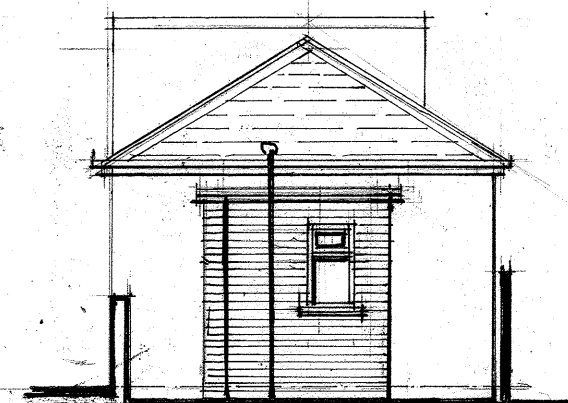

SOUTH WEST ELEVATION

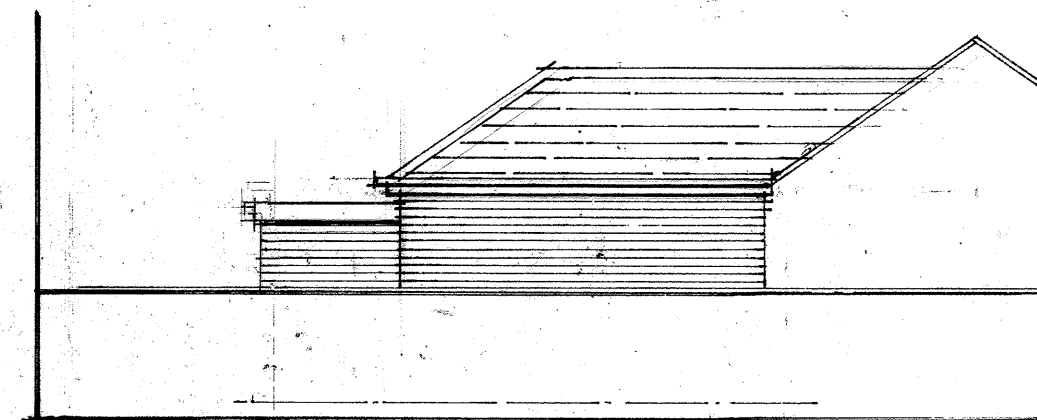

NORTH EAST ELEVATION

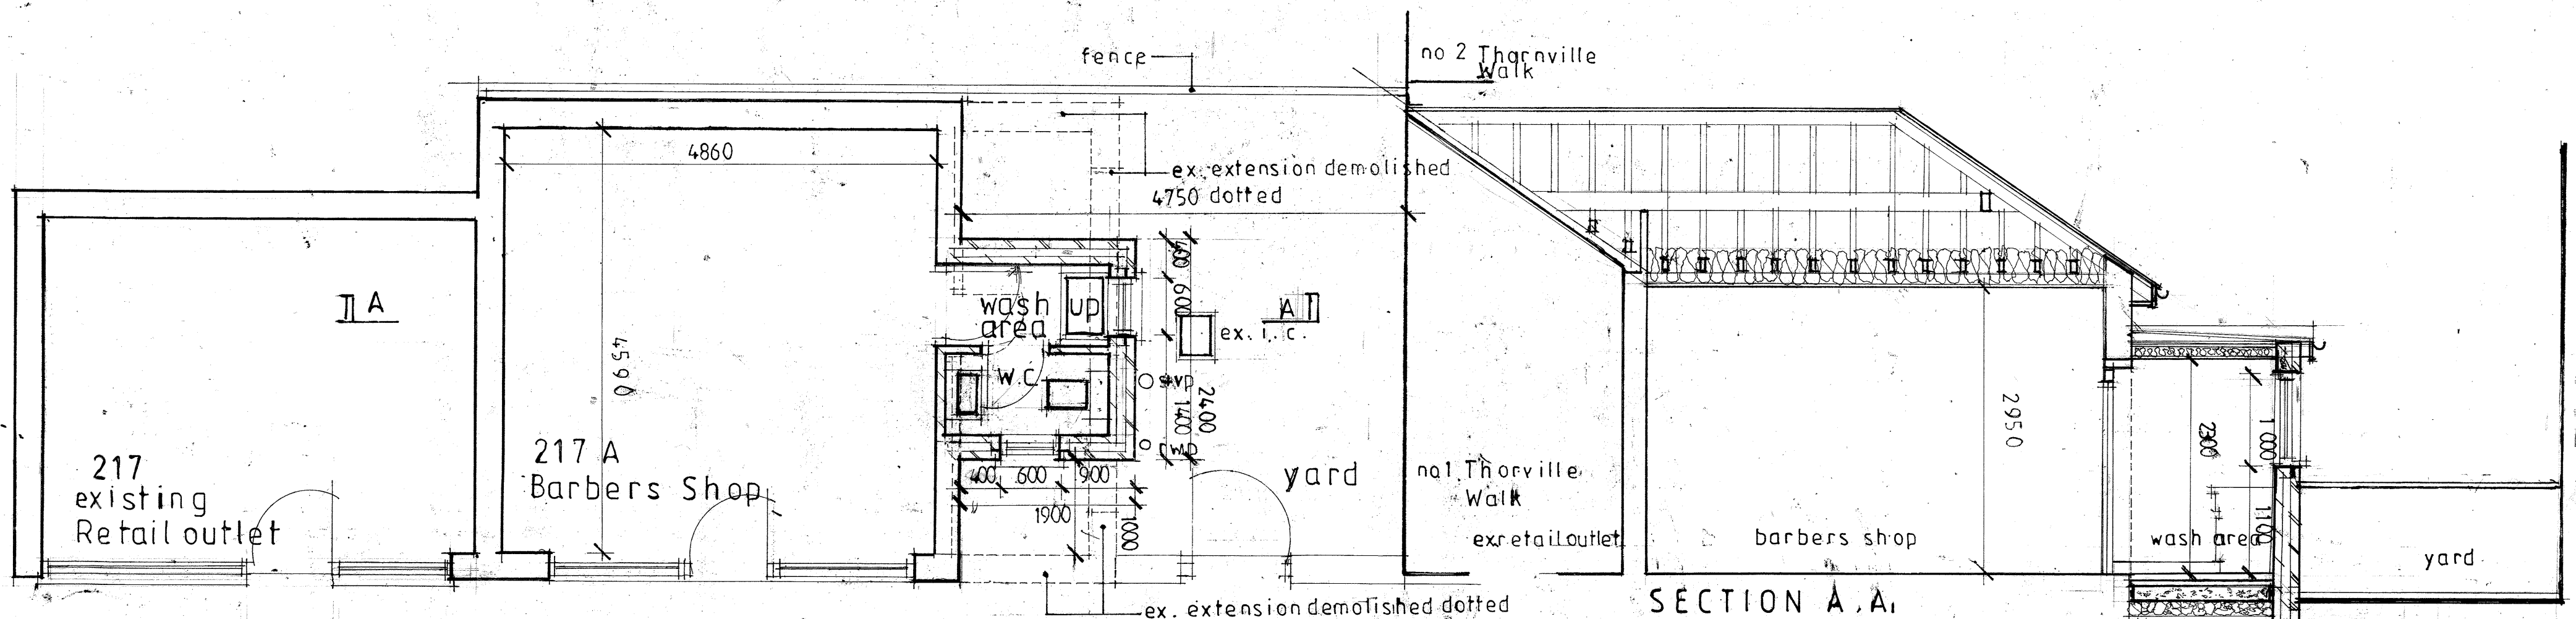

PLAN

SECTION A.A.

PROPOSED DEMOLITION OF EXISTING EXTENSION TO EXISTING
BARBERS SHOP LEAVING A SMALL W.C. AND WASH UP AREA AT
217 A HUDDERSFIED ROAD DEWSBURY WF 13 3SF FOR MR
MOHAMMED KHALIL

scales 1:50. 1:100. drawing REVISED SCHEME

drawing no
240101. 1.