






NE ELEVATION 1:100
(UNCHANGED)

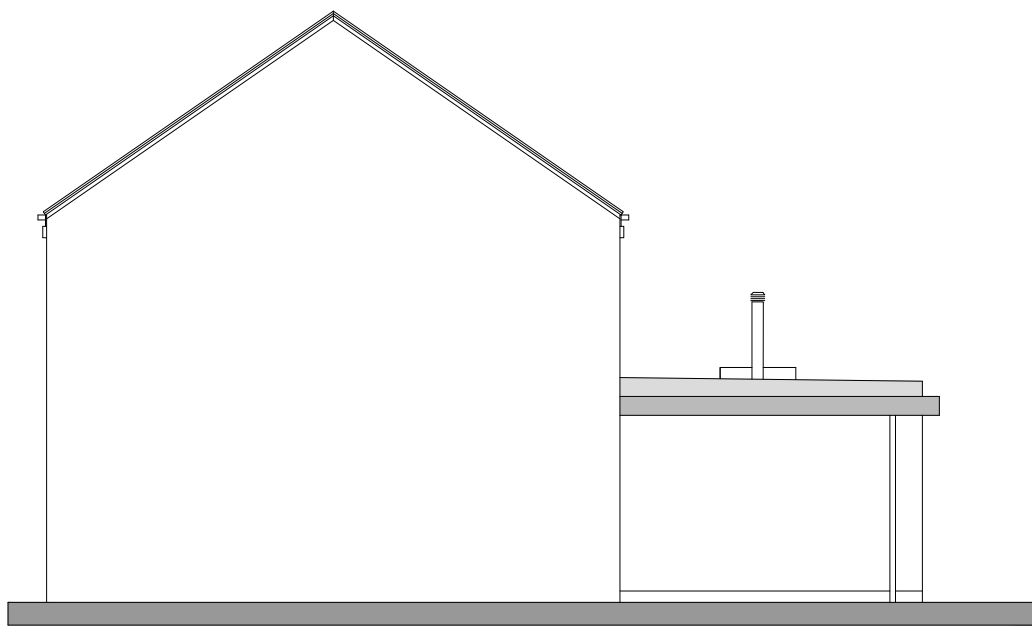


NW ELEVATION

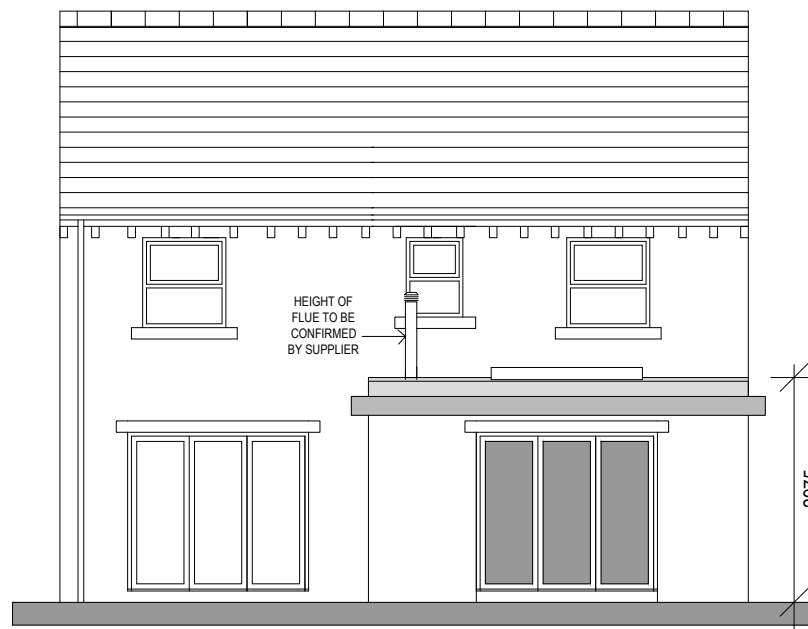


SW ELEVATION

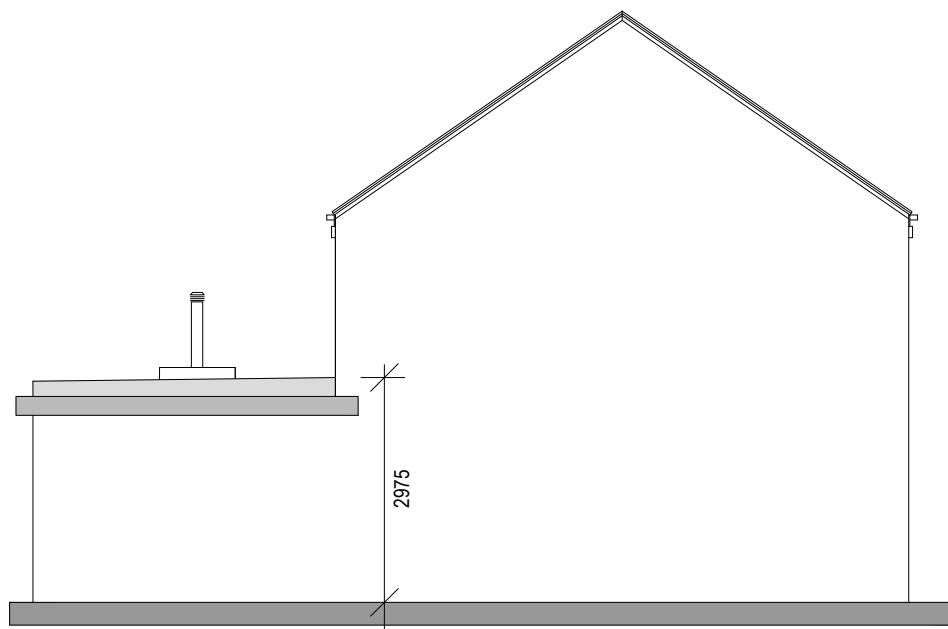


SE ELEVATION

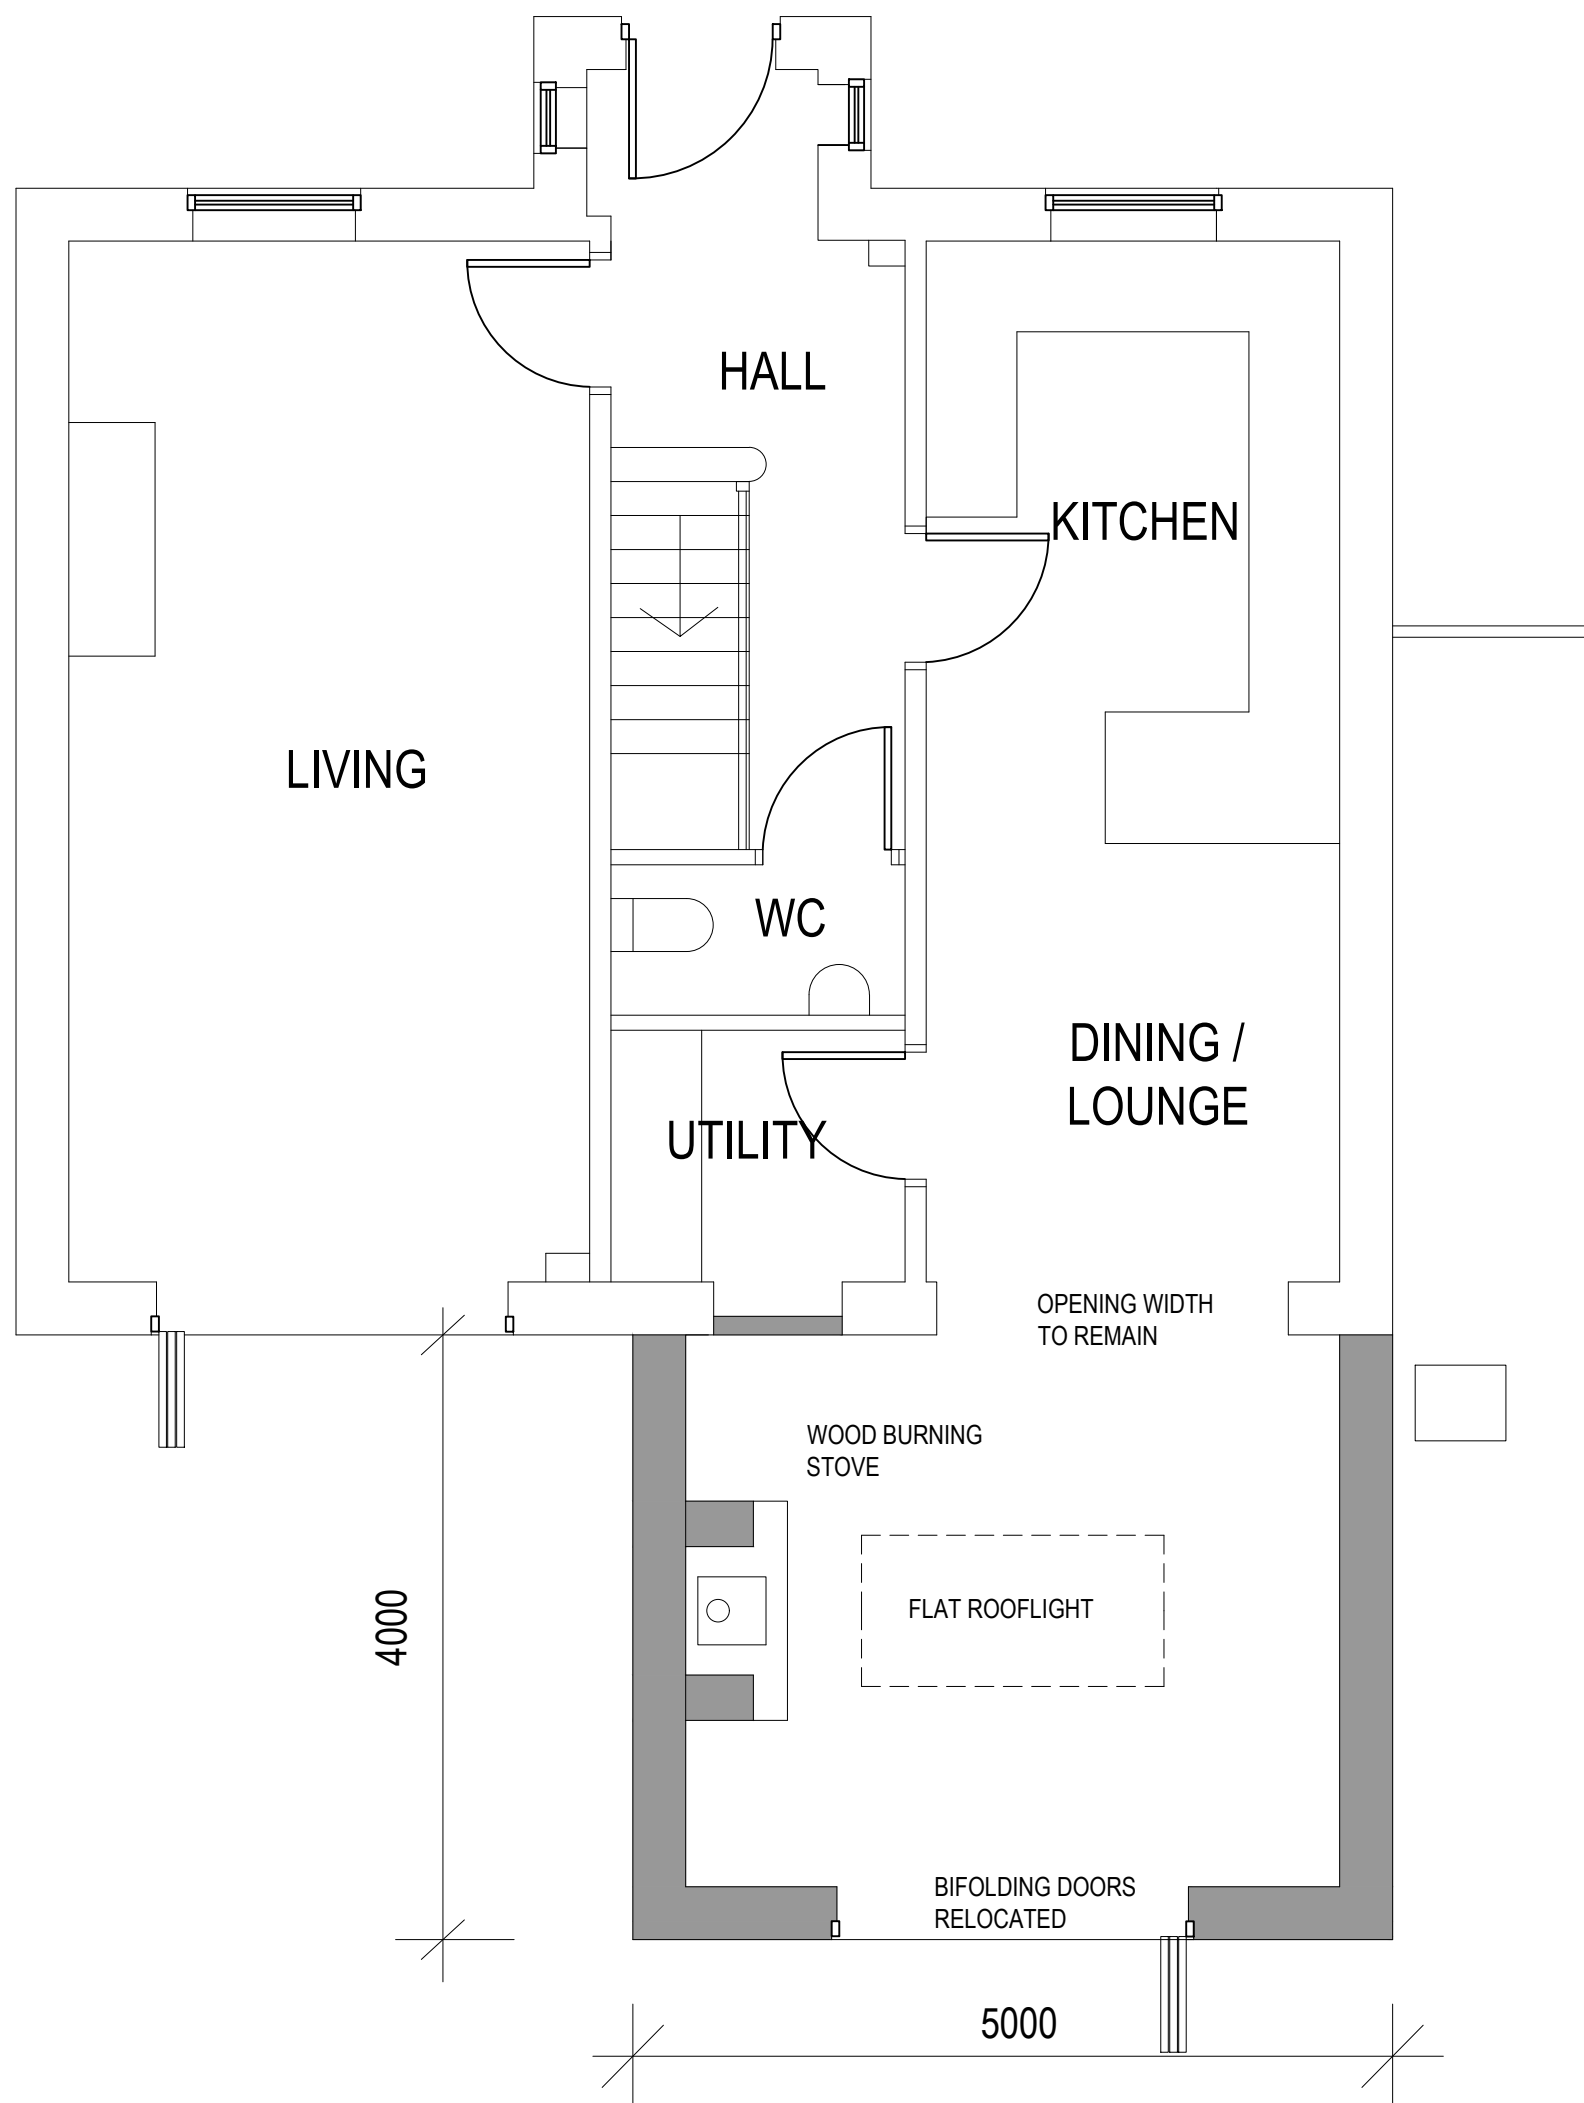

GROUND FLOOR PLAN 1:50

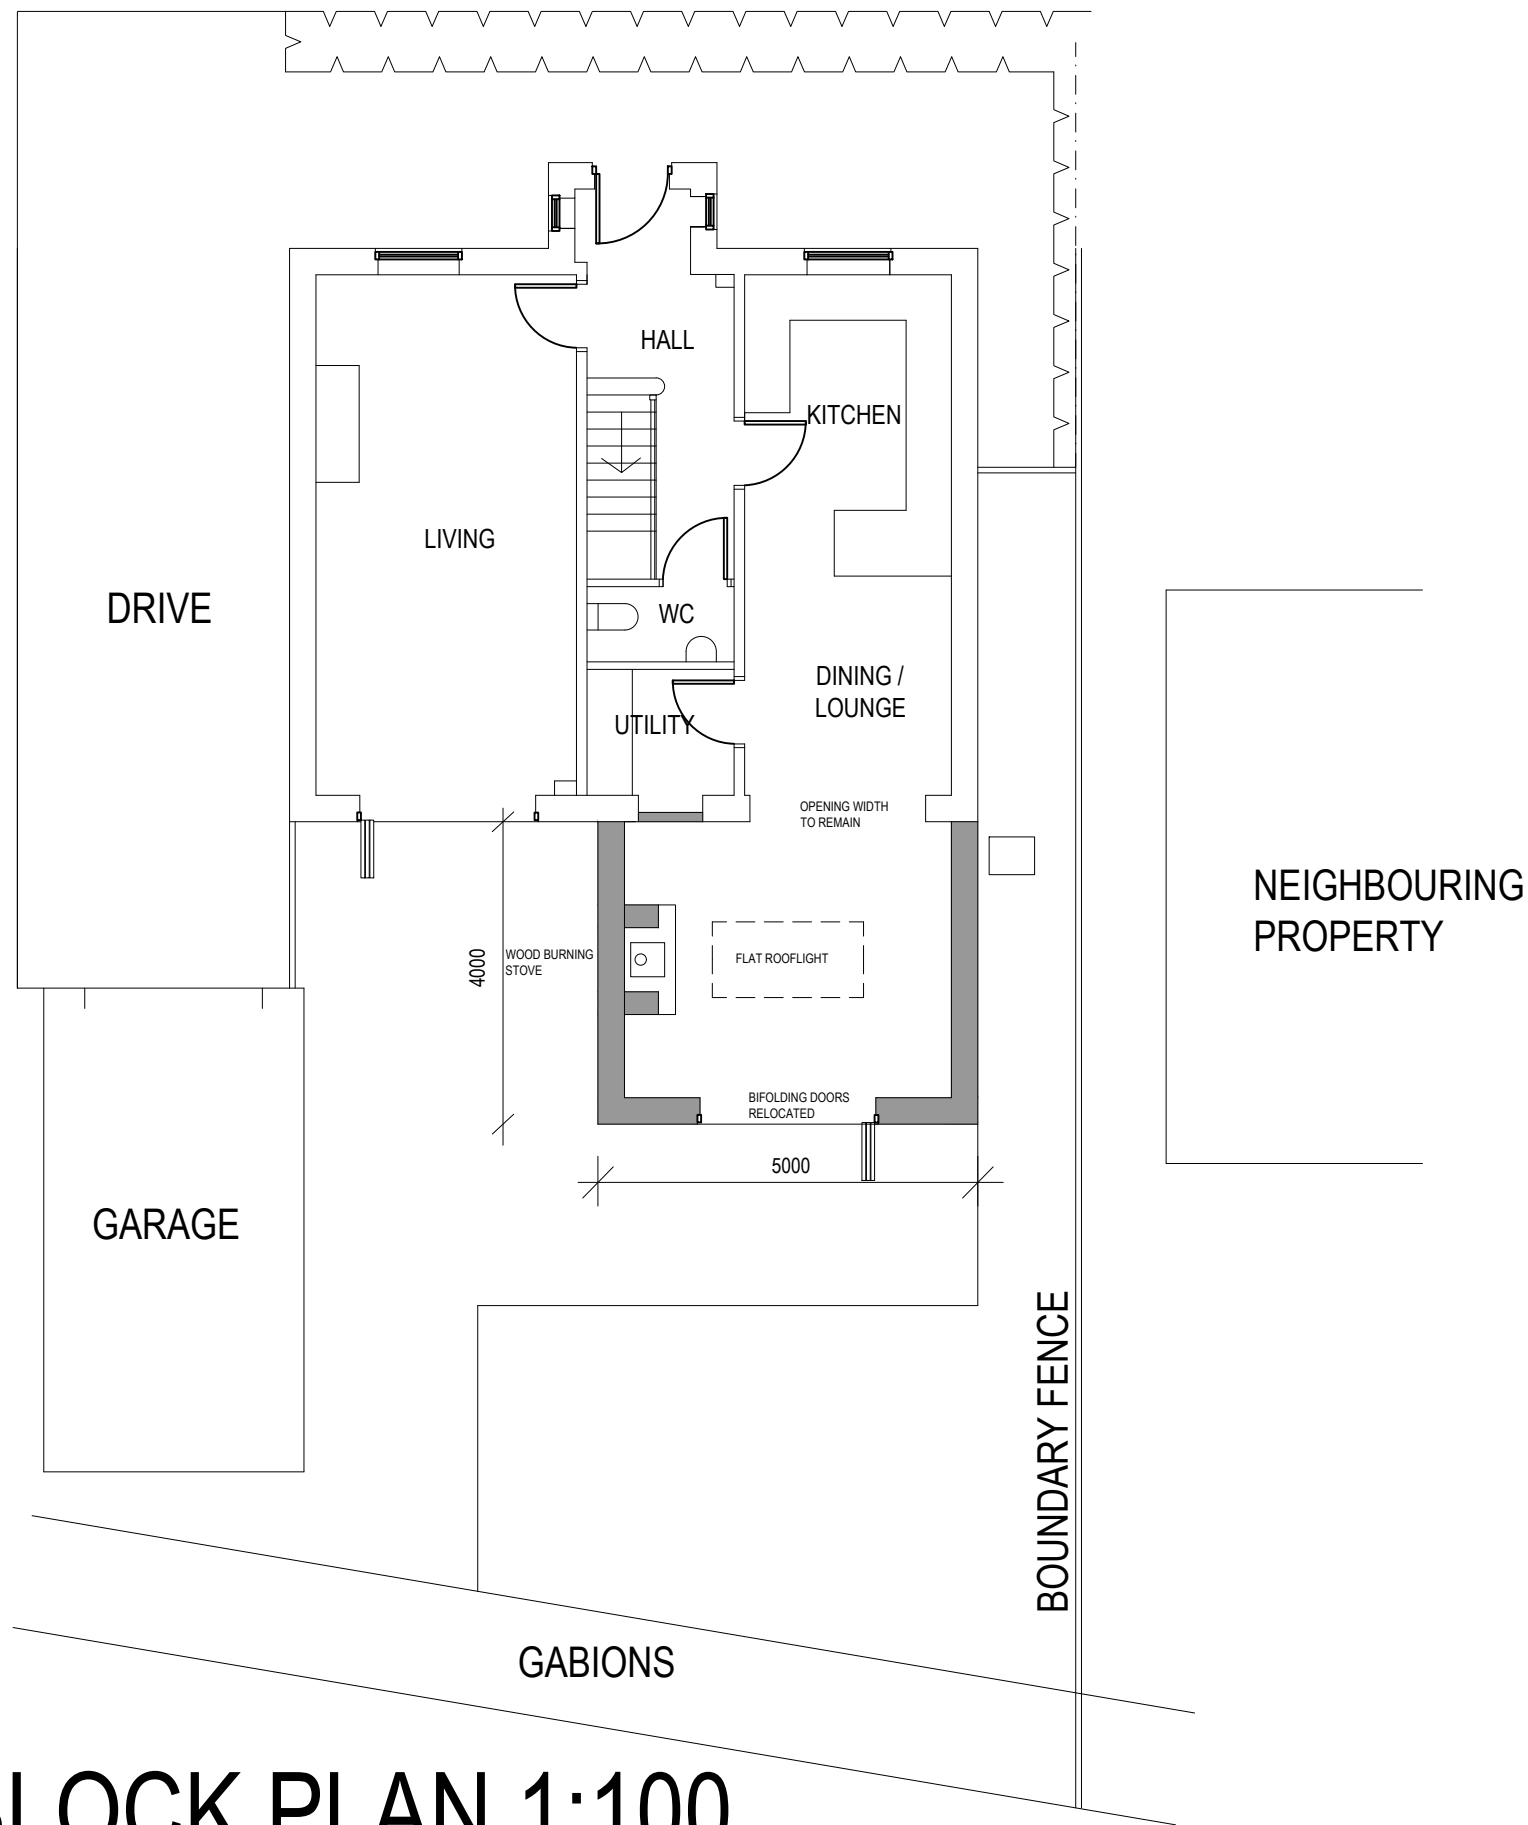

BLOCK PLAN 1:100

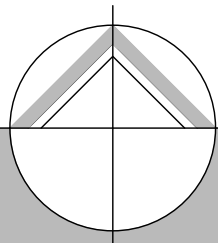

northern design
partnership

Chartered Architects
The Chapel, Millmoor Road,
Meltham, Holmfirth, HD9 5JU

www.northerndesignpartnership.co.uk
Instagram: @northerndesignp
Telephone: (01484) 854848

client	LOUISE MATTHEWS		
project	PROPOSED EXTENSION 8 MELTHAM GRANGE MELTHAM HOLMFIRTH HD9 5AT		
drawing	PROPOSED PLANS AND ELEVATIONS		
revision	notes	date	drawn
*	*	*	*
scale :	1:50 AND 1:100 AT A1	02.24	PB
project no.	drawing no.	revision	
2335	02		