



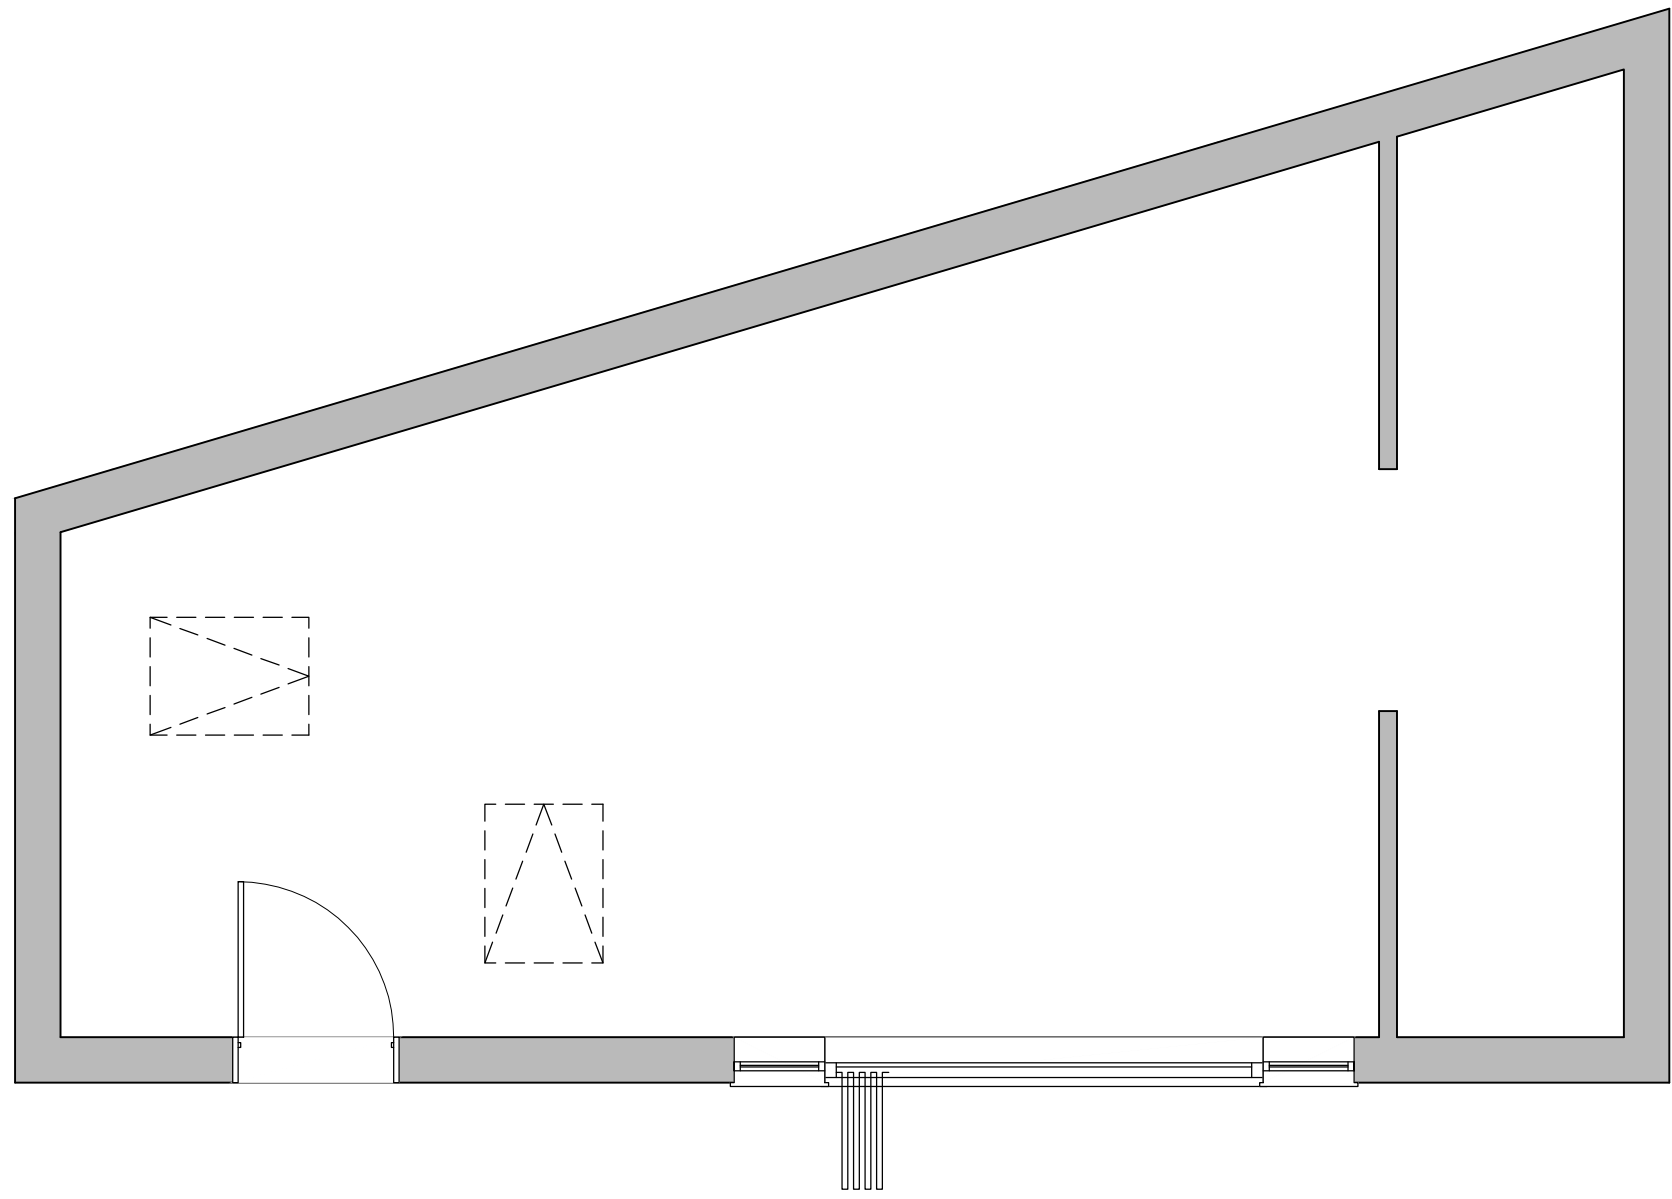

PROPOSED
GROUND FLOOR PLAN

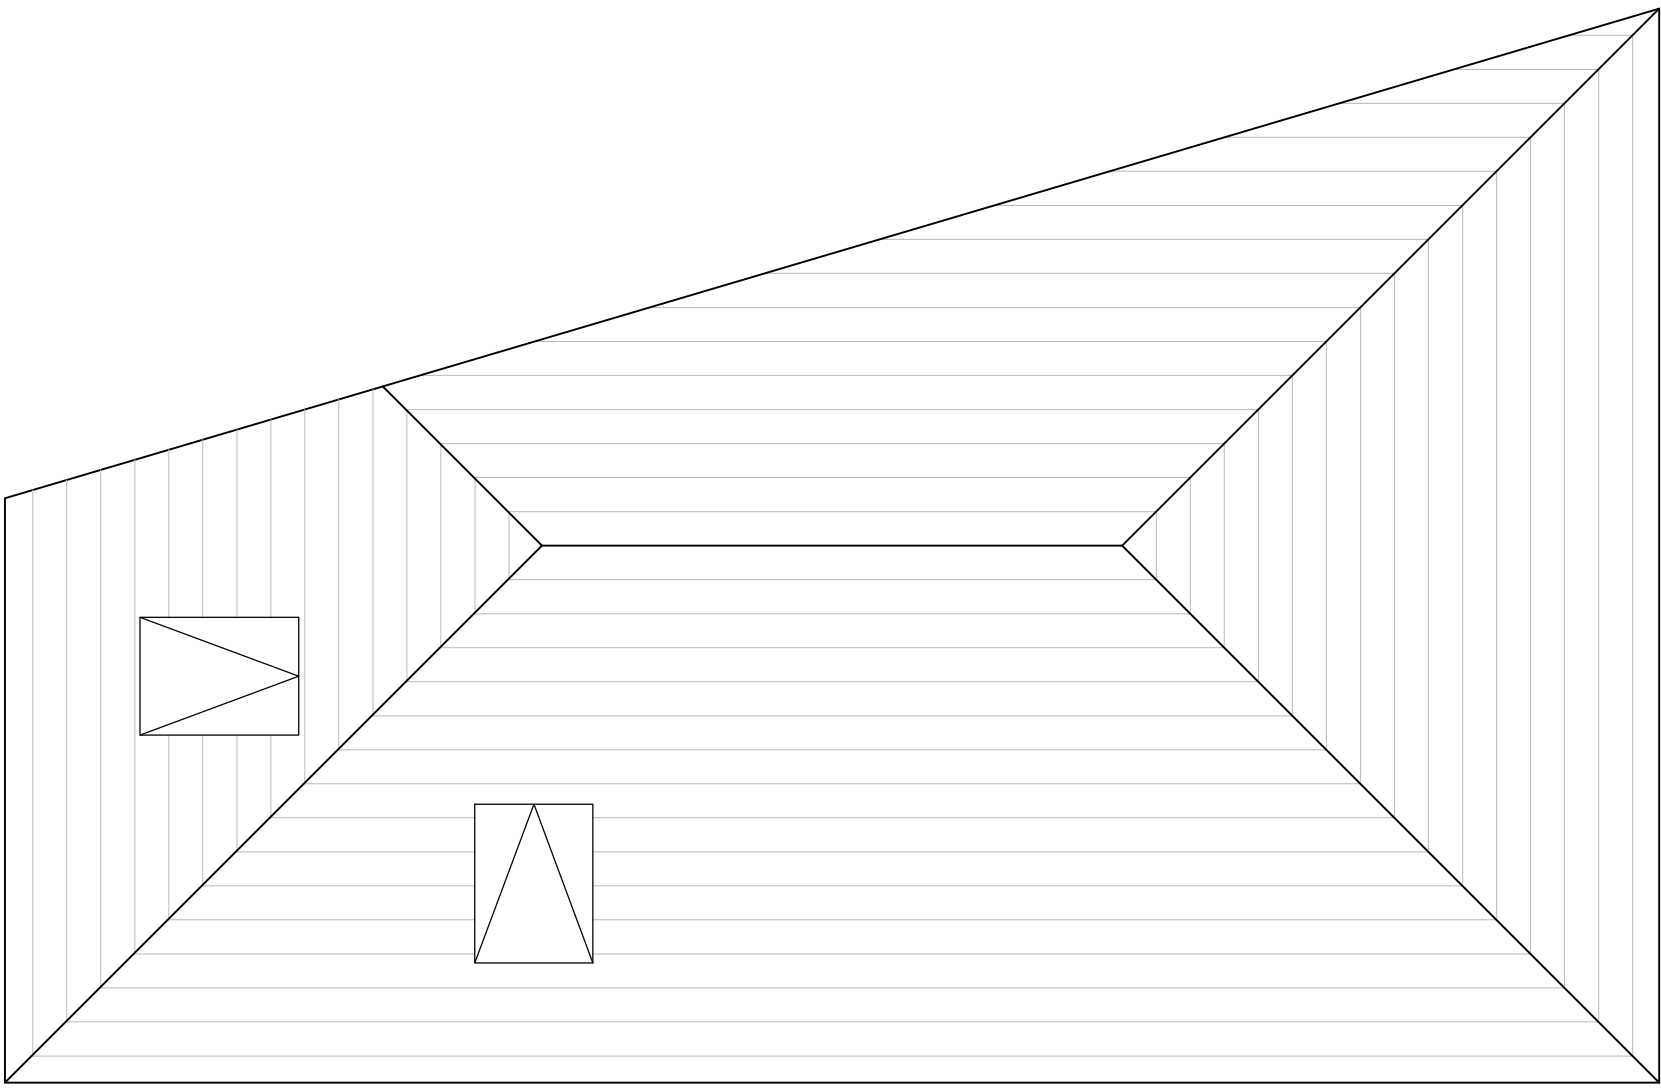


PROPOSED
ROOF PLAN




BLOCK PLAN SCALE 1=500
5 0 5 10 20 40Metres

HATCH INDICATES
PROPOSED OUTBUILDING

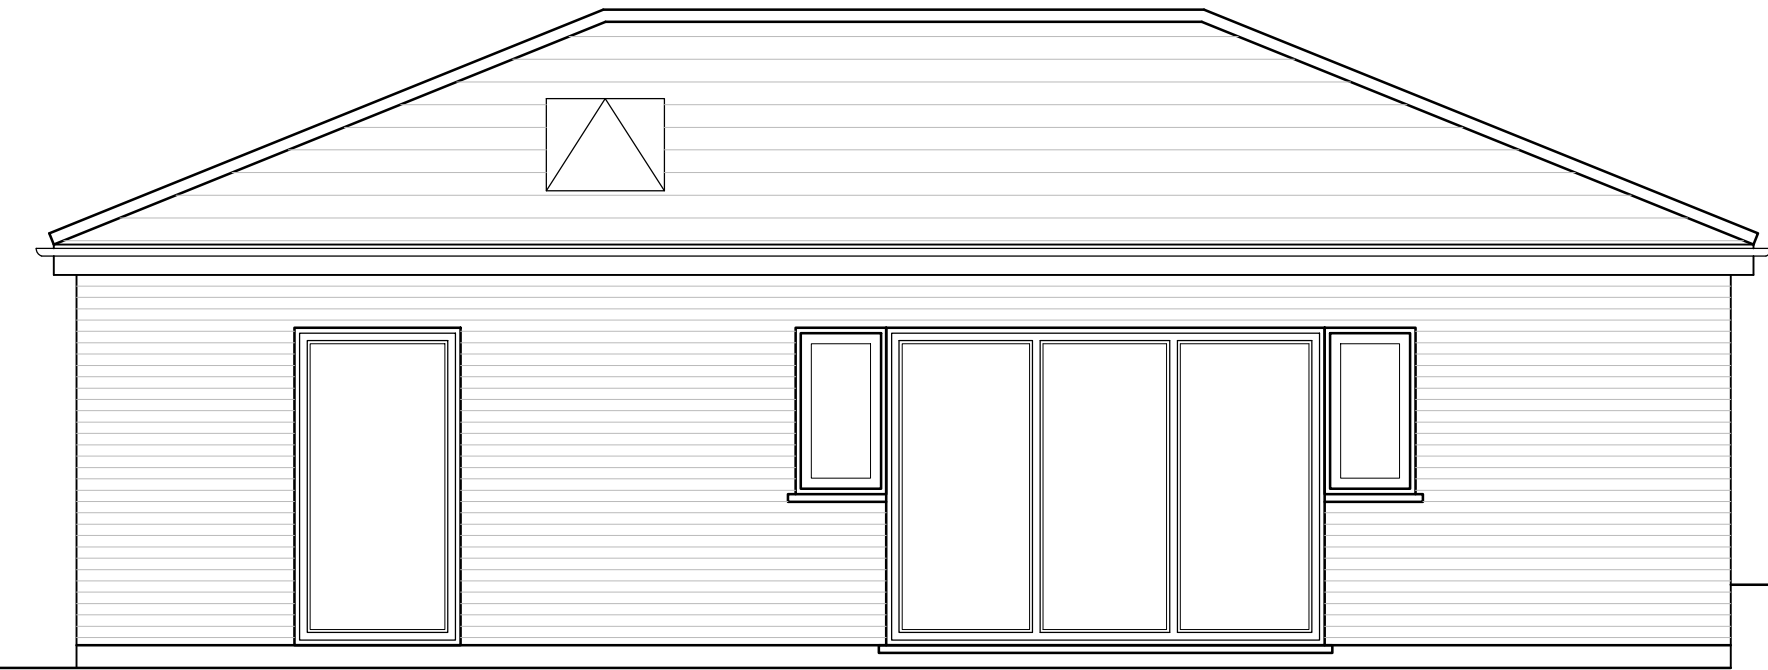

PROPOSED
FRONT ELEVATION

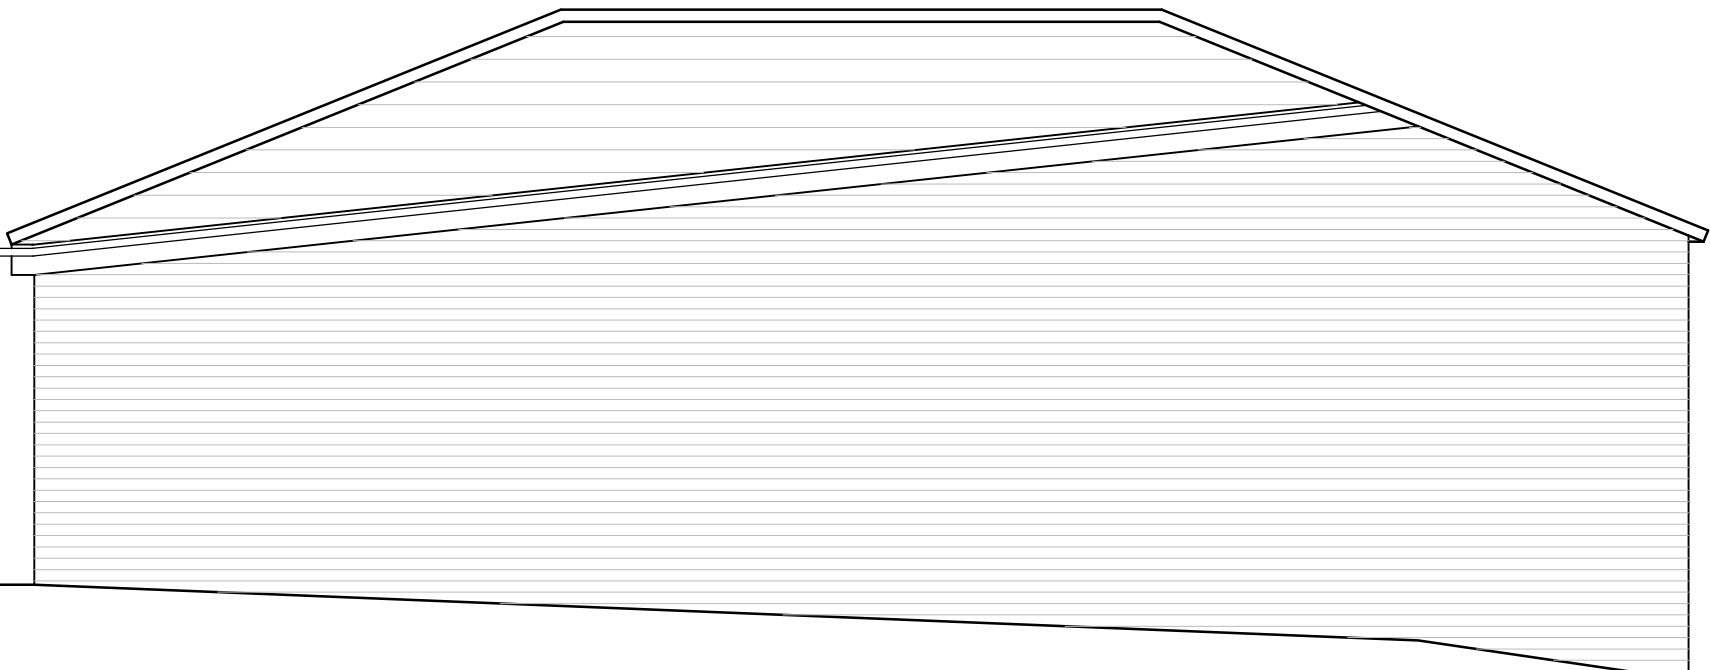

PROPOSED
REAR ELEVATION



LOCATION PLAN SCALE 1=1250
20 0 20 40 60 80 100Metres

HATCH KEY
BOUNDARY OUTLINE
EXISTING WALLS
PROPOSED WALLS

REV	DATE	BY	DESCRIPTION	CHK	APD
-----	------	----	-------------	-----	-----

DRAWING STATUS: PLANNING

AN

Architectural Design and
Structural Engineers Ltd
CONTACT ASIF NEKI
MOB: 07970 020 028
EMAIL: asif@andesigns.eu
61 Meadow St Preston
PR1 1TS

CLIENT Mr A. R. Karani

53 Purlwell Avenue Batley
WF17 7PB


PROJECT: ERECTION OF OUTBUILDING

TITLE: PROPOSED FLOOR PLANS AND
ELEVATIONS

SCALE @ SIZE: 1:50	CHECKED: AN	APPROVED:
CAD FILE:	DESIGN/DRAWN: AN	DATE: MARCH 2024
PROJECT No:	DRAWING No: 01	REV:



PROPOSED
SIDE ELEVATION

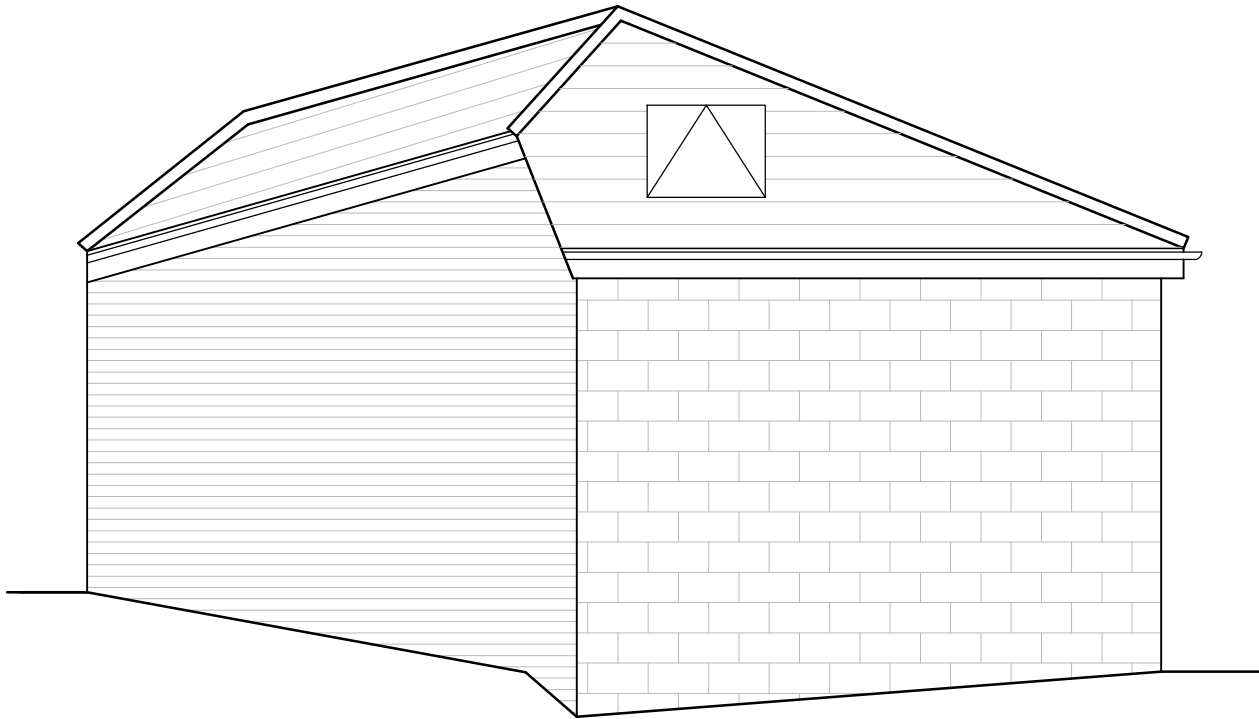

PROPOSED
SIDE ELEVATION

