

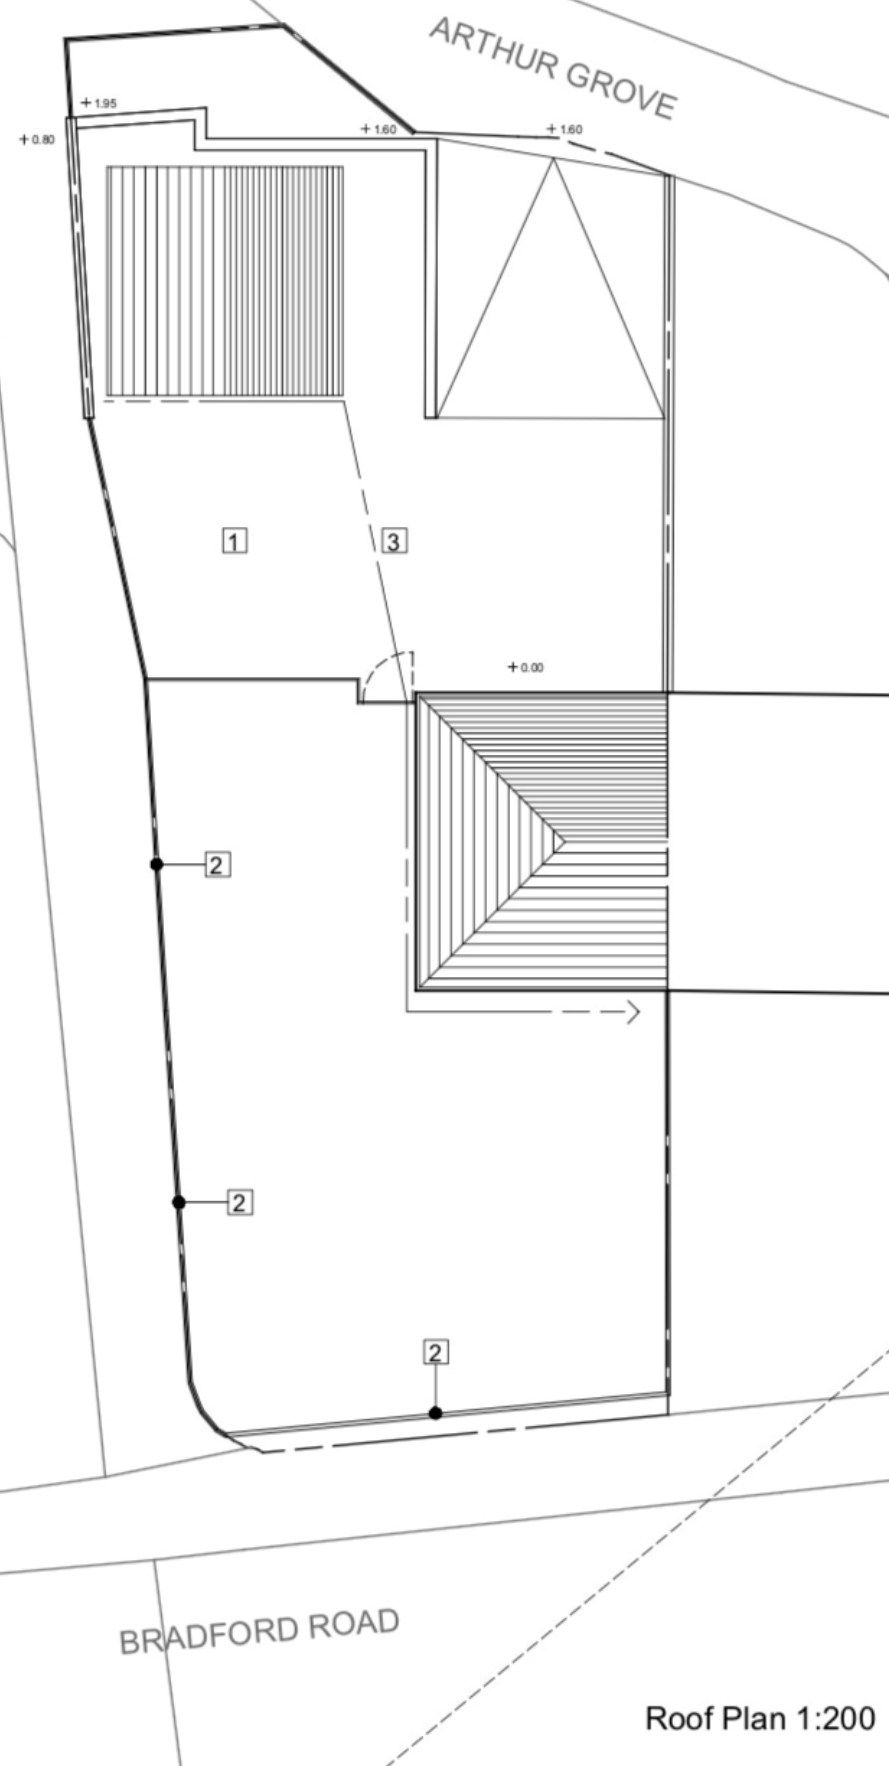


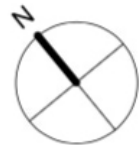

Roof Plan 1:200

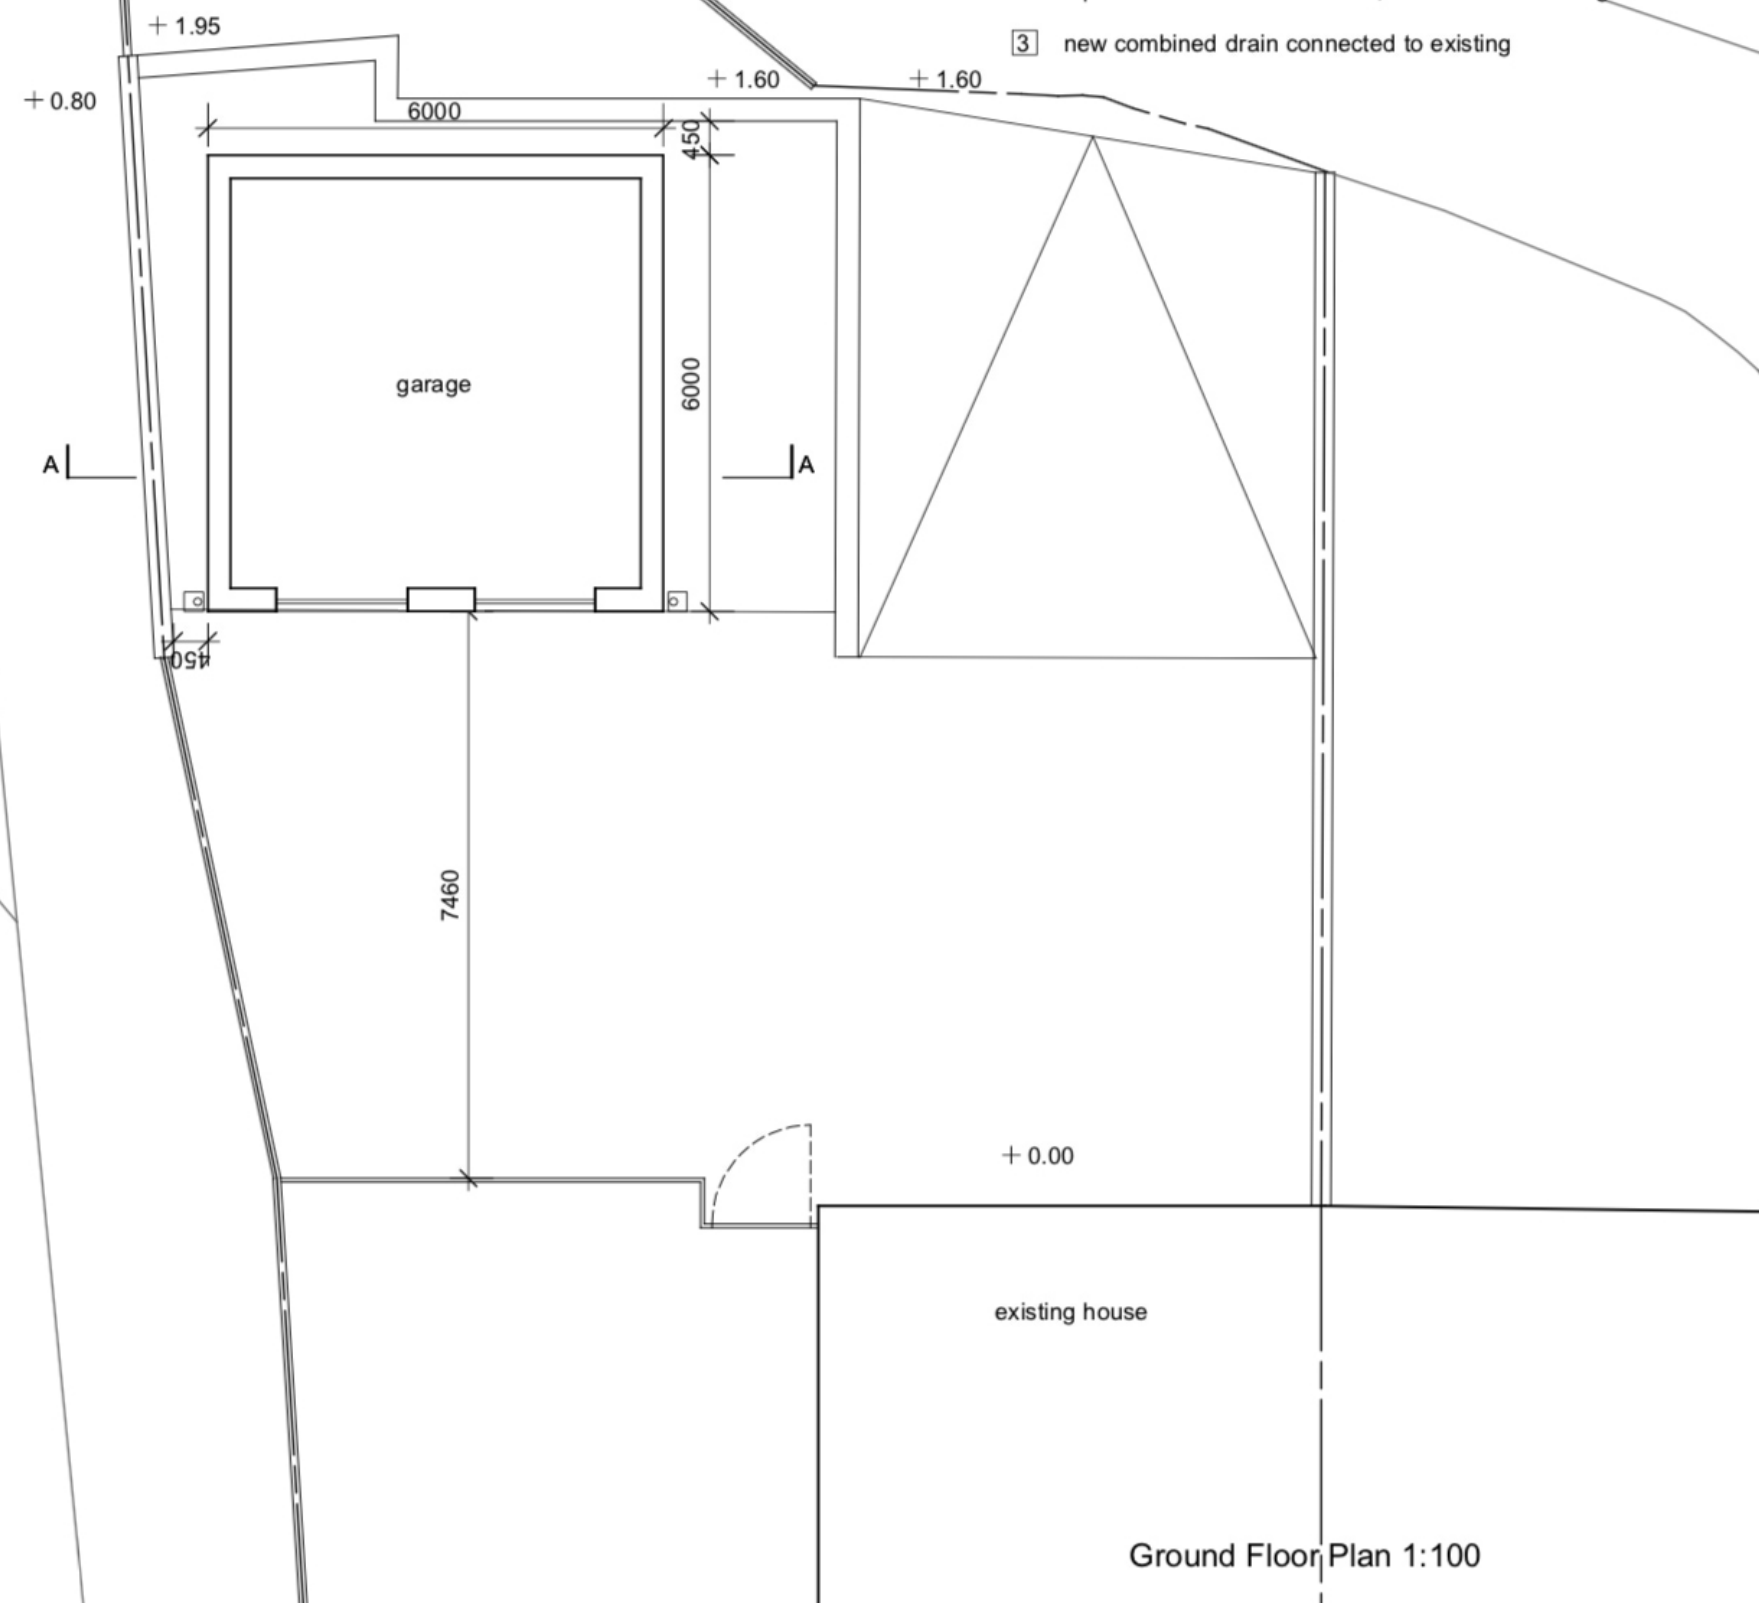

Ground Floor Plan 1:100

key:

- 1 block pavia drive to match existing
- 2 existing concrete fence posts retained and fitted with new timber fence panels bringing the total height of the fence from ground level on the garden side to 1.7m adjacent bradford road, fence to have curved top and trellis section at head, as elevation drawing.
- 3 new combined drain connected to existing

note:

architectonic design ltd
11 old gate, hebden bridge hx7 6en
t + 01422 847269 / 07810 816869
e + hello@architectonicdesign.co.uk
www.architectonicdesign.co.uk
copyright architectonic design ltd 2018

revision:

reference	remark
A	details added to fence
B	details of fence updated
C	details of fence updated

date
2.9.19
3.9.19
4.9.19

architectonic design ltd

project: Arthur Grove, Batley

drawing title: Proposed Plans

project reference: 852

drawing number: 020 C

date: 17/07/19

scale: 1:100 / 1:200@A3