


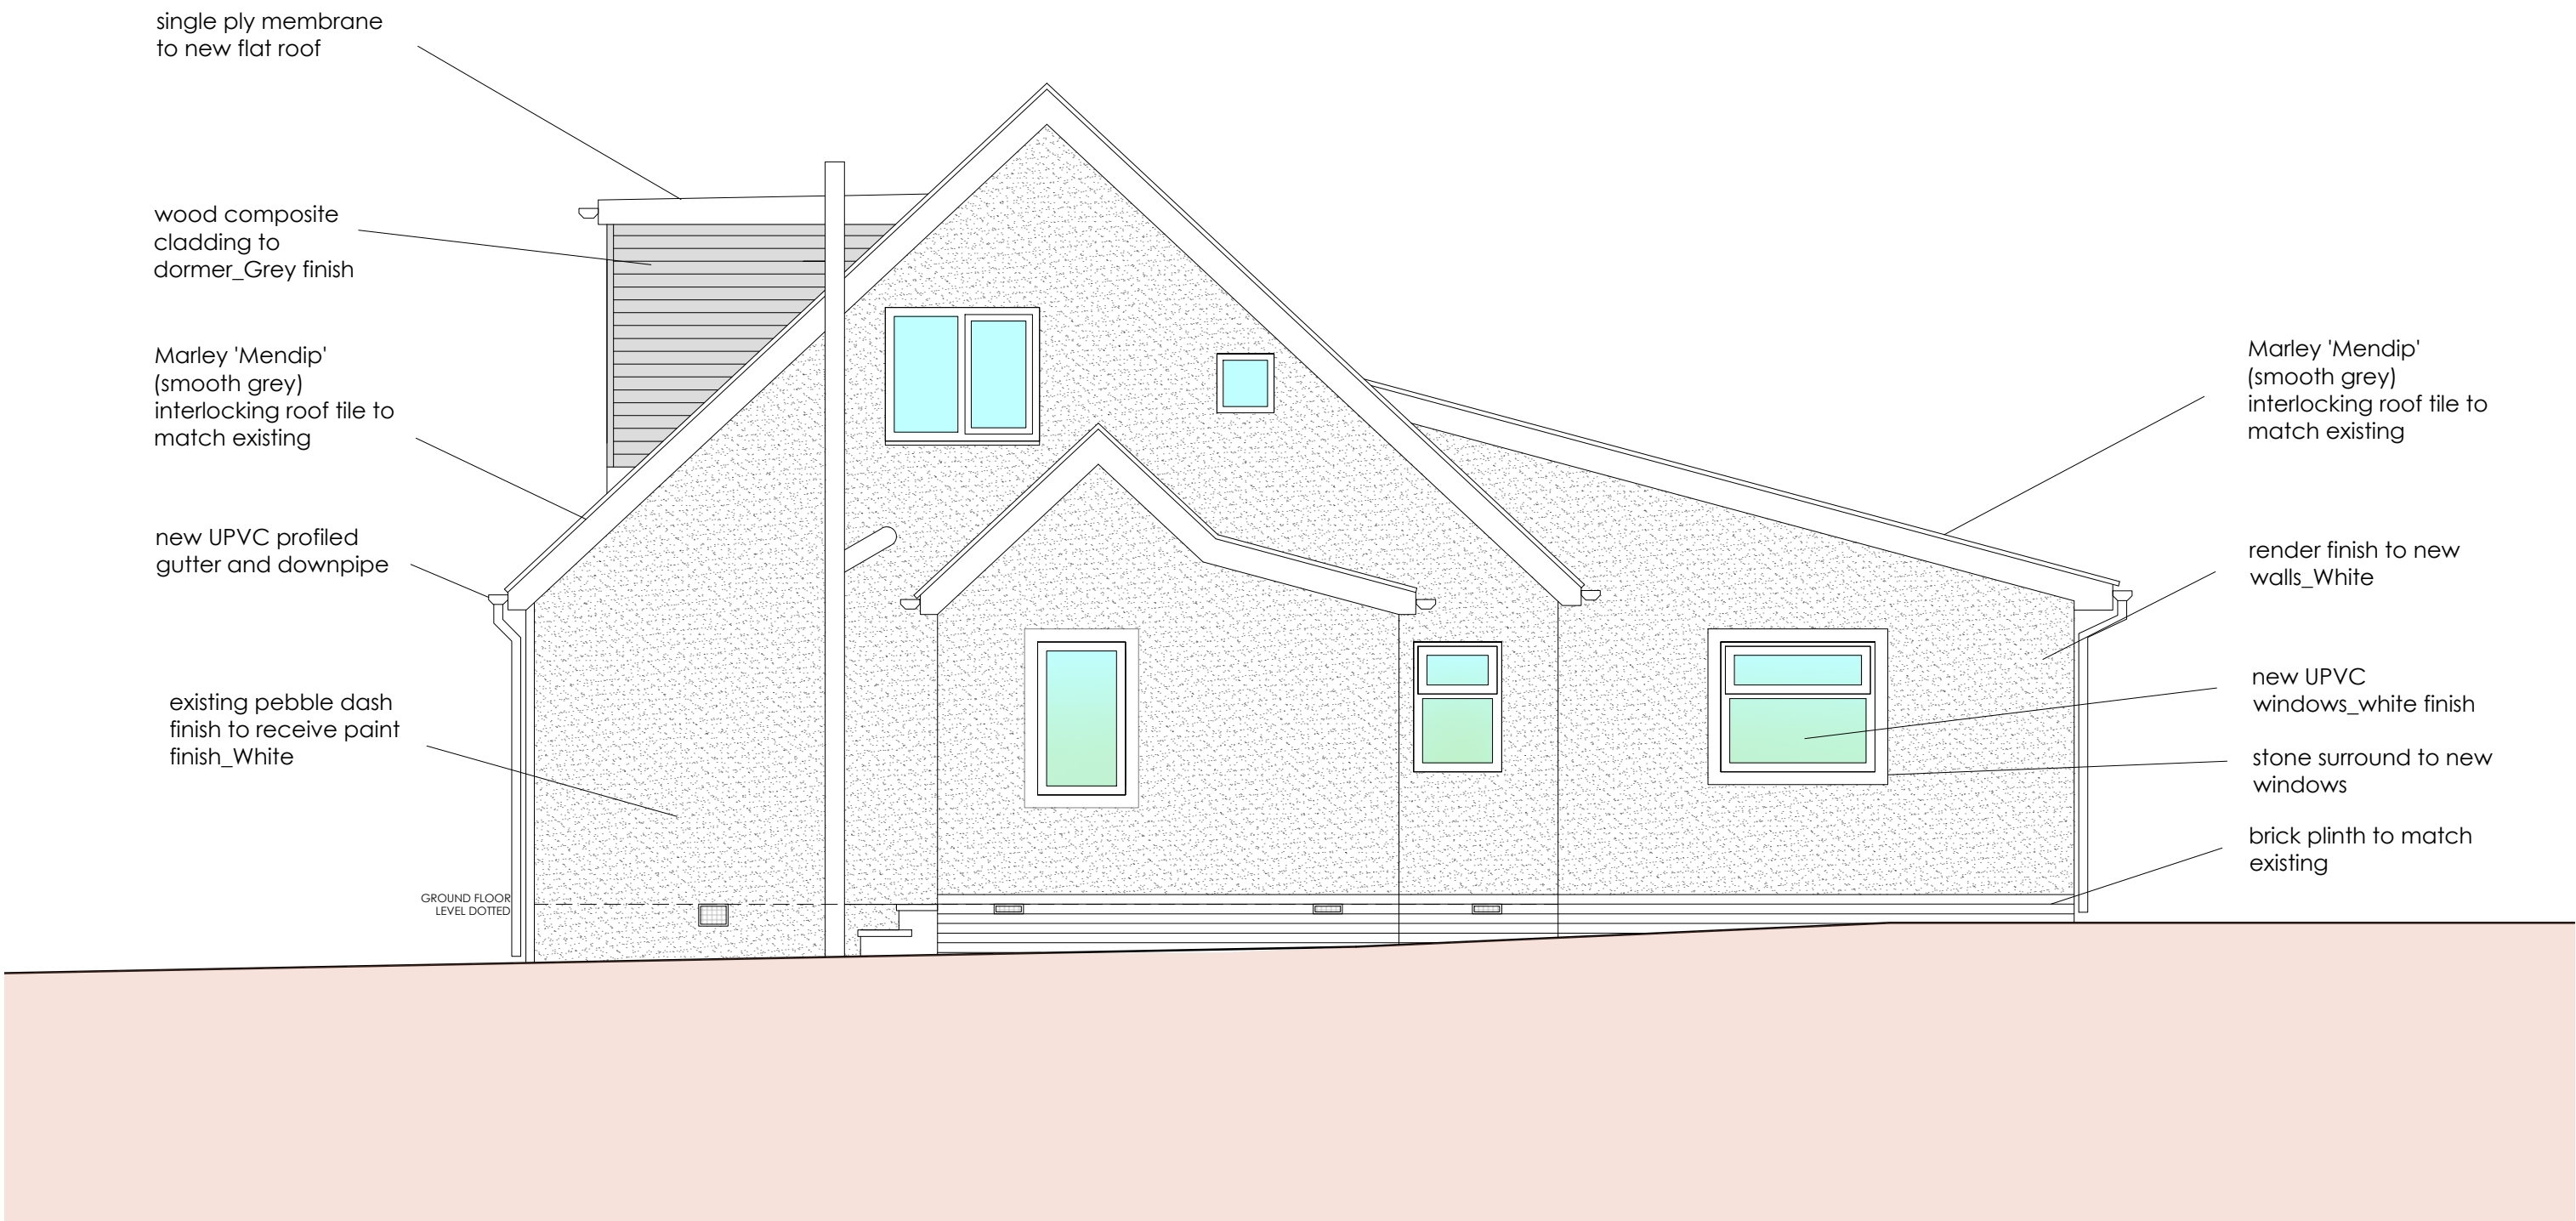

PROPOSED EAST ELEVATION
1:50 @ A3

NOTES
Rev A - Bike store added to back of proposed porch.
Window added to existing bathroom

PROJECT AND DETAILS:
Dormer & Single Storey Rear Extension

scalable in 1:50 @ A3



ADDRESS:
8 Henry Ralph Avenue
Huddersfield HD4 7AJ

CLIENT:
Chris & Victoria Mason

SCALE:
1:50 @ A3

DRAWN:
JK

DATE:
10 03 2024

REVISION		A							

DWG TITLE:
PROPOSED EAST ELEVATION

DWG NO:
274-PL206A