



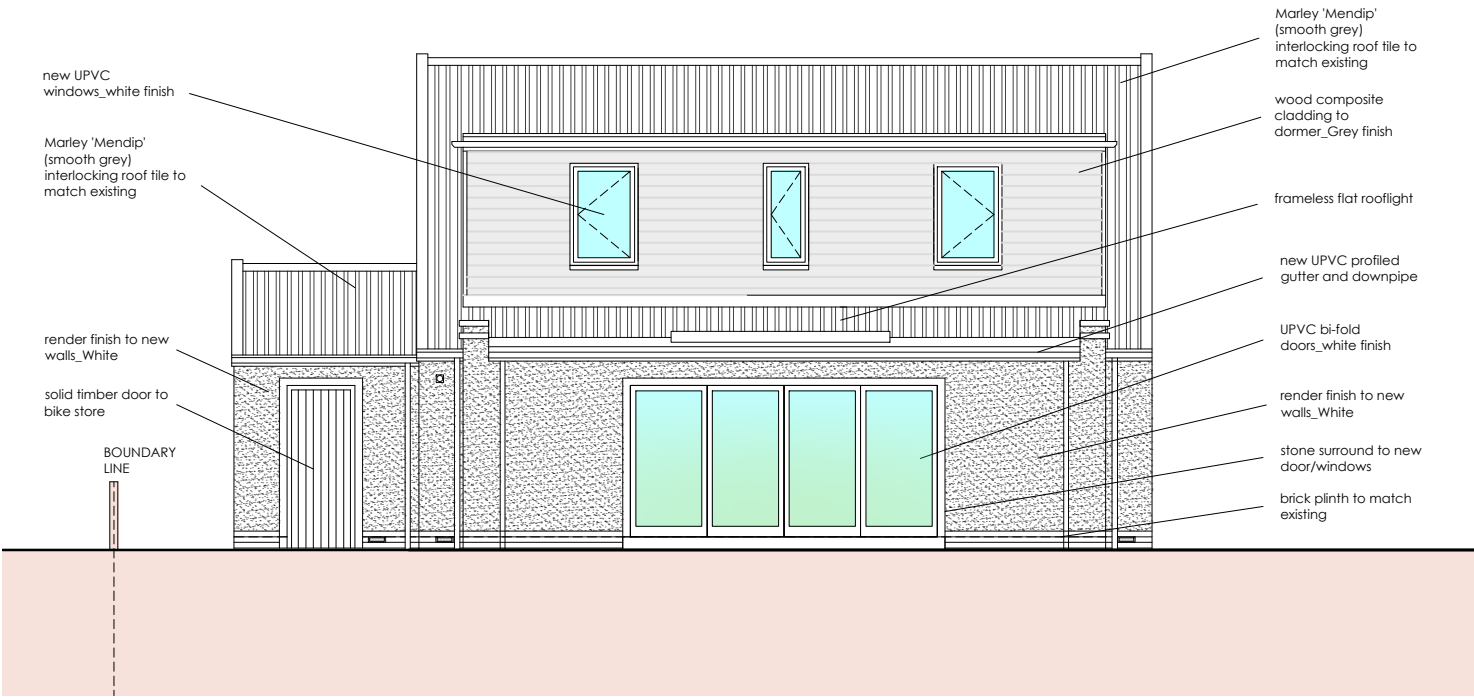

PROPOSED NORTH ELEVATION
1:100 @ A3

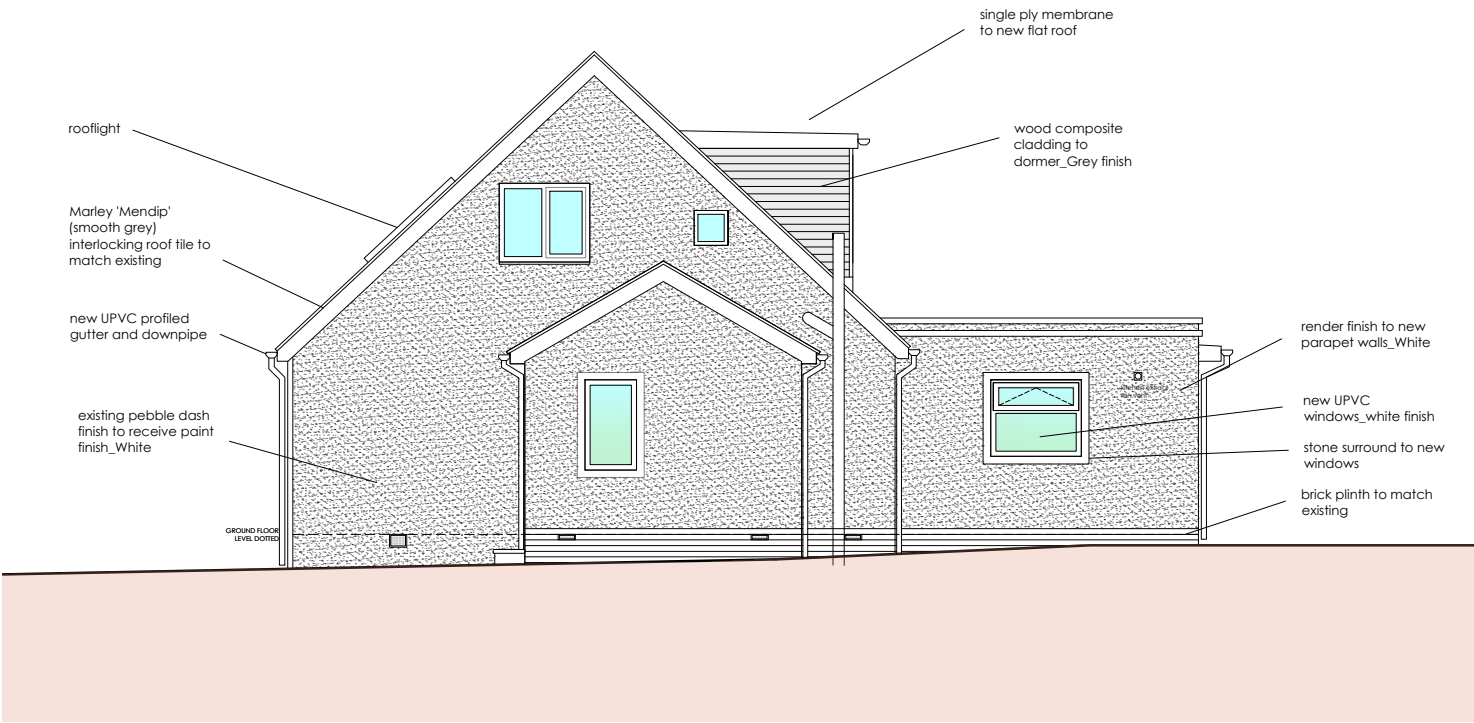

PROPOSED SOUTH ELEVATION
1:100 @ A3



PROPOSED EAST ELEVATION
1:100 @ A3



PROPOSED WEST ELEVATION
1:100 @ A3

NOTES
Rev B- Main dormer located to north elevation.
Two velux rooflights to south elevation.
Flat roof to rear extension.

PROJECT AND DETAILS:
Dormer & Single Storey Rear Extension

scalable in 1:100 @ A3
0 1 2 3 4 5

ADDRESS:
8 Henry Ralph Avenue
Huddersfield HD4 7AJ

CLIENT:
Chris & Victoria Mason

SCALE:
1:100 @ A3

DRAWN:
JK

DATE:
08 05 2024

REVISION
B

DWG TITLE:
PROPOSED ELEVATIONS

DWG NO:
274-PL208B